



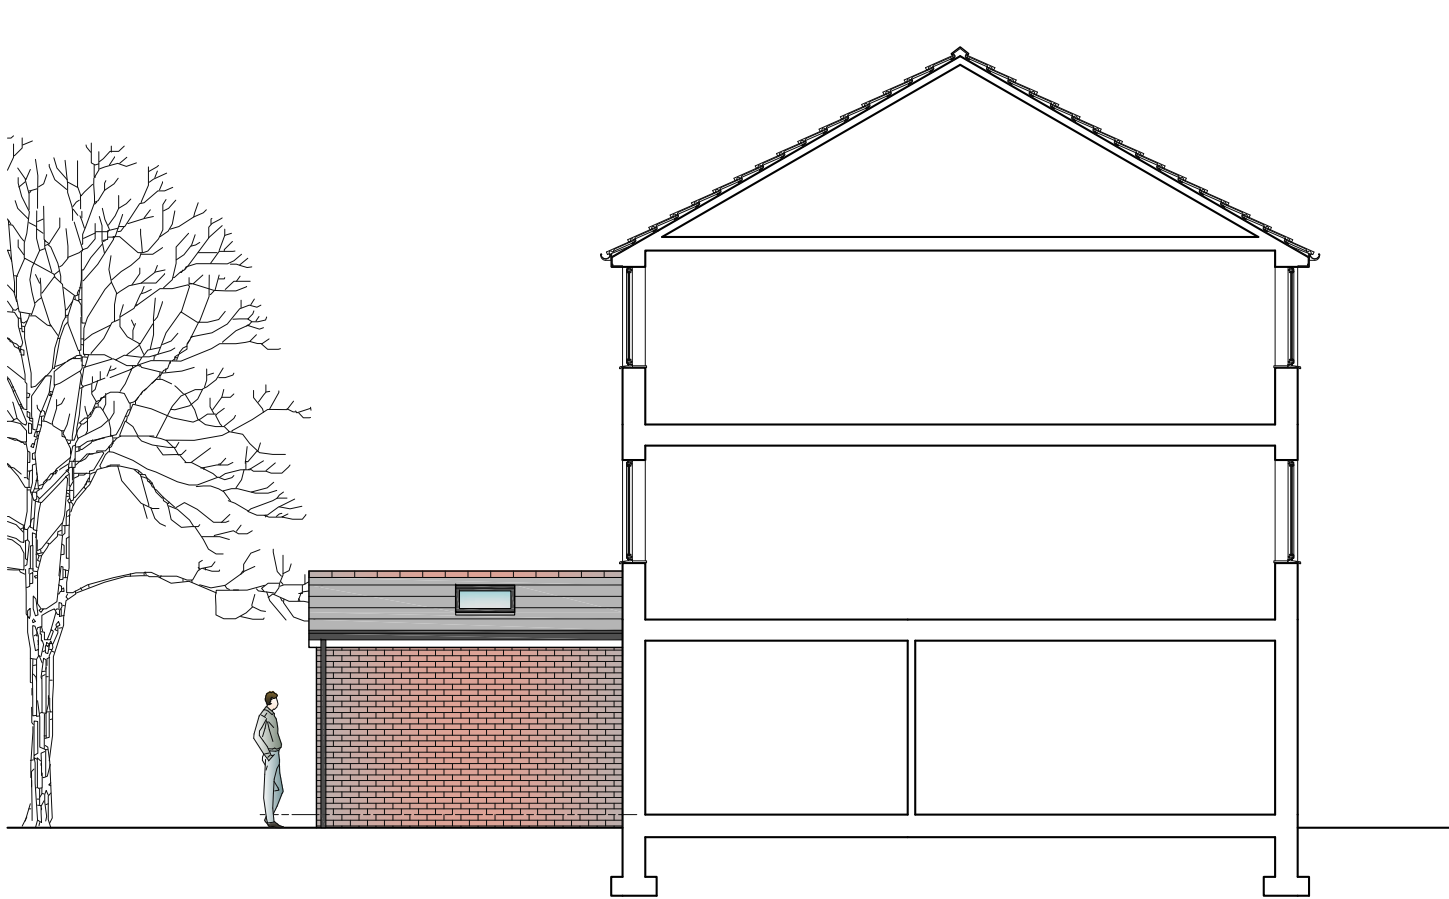

PROPOSED SIDE ELEVATION scale 1:100




PROPOSED REAR ELEVATION scale 1:100

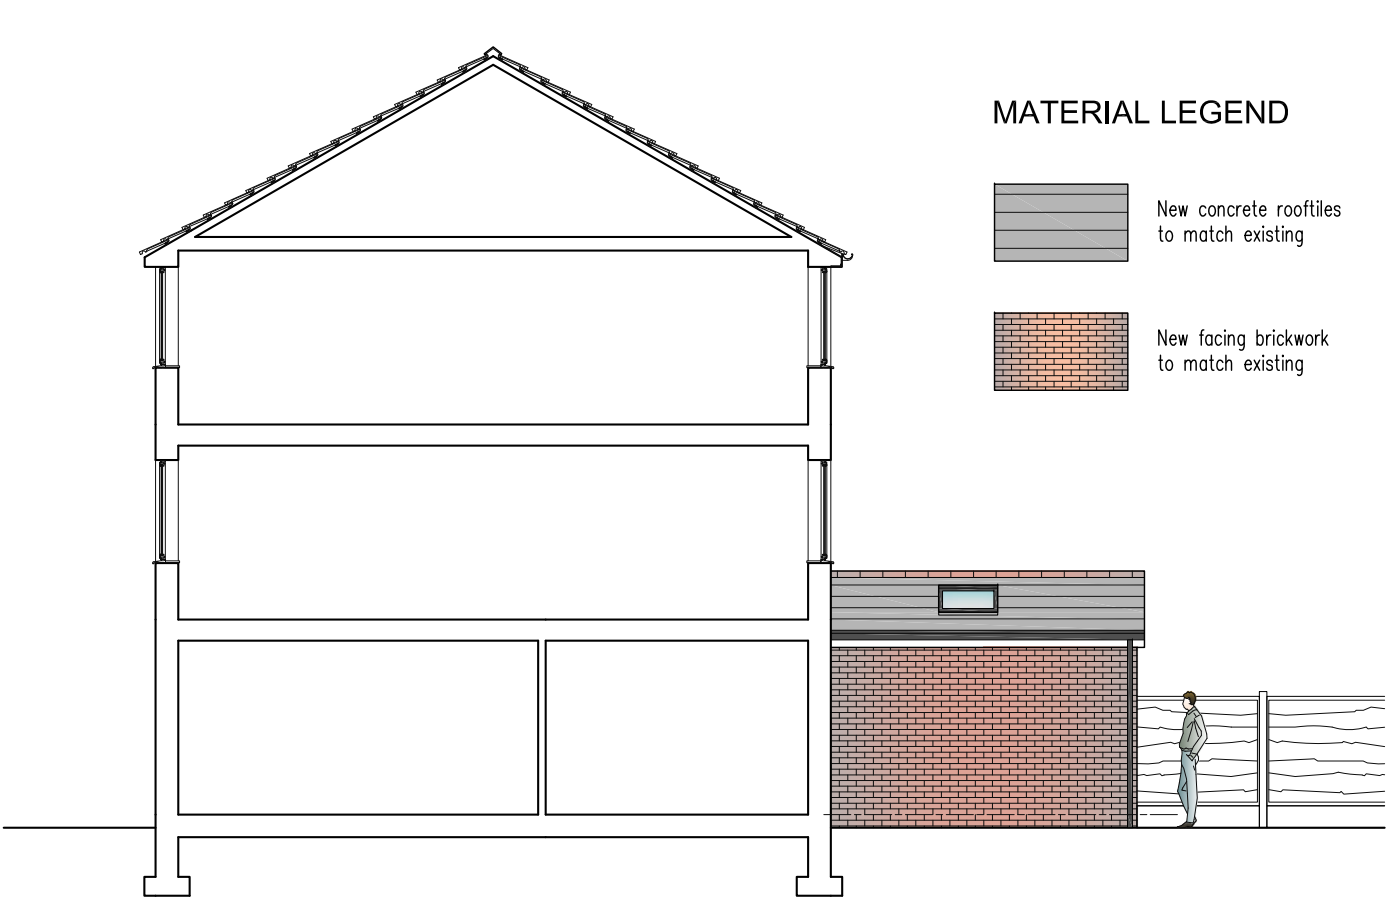

PROPOSED SIDE ELEVATION scale 1:100


MATERIAL LEGEND

- New concrete roof tiles to match existing
- New facing brickwork to match existing

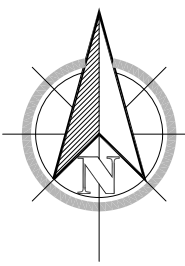


LOCATION PLAN scale 1:1250

Denotes: Curtilage of Existing dwelling

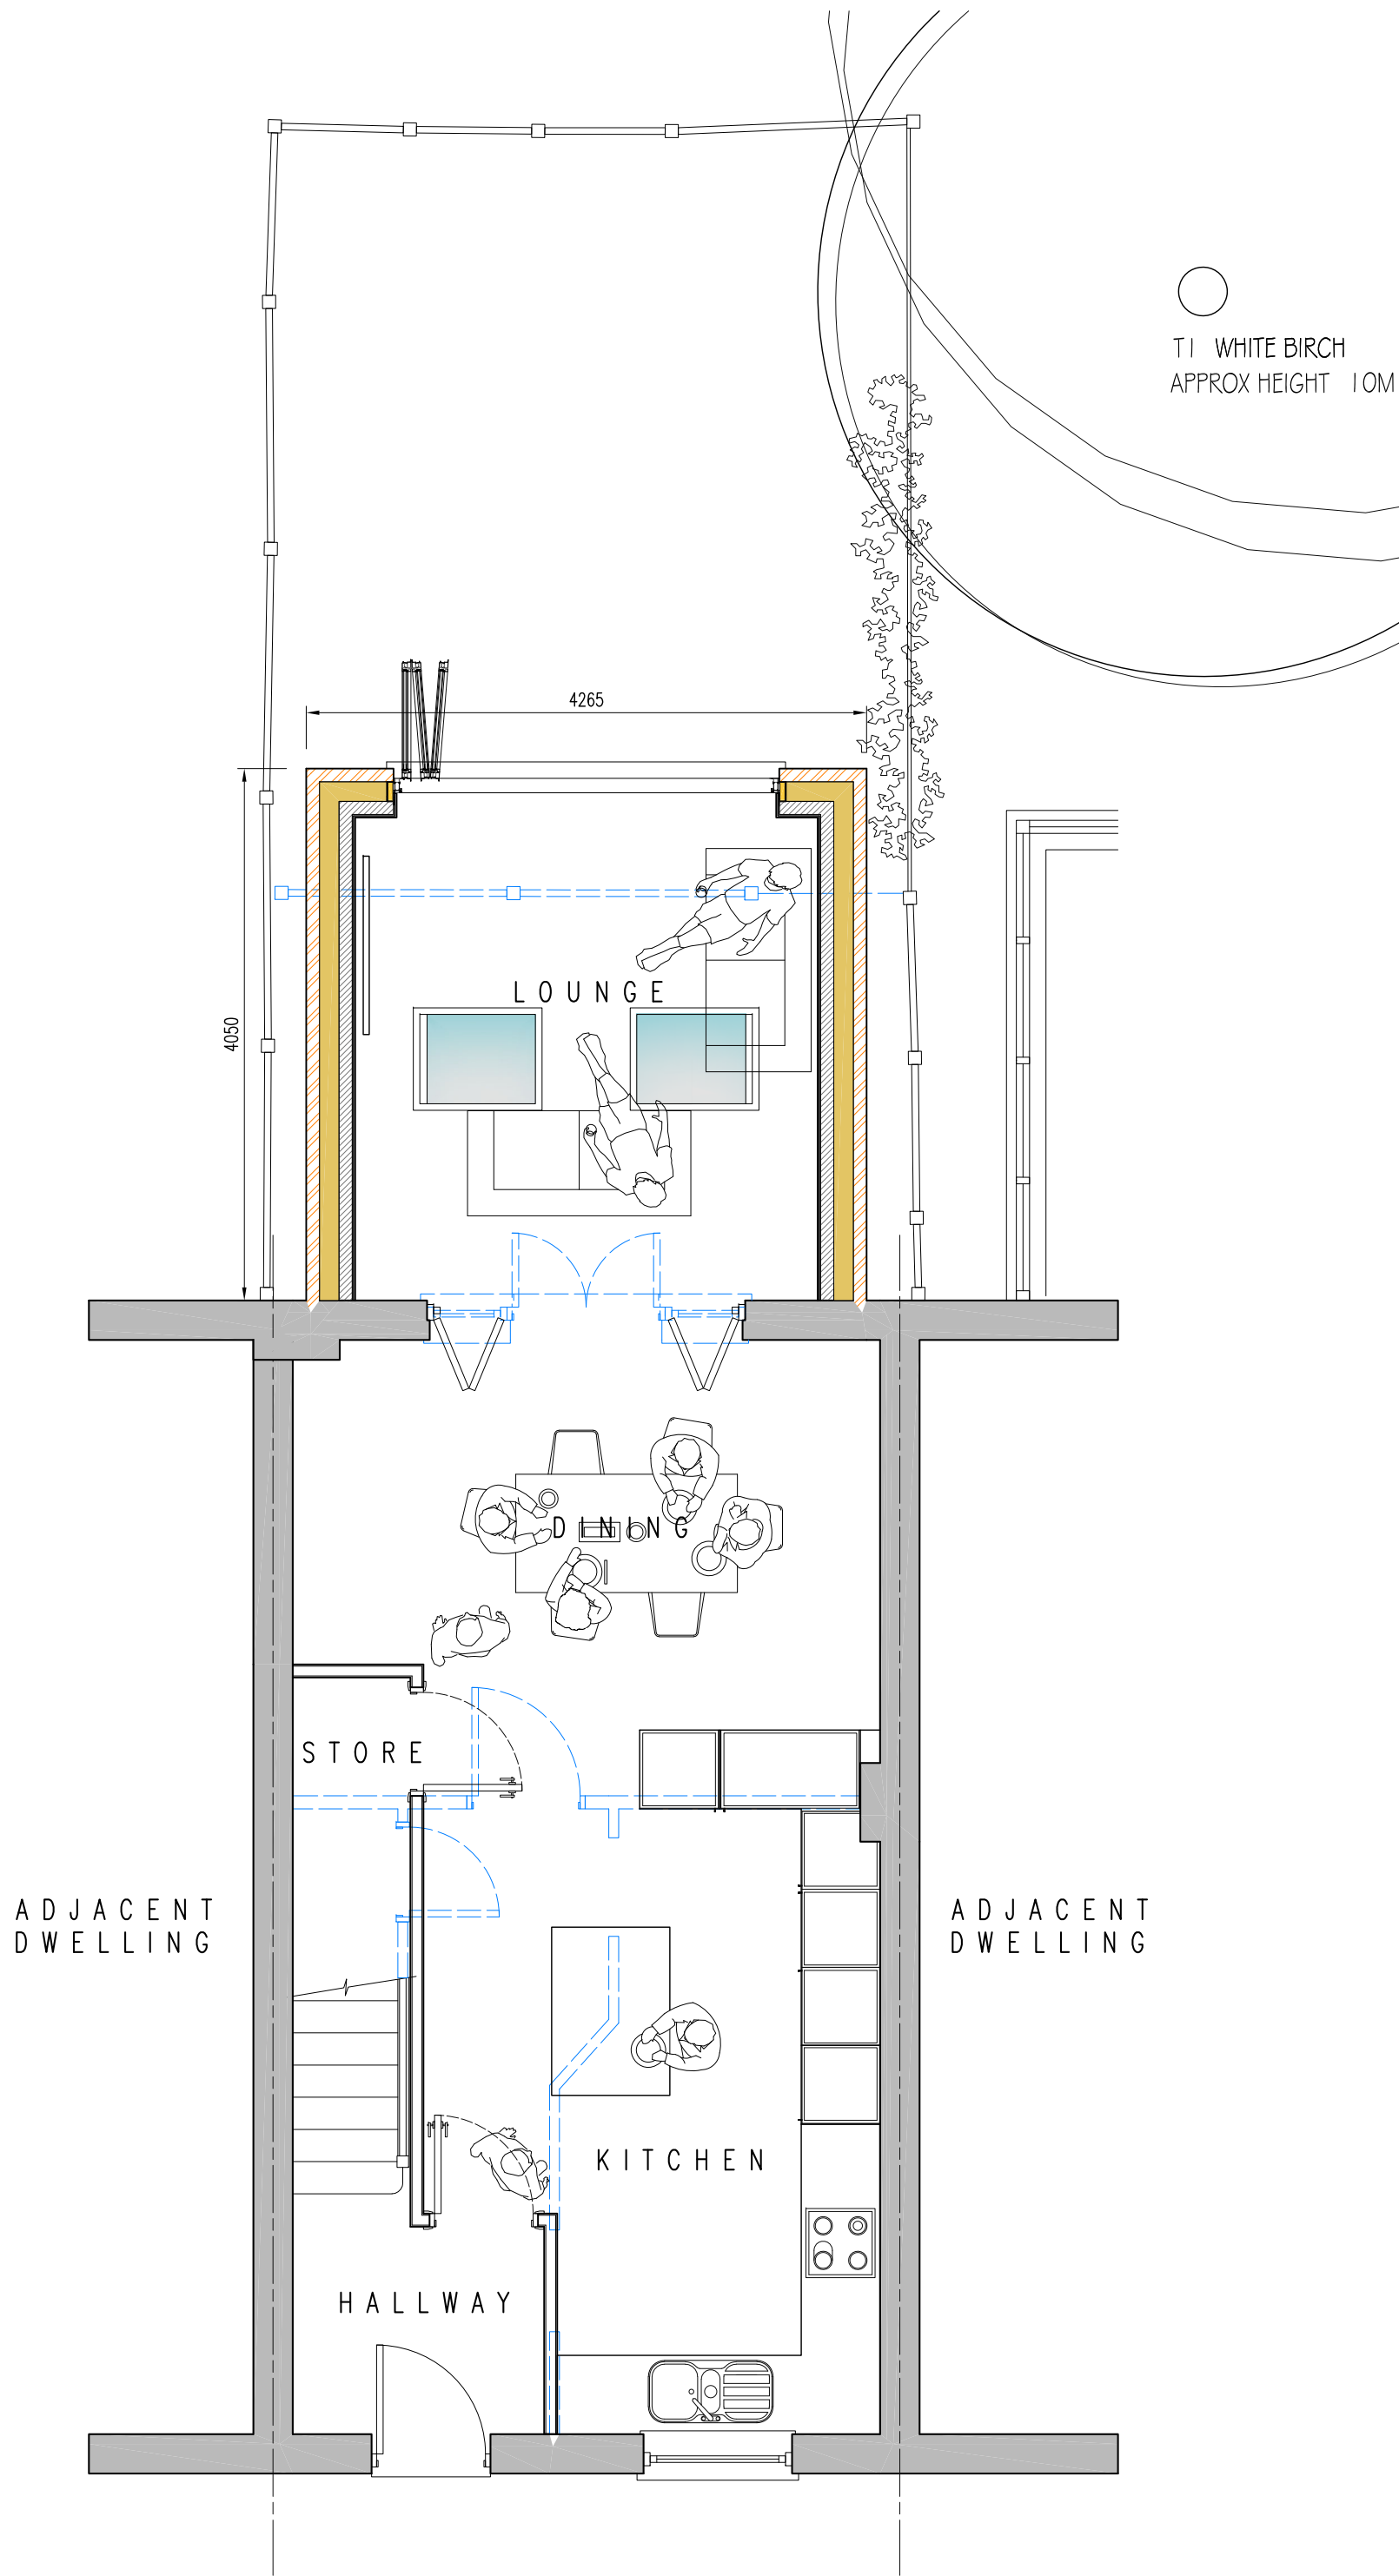


PROPOSED GROUND FLOOR PLAN scale 1:50

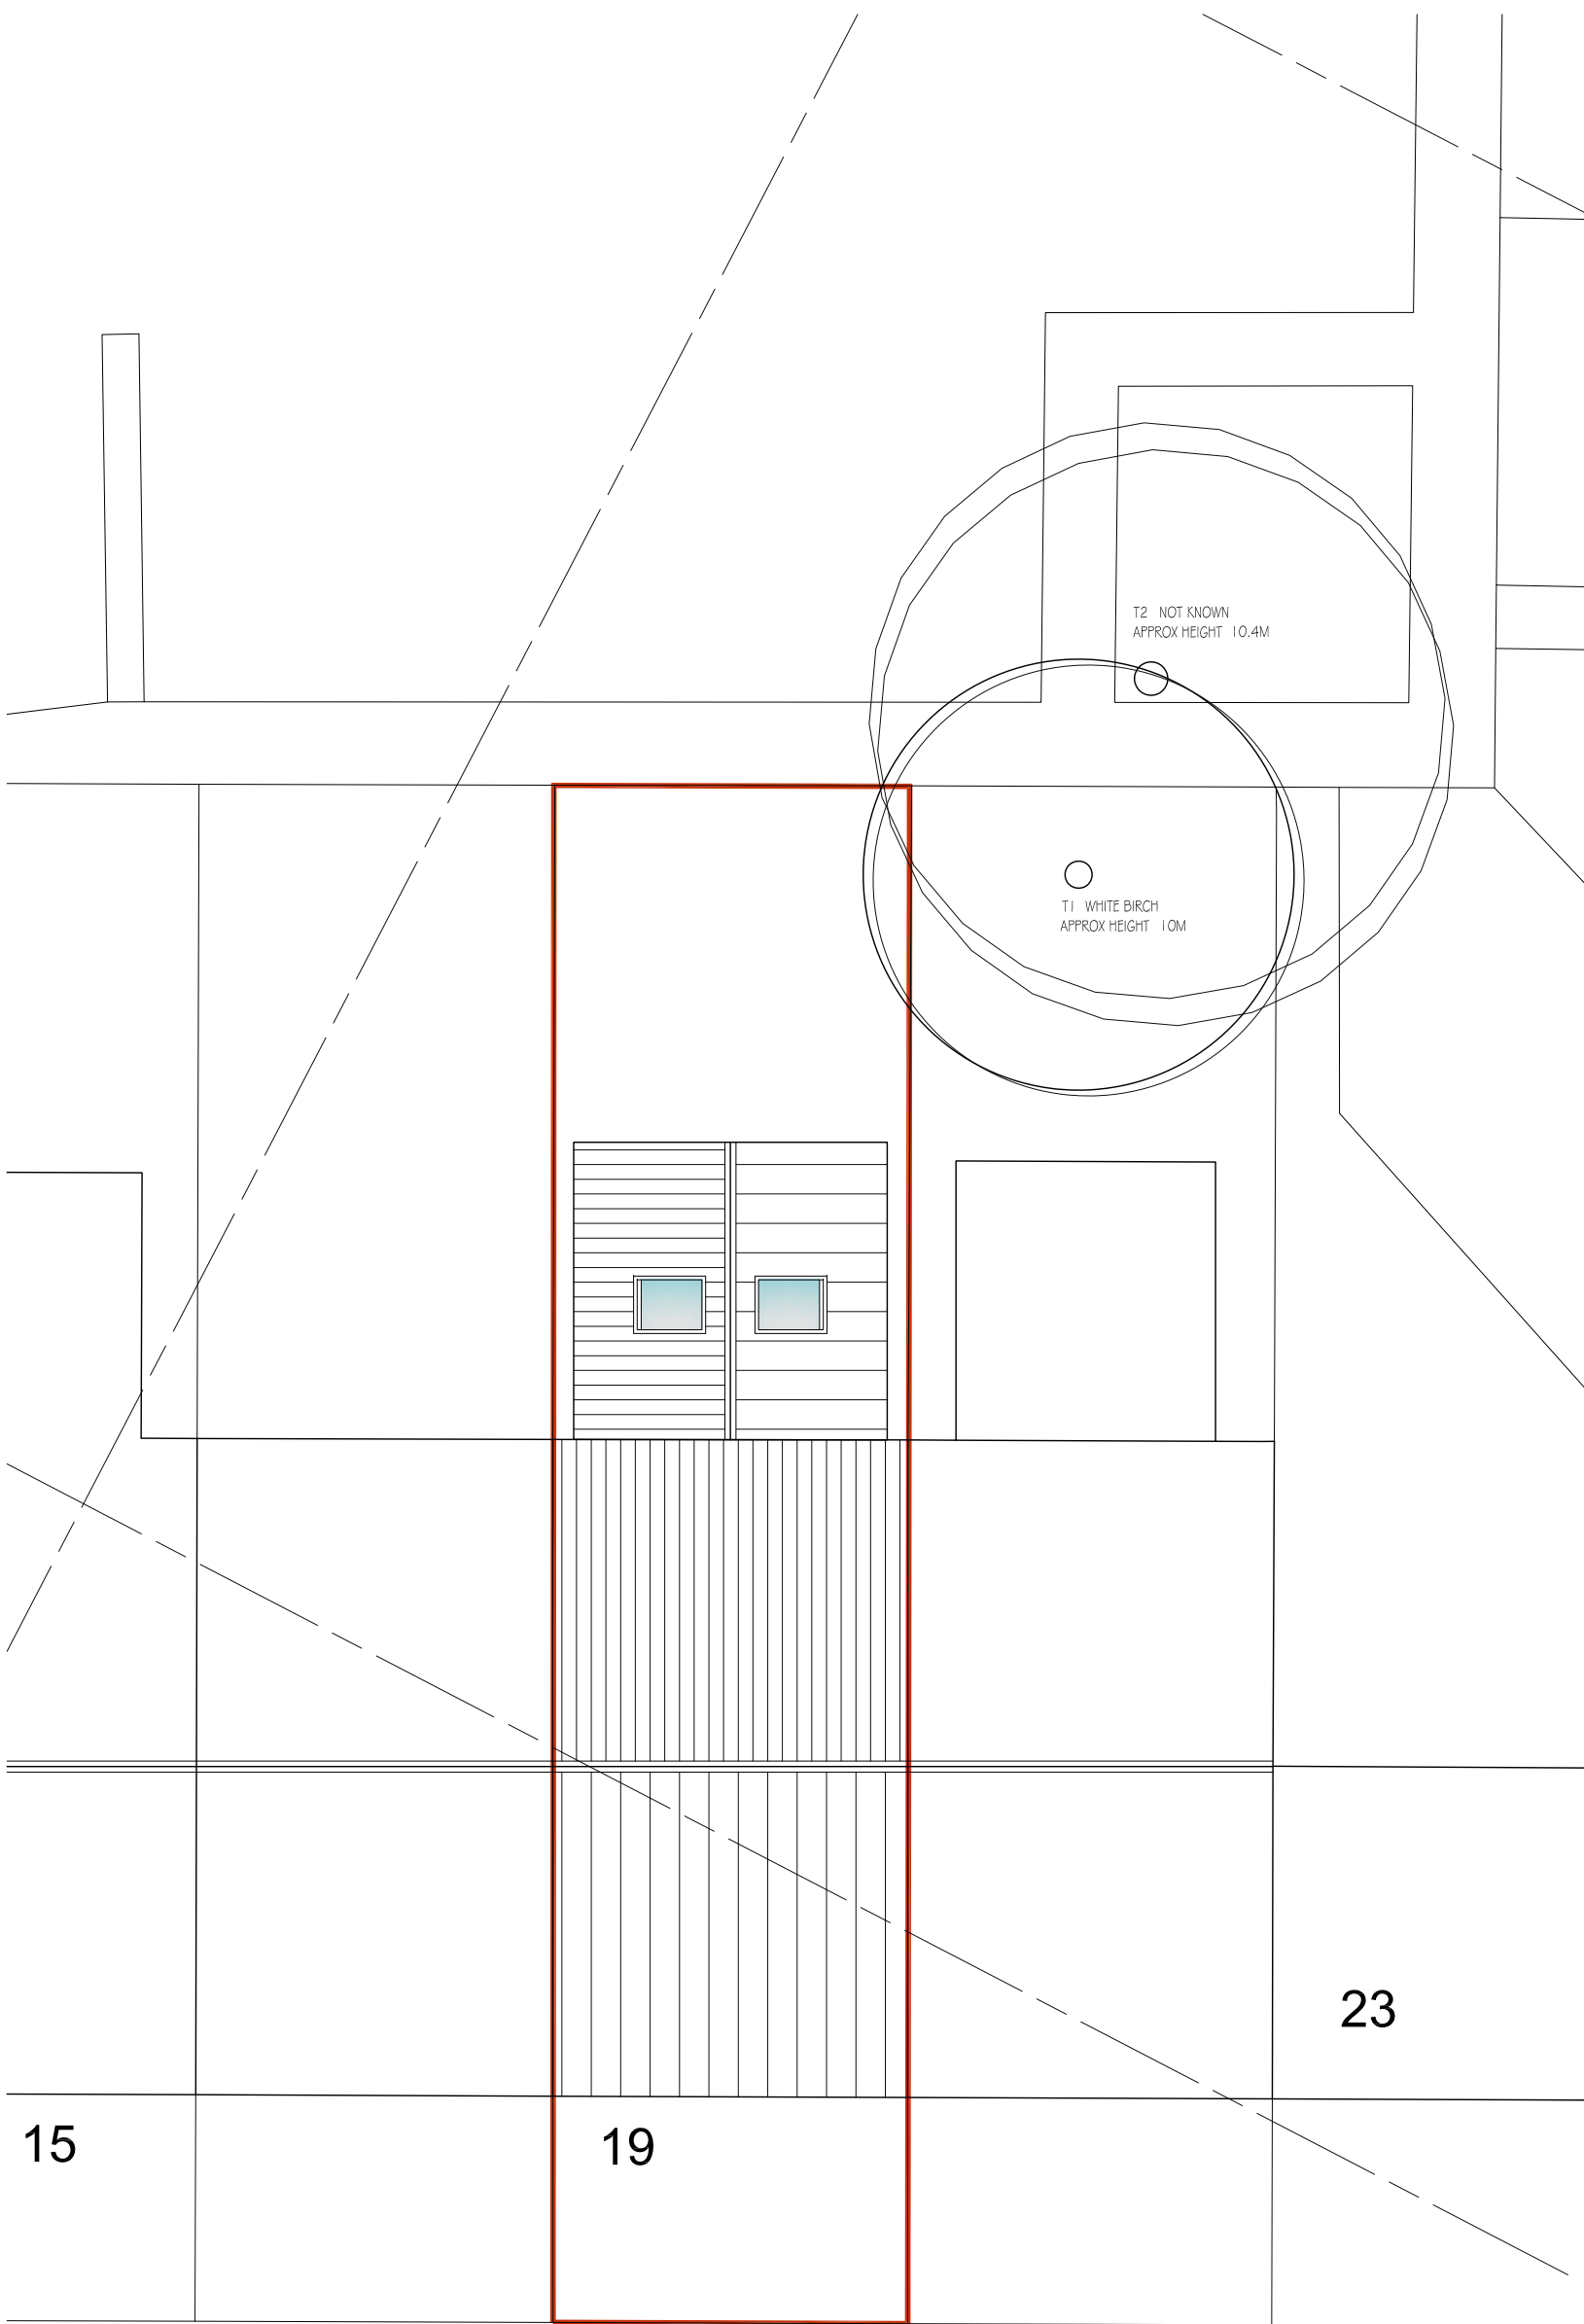

SITE PLAN AS PROPOSED SHOWING ROOF DESIGN scale 1:100

LOWBROOK AVENUE

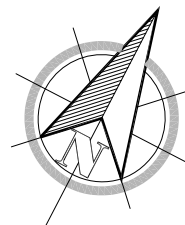

SCALE 1:100  
m 0 1 2 3 4 5