



LADYBARN ROAD



PROPOSED SITE PLAN - YARD  
1 : 100

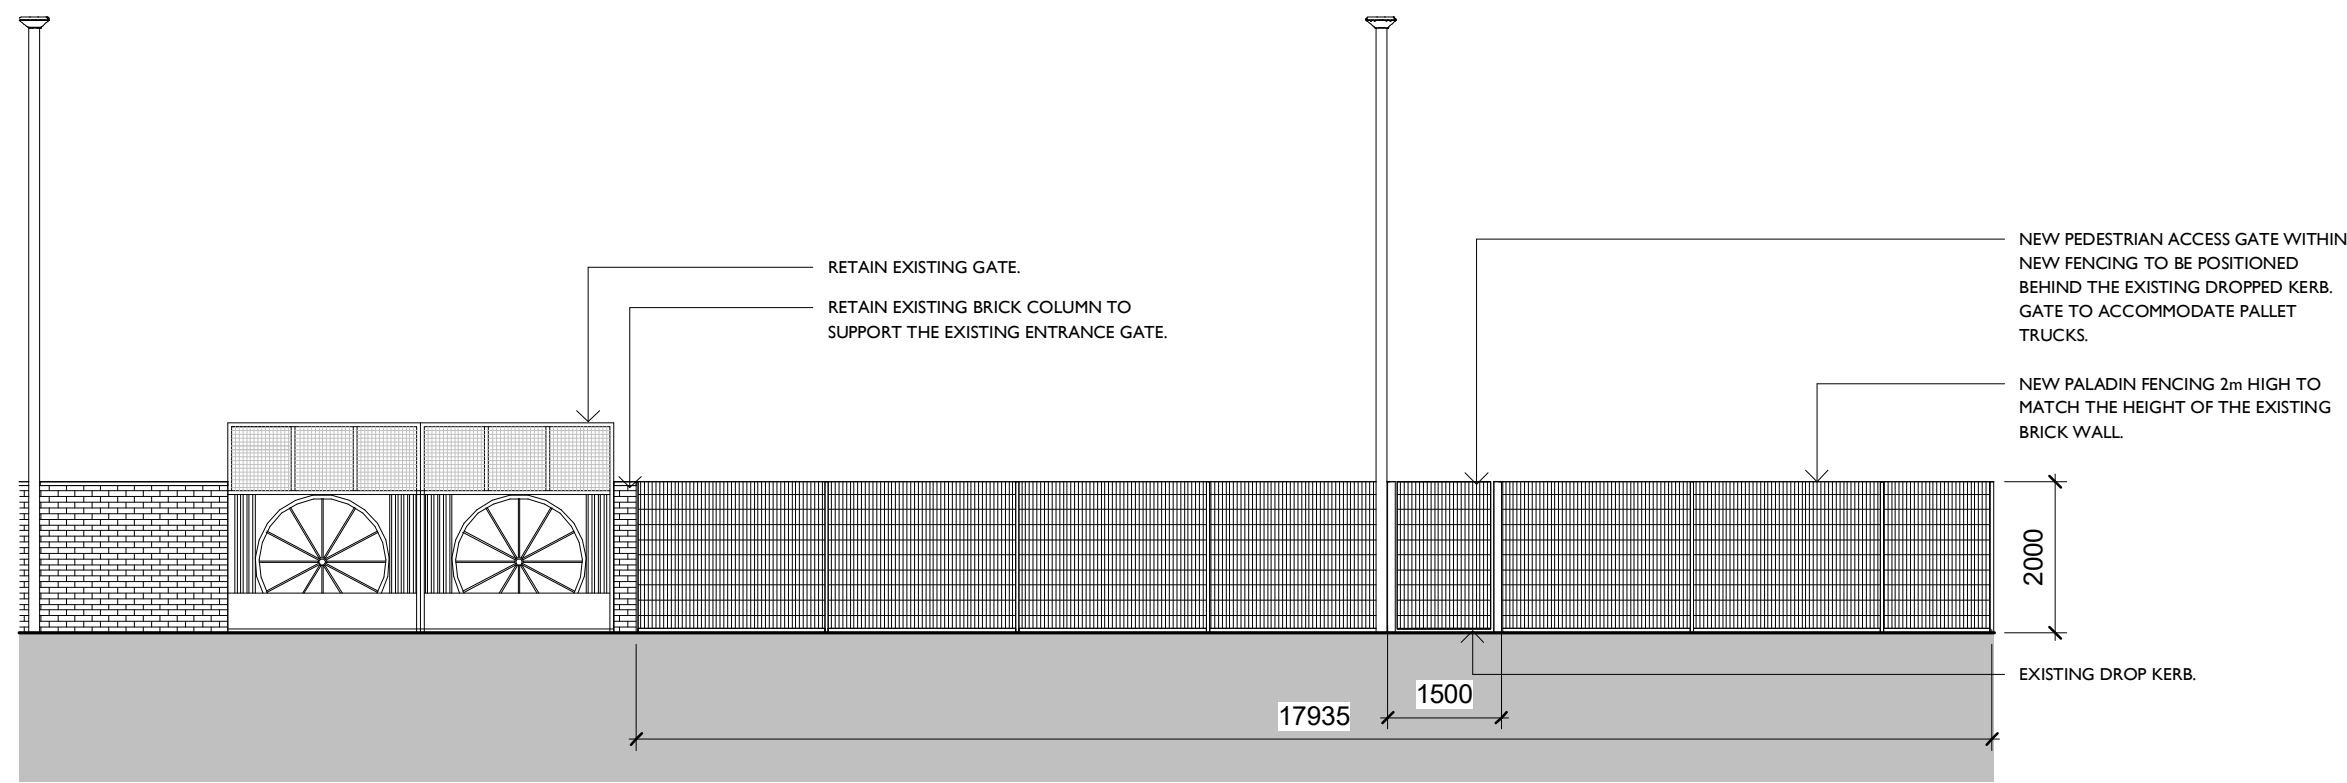

PROPOSED YARD ELEVATION AA  
1 : 100

 

| Rev | Description | Date | Issued by | Issued to |
|-----|-------------|------|-----------|-----------|
|-----|-------------|------|-----------|-----------|

REVISIONS

**Guidance:**  
Refer to the following documents for guidance on the BIM Standards and review process.

- A\_BIM Project Approval Form
- B\_AHR Project BIM Strategy Manual
- C\_AHR AEC(UK) BIM Standard
- (all located P:\PROTOCOL\REVIT)

REA prepared this model using Revit 2017 and does not accept liability for any loss or degradation of the information held in the model resulting from the translation from the original file format to another file format or from the recipient's reading of it in any other program or an earlier version of Revit.

CLIENT  
HOWARTH TIMBER & BUILDING  
SUPPLIES

PROJECT  
HOWARTH TIMBER & BUILDING  
SUPPLIES FALLOWFIELD,  
MANCHESTER, M14 6WN

TITLE  
PROPOSED SITE PLAN & ELEVATION  
- YARD

DATE  
JULY 2025

SCALE  
1 : 100

STATUS  
PLANNING

REVISION

DRAWING NUMBER  
2149.022

Richard Eves Architects LLP  
Alexandra Villa, 3 Victoria Avenue, Harrogate, HG1 1EQ  
Tel: 01423 504488 Fax: 01423 500015 office@rearchitects.co.uk

**richard eves**  
**ARCHITECTS**