



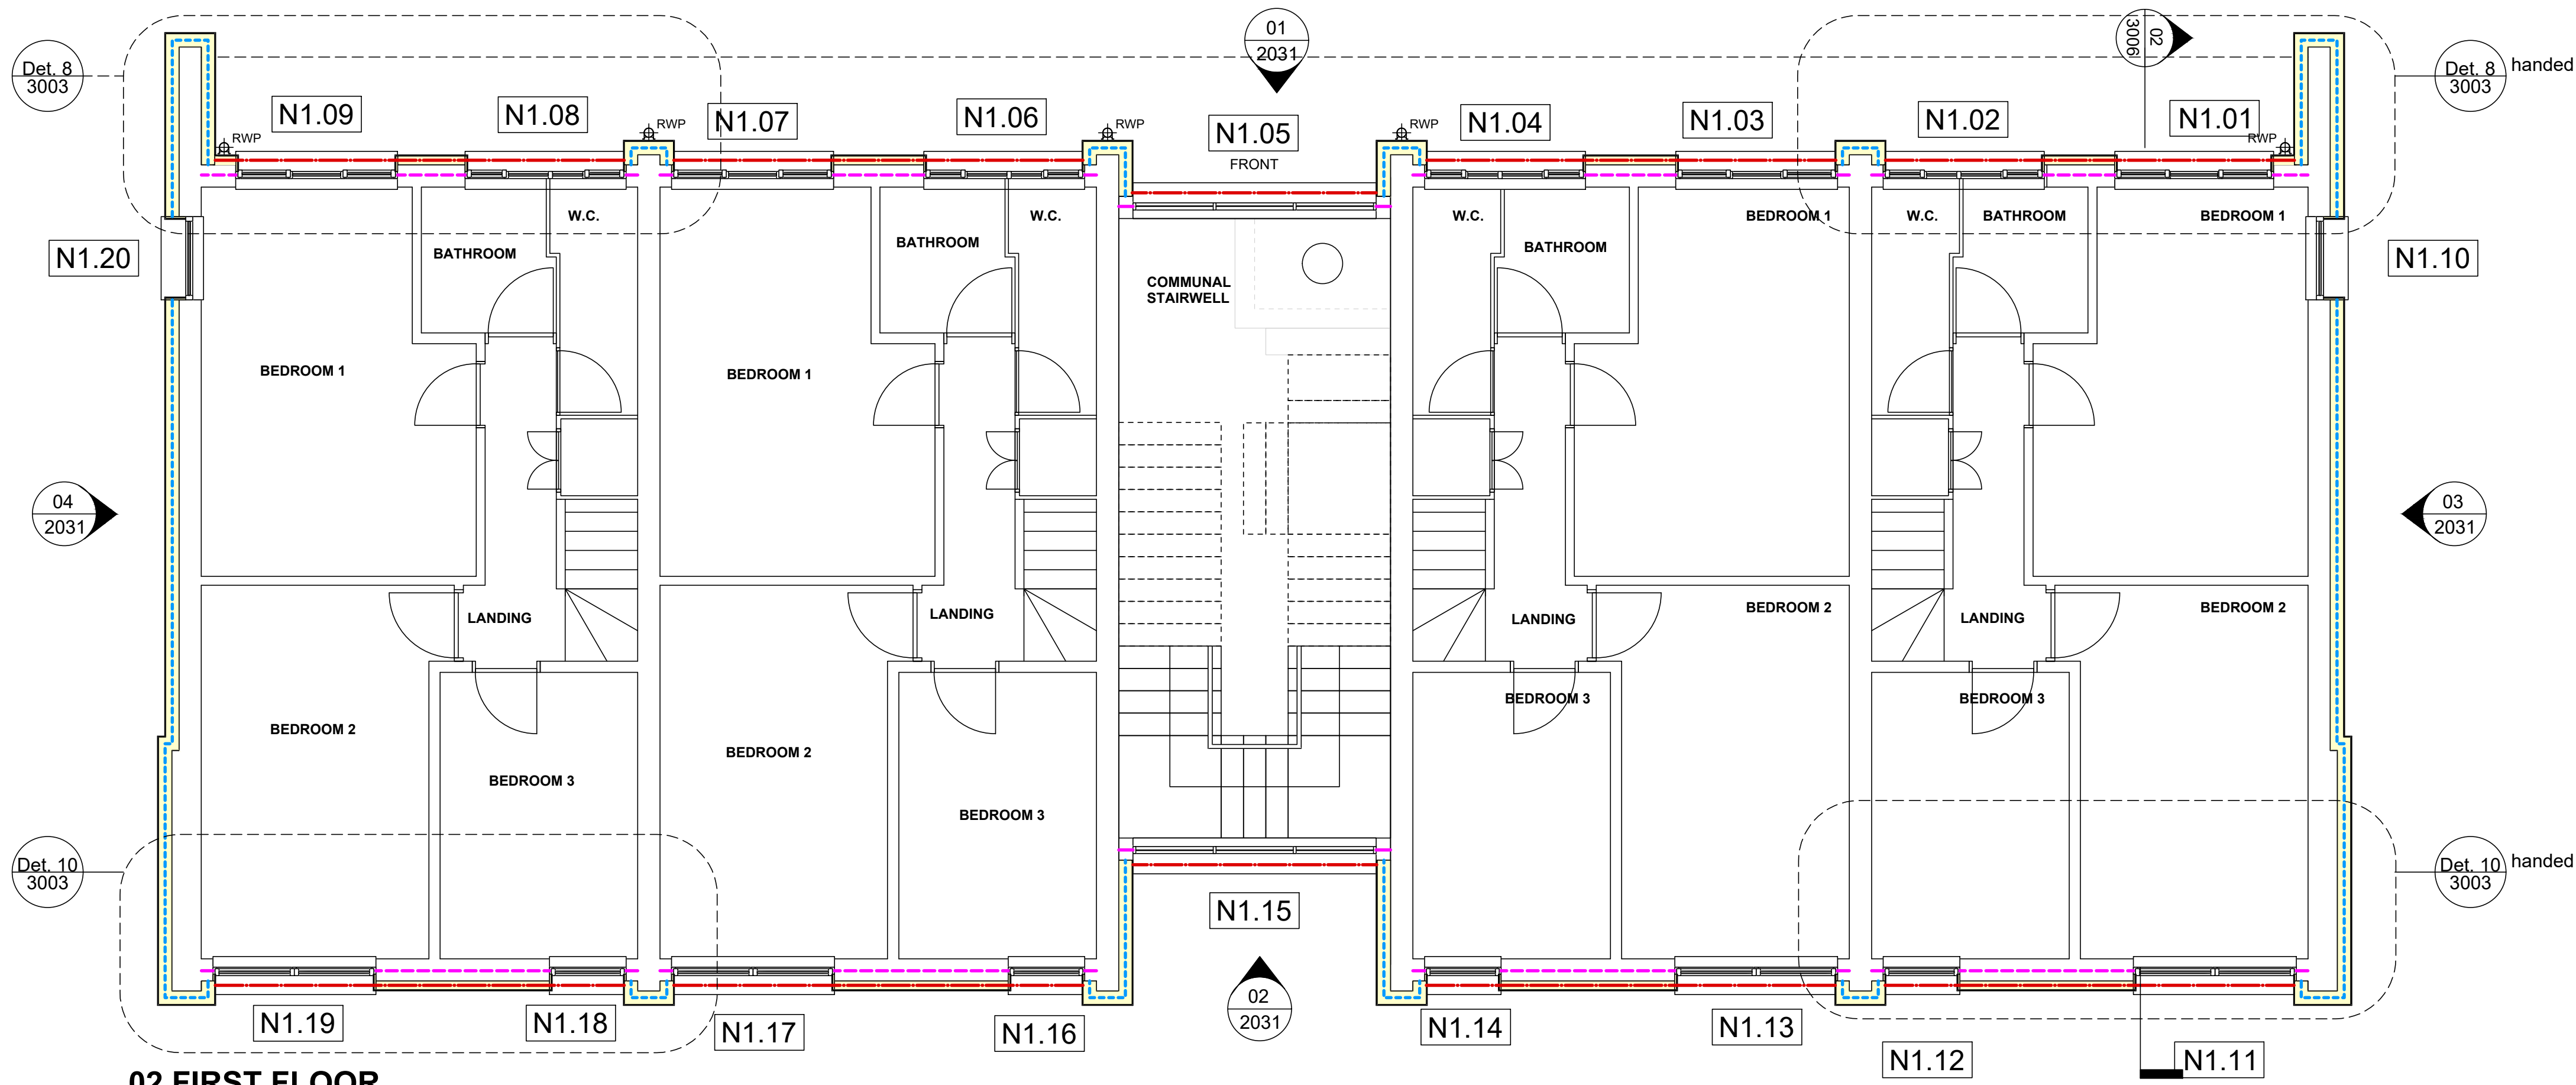


02 FIRST FLOOR

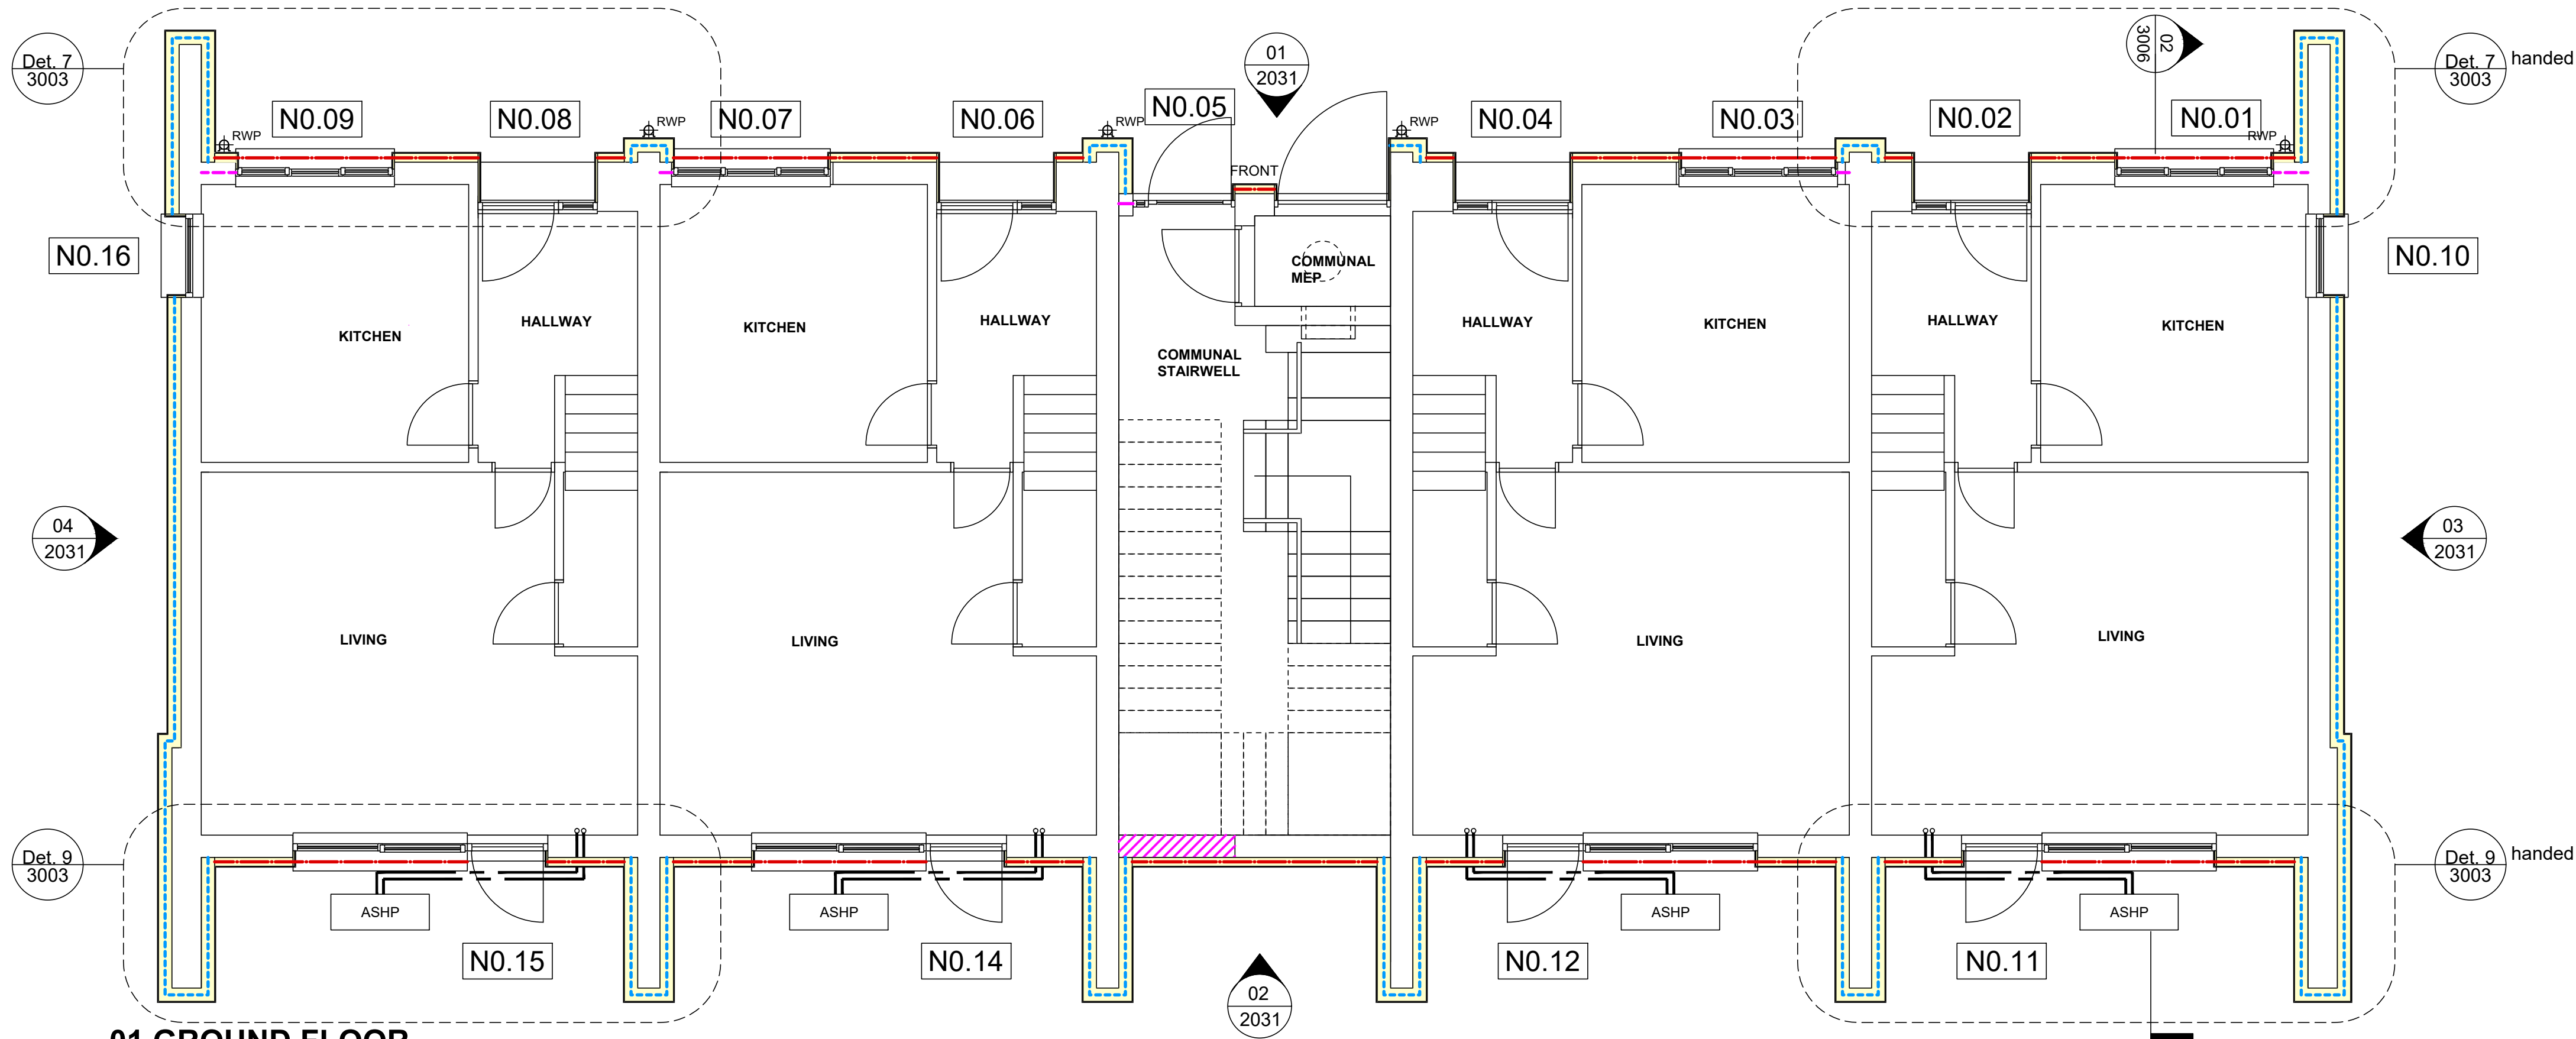


01 GROUND FLOOR

- New silicone render/adhered brick slip finish (refer to elevations for exact locations) over new 150mm mineral fibre slab insulation, fixed to existing masonry backing wall. As Wetherby Building Systems specification ref. PS_21-01642MR - (150mm Stone Wool & 14mm Brick Slips - Masonry) and PS_21-01642MR - (150mm Stone Wool & HECK Silicone K 1.5mm - Masonry) both dated May 2024, or equivalent alternative subject to written agreement
- New silicone render/adhered brick slip finish (refer to elevations for exact locations) over new 100mm mineral fibre slab insulation, fixed to existing masonry backing wall (vertical hanging tile and support removed as necessary). As Wetherby Building Systems specification ref. PS_21-01642MR - (100mm Stone Wool & 14mm Brick Slips - Masonry) and PS_21-01642MR - (100mm Stone Wool & HECK Silicone K 1.5mm - Masonry) both dated May 2024, or equivalent alternative subject to written agreement
- New silicone render finish (refer to elevations for exact locations) over new 100mm mineral fibre slab insulation, fixed to new SFS, comprising 200mm galvanised steel framing system with 200mm mineral fibre quilt to cavity, faced internally with 1 layer wallboard and externally with weather resistant sheathing board and breather membrane. As Wetherby Building Systems specification ref. PS_21-01642MR - (100mm Stone Wool & 14mm Brick Slips - SFS) and PS_21-01642MR - (100mm Stone Wool & HECK Silicone K 1.5mm - SFS) both dated May 2024 or equivalent alternative subject to written agreement
- /// Structural Infill: Area of existing wall / opening to be infilled to Structural Engineer's detail and specification to match existing wall build-up and performance

NOTE: ALL KITCHENS / BATHROOMS TO BE REFURBISHED

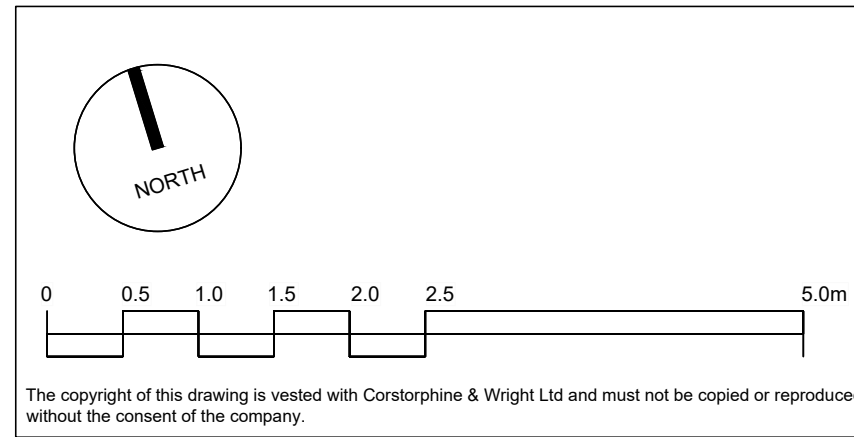

P-01	PLANNING ISSUE: POSITIONS OF ASHPs ADJUSTED, FOLLOWING SITE REVIEW / INPUT FROM SPECIALIST INSTALLER	20.06.25	DN	RE
P-02	PLANNING ISSUE	21.06.25	DN	RE
Rev.	Description	Date	Drawn	Chk.

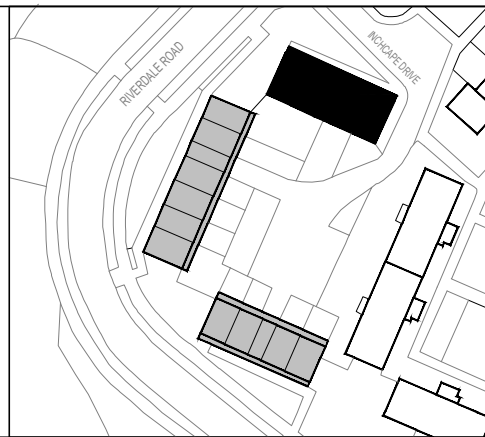

Client
NORTHWARDS HOUSING

Project
RIVERDALE MAISONETTES FABRIC FIRST REFURBISHMENT

Drawing Title
PROPOSED GROUND AND FIRST FLOOR PLANS - NORTH BLOCK 2-8 INCHCAPE DRIVE

Drawing Status
PLANNING

Corstorphine & Wright

Manchester Studio
4th Floor, Tribeca House, 21-27 Dale Street, Manchester, M1 1EY
0161 272 8100
corstorphine-wright.com

Drawing No.	23746-2017	Revision	P-01
Drawn	Checked	Paper Size	Scale
PR	KE	A1	1:50
Date	20.06.25		