


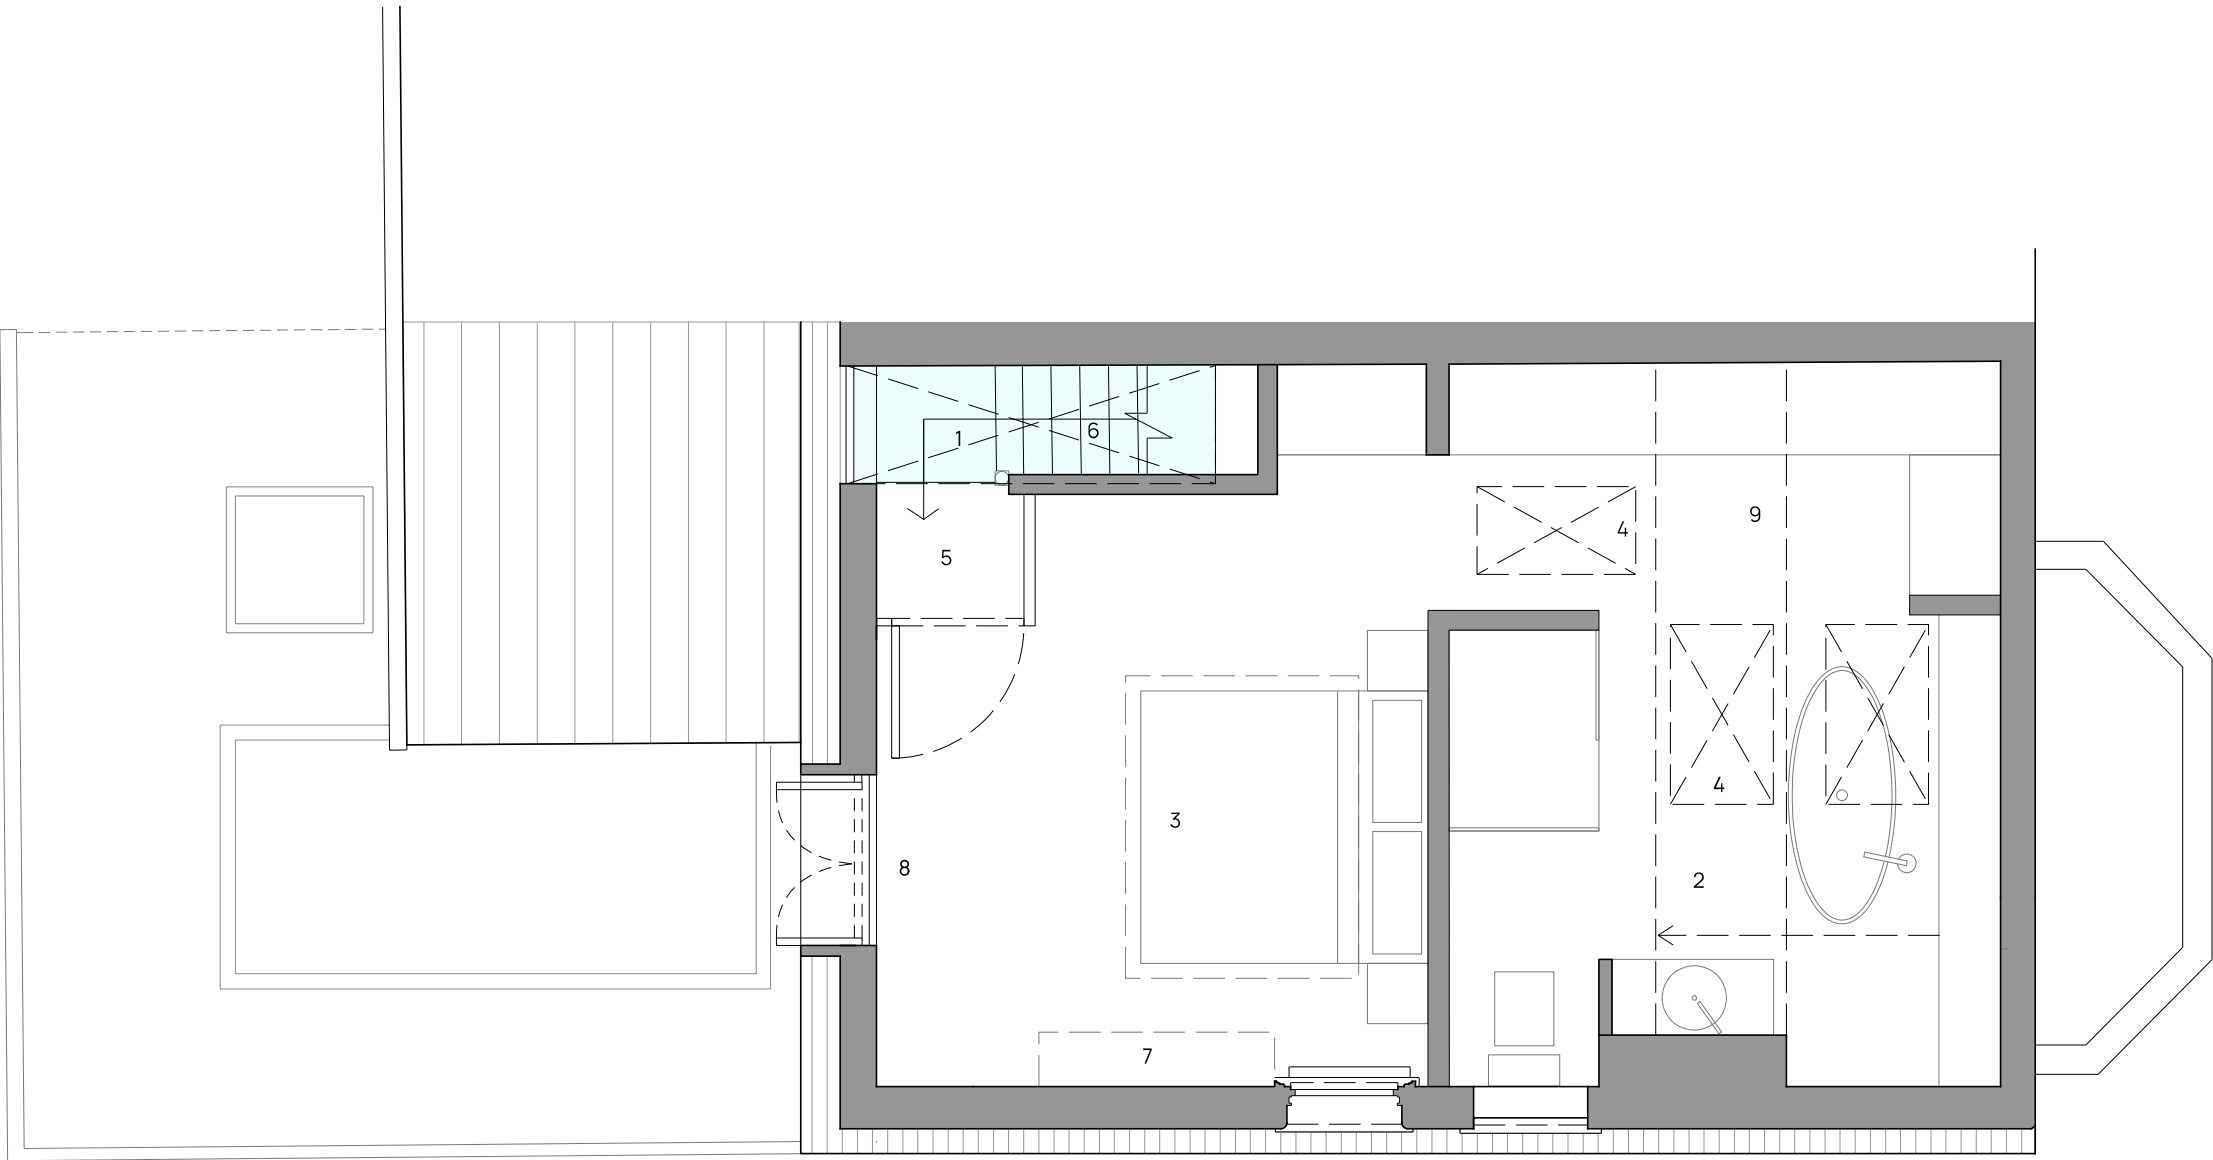

1. New rooflight (overhead)
2. En-suite
3. Bedroom (with new dormer to increase height)
4. New rooflight window
5. Landing
6. Staircase reconfigured
7. Fireplace removed
8. Juliet balcony
9. Walk-in wardrobe

02	14-07-25	Layout amended as per planners comments
01	20-06-25	Layout amended as per planners comments.
rev	date	description

Project				THORNBRIDGE AVENUE	
Title				SECOND FLOOR PLAN AS PROPOSED	
Project No	25-02	Drawing No	L(-2)031	Status	PLANNING
Scale	1:50@A3	Date	APR 2025	Rev	02