


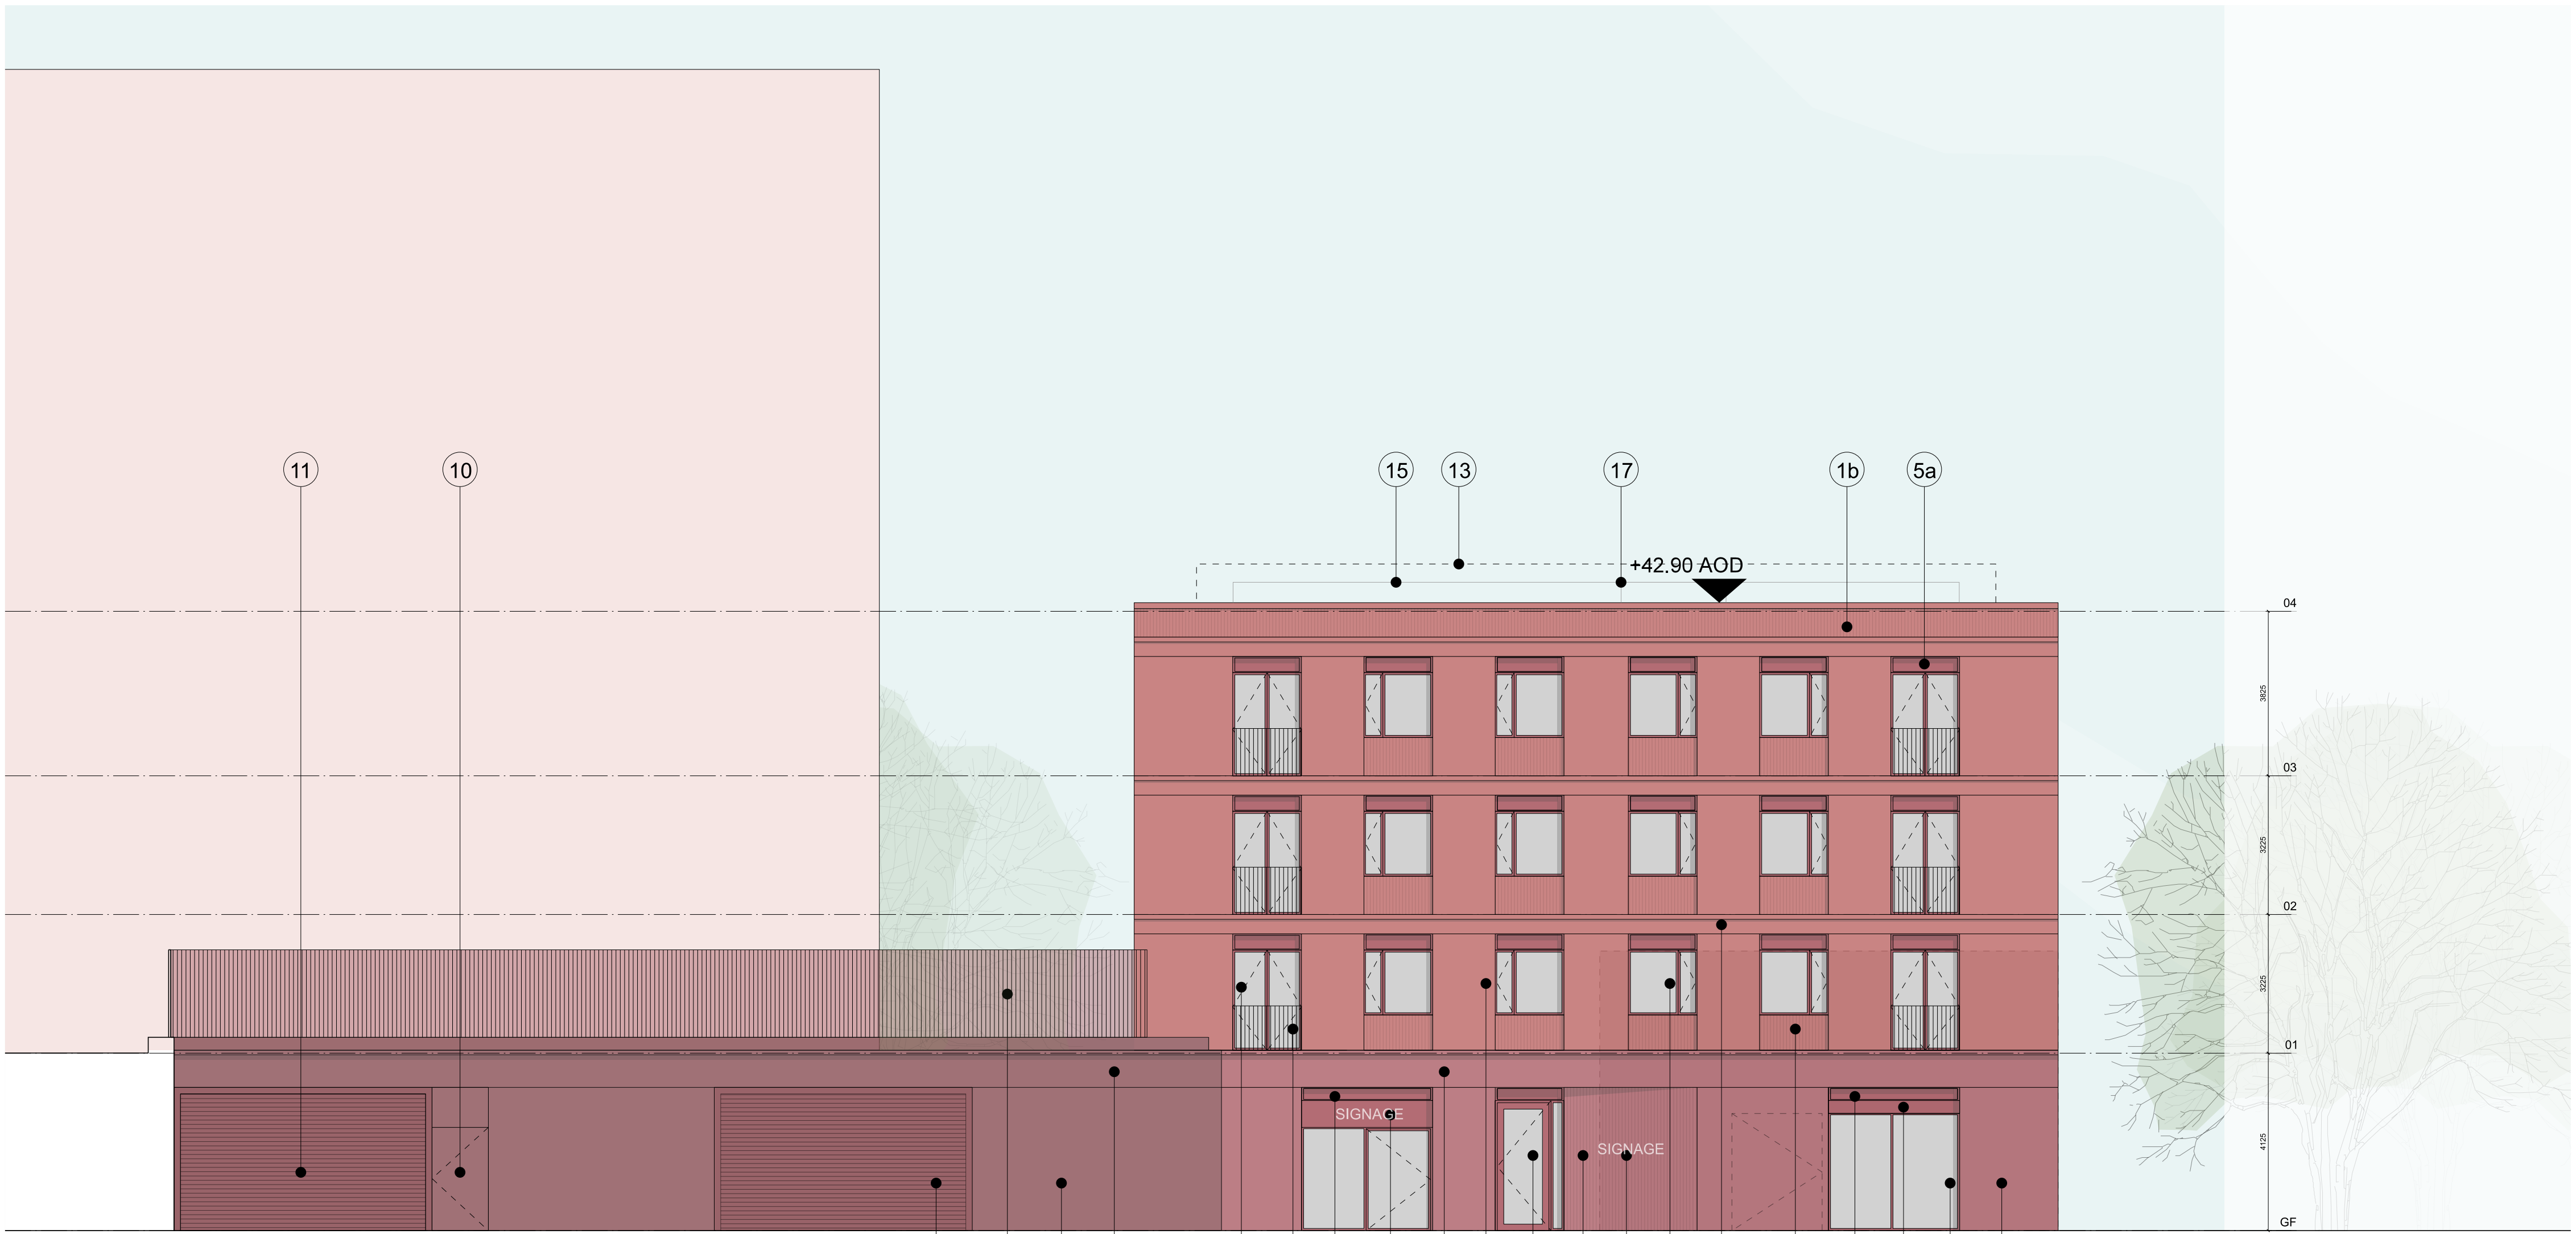

01 Elevations 01 - South block F
South Elevation

14 3d 5b 4a 2a 2b 7 5a 2b 4a 7 3b 5a 8 3d 1b 1a 6 3c 1b




02 Elevations 02 - South block F
West Elevation

12 14 2b 2a 3c 6 5a 7 2a 1a 4b 2c 7 3b 1b 1b 5a 5b 3d 2b



03 Elevations 03 - South block F
North Elevation

3b 1b 1b 6 3c 1a 14


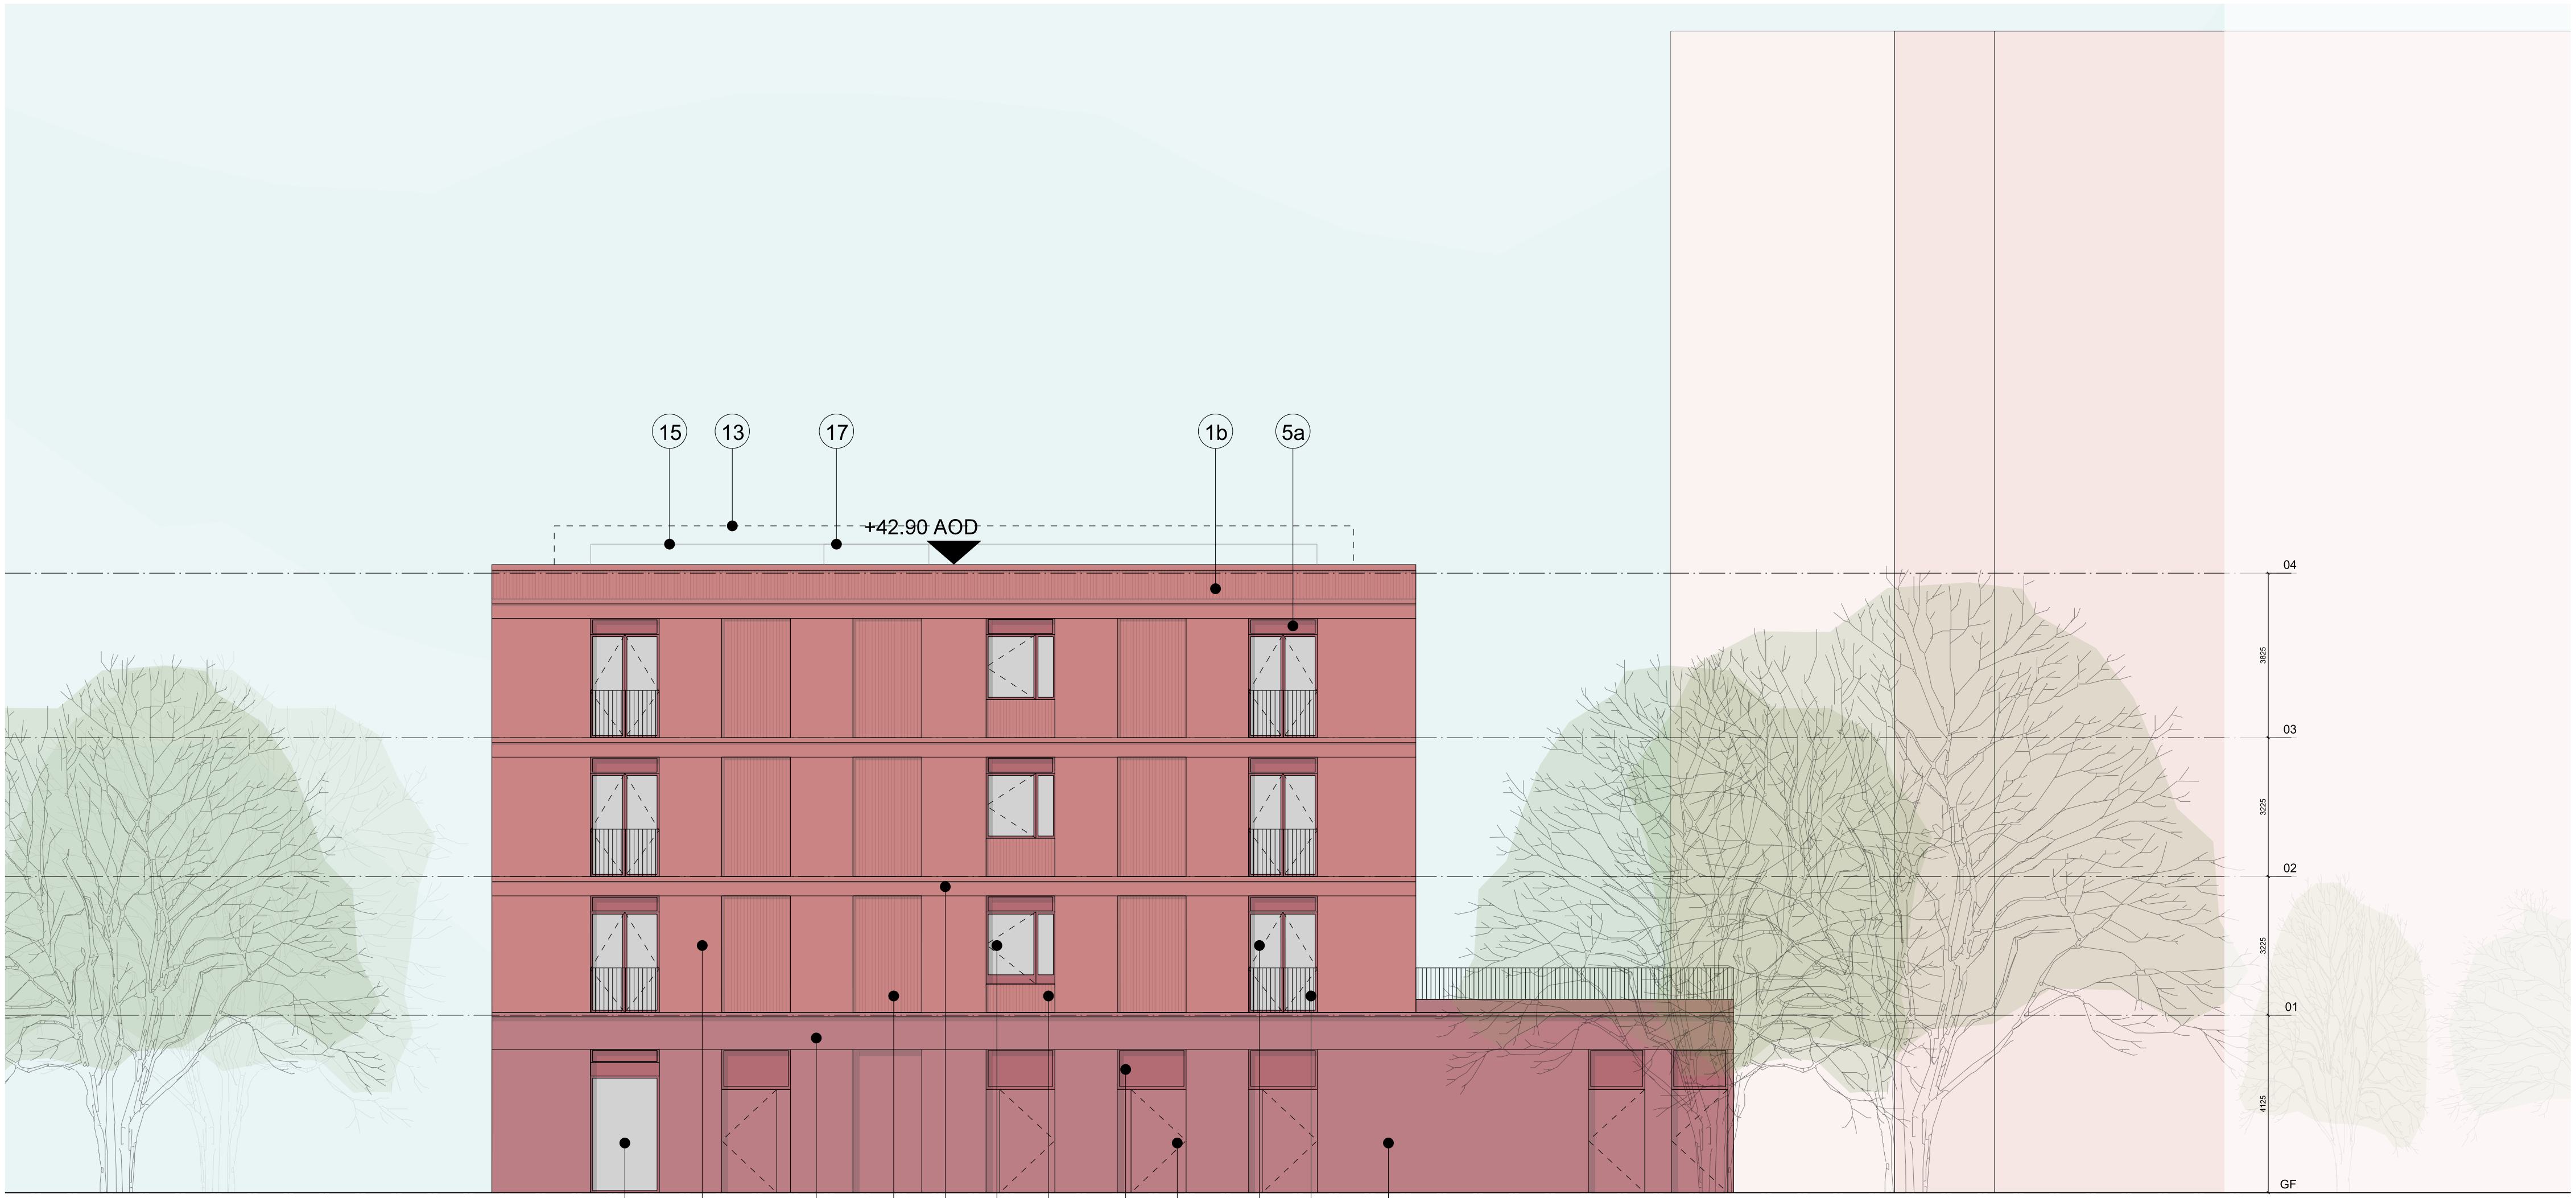


04 Elevations 04 - South block F
East Elevation

3d 1a 2a 1b 1b 3b 1b 5a 10a 3c 6 2b

Amendment	Date
P01 PLANNING ISSUE	12.03.2025
P02 PLANNING ISSUE - LIFT OVERUN TAGS	09.05.2025

ELEVATION KEY			
1a Brickwork standard coursing	3c PPC Aluminium windows dual-opener (centred)	4c PPC Aluminium glazed doors double-leaf	10b PPC Aluminium Solid door with glazed side panel
1b Brickwork alternative coursing	3d PPC Aluminium windows fully-glazed (shop-fronts)	5a PPC Aluminium Spandrel Micro-Louvres	11 PPC Aluminium Roller shutter garage door
1c Brickwork specials	3e PPC Aluminium windows fixed (opaque glazing)	5b PPC Aluminium Spandrel Solid	12 PPC Aluminium Micro-Louvre Panel
2a Masonry stringer	3f PPC Aluminium Projecting window (fritted glazing to boundary face / clear side hung opening glazing to sides)	6 PPC Aluminium Balustrade	13 PPC Aluminium erectable roof level guarding
2b Masonry panel	7 PPC Aluminium Signage	7 PPC Aluminium Signage	14 PPC Aluminium Perforated Screen
2c Masonry panel (textured)	4a PPC Aluminium glazed doors single-leaf	8 Canvas Awning Canopy (retractable)	15 Roof level plant (smoke vent fans / PV)
3a PPC Aluminium window fixed	4b PPC Aluminium glazed doors single-leaf with glazed side panel	9 PPC Aluminium Micro-Louvred door	16 PPC Aluminium Balcony Soffit
3b PPC Aluminium window single-opener (side)		10a PPC Aluminium Solid door	17 Lift overrun

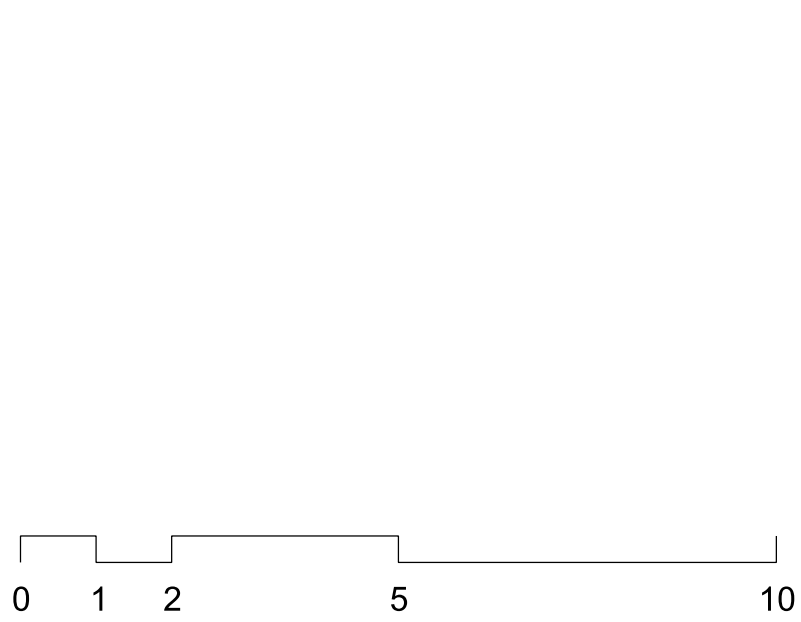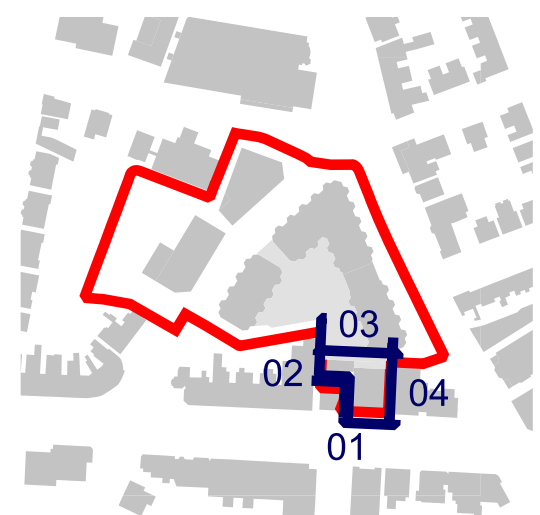

FeildenCleggBradleyStudios
LLP
Bath Brewery
Toll Bridge Road
Bath BA1 7DE
t 01225 852545
f 01225 852528
e bath@fcbstudios.com

Project Name	Job/Drawing No	Amendment
CHORLTON PRECINCT, CHORLTON-CUM-HARDY,	2104-FCBS-ZZ-ZZ-DR-A-0891P02	
Proposed Elevations: South Block F	Scale 1:100 @ A0 Date 12.03.2025 Drawn SD GROUP Check AB	
Do not scale	Original printed at A0	All dimensions to be checked on site