

Job number
254

Drawing number
P.03GA.P001

Title
Proposed Site plan

Scale
1:100 @ A3

Issue for

Date
18.06.25



Rev/Date



Do not scale
this design and drawing
is the copyright of
Andrew Wallace Architects
and Interior Designers and
may not be reproduced
in any form whatsoever
without his prior express
written consent


Existing timber boundary
fence all round to be
maintained

Existing slate tiled roof to
be maintained

Existing Velux rooflight
to be maintained



New Velux rooflight
(bottom sill 1300mm
above FFL)

Paved, asphalt and
loose stone front garden
area to be maintained

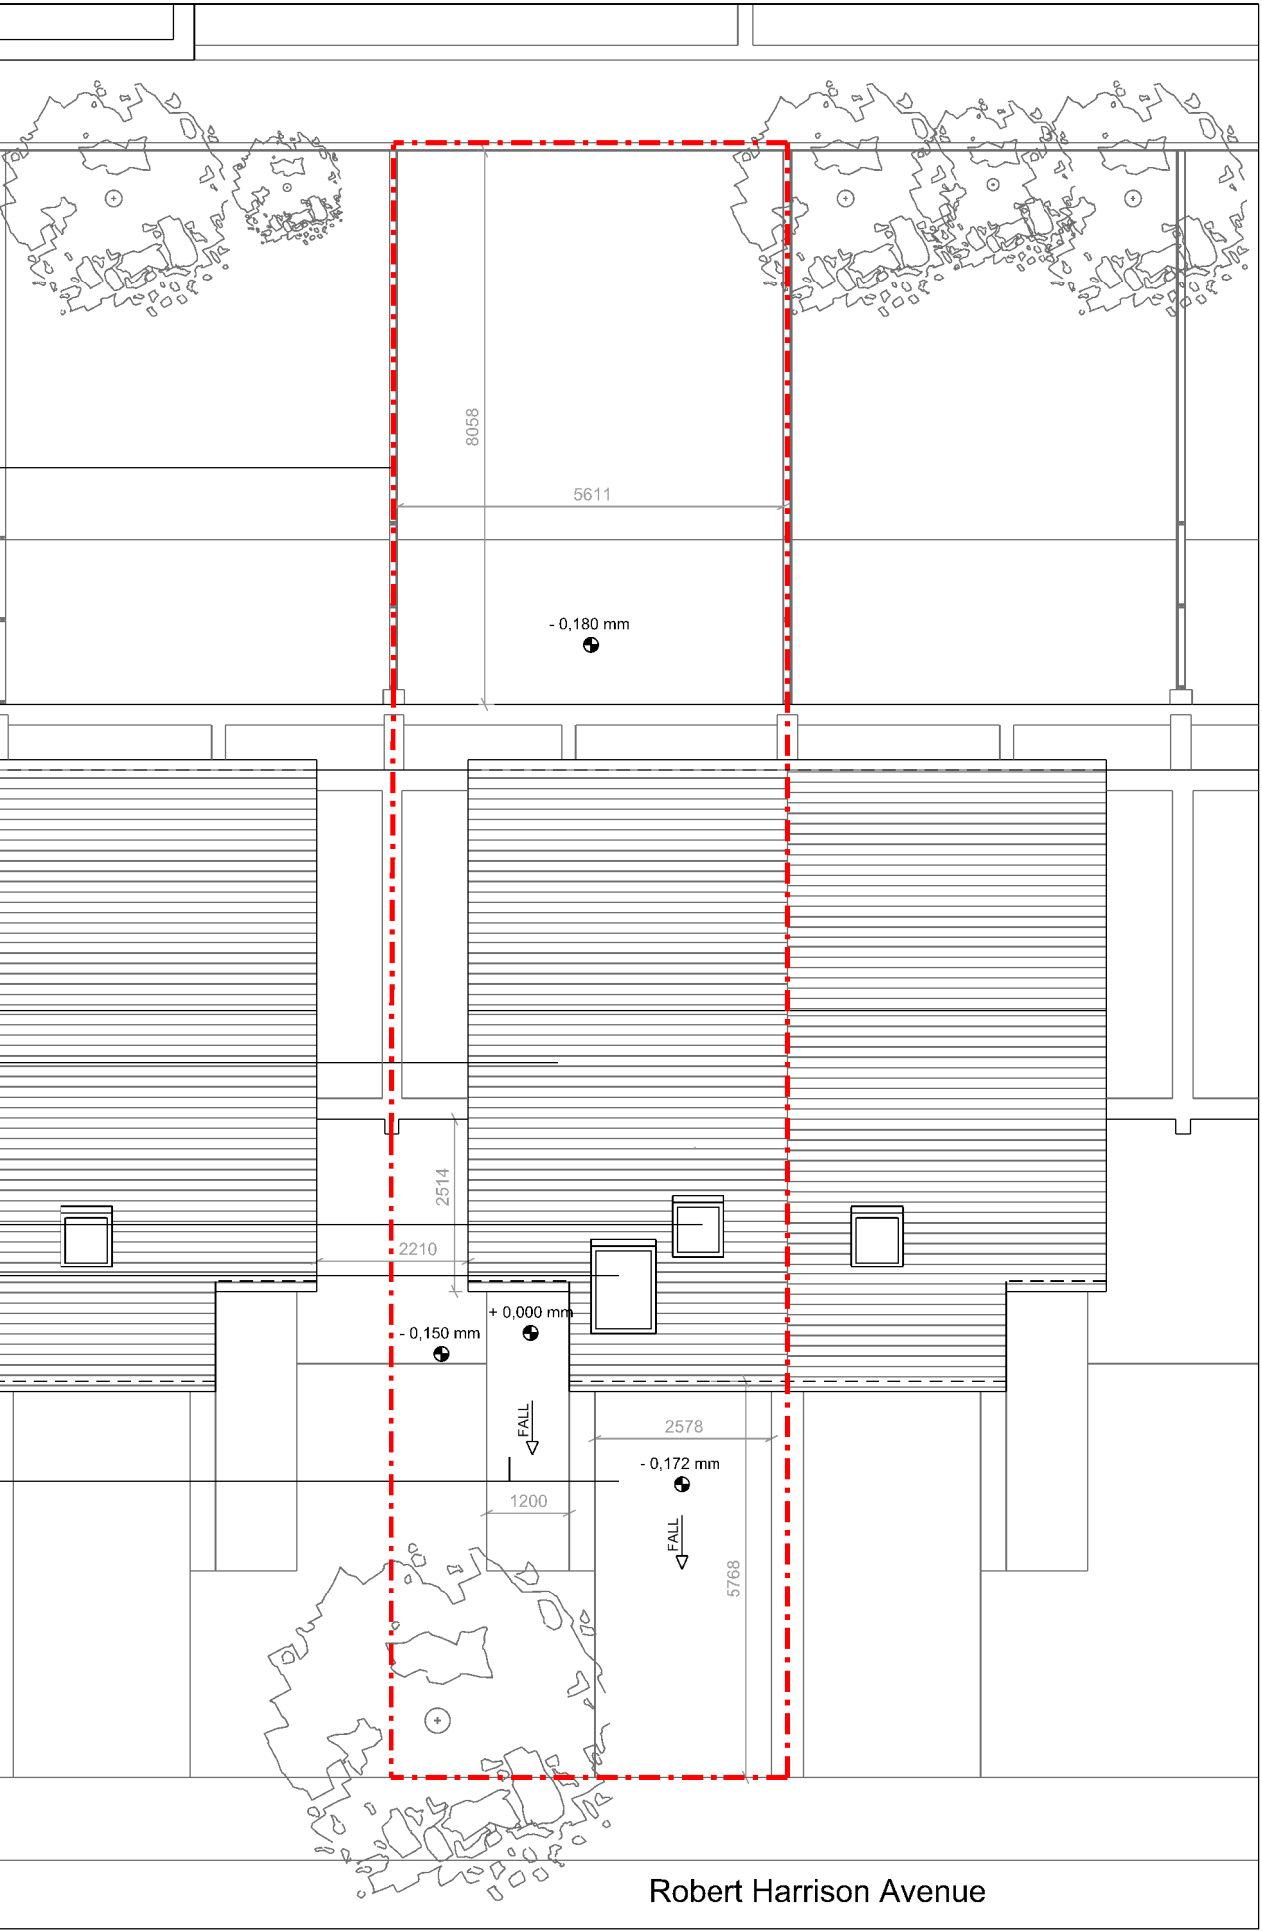


Robert Harrison Avenue

Proposed Site plan

 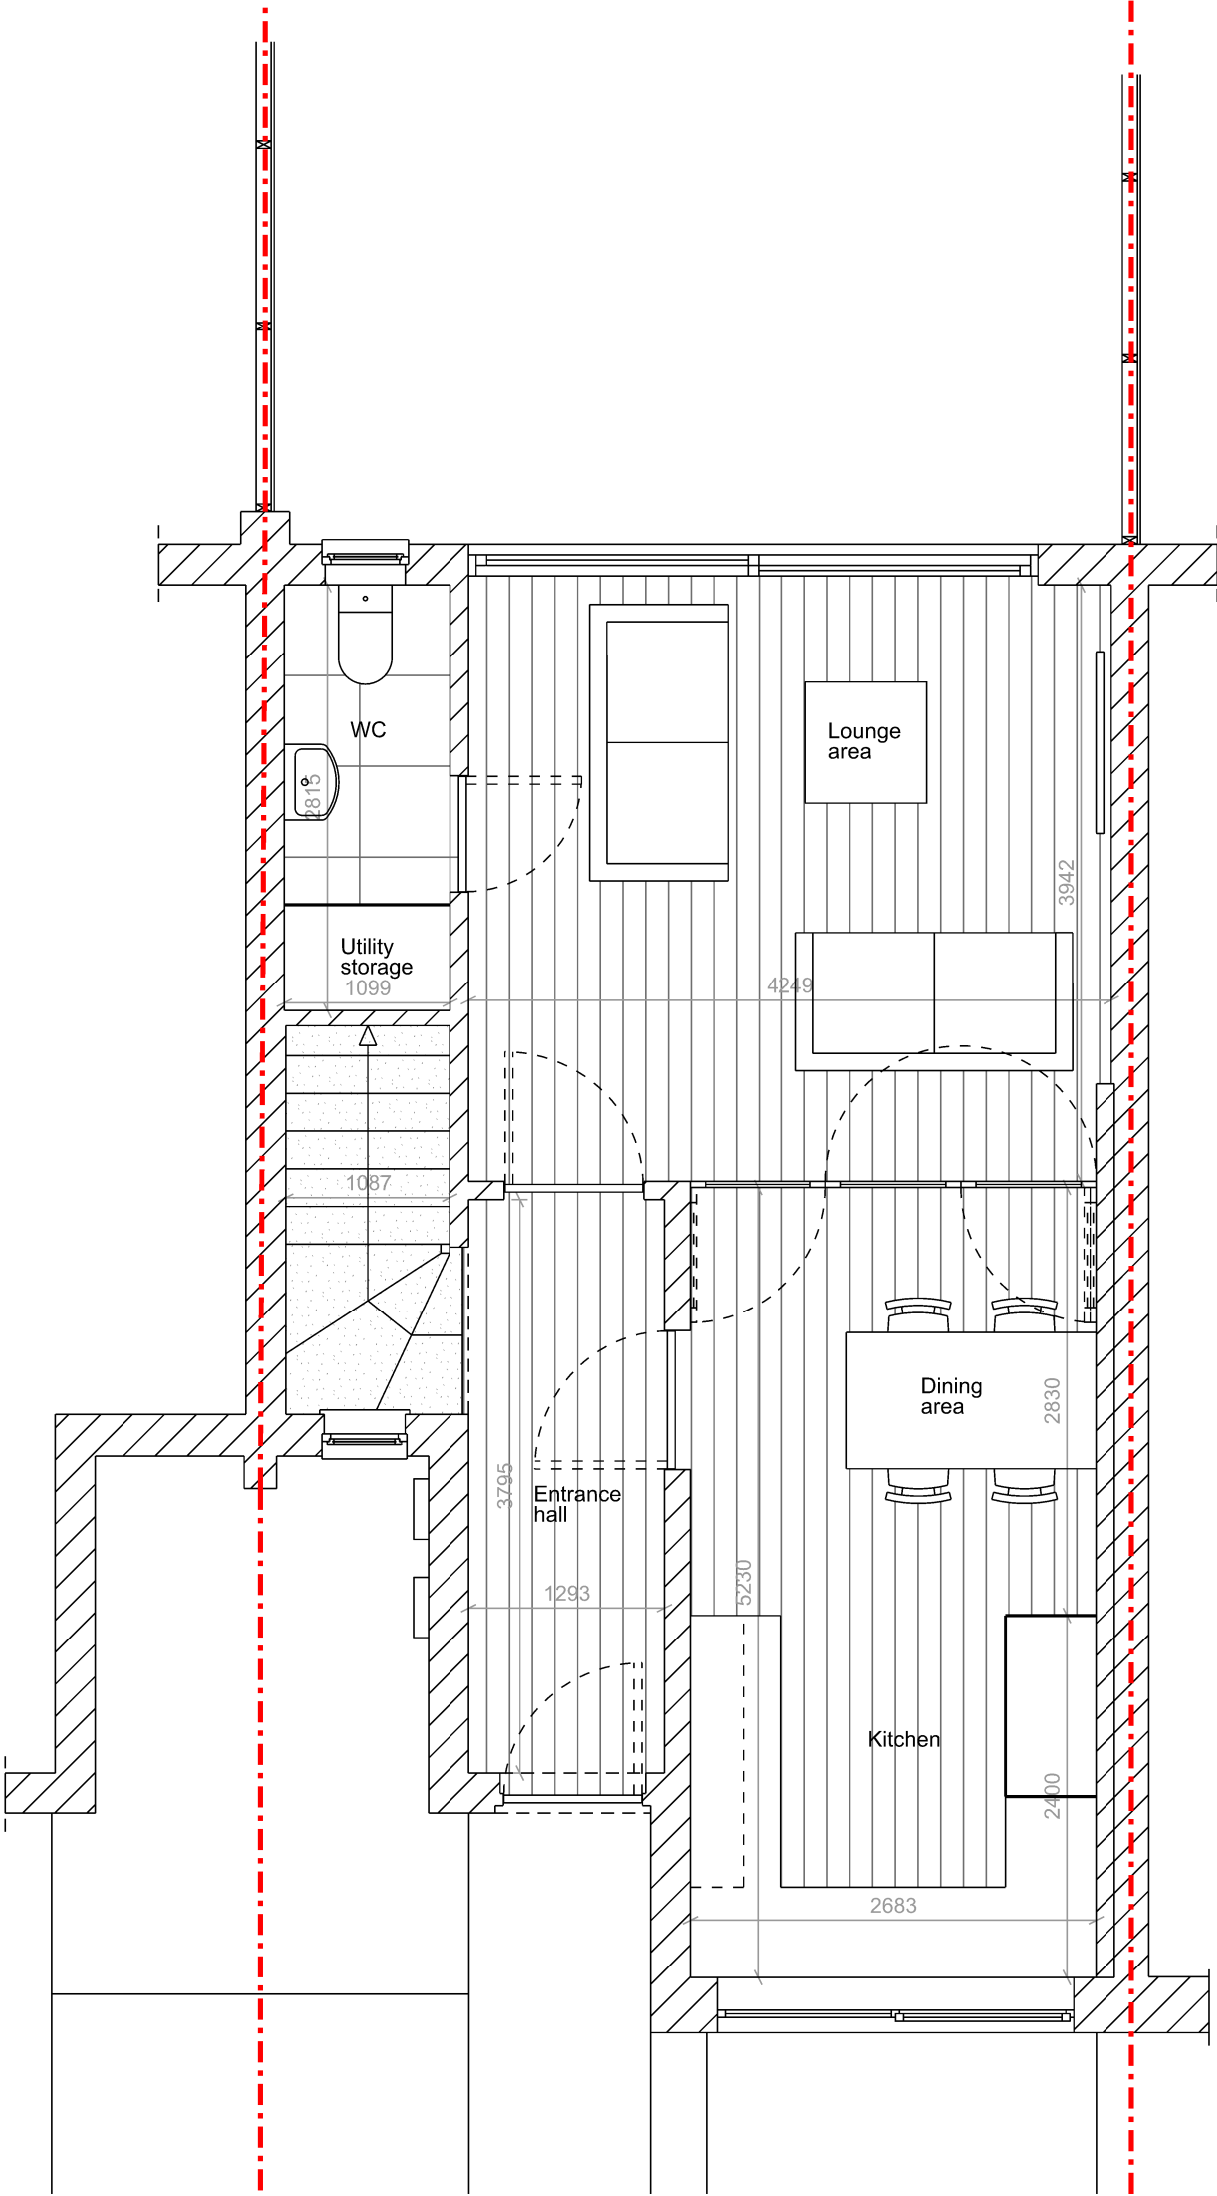

Proposed Ground Floor Plan

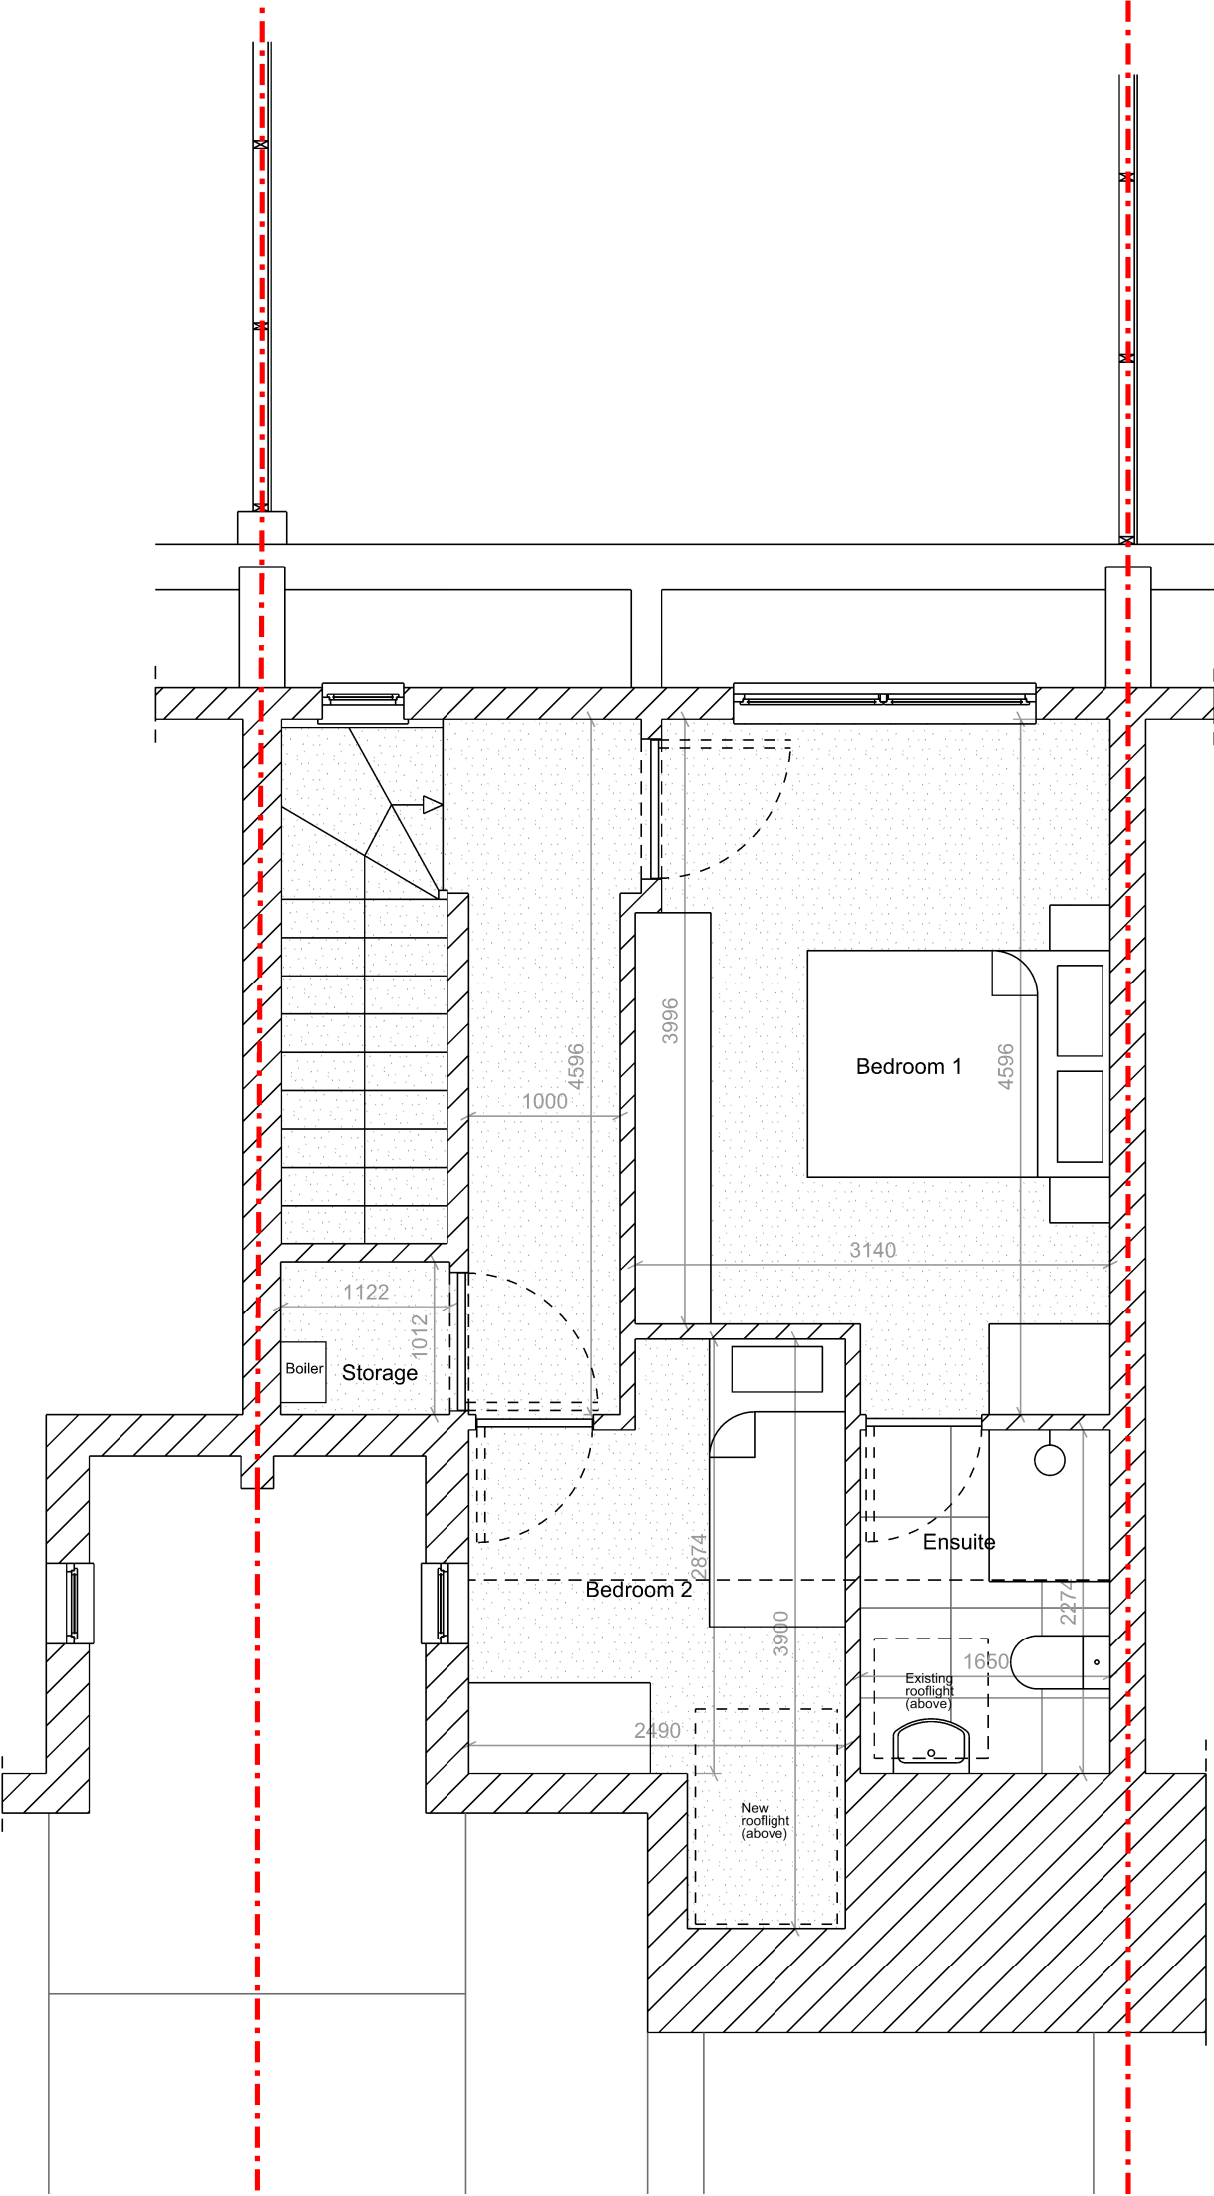

Proposed Second Floor Plan

