




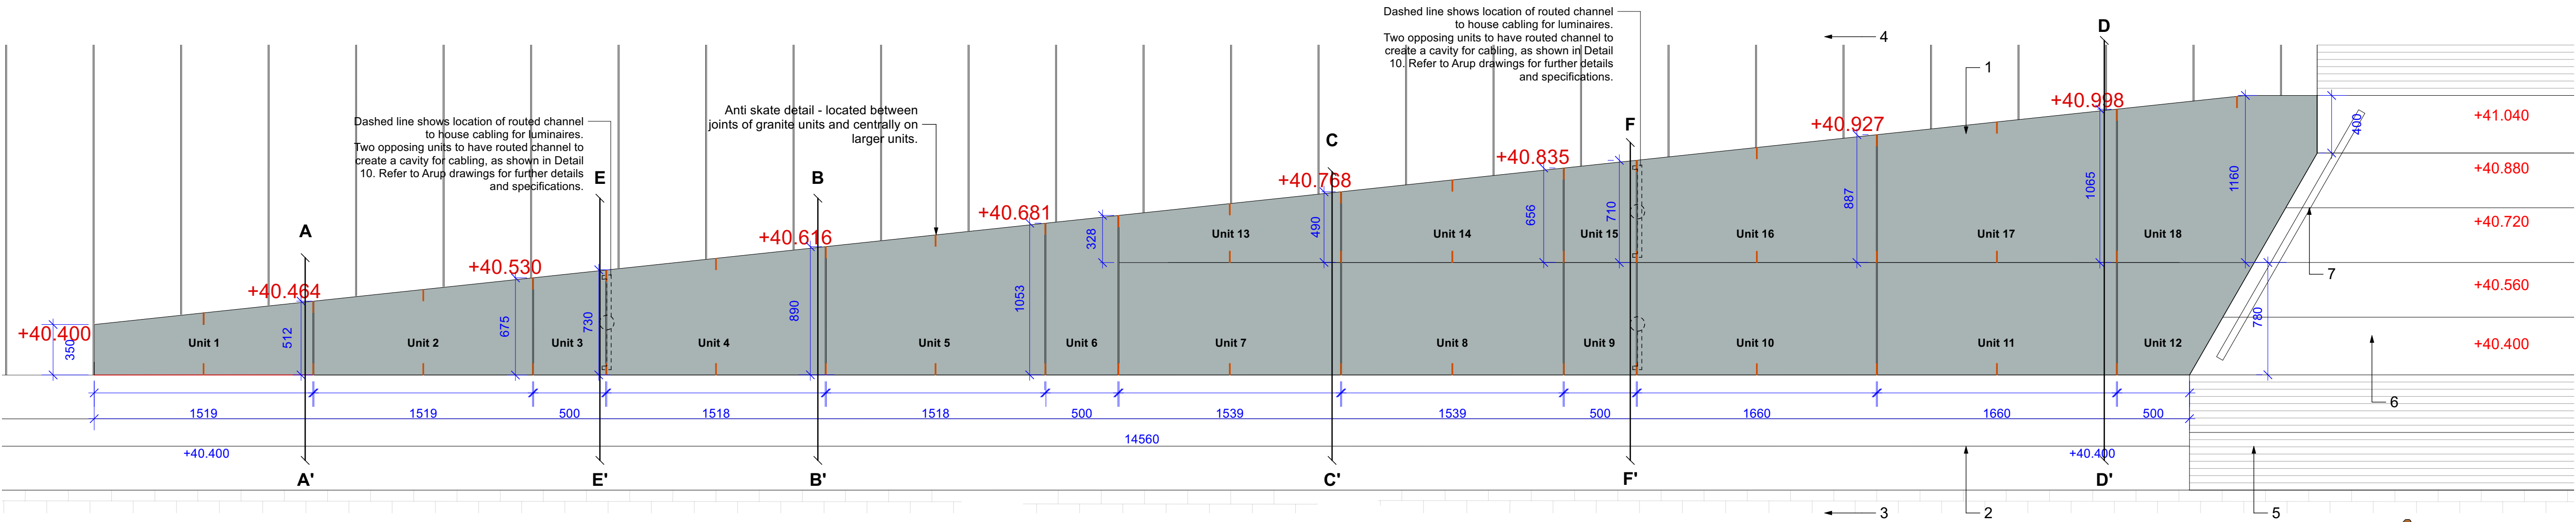

13 Entrance Plinths To Albert Square - Plan View
Scale: 1:25

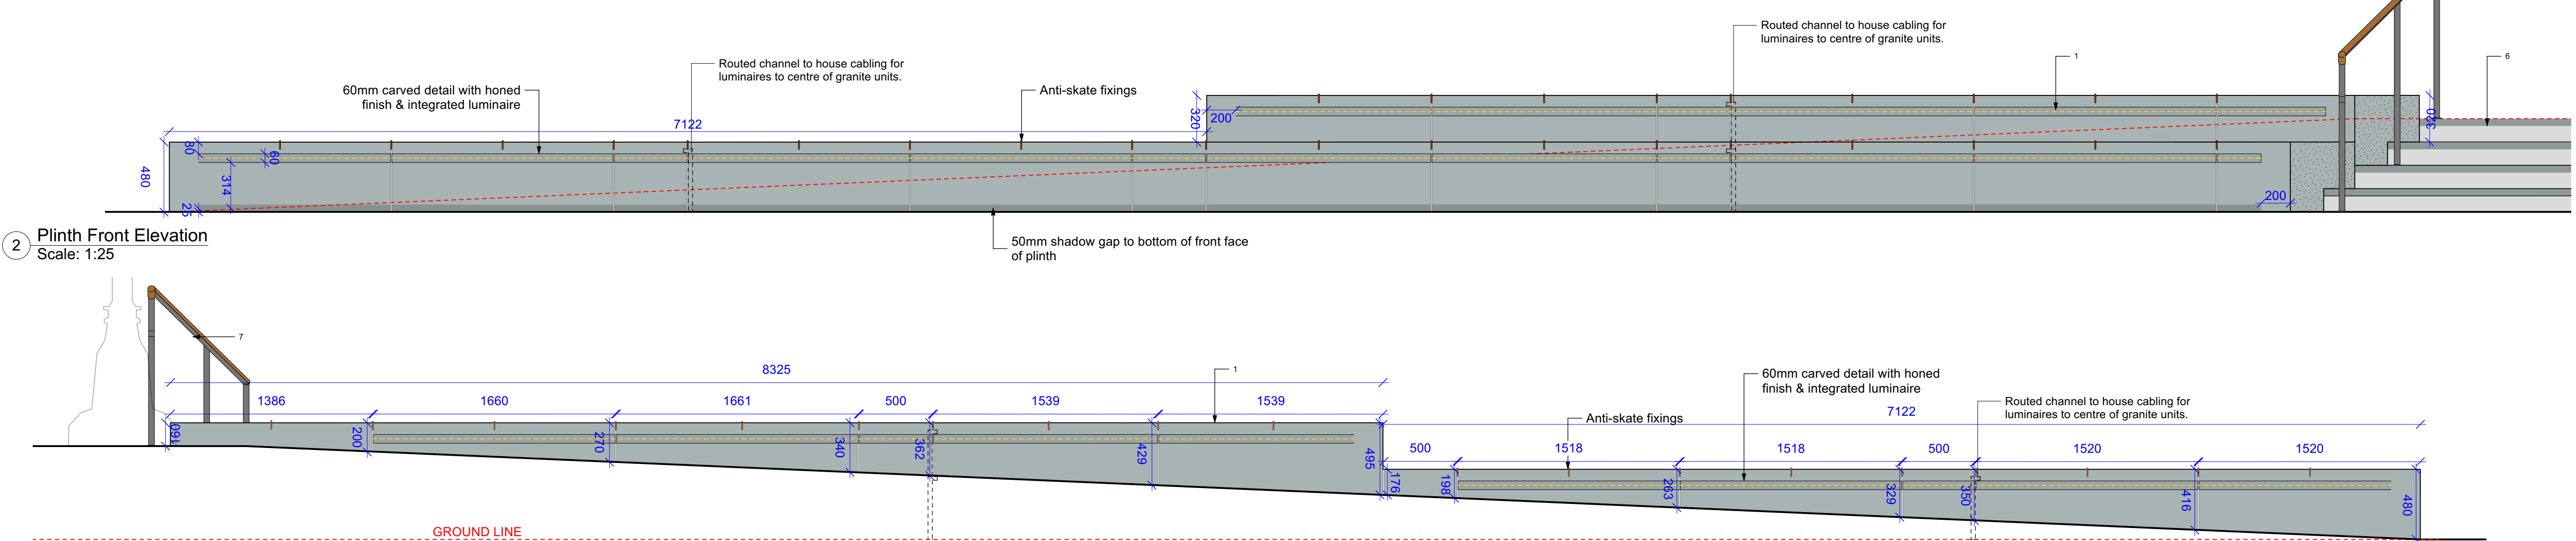

3 Plinth Rear Elevation
Scale: 1:25

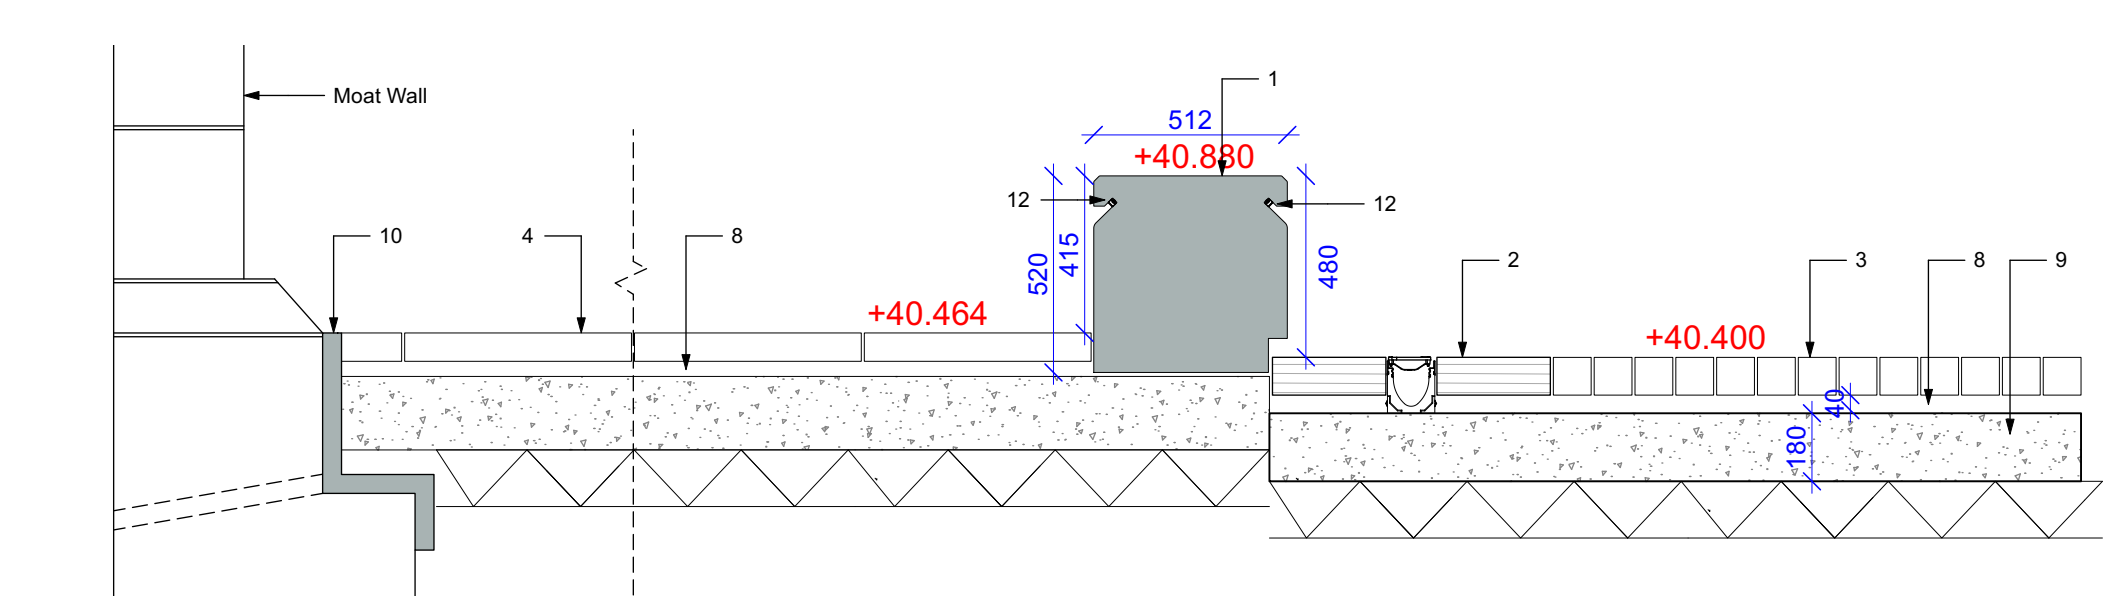

12 Section A-A'
Scale: 1:20

