



Land at Bradstone Road

M8 8WA


FINAL PACKAGE

This drawing & design is the copyright of Munshi+Partners and may not be reproduced in any way without prior written consent.



Any discrepancies on this drawing between drawings area to be reported to this office.

Unless specifically specified these drawings are not to be used for construction purposes or placing of any orders.


Do not scale from this drawing.

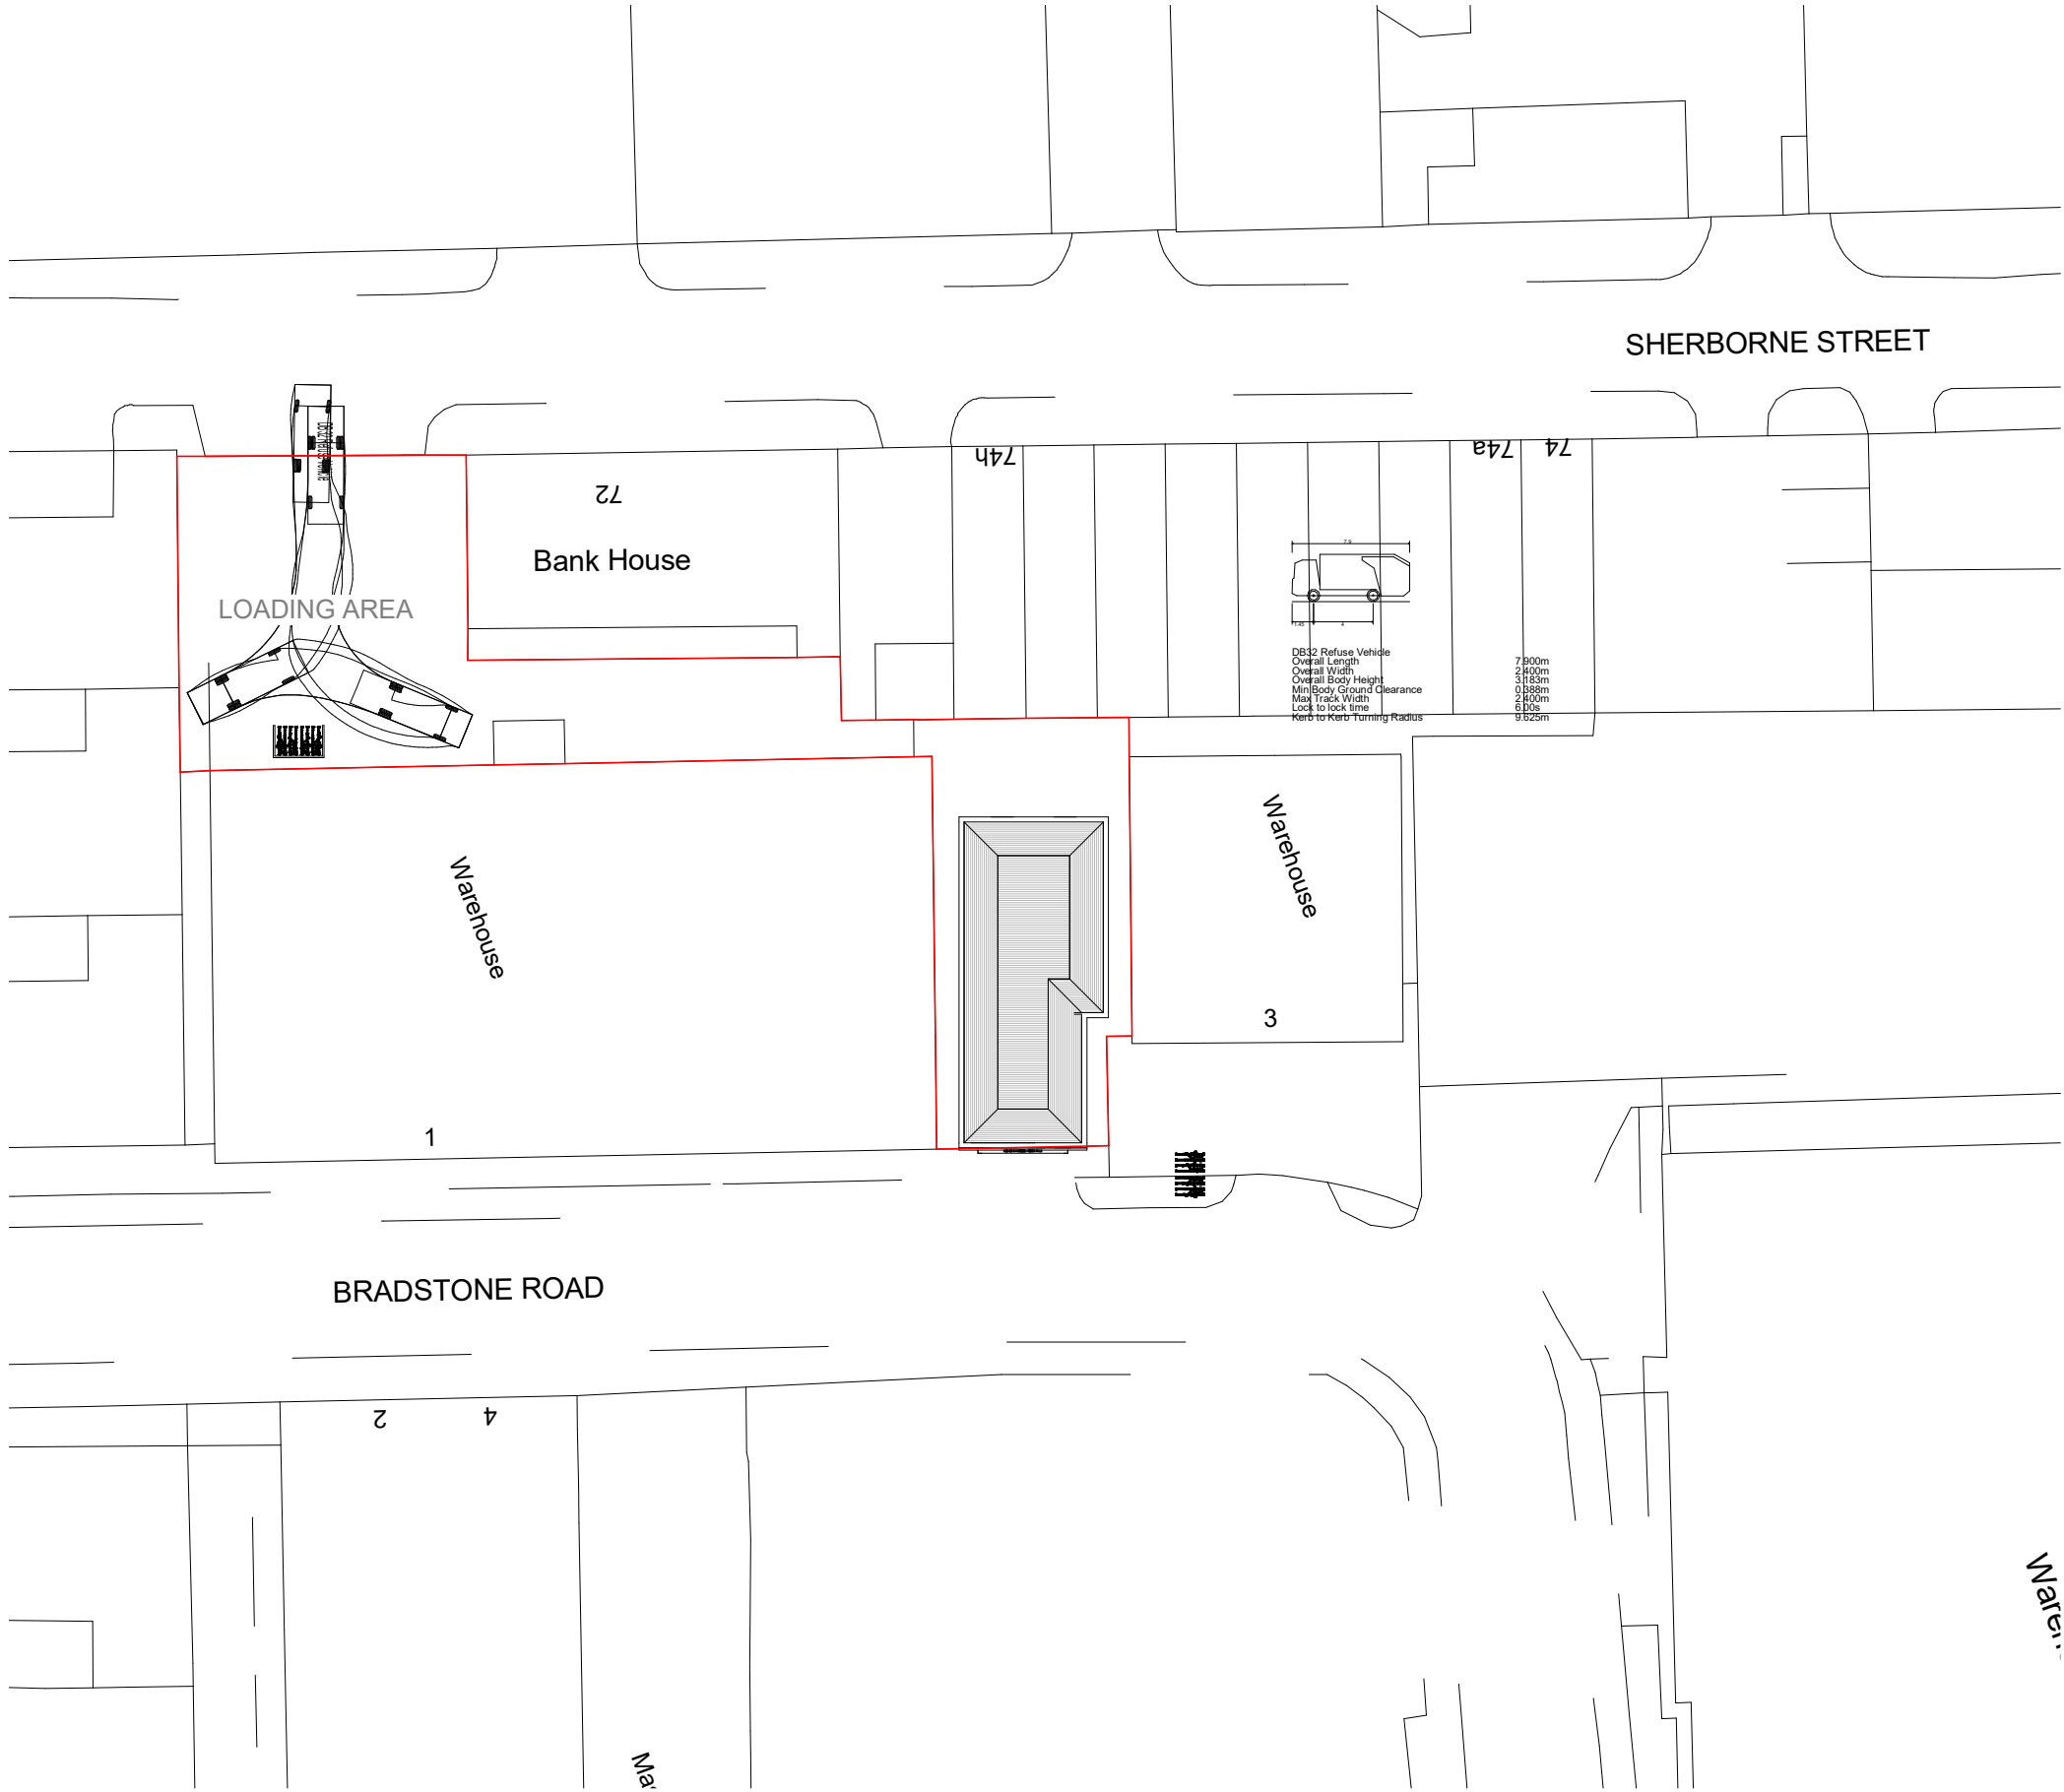

1 Site - Block Plan
1 : 500

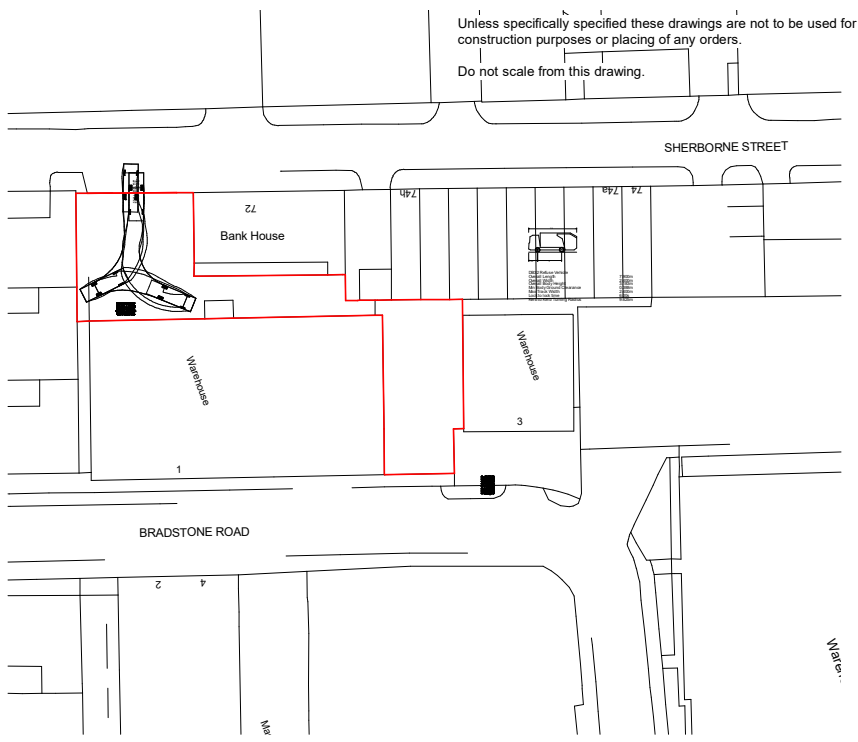 

2 Site - Location Plan
1 : 1250

 

Status	☐ FEASIBILITY
	☒ PLANNING APPROVAL
	☐ BUILDING REGULATIONS
	☐ TENDER
	☐ CONSTRUCTION

Project Land at Bradstone Road
M8 8WA


Client Mr A

Drawing title Site - Location and Block Plan

Project No	Drawing No	Rev No	Scale	Date
MAPXXX	001		As indicated	02.25

MUNSHI+PARTNERS
ARCHITECTURE & PROPERTIES
No 3 Caxton Road, Fulwood. Preston. PR2 9ZZ.
Tel- 01772 342570
Email- info@munshiandpartners.com

Do not scale from this drawing

 


1 Level 0 - Existing
1 : 100

This drawing & design is the copyright of Munshi+Partners and may not be reproduced in any way without prior written consent.


Any discrepancies on this drawing between drawings area to be reported to this office.

Unless specifically specified these drawings are not to be used for construction purposes or placing of any orders.

Do not scale from this drawing.

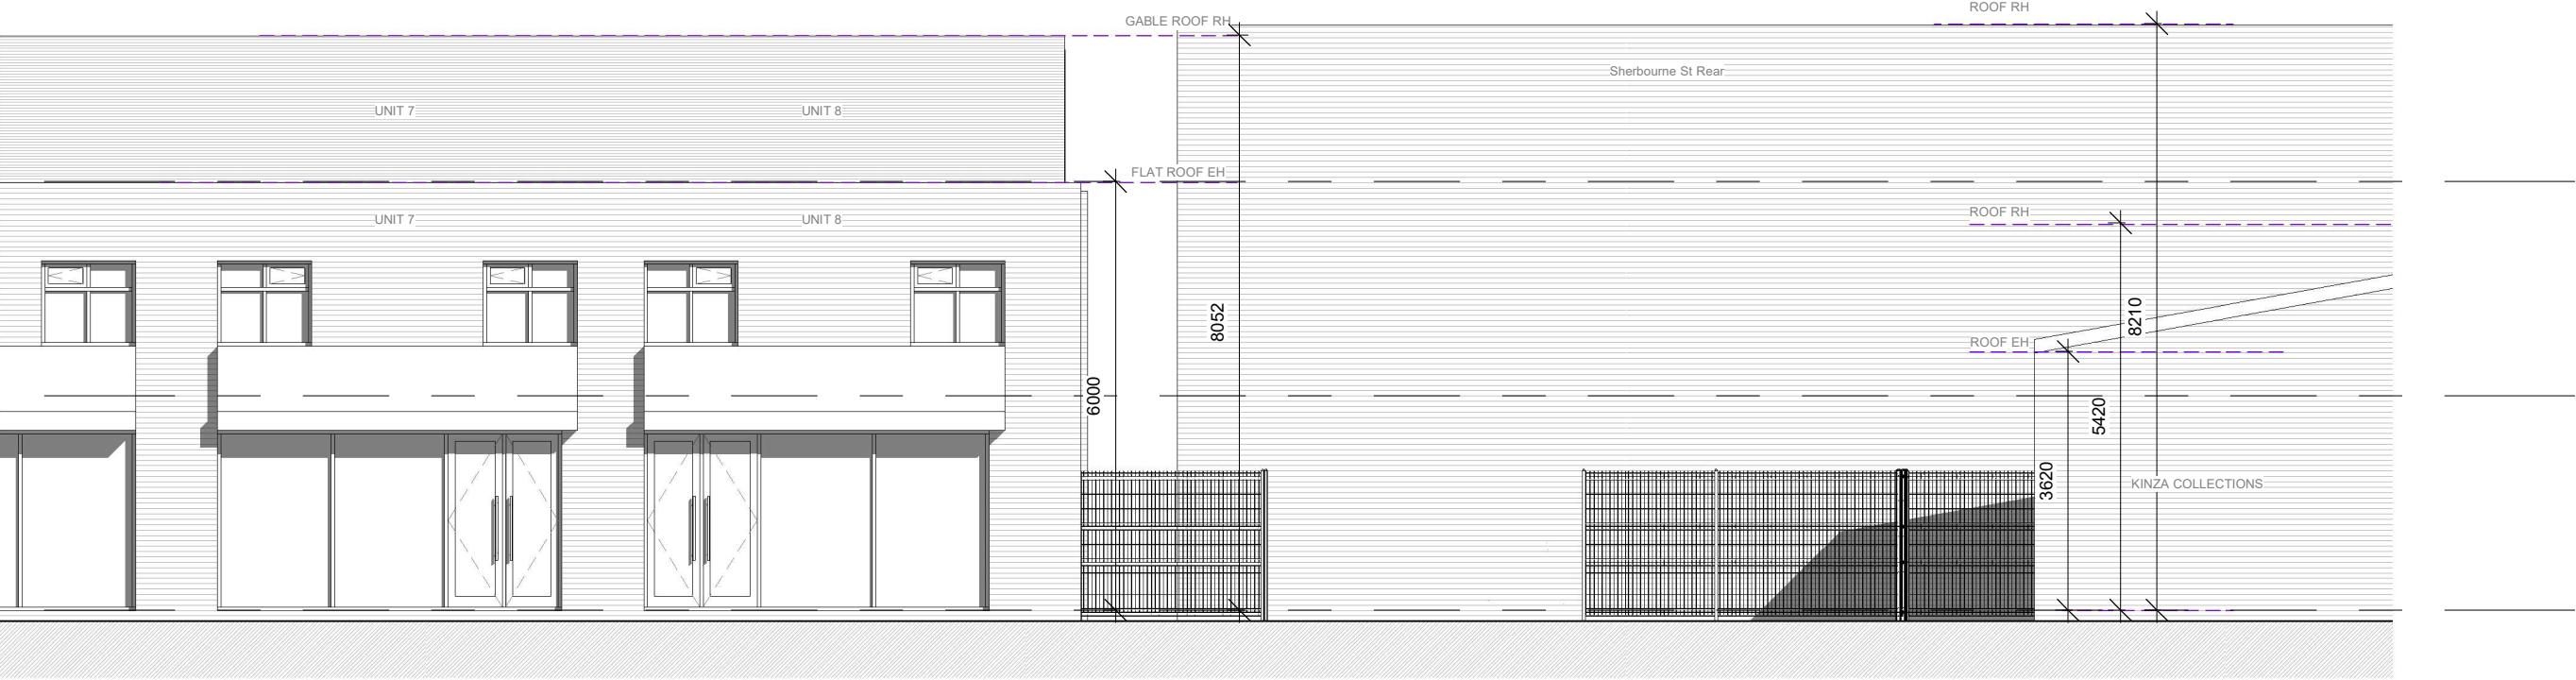

1 Front - Existing
1 : 100

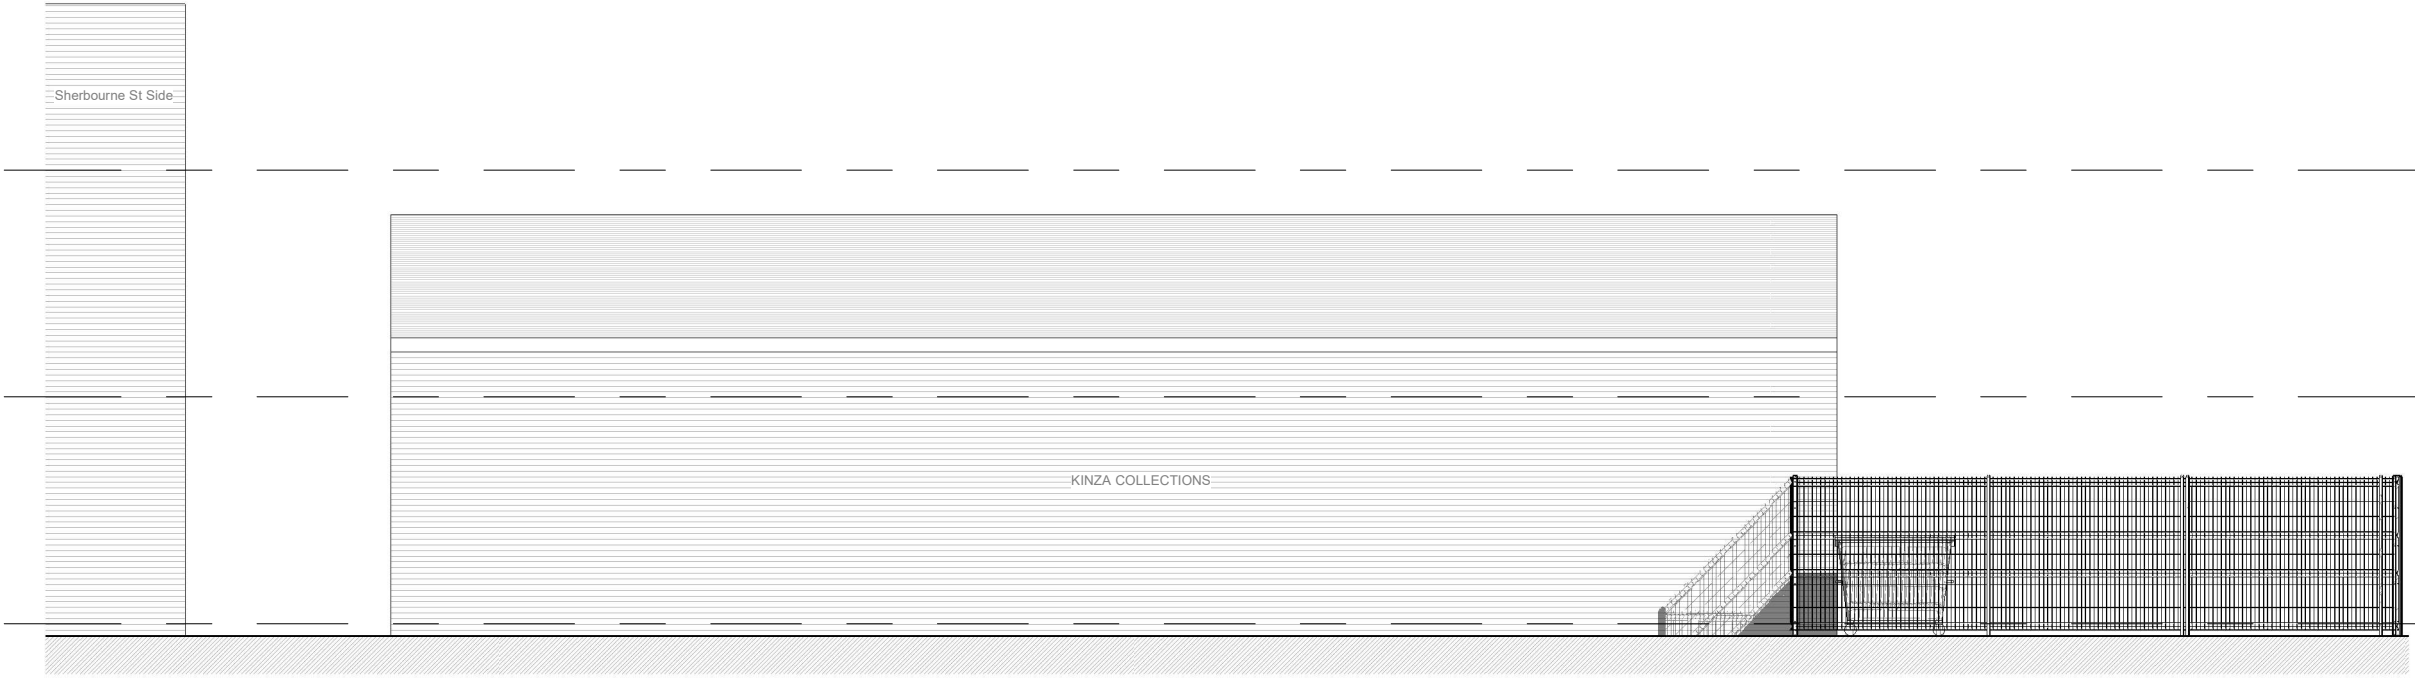

2 Left Side - Existing
1 : 100

1 0 1 2 3 4 5
SCALE
1: 100 m

Status ☐ FEASIBILITY
☒ PLANNING APPROVAL
BUILDING REGULATIONS
☐ TENDER
☐ CONSTRUCTION

Project Land at Bradstone Road
M8 8WA

Client Mr A

Drawing title Existing Front & Left Elevation

Project No	Drawing No	Rev No	Scale	Date
MAPXXX	003		1 : 100	02.25

MUNSHI+
PARTNERS
ARCHITECTURE & PROPERTIES

No 3 Caxton Road, Fulwood. Preston. PR2 9ZZ.
Tel- 01772 342570
Email- info@munshiandpartners.com

☐ Blackburn

☐ Bolton

☒ Preston


☐ London

This drawing & design is the copyright of Munshi+Partners and may not be reproduced in any way without prior written consent.


Any discrepancies on this drawing between drawings area to be reported to this office.

Unless specifically specified these drawings are not to be used for construction purposes or placing of any orders.


Do not scale from this drawing.

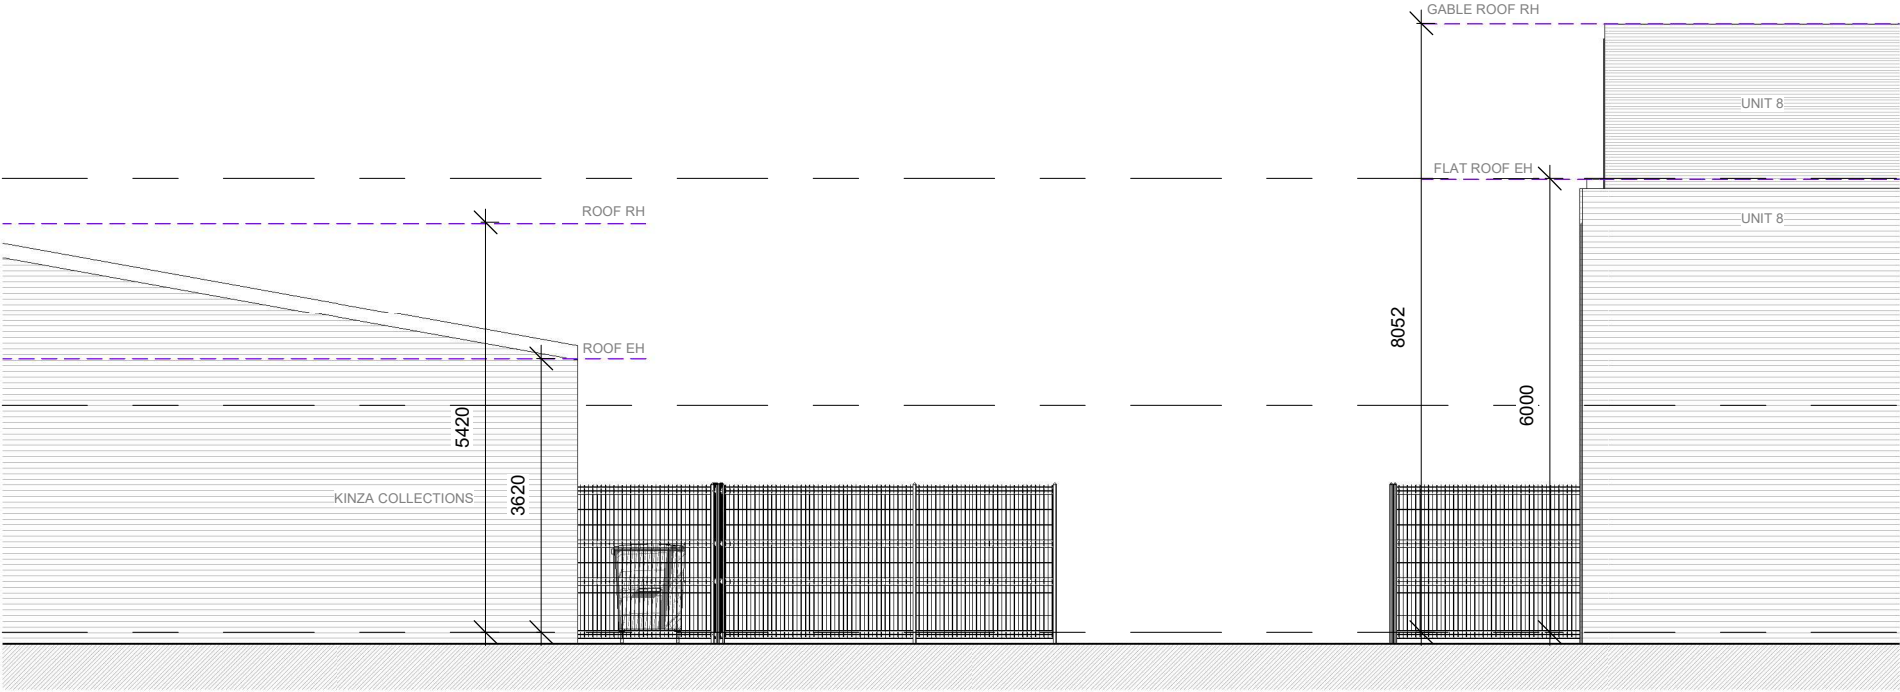

1 Rear - Existing
1 : 100

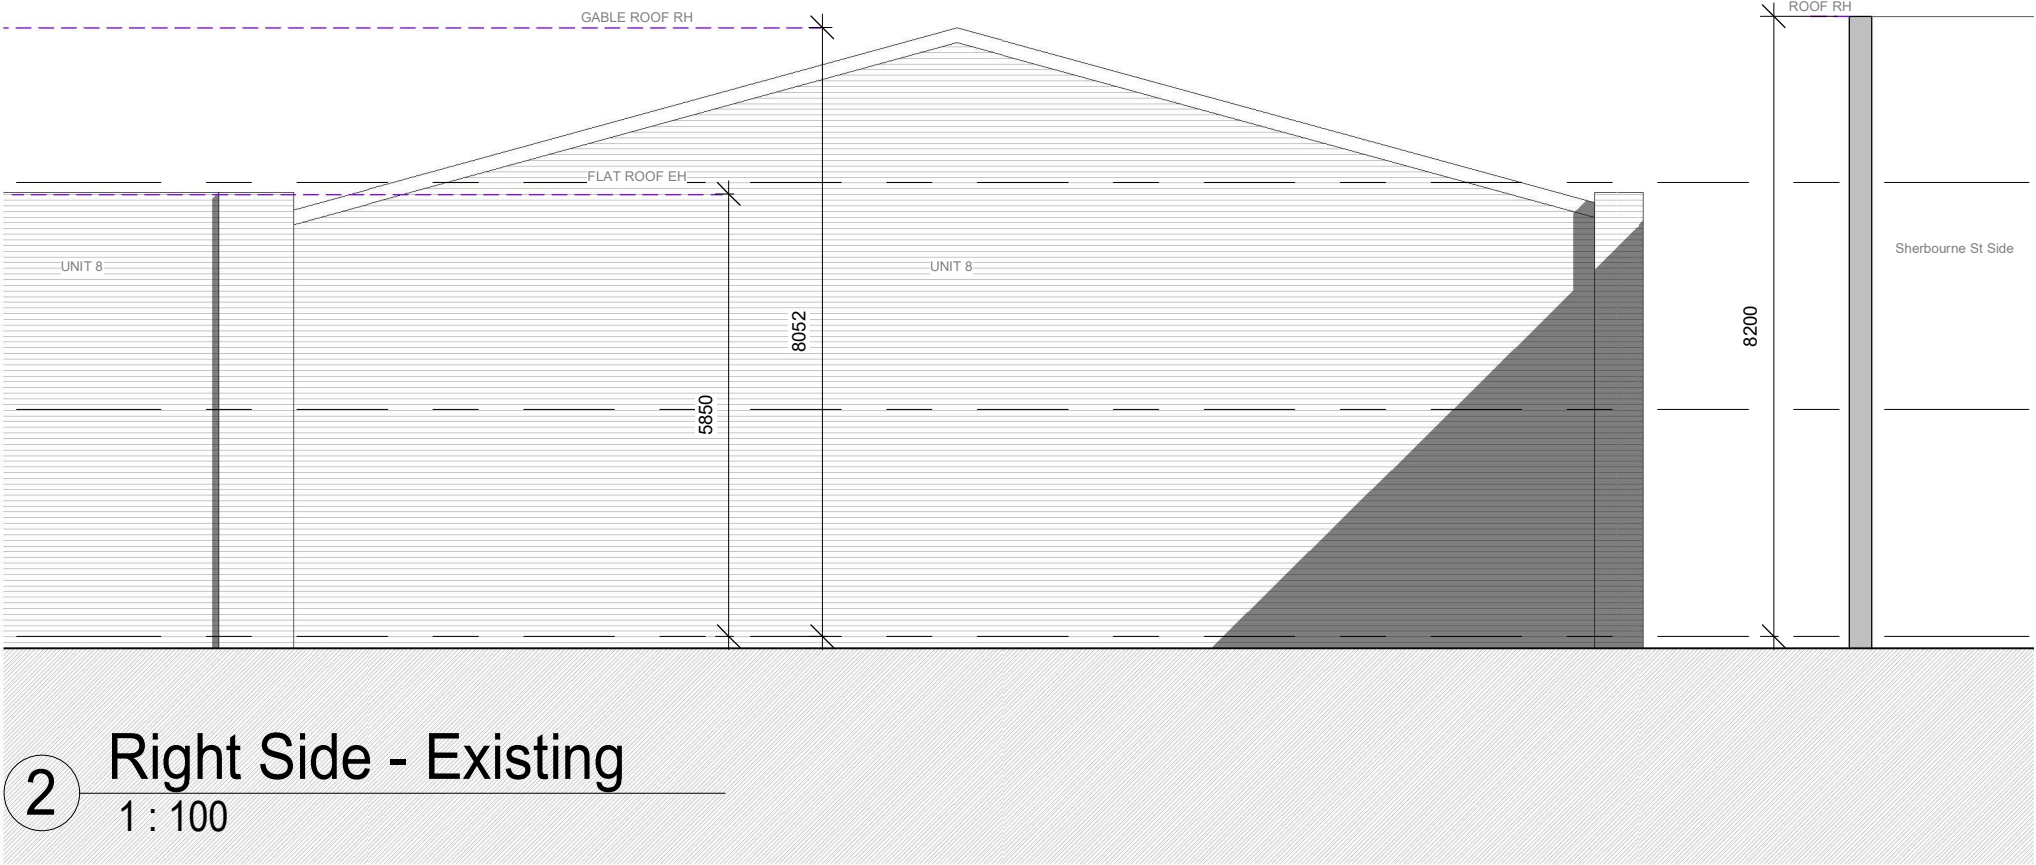

2 Right Side - Existing
1 : 100

 

Status ☐ FEASIBILITY
☒ PLANNING APPROVAL
BUILDING REGULATIONS
☐ TENDER
☐ CONSTRUCTION

Project Land at Bradstone Road
M8 8WA

Client Mr A

Drawing title Existing Rear & Side Elevations

Project No	Drawing No	Rev No	Scale	Date
MAPXXX	004		1 : 100	02.25

MUNSHI+
PARTNERS
ARCHITECTURE & PROPERTIES


No 3 Caxton Road, Fulwood. Preston. PR2 9ZZ.
Tel- 01772 342570
Email- info@munshiandpartners.com

This drawing & design is the copyright of Munshi+Partners and may not be reproduced in any way without prior written consent.

Any discrepancies on this drawing between drawings area to be reported to this office.

Unless specifically specified these drawings are not to be used for construction purposes or placing of any orders.

Do not scale from this drawing.

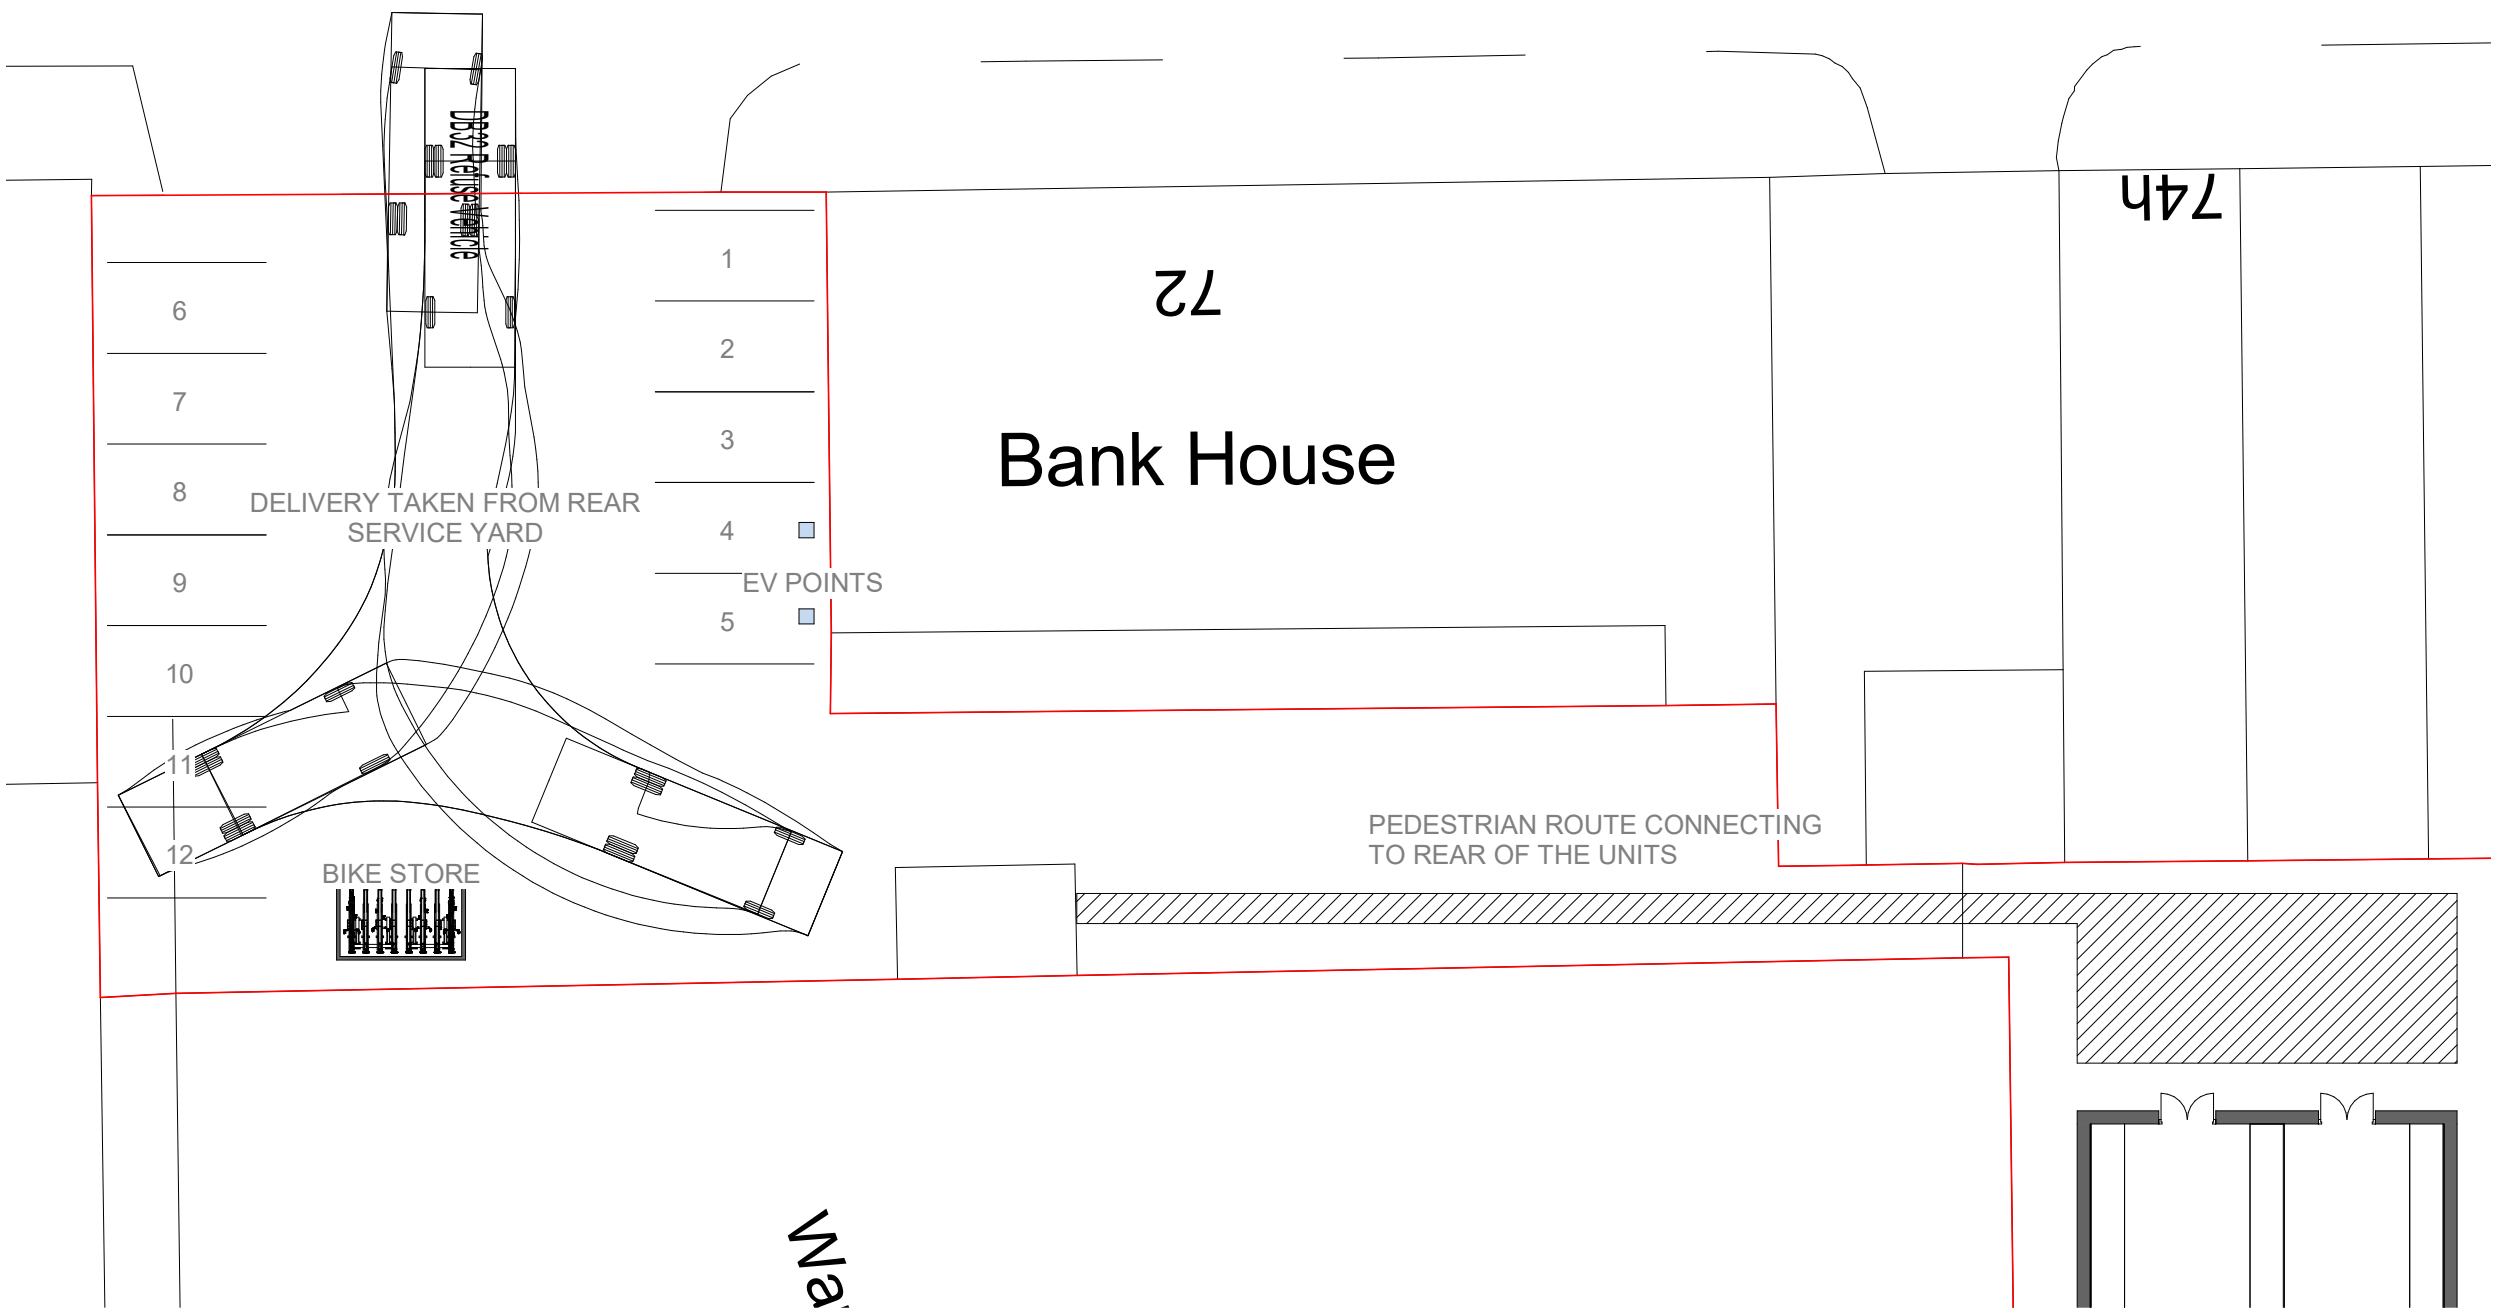

1

Level 0 - Proposed Service Area

1 : 200

- Status
- ☐ FEASIBILITY
 - ☒ PLANNING APPROVAL
 - ☐ BUILDING REGULATIONS
 - ☐ TENDER
 - ☐ CONSTRUCTION

Project Land at Bradstone Road
M8 8WA

Client Mr A

Drawing title Servicing Area

Project No	Drawing No	Rev No	Scale	Date
MAPXXX	004.5		1 : 200	02.25

MUNSHI+
PARTNERS
ARCHITECTURE & PROPERTIES

No 3 Caxton Road, Fulwood. Preston. PR2 9ZZ.
Tel- 01772 342570
Email- info@munshiandpartners.com

This drawing & design is the copyright of Munshi+Partners and may not be reproduced in any way without prior written consent.


Any discrepancies on this drawing between drawings area to be reported to this office.

Unless specifically specified these drawings are not to be used for construction purposes or placing of any orders.

Do not scale from this drawing.



1 Level 0 - Proposed
1 : 100

 

- Status
- ☐ FEASIBILITY
 - ☒ PLANNING APPROVAL
 - ☐ BUILDING REGULATIONS
 - ☐ TENDER
 - ☐ CONSTRUCTION

Project Land at Bradstone Road
M8 8WA

Client Mr A

Drawing title Proposed GF Plan

Project No	Drawing No	Rev No	Scale	Date
MAPXXX	005		1 : 100	02.25

MUNSHI+
PARTNERS
ARCHITECTURE & PROPERTIES

No 3 Caxton Road, Fulwood. Preston. PR2 9ZZ.
Tel- 01772 342570
Email- info@munshiandpartners.com

Blackburn

Bolton

Preston


London

This drawing & design is the copyright of Munshi+Partners and may not be reproduced in any way without prior written consent.



Any discrepancies on this drawing between drawings area to be reported to this office.

Unless specifically specified these drawings are not to be used for construction purposes or placing of any orders.


Do not scale from this drawing.

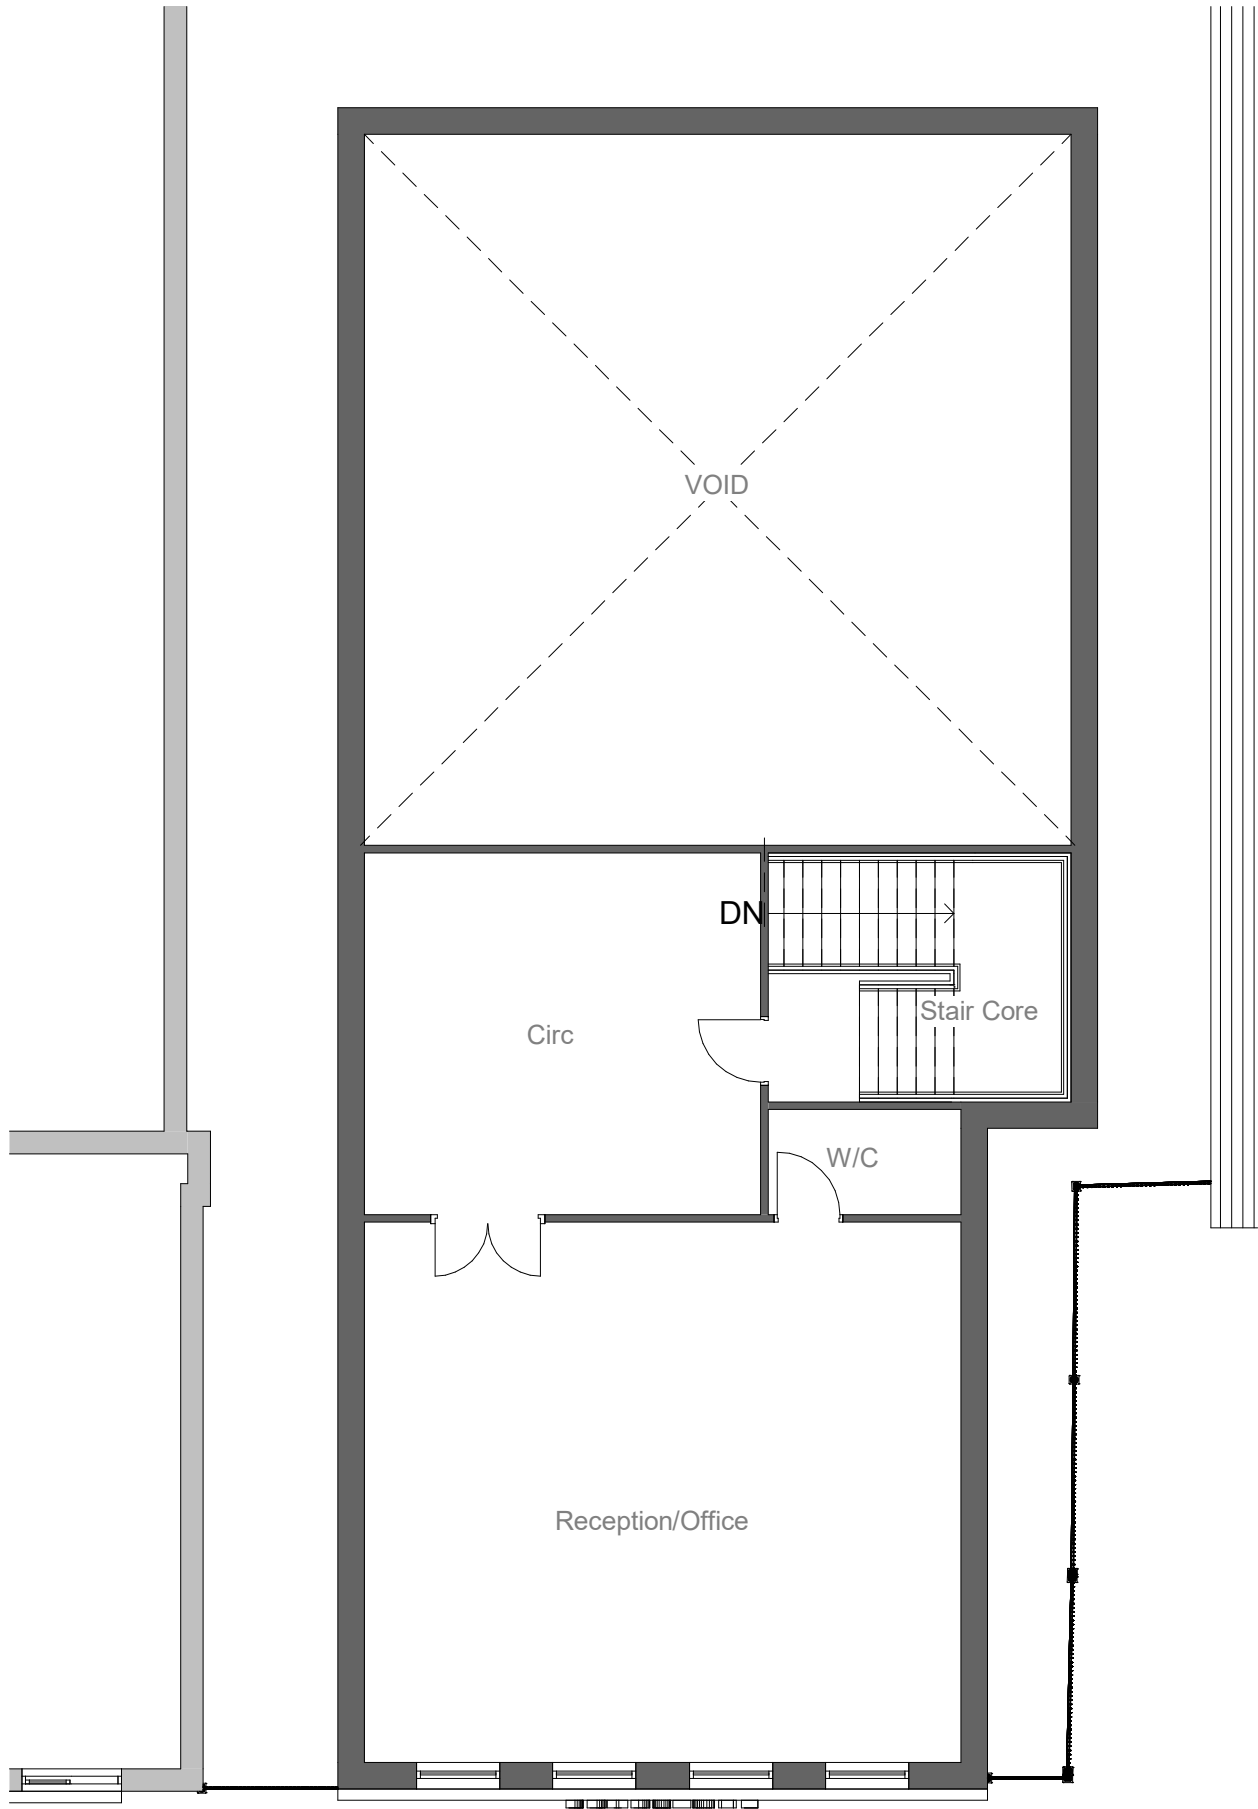

1 Level 1 - Proposed
1 : 100

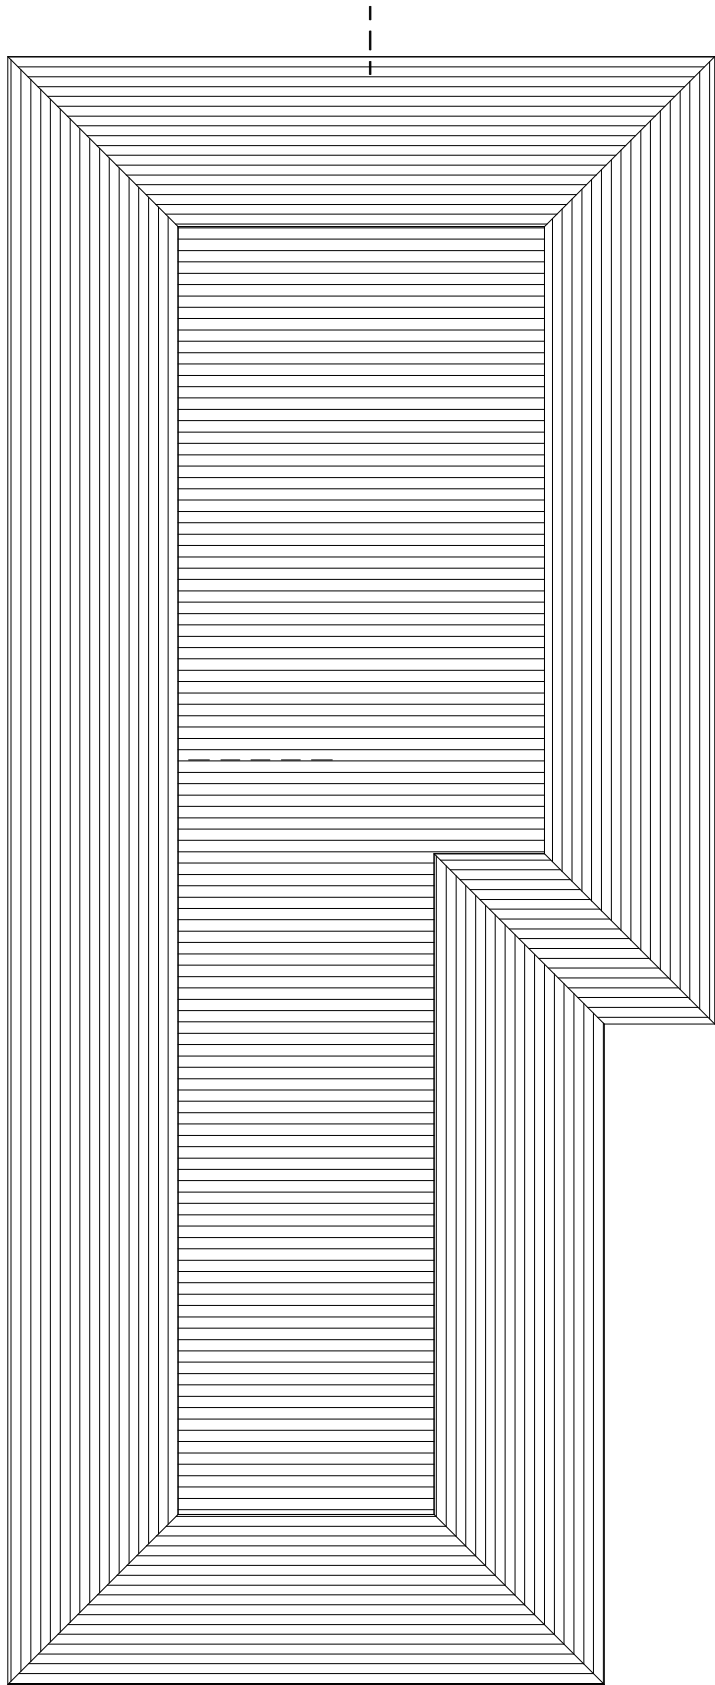 

2 Level 2 - Proposed
1 : 100

 

- Status
- ☐ FEASIBILITY
 - ☒ PLANNING APPROVAL
 - ☐ BUILDING REGULATIONS
 - ☐ TENDER
 - ☐ CONSTRUCTION

Project Land at Bradstone Road
M8 8WA

Client Mr A

Drawing title Proposed FF & SF Plan

Project No	Drawing No	Rev No	Scale	Date
MAPXXX	006		1 : 100	02.25

MUNSHI+
PARTNERS
ARCHITECTURE & PROPERTIES

No 3 Caxton Road, Fulwood. Preston. PR2 9ZZ.
Tel- 01772 342570
Email- info@munshiandpartners.com

☐ Blackburn

☐ Bolton

☒ Preston

☐ London

This drawing & design is the copyright of Munshi+Partners and may not be reproduced in any way without prior written consent.


Any discrepancies on this drawing between drawings area to be reported to this office.

Unless specifically specified these drawings are not to be used for construction purposes or placing of any orders.

Do not scale from this drawing.



1 Front - Proposed
1 : 100

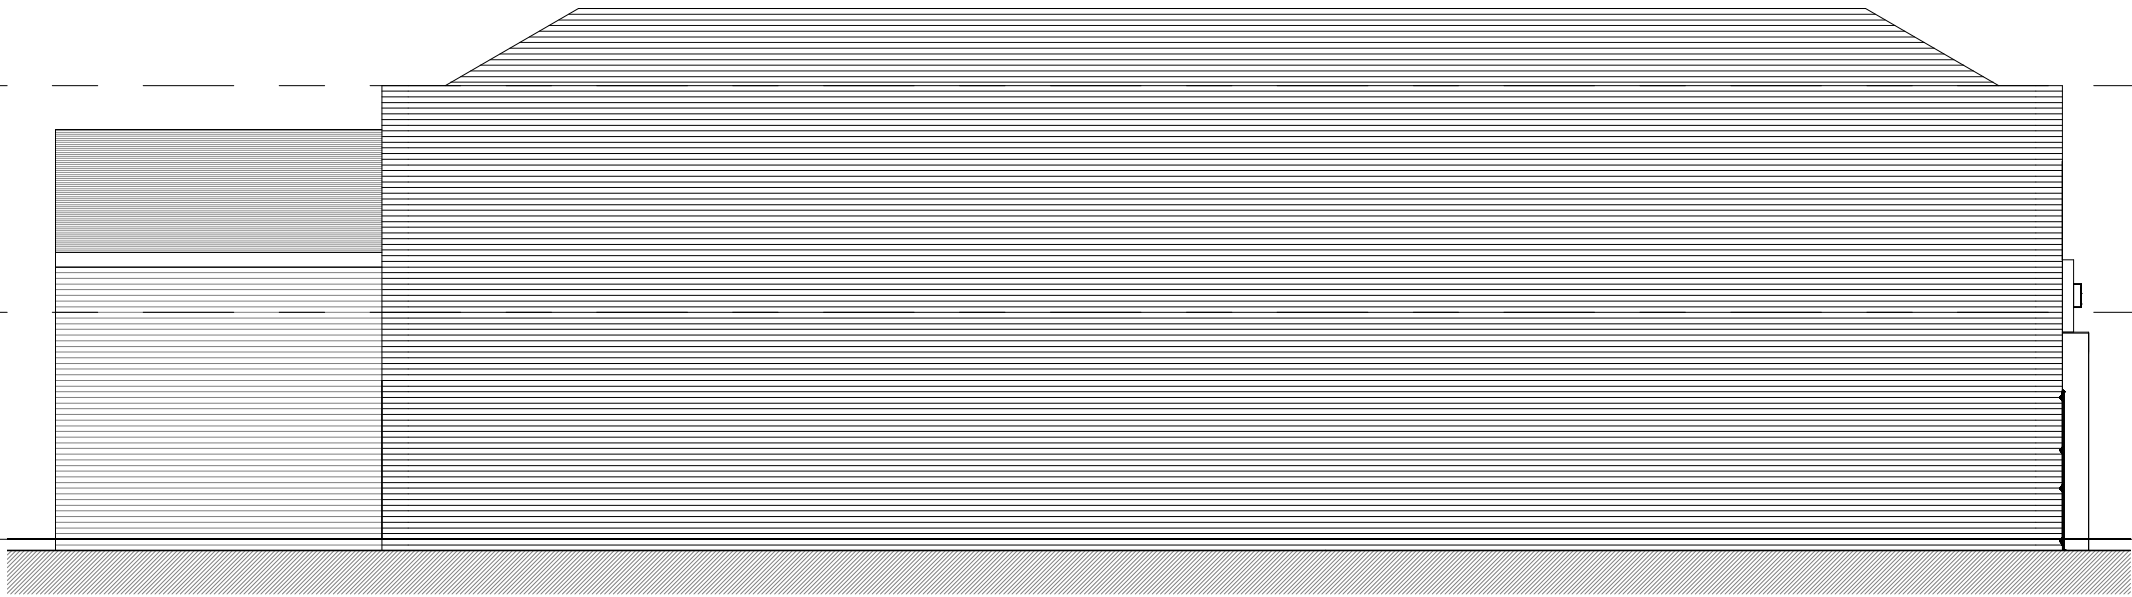

2 Left Side - Proposed
1 : 100

1 0 1 2 3 4 5
SCALE
1:100 m

Status
☐ FEASIBILITY
☒ PLANNING APPROVAL
BUILDING REGULATIONS
☐ TENDER
☐ CONSTRUCTION

Project
Land at Bradstone Road
M8 8WA

Client
Mr A

Drawing title
Proposed Front Elevation

Project No	Drawing No	Rev No	Scale	Date
MAPXXX	007		1 : 100	02.25

MUNSHI+
PARTNERS
ARCHITECTURE & PROPERTIES

No 3 Caxton Road, Fulwood. Preston. PR2 9ZZ.
Tel- 01772 342570
Email- info@munshiandpartners.com

Blackburn

Bolton

Preston

London

This drawing & design is the copyright of Munshi+Partners and may not be reproduced in any way without prior written consent.


Any discrepancies on this drawing between drawings area to be reported to this office.

Unless specifically specified these drawings are not to be used for construction purposes or placing of any orders.

Do not scale from this drawing.



1 Right Side - Proposed
1 : 100

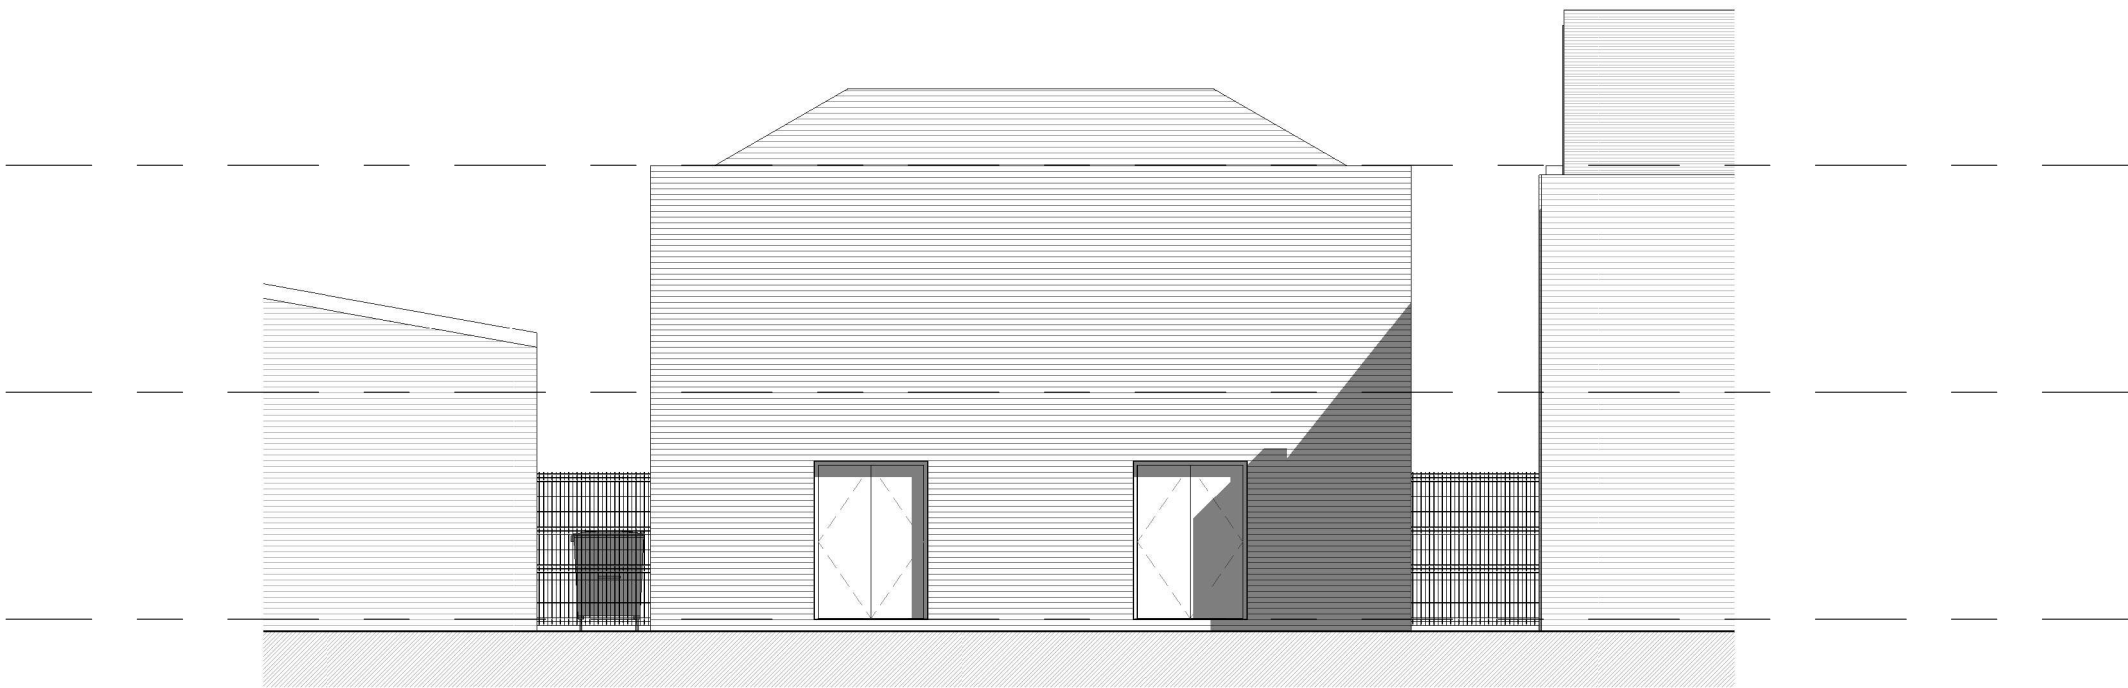

2 Rear - Proposed
1 : 100

1 0 1 2 3 4 5
SCALE
1:100 m

Status
☐ FEASIBILITY
☒ PLANNING APPROVAL
BUILDING REGULATIONS
☐ TENDER
☐ CONSTRUCTION

Project
Land at Bradstone Road
M8 8WA

Client
Mr A

Drawing title
Proposed Rear & Right

Project No	Drawing No	Rev No	Scale	Date
MAPXXX	008		1 : 100	02.25

MUNSHI+
PARTNERS
ARCHITECTURE & PROPERTIES

No 3 Caxton Road, Fulwood. Preston. PR2 9ZZ.
Tel- 01772 342570
Email- info@munshiandpartners.com