




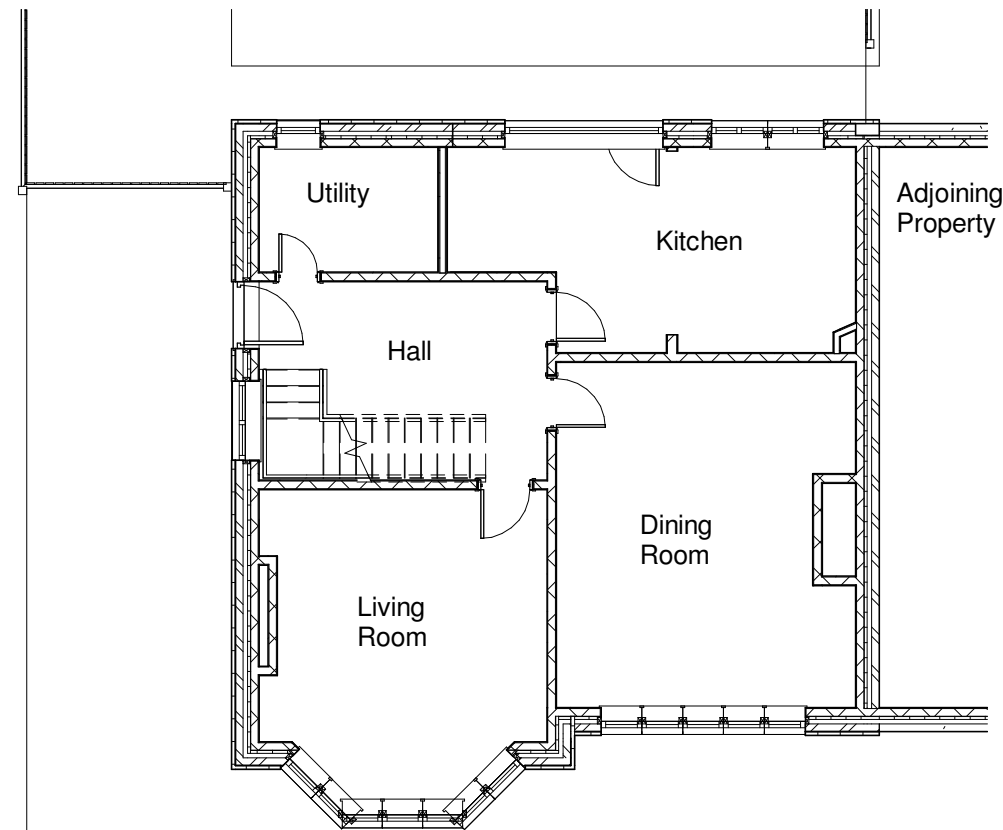

1 01 Existing Ground Floor P
1 : 100

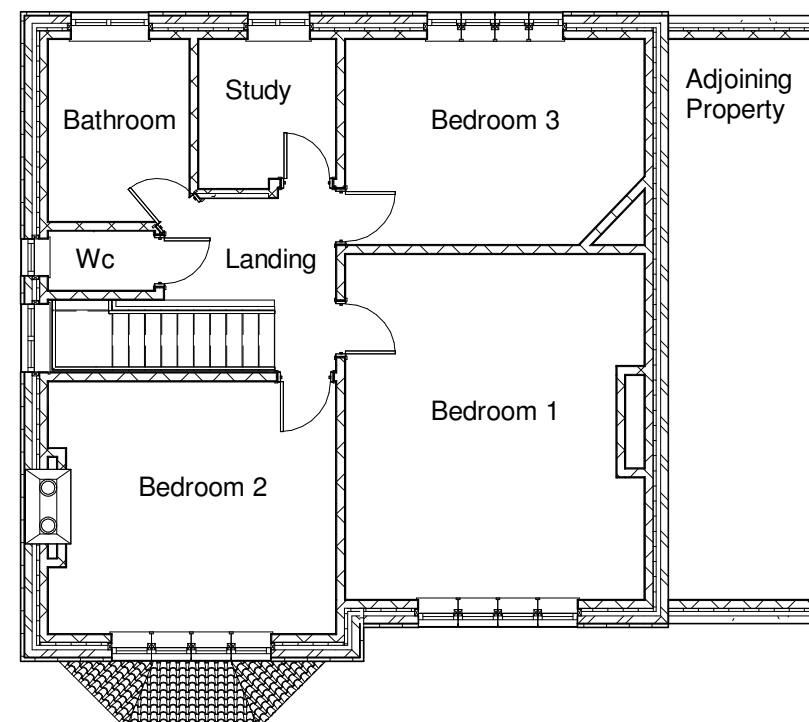


2 02 Existing First Floor P
1 : 100

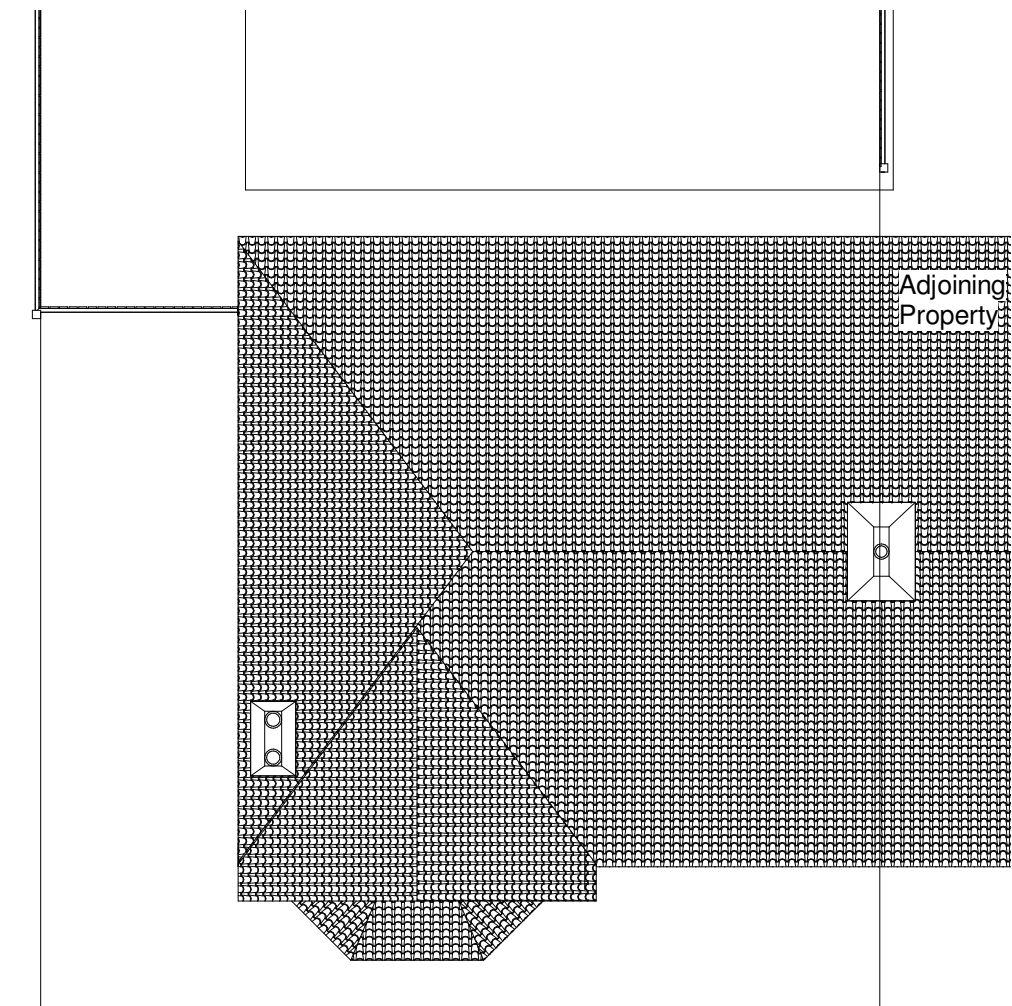

3 04 Existing Roof Plan P
1 : 100



4 Existing Front Elevation P
1 : 100

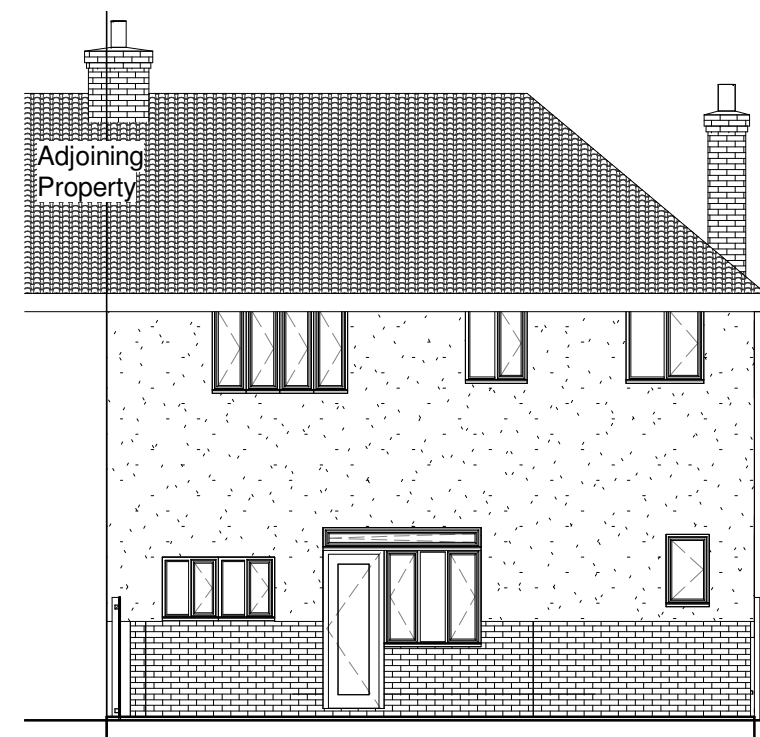

5 Existing Rear Elevation P
1 : 100



6 Existing Side Elevation 1 P
1 : 100

Project Address:

5 South Meade
Chorlton
M21 8EB

Drawing:

Existing Plans and
Elevations

Date Issued:

01/12/2024

Client Name:

Katie Lowe

Project Description:

Proposed Internal
Alterations

Drawing Number:

PL001

Additional Notes:

Drawing not to be
scaled.

Proposed works not
to be started before
Planning Permission
is granted.

Dimensions shown
are in millimeters.

All measurements
to be verified on
site.

SCALE 1 : 100
A2 DRAWING