


- General Notes:**
1. This drawing is to be read in conjunction with all relevant architectural information and other consultants drawings.
 2. Discrepancies must be reported directly to the Architect.
 3. All dimensions must be checked on site and not scaled from drawing.
 4. This drawing is copyright.




Proposed East Elevation
Scale 1:100@A3



Proposed South Elevation
Scale 1:100@A3

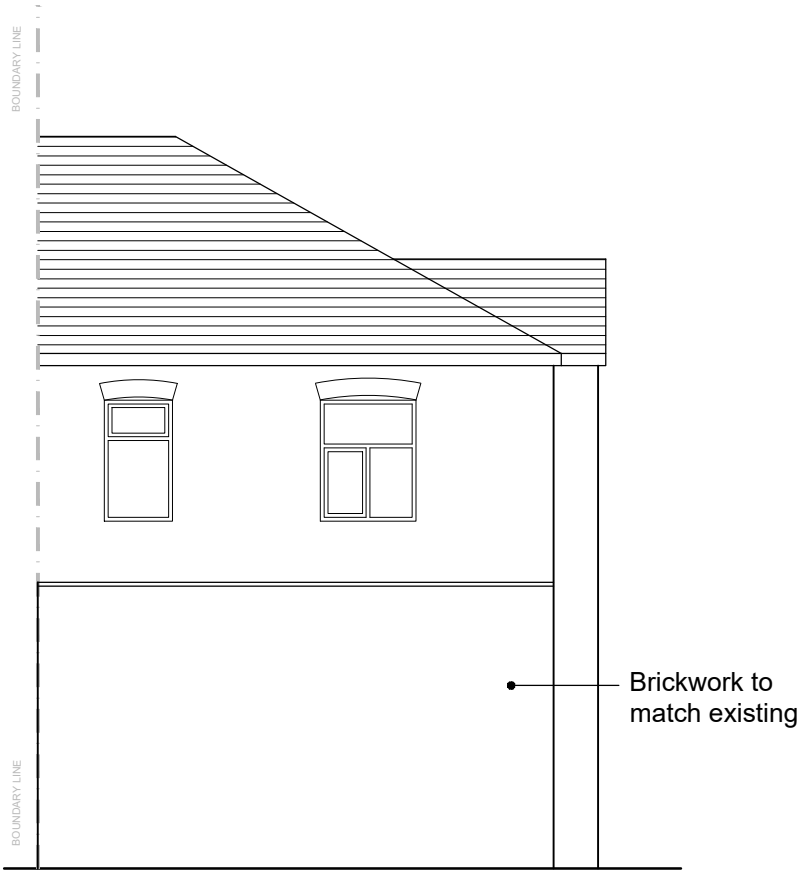

Proposed West Elevation
Scale 1:100@A3

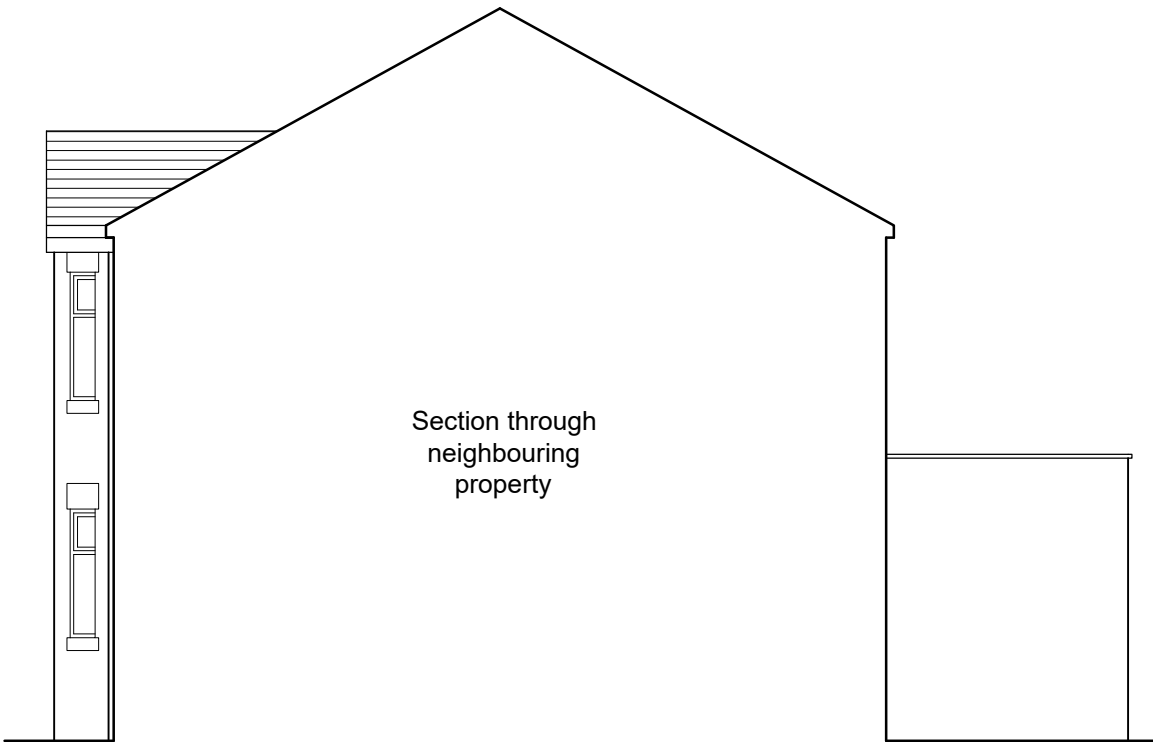

Proposed North Elevation
Scale 1:100@A3

C	19/05/25	Window Omitted	JS
Rev	Date	Notes	Drawn
Scale	1:100@A3	00.511.522.5m 1:100	
Issue	BUILDING CONTROL		
JJA Jeffrey Jordan Architects w: www.jeffreyjordanarchitects.co.uk e: info@jeffreyjordanarchitects.co.uk t: 0161 823 1181			
Project Address		18 Harley Avenue, Manchester	
Project Description		Extension	
Drawing Title		Proposed Elevations	
Drawing No.	SK06	Rev.	C