



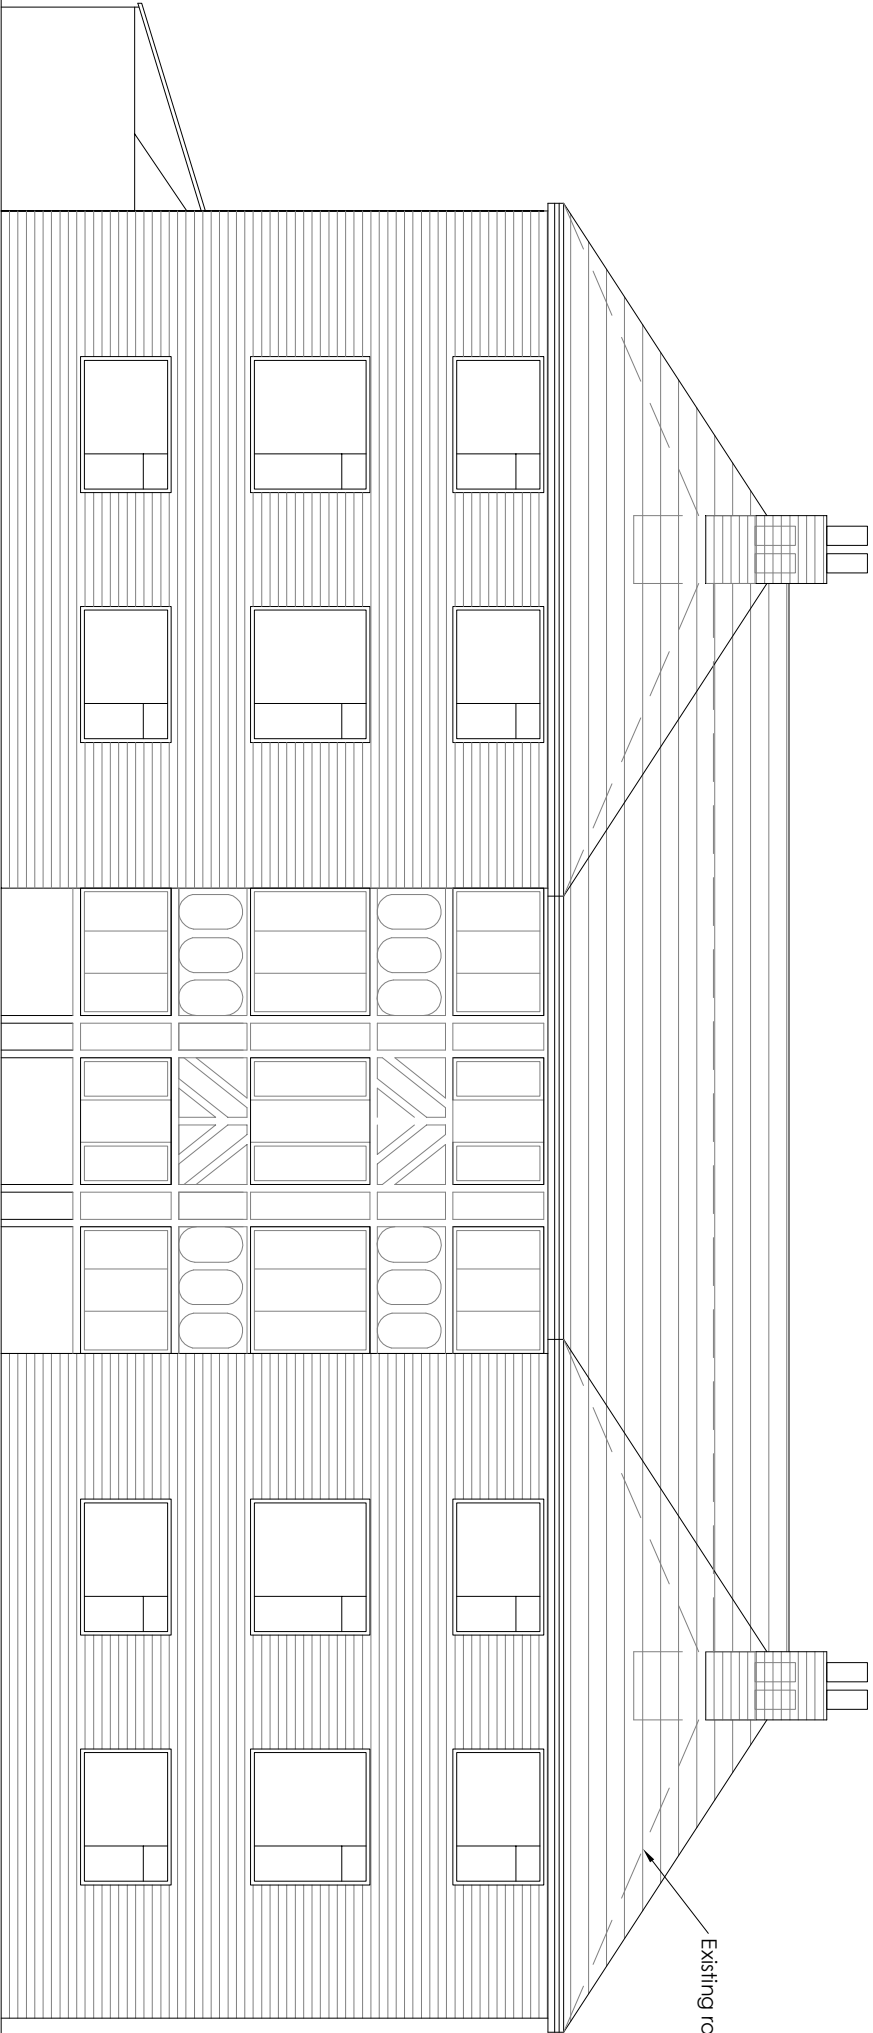

PROPOSED FRONT ELEVATION

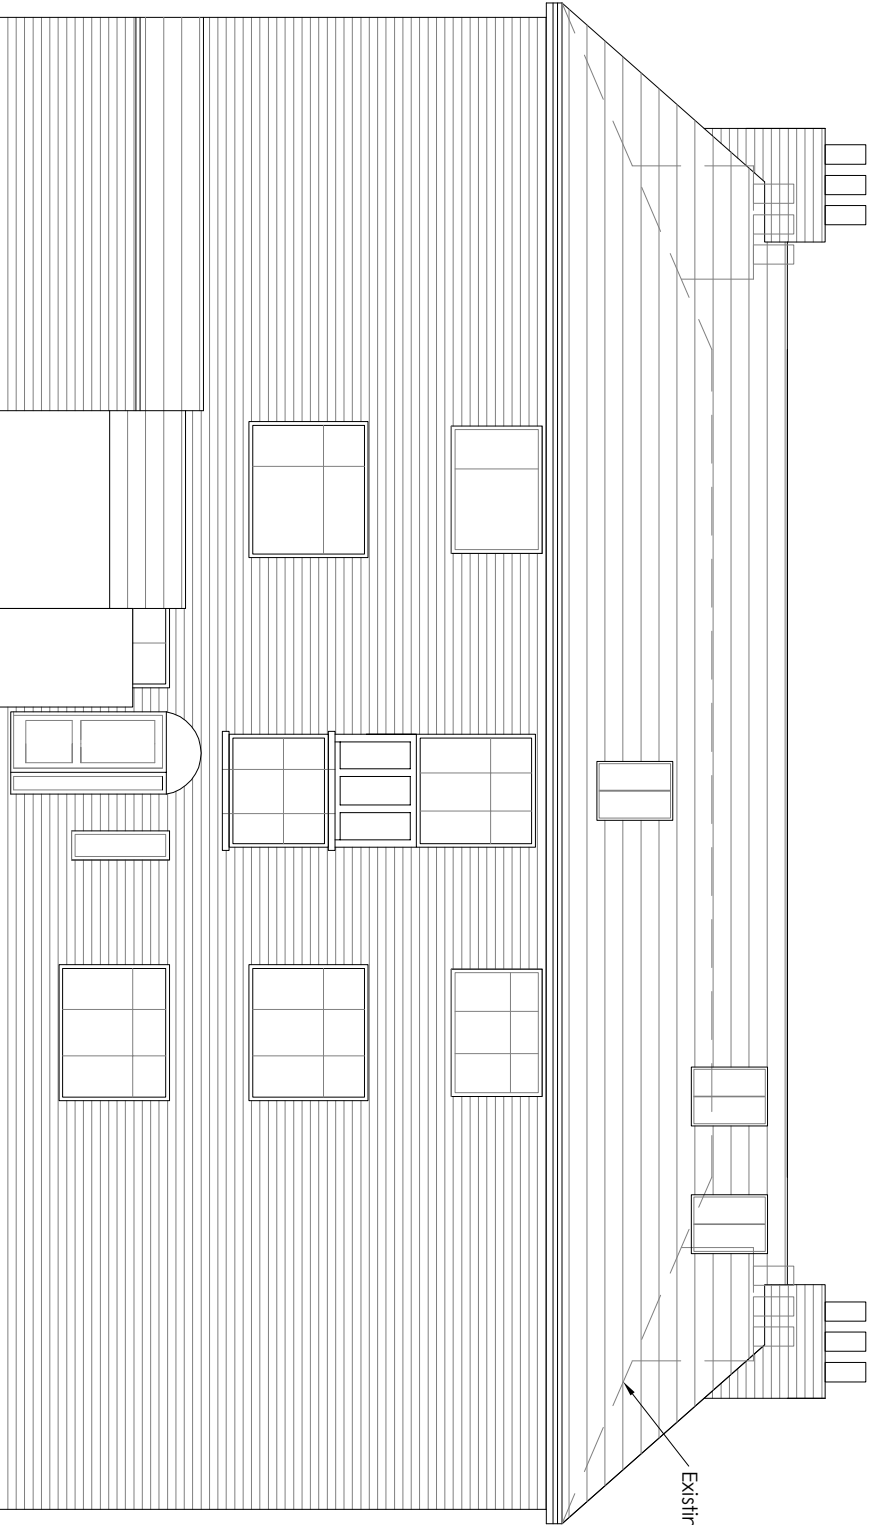

PROPOSED SIDE ELEVATION

REVISIONS

DATE	BY	SCALE	AREA	SQ. FT.
JUL 24	FW	1:100		
PROJECT: Roof extension to Carfax Court				
Lower Park Rd, Manchester				
CLIENT: Njoy Student Living				
TITLE: Proposed front and side elevations				

Wylie
Architecture
Residential Architecture Design and Planning
0161 275 5555
www.wyliearchitecture.co.uk

DRAWING NUMBER	REV
03.04	E