



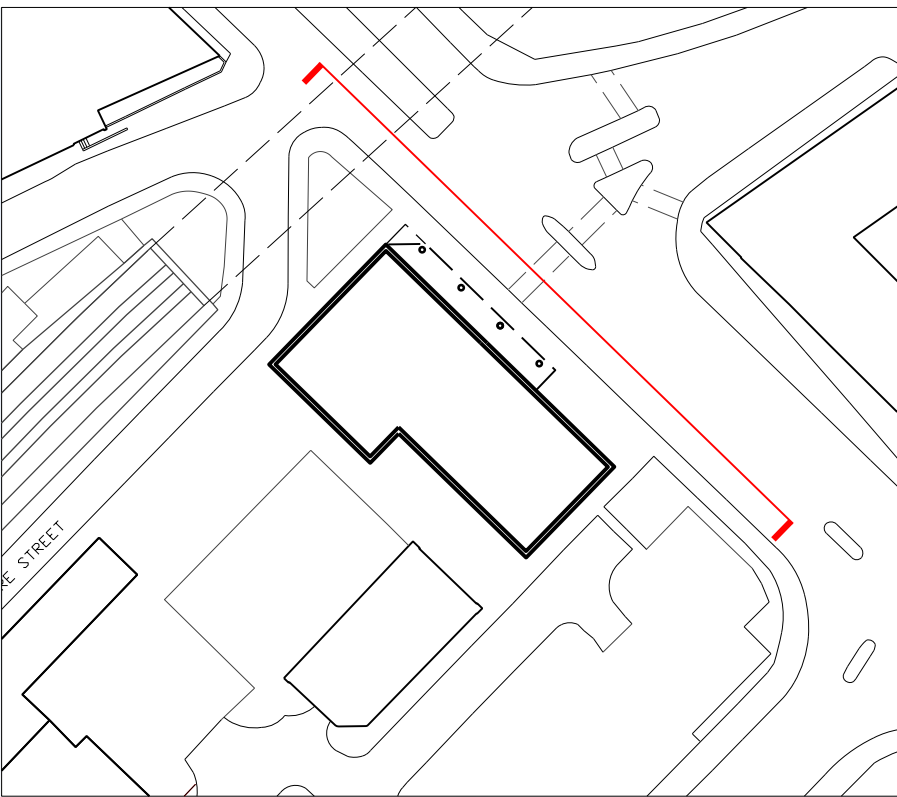

ELEVATION KEY - SCALE 1:1000@A1

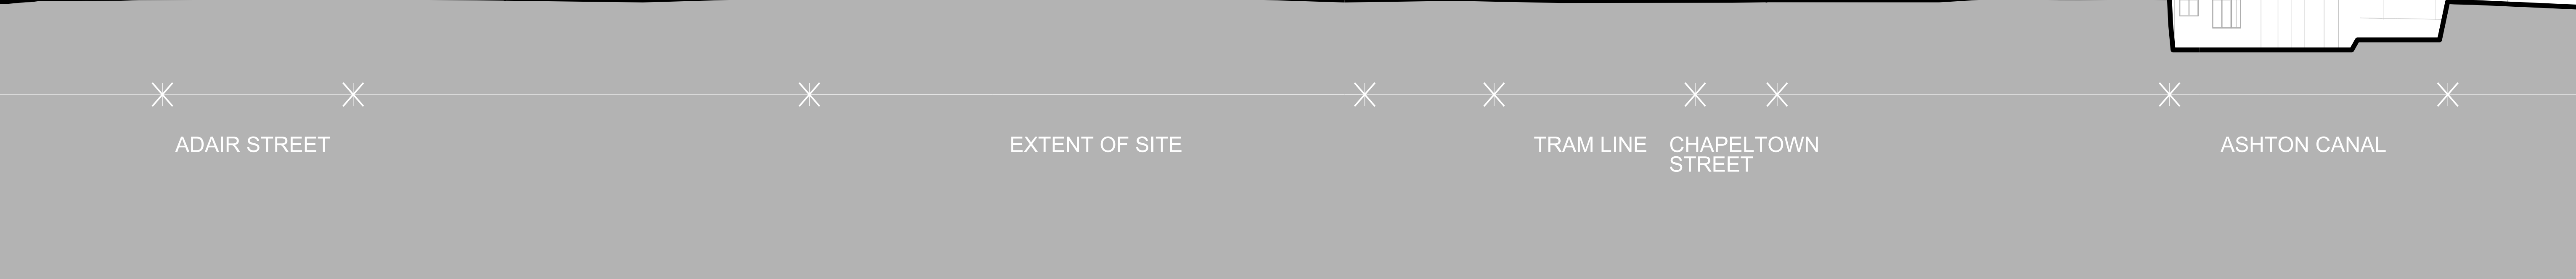

This drawing is copyright
Do not scale off dimensions.
All dimensions to be checked on site by contractor.
Contractor to report any dimensional discrepancies,
errors or omissions prior to commencing on site.

NOTE:

0 2.5 5 10 15 20m

NORTH

Rev	Date	Description
00	18-02-2020	Planning Issue
01	14-05-2021	Section 73 Application Issue
02	26-08-2021	Section 73 Application Issue - minor facade and layout amendments
03	28-01-2022	Updates to S73 Application
04	16-12-2022	Non-material amendment application
05	22-09-2023	S73 Application - Commercial Unit for Tesco
06	30-07-2025	Planning Application- Commercial Unit

Project Title
VICTORIA HOUSE

Status
FOR PLANNING

Drawing Title North East Elevation	
Job No 10122	Scale 1:250 @ A1
Date FEB 2020	Revision 06

Drawing No
10122-A-B5D9-G200-E-NE-003

simpsonhaugh

MANCHESTER
Riverside, 4 Commercial St
Manchester M15 4RQ
+44 (0)161 835 2345
www.simpsonhaugh.com

LONDON
5-8 Roberts Place
London EC1R 9BB
+44 (0)20 7549 4000
mail@simpsonhaugh.com