



Revision	Description	Date	Initials


Notes

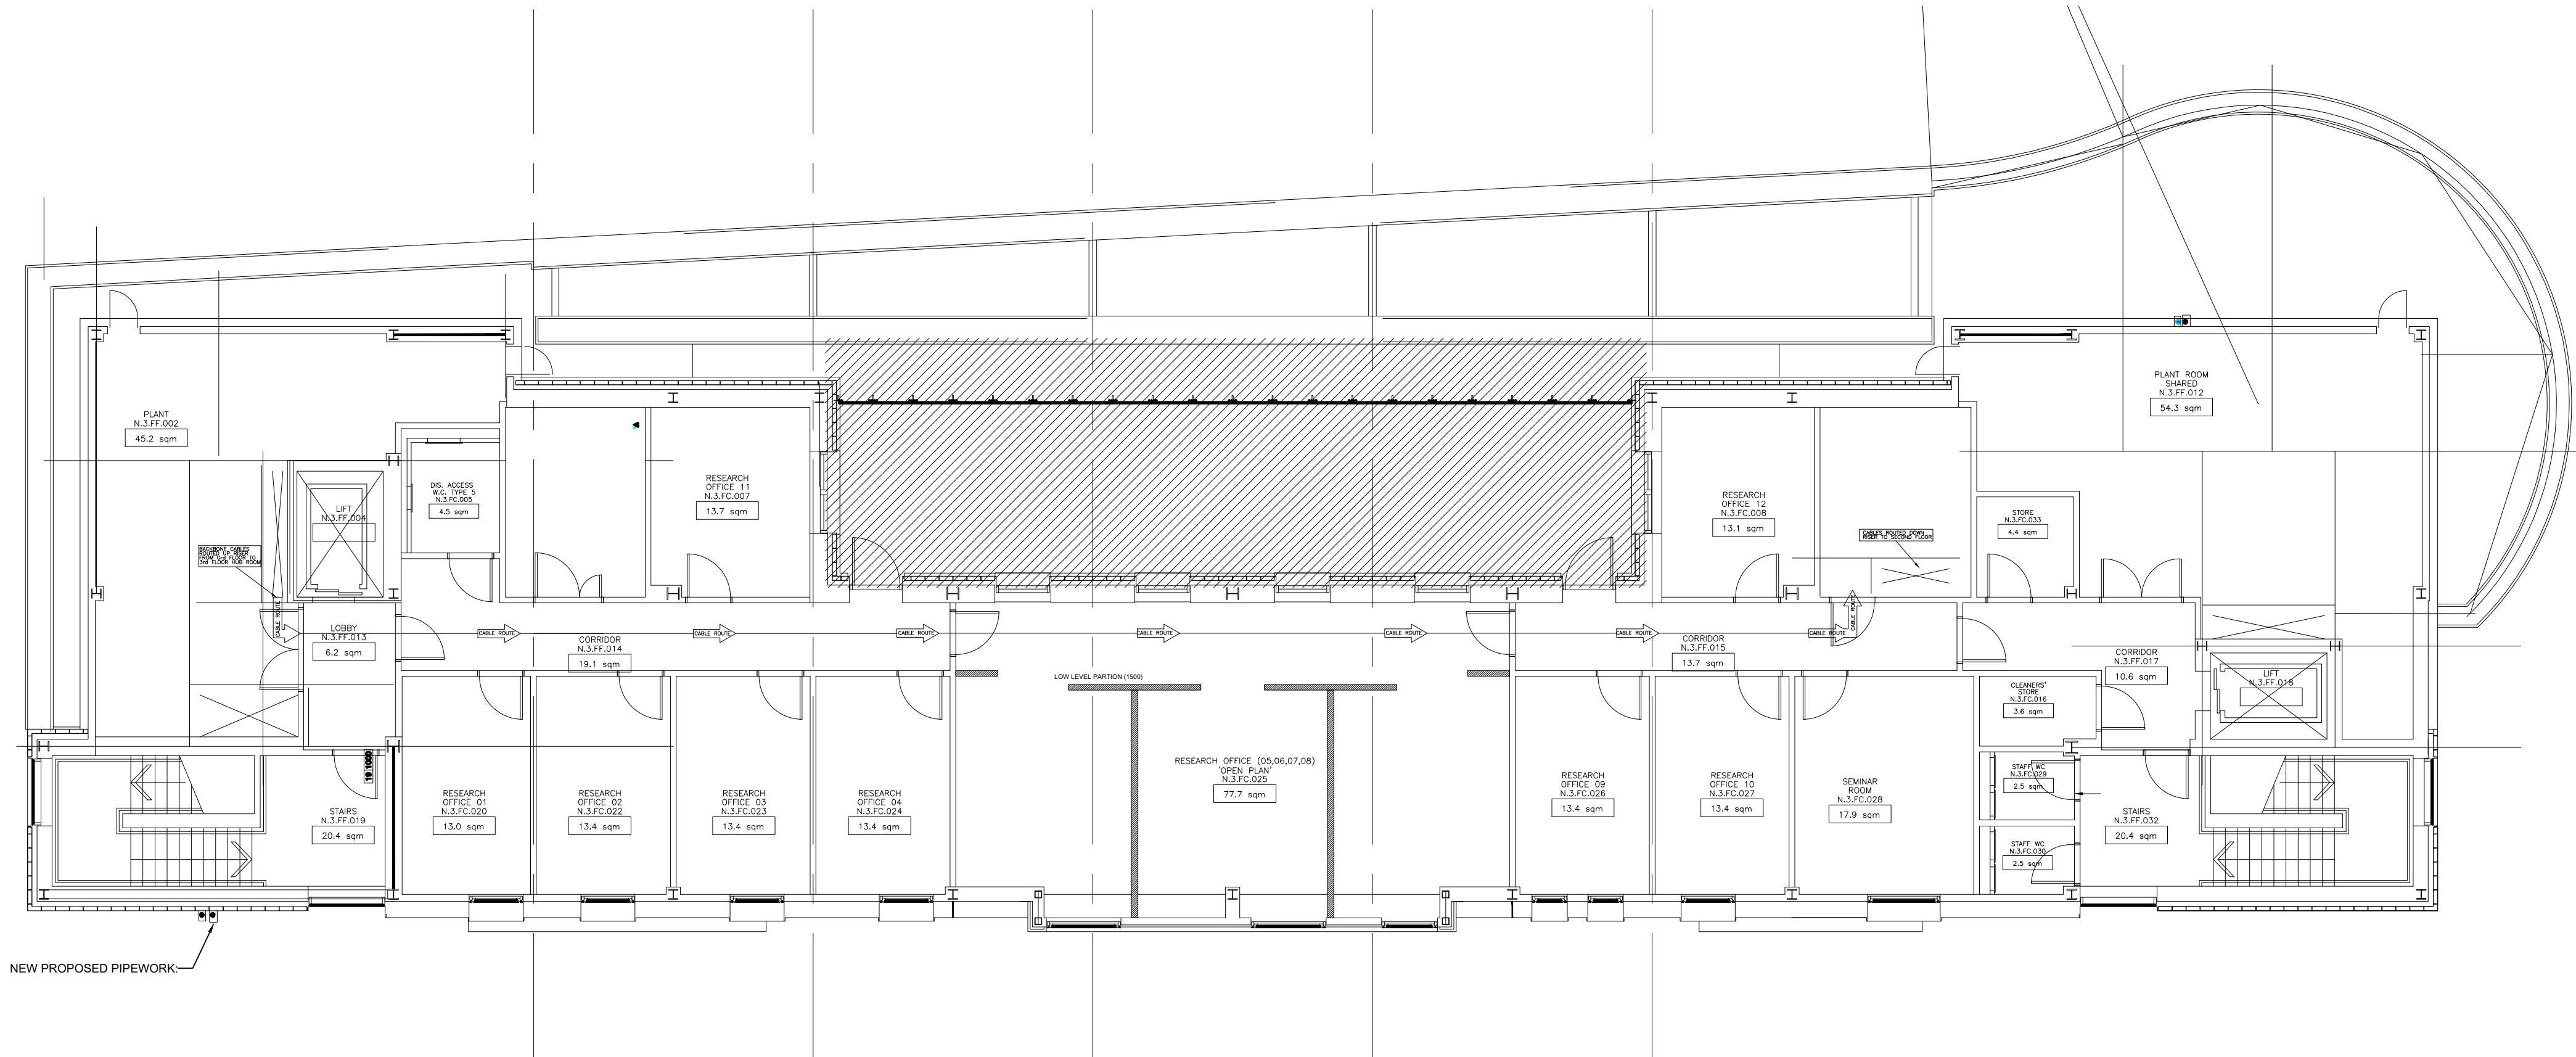

PROPOSED THIRD FLOOR PLAN

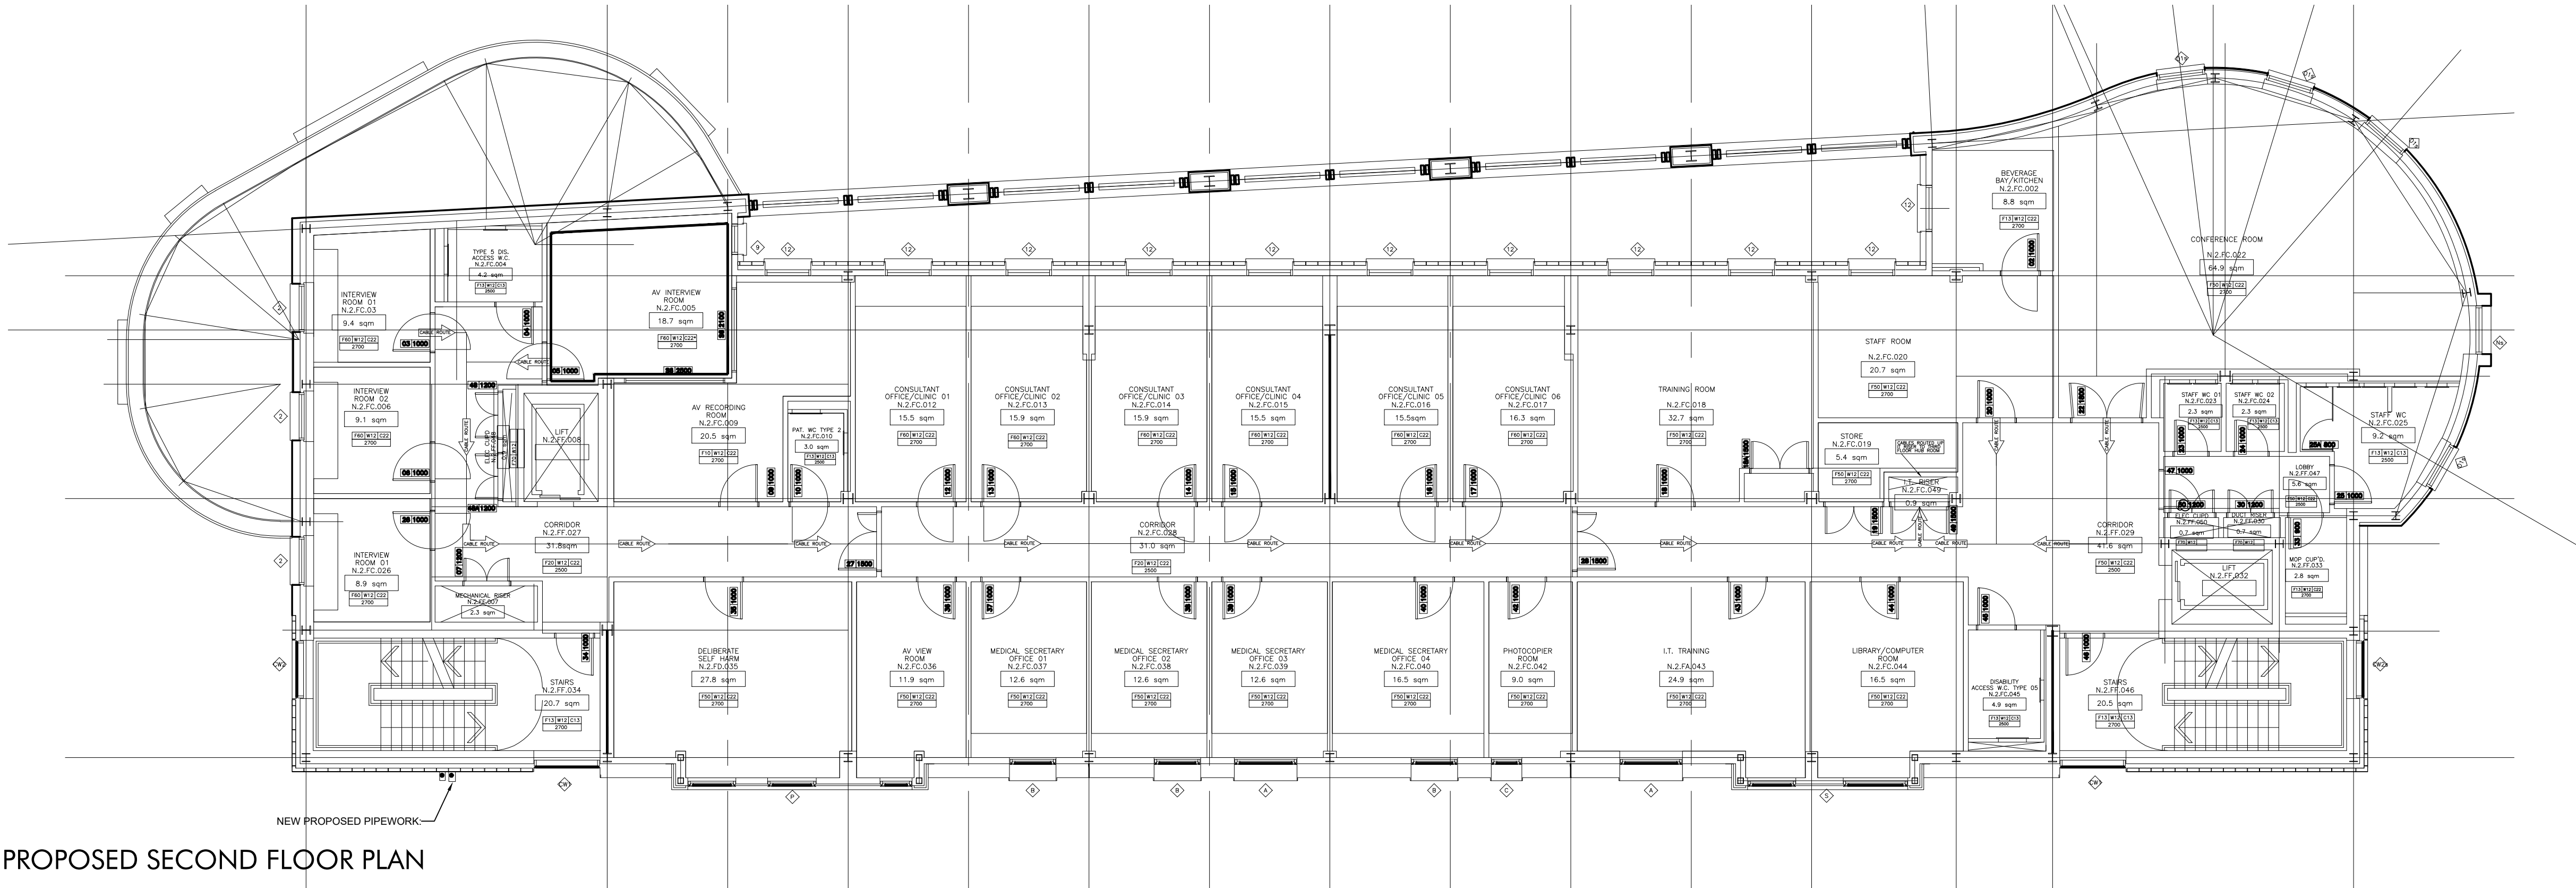

PROPOSED SECOND FLOOR PLAN

 

DRAWING REFERENCE:
date of issue - 24/03/25
From - Simon.Lee@cfoxendale.co.uk
MHO - FIRST FLOOR
MHO - GRD - FLR
MHO - SECOND FLR
MHO - THIRD FLR

Do not scale from this drawing. All dimensions and levels are to be checked on site. All areas are approximate and are for information only. This drawings is to be read in conjunction with all other relevant documents and all works are to comply with the current Building regulations, British Standards and Codes of Practice etc. All details of the existing structure are to be verified by others on site prior to any works commencing. The copyright of this drawing and all works executed from this drawing remain the property of View Associates Ltd. Any 3rd party survey information contained on this drawing is not the responsibility of View Associates Ltd.			
Client:		Drawing Number: 1199(PL)101	
Stage: PLANNING	Scale: 1:100 @ A1	Drawn / Checked: HI / JJ	Date: 17/04/25
Drawing Title:		PROPOSED SECOND & THIRD FLOOR PLAN	