


REVISIONS		
REV	DATE	DESCRIPTION
P00	28.02.23	ISSUED FOR STAGE 3
P01	05.06.23	STAGE 4 ENVELOPE PACKAGES
P02	07.06.23	EWS-113 RENAMED EWS-453
P03	20.11.23	UPDATED TO NEW MODEL CO-ORDINATES
C01	08.12.23	ISSUED FOR CONSTRUCTION
C02	17.05.24	ISSUED FOR CONSTRUCTION - ADDED DIMENSIONS
C03	05.07.24	UPDATED FOR CI 168
C04	25.09.24	ISSUED FOR CONSTRUCTION - UPDATED TO CI 369
C05	05.11.24	ISSUED FOR CONSTRUCTION

KEY PLAN

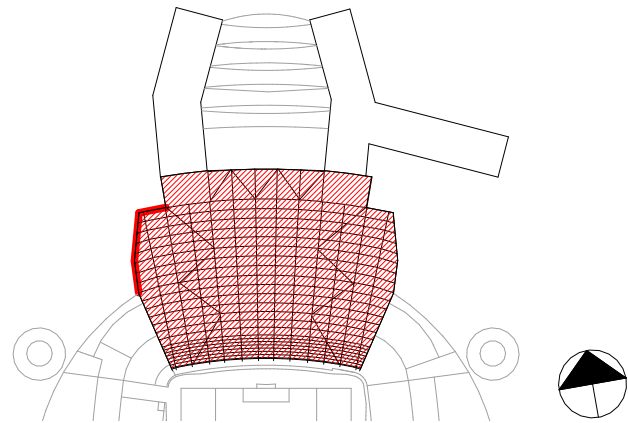

DETAIL ELEVATION LEGEND

NORTH STAND	
EWS-111	Sky Bar Curtain Wall
EWS-114	Lower Band - Curtain Wall
EWS-116	Sky Bar Curtain Wall - Bowl Side
EWS-118	Main Access Curtain Wall
EWS-452	Sandwich Panel System
EWS-453	Polycarbonate
EWS-457	Sandwich Panel System - Bowl
EWS-711	Metal Mesh Wall System
ESS-801	External Porcelain Tiling
ESS-111	Soffit Cladding Panels
COMMERCIAL BUILDING	
EWS-141	Curtain Wall - Upper Floors
EWS-143	Curtain Wall - Terrace
EWS-144	Curtain Wall - Lower Floors
EWS-441	Brick Faced Precast Panels
EWS-442	Sandwich Panels w/ LED Screen
EWS-541	Rainscreen Cladding
EWS-542	Rainscreen Cladding - Roof Level

PANEL TYPE	
	Glazing
	Ceramic Frit
	Spandrel Panel / Metal Cladding
	Perforated Panel
	Frosted Glazing
	Polycarbonate
	Louvres
	Metal mesh

Area of facade that must comply achieve Class A2-S1, D0 or Class A1 in accordance with BS EN 13501-1, other than those exempted by regulation 7(3).



CLIENT




© COPYRIGHT. ALL RIGHTS RESERVED
THIS WORK IS COPYRIGHT AND CANNOT BE REPRODUCED OR COPIED IN ANY FORM OR BY ANY OTHER MEANS (GRAPHIC, ELECTRONIC OR MECHANICAL INCLUDING PHOTOCOPYING) WITHOUT THE WRITTEN PERMISSION OF POPULOUS ANY LICENSE, EXPRESS OR IMPLIED, TO USE THIS DOCUMENT FOR ANY PURPOSE WHATSOEVER IS RESTRICTED TO THE TERMS OF THE AGREEMENT OR IMPLIED AGREEMENT BETWEEN POPULOUS AND THE INSTRUCTING PARTY.
USE FIGURED DIMENSIONS IN PREFERENCE TO SCALED. CHECK ALL DIMENSIONS ON SITE BEFORE FABRICATION OR SETTING OUT.

ARCHITECT
POPULOUS®
14 BLADES COURT | DEODAR ROAD | LONDON | SW15 2NU | UNITED KINGDOM
TELEPHONE +44 (0)20 8874 7666 FACSIMILE +44 (0)20 8874 7470
ALL PRODUCTION & INTELLECTUAL PROPERTY RIGHTS RESERVED © POPULOUS 2009

PROJECT NAME
MCFC NORTH EXPANSION

DRAWING TITLE
**FOLDED OUT ELEVATIONS
NORTH STAND
WEST ELEVATIONS**

STATUS		RIBA STAGE			PROJECT NO.		
A5		5			4348		
DATE			SCALE		SIZE		
28/02/23			1 : 100		A1		
DRAWN		CHECKED		APPROVED			
AM		CF		MT			
PROJECT	ORIGIN	ZONE	LEVEL	TYPE	ROLE	DRAWING	REV
NSE-POP-NS- ZZ-DR- A - 000314							C0

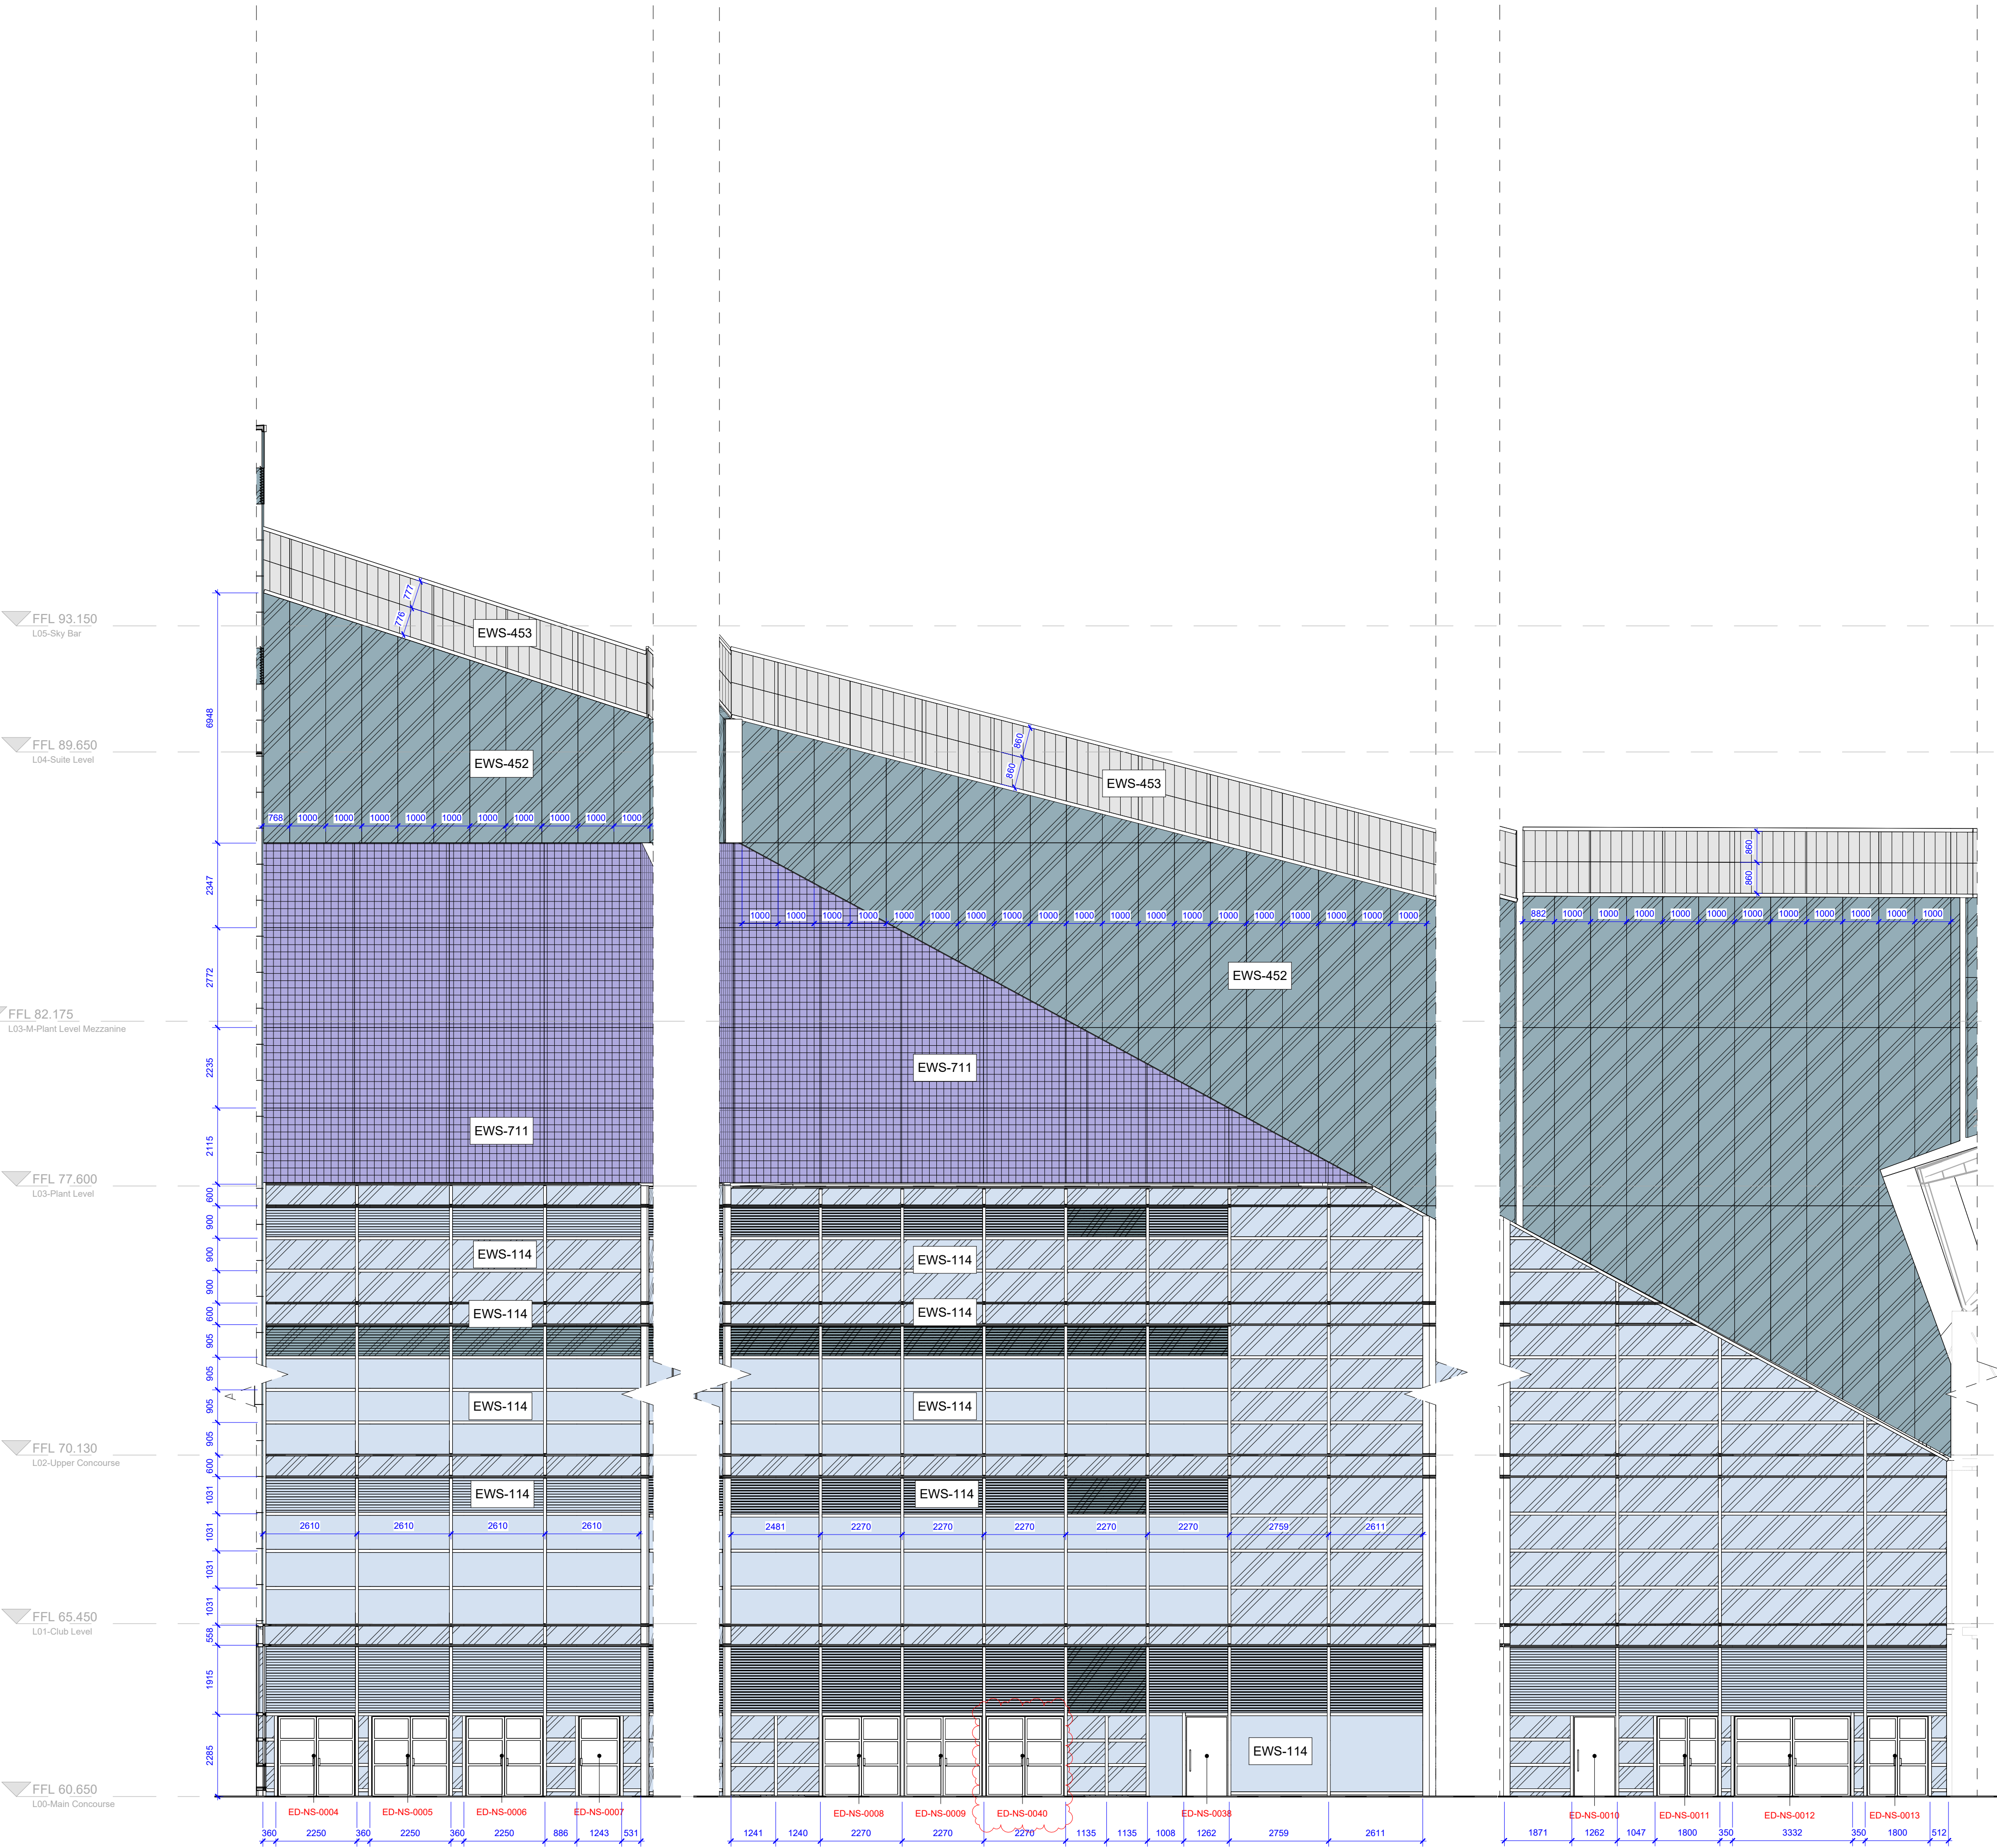

1 NORTH ELEVATION (WEST)
1 : 100

2 WEST ELEVATION (NORTH)
1 : 100

3 WEST ELEVATION (SOUTH)
1 : 100