


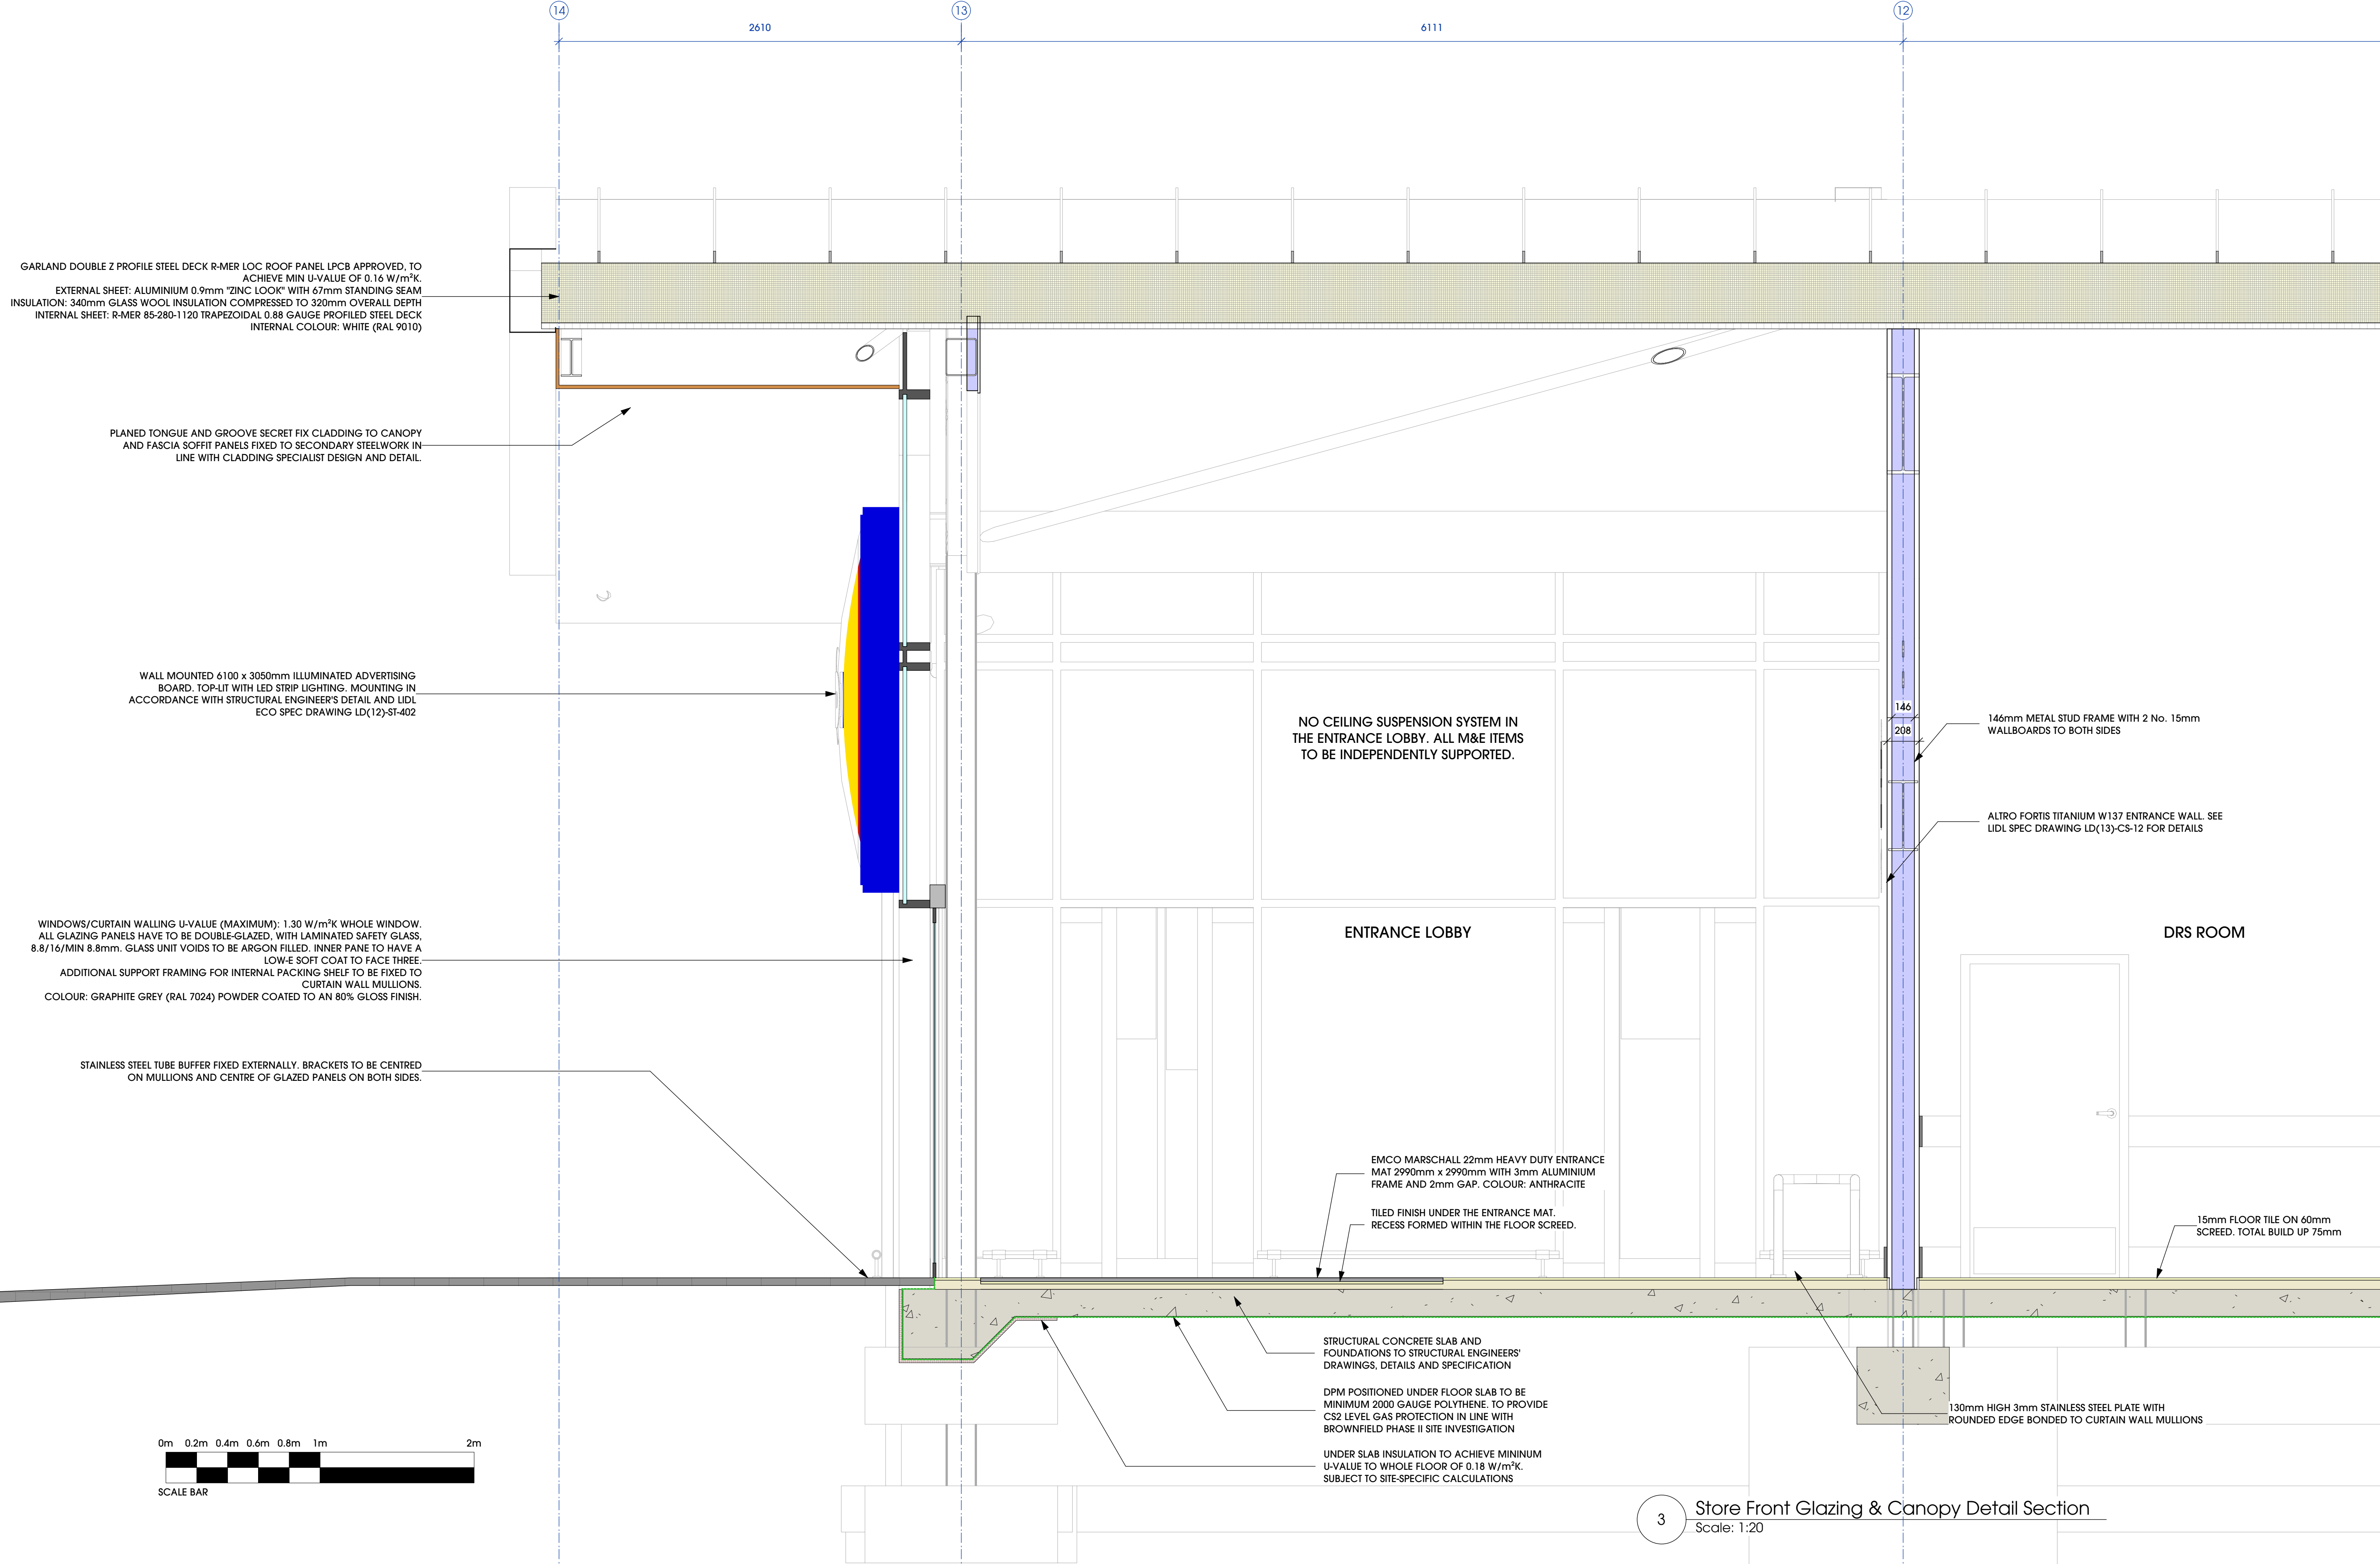

THIS DRAWING IS COPYRIGHT, AND REMAINS THE PROPERTY OF HTC ARCHITECTS. IT MUST NOT BE REPRODUCED, USED, DISCLOSED OR TRANSMITTED TO THIRD PARTIES IN ANY FORM, IN WHOLE OR IN PART, WITHOUT PRIOR WRITTEN PERMISSION.

DO NOT SCALE!
ALL DIMENSIONS SHOULD BE CHECKED ON SITE BEFORE WORK COMMENCES

THE EMPLOYER GIVES NO WARRANTY IN RELATION TO THE ACCURACY OR COMPLETENESS OF ANY DOCUMENTS OR REPORTS INCLUDED WITH THE TENDER PACK. THE CONTRACTOR IS LIABLE FOR THE DESIGN OF THE WORKS

STRUCTURAL STEELWORK SHOWN IN LINE WITH TOPPING ENGINEERS' DRAWINGS
"24246-DR-S-0200-P6" TO "24246-DR-S-0390-P6"
DATED 09.01.2025

LAYOUT BASED ON THE 2023 Rev B TYPE 15 LIDL SPECIFICATION AND SPACE ARCHITECTS FLOOR PLAN "GF_PLAN-2403993" DATED 17.10.2023

SUBSTRUCTURE SHOWN IN LINE WITH TOPPING ENGINEERS' DRAWINGS
"24246-DR-S-0002-P2" TO
"24246-DR-S-0221-P2" DATED 09.01.25

Rev. Date Description

Drawn

client



Lidl GB Ltd

project

Mauldeth Road West,
Chorlton

drawing title

Store Front Glazing &
Canopy Detail Section

date September 2024

status Tender

scale 1:20 @ A1

drawn PC checked MH

job no. 3517 dwg no. T304 rev.

htcarchitects

York Place Studio
8 Britannia Street
Leeds
LS1 2DZ
T: (0113) 244 3457
W: www.htcarchitects.co.uk
E: info@htcarchitects.co.uk