

General Notes

Use figured dimensions only. Do not scale off this drawing. All dimensions must be set out and checked by the contractor on site prior to commencement of construction. Any variations between drawings and site must be reported to TGA before work proceeds.

Drawings to be read in conjunction with Architectural Specification, Structural Engineer's Drawings and Specifications, Mechanical & Electrical Engineer's Drawings and Specifications, all Supplemental Information, including but not limited to, Detailed Fire Strategy, Acoustic Report, Thermal Report & Overheating Report.


No portion of the Works to commence without acceptance of the required submittals by the Employer.

Main Contractor to submit relevant documents to building regulation and legislation approval authorities as required to comply with the Specification.

Materials Key

- AP-01: Wetcast reconstituted stone banding
AP-02: Wetcast reconstituted stone plinth
AP-03: Wetcast reconstituted stone panel
BR-01: New Masonry - facing brick - Flemish bond
BR-02: Protruding facing brick - Flemish bond
BR-03: Masonry soldier course
BR-04: Masonry recess - Flemish bond
BR-05: Existing brick repointed - painted areas to be removed
BR-06: Reclaimed Brick
CA-01: Wetcast reconstituted stone canopy
CO-01: Wetcast reconstituted stone coping
DR-01: Anodised aluminium framed glazed door
DR-02: Anodised aluminium garage door
DR-03: Sliding glazed door
DR-04: Aluminium Door - anodised finish
DR-05: Original door refurbished
DR-06: Refurbished Door portico
EXF-01: Existing fence
GL-01: Slim profile anodised aluminium window frame
GL-02: Fixed glazing - slim profile
GL-03: Openable glazed window
GL-04: Openable Juliet Balcony glazed window
GL-05: Glazed balustrade
GL-06: Existing window restored
PL-01: Existing plinth repainted
PV-01: Notional Photovoltaic Location
RA-01: Metal balustrade
RF-01: Existing tile roof repaired - slate to match existing
RF-02: Green roof areas
RF-03: Tiled roof terrace
RF-04: Glazed rooflight
RF-05: Replacement membrane roof
RF-06: Proposed slate roof
ST-01: Repaired Stone
TIM-01: Existing timber work repainted
Facade and roof penetrations for servicing, extract and drainage to be finalised

Key Plan

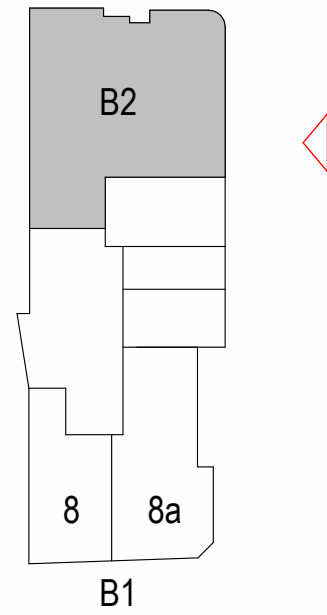

Rev	Description	Date	By
P01	Draft Planning Issue	12.11.24	SD
P02	Draft Issue to Design Team	13.12.24	SD
P03	Issued for review and comment	13.01.25	SD
P04	Draft planning issue to DT	03.06.25	SD
P05	Issued for Planning	11.06.25	SD
P06	Issued for Planning. Wetcast reconstituted stone noted on drawings. Tile repairs to be slate	08.08.25	SD

Title

B2 Proposed East Elevation

Drawing No. 1084-TGA-ZZ-ZZ-DR-A-95511	Revision P06
Status Planning	Scale 1 : 50@A1
Project St John Street	Client Mr. Ford

TIM GROOM ARCHITECTS

Eastgate, 2 Castle Street, Manchester, M3 4LZ

0161 870 1152

Copyright © Tim Groom Architects Ltd (TGA). All rights reserved. No part of these drawings or designs may be copied, reproduced or stored in any form without written consent. No works of construction relying on these drawings or designs are permitted without the express written consent of TGA.

