



Location Plan
1 : 1250

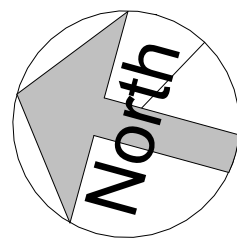

Site Plan
1 : 200

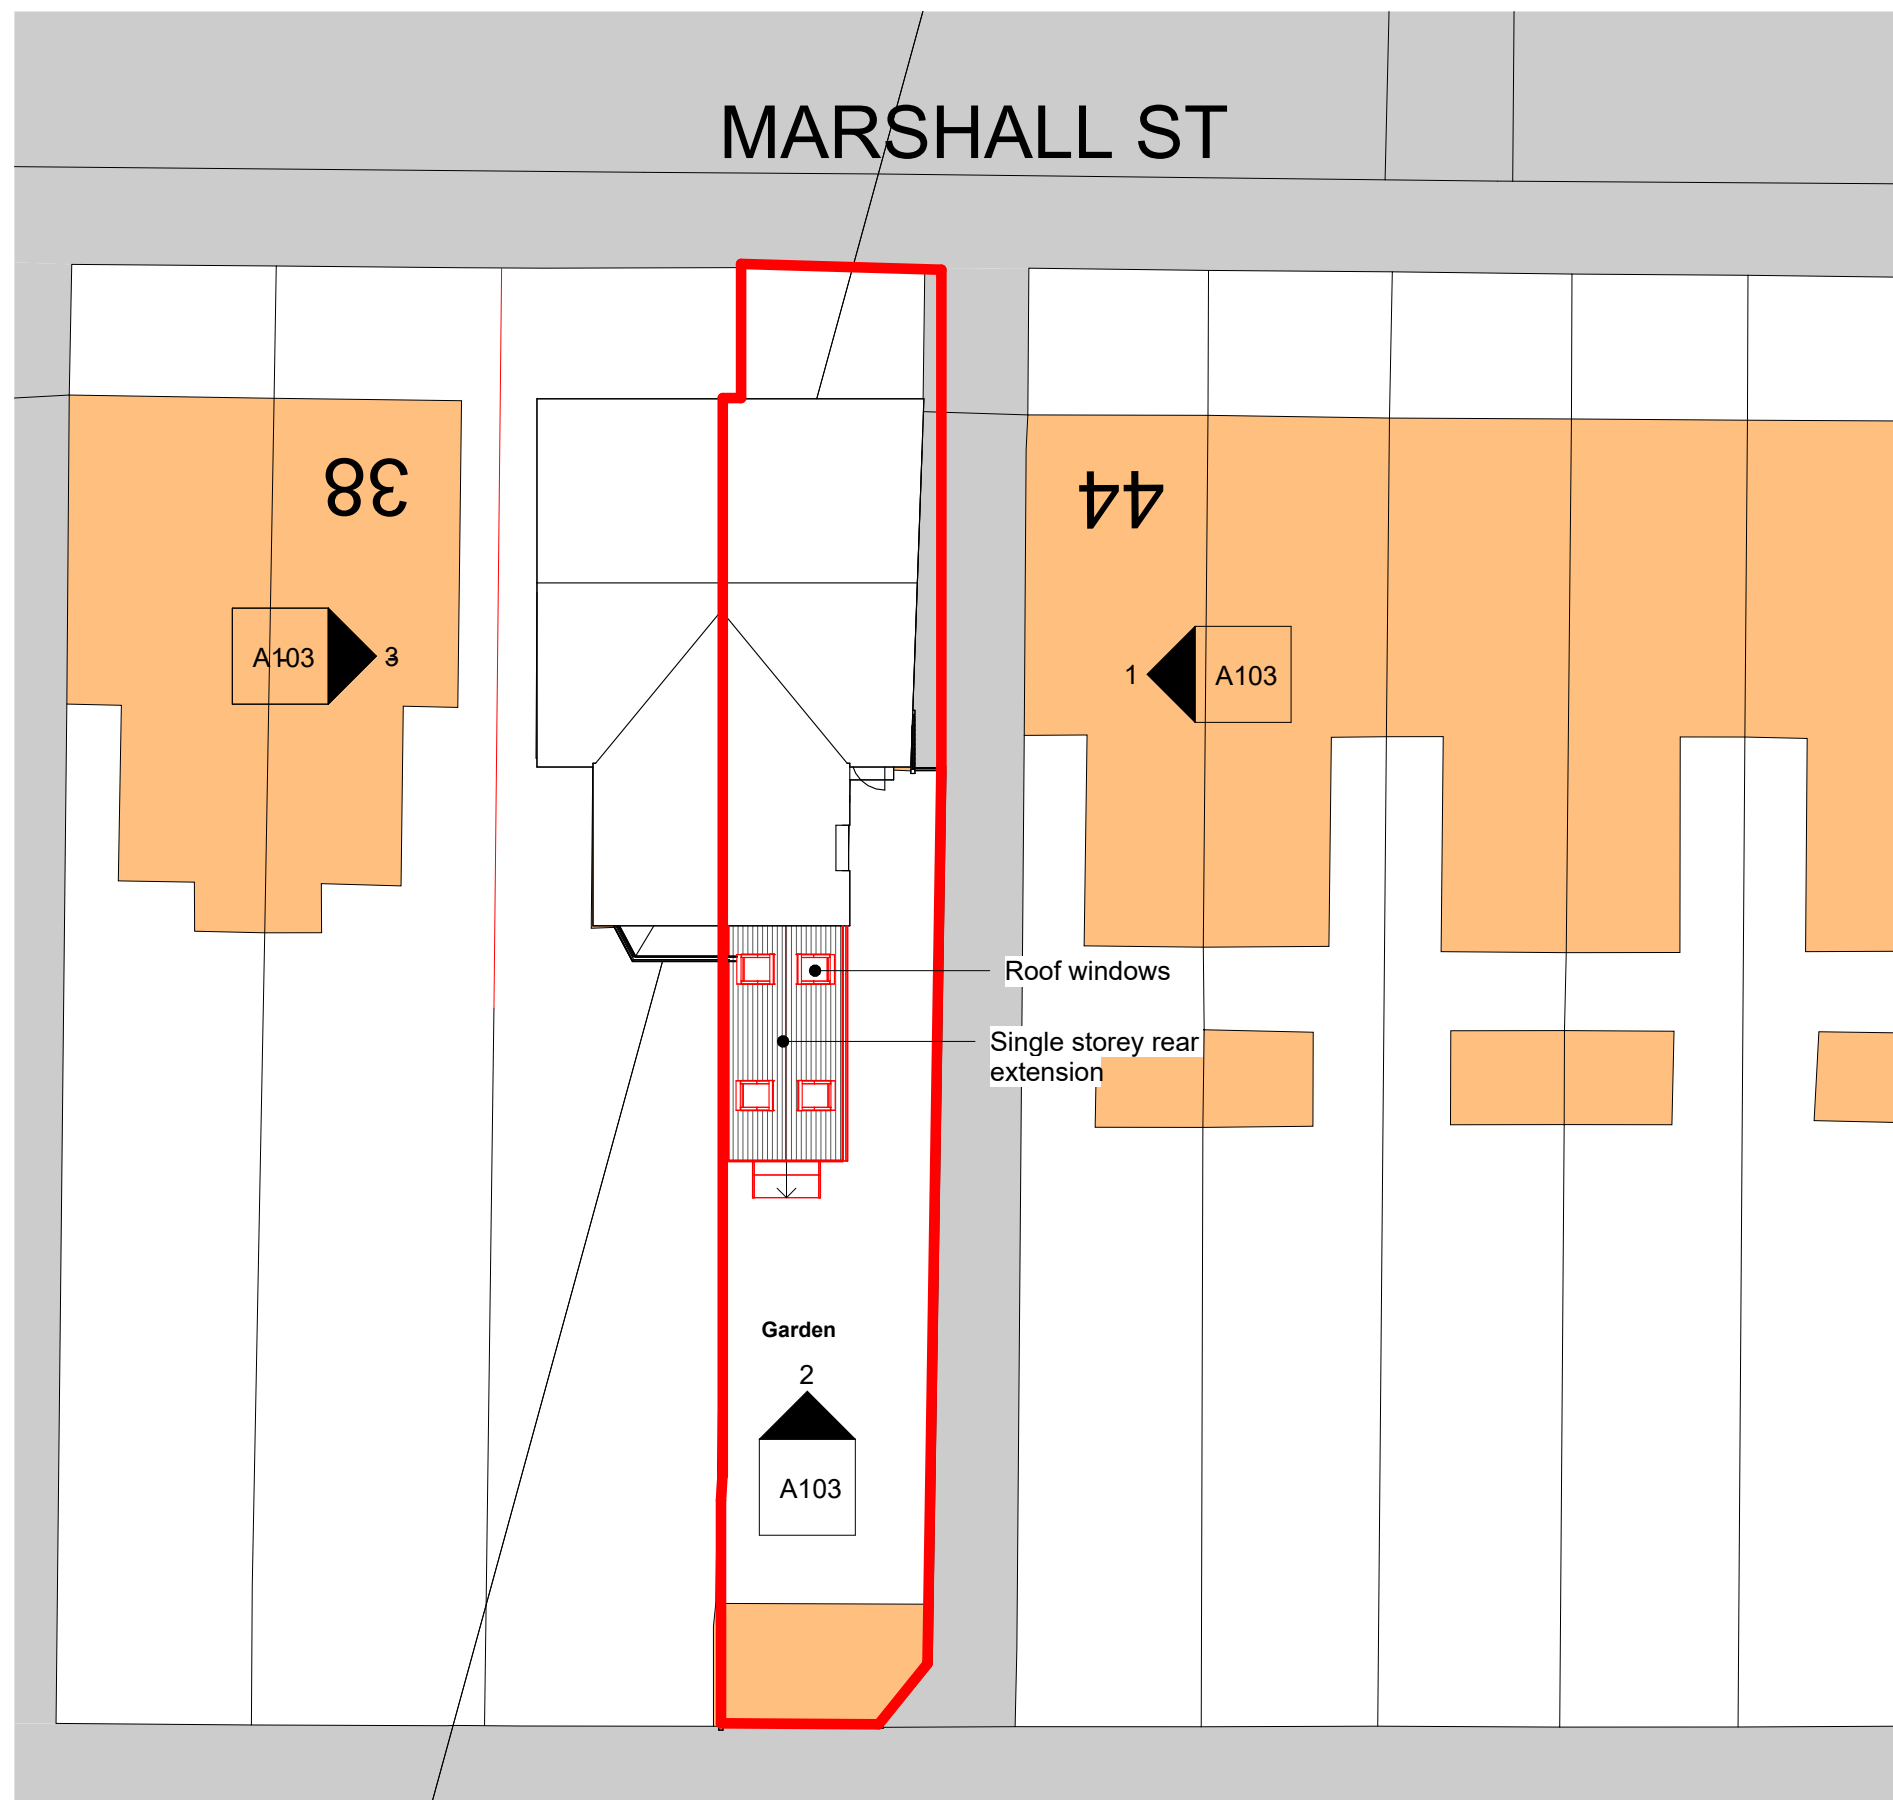

COPYRIGHT © ALL RIGHTS RESERVED BY VIKAS ALYAS LTD. DO NOT SCALE FROM DRAWING. DRAWING INDICATES DESIGN INTENT ONLY. REPORT ANY DISCREPANCIES TO CLIENT / VA LTD. NOT TO BE USED FOR CONSTRUCTION UNLESS STATED SO. TO BE READ IN CONJUNCTION WITH OTHER DRAWINGS OR SPECIFICATION WHERE PROVIDED.

ARCHITEK
BUILDING DESIGN CONSULTANCY

0161 511 8479
vikas@architek.uk
916 Stockport Road, Levenshulme, Manchester, M19 3AB

No.	Description	Date
P1	Issue to Planning	09.06.2025
P2	Updates to rear extension	01.07.2025

PROJECT		ADDRESS		CLIENT		
Single storey rear extension		42 Marshall Rd, Manchester M19 2FQ		Waqas Afzal		
				Date 24.06.2025	Project number 1272	Scale (@ A3) As indicated
Manchester City Council		SHEET		Drawn by VA	DRAWING NUMBER	
				Checked by VA	A101	REV P2
PURPOSE OF ISSUE		Location and Site Plan				
PLANNING						