


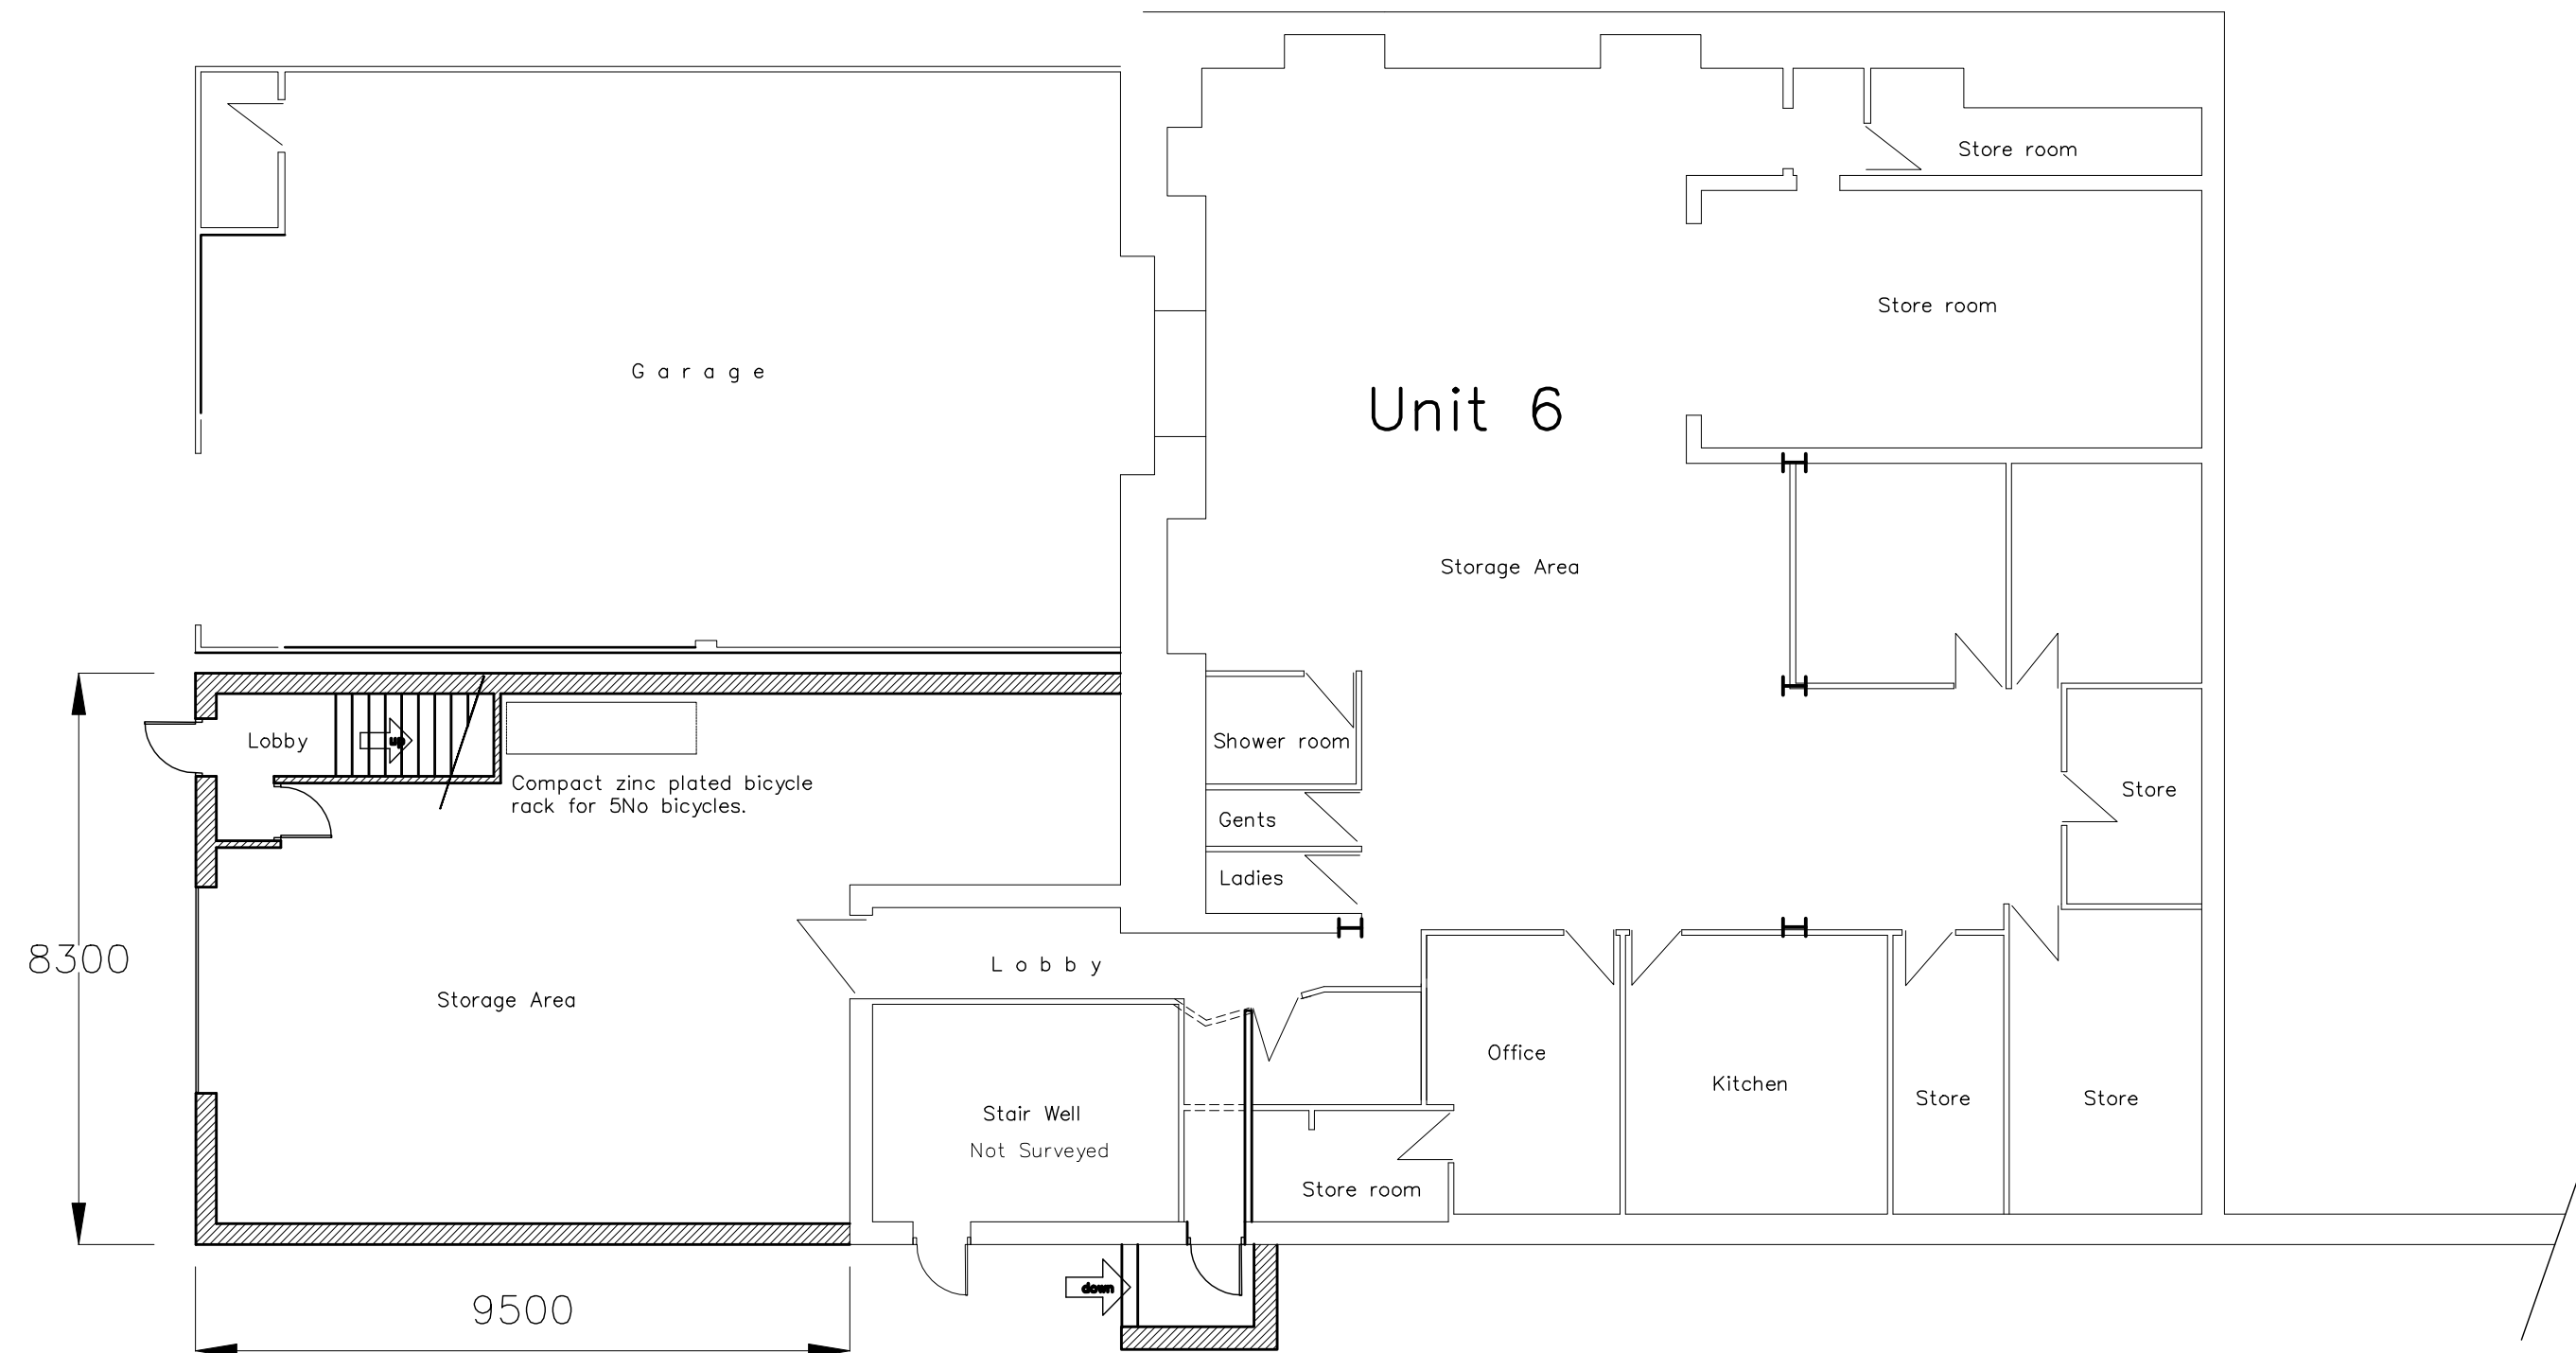

Proposed Lower Ground Floor Plan

Rev B
Bicycle storage added
13th Dec 2023

Scale 1:100 @ A2

Scale 1:100 @ A2

LEGEND

Walls and / or fittings to be removed unless otherwise noted

Brickwork to match the main house

Thermalite block work

Sound insulated stud partition walls

Planning Plan

Proposed Development

**MONSALL MILL
MONSALL ROAD
MANCHESTER
M40 8NQ**

**Prepared by:-
A & S INMAN (Designs) Ltd.
24 GRANGETHORPE ROAD
URMSTON
MANCHESTER
M41 9HT**

Phone / Fax 0161 747 7433

Drg. No. 1821 / 05 / 22 Sht. 4

B

