



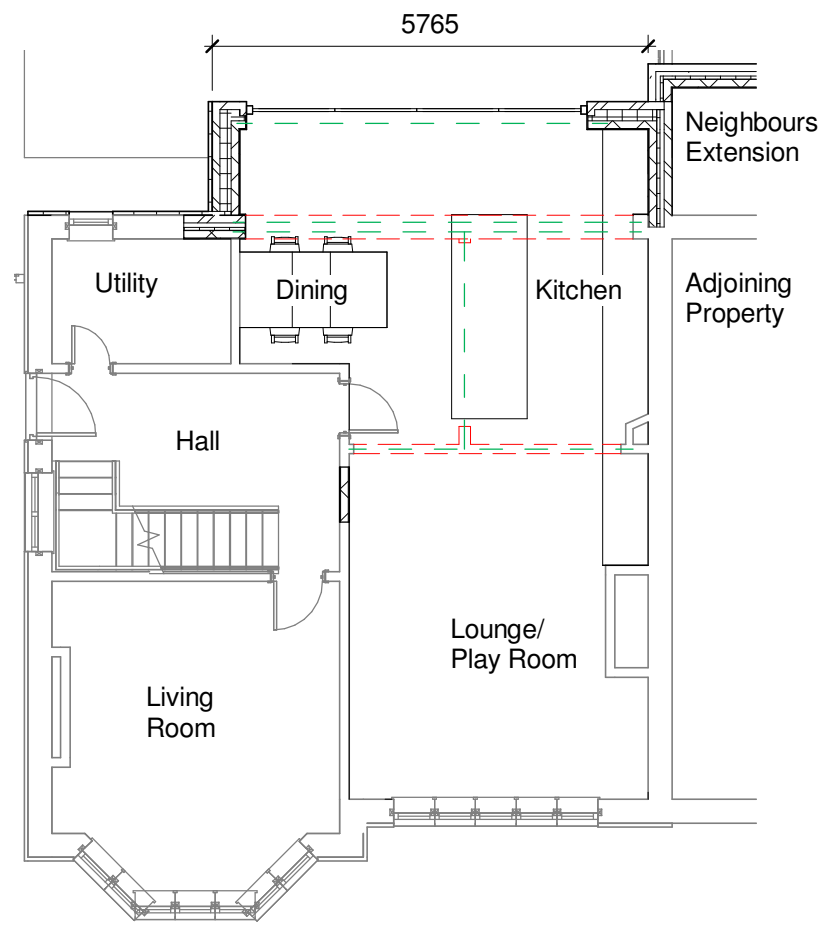


1 01 Proposed Ground Floor
1 : 100

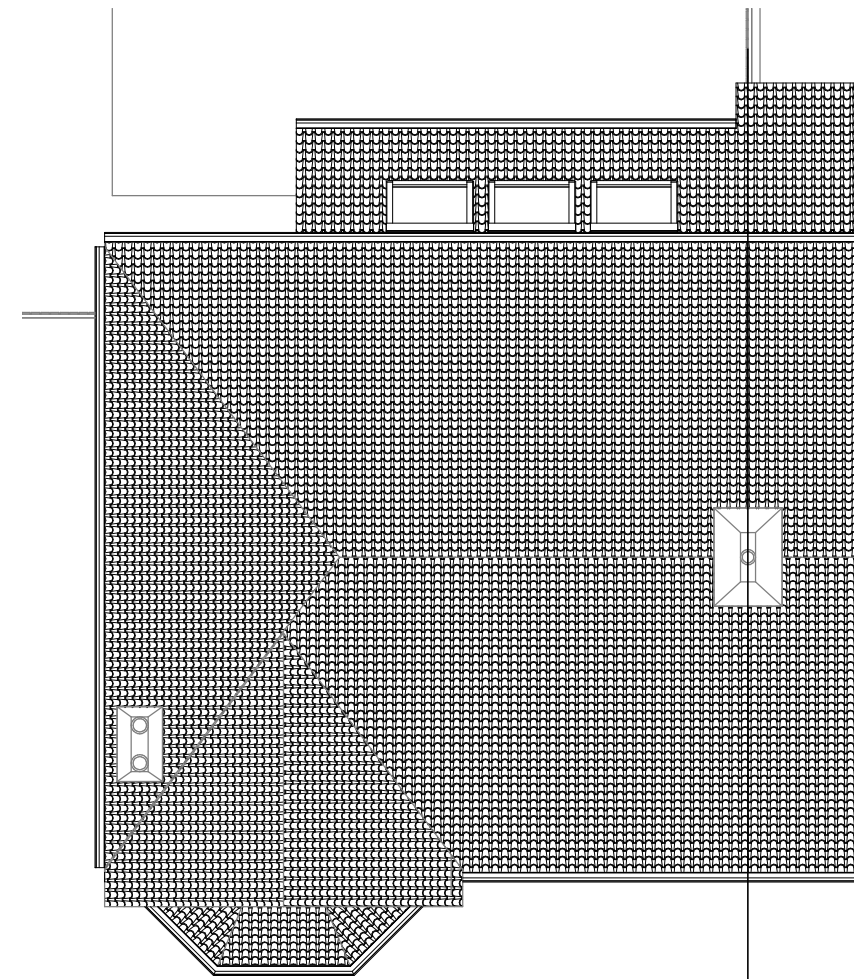

2 04 Proposed Roof Plan
1 : 100



3 Proposed Rear Elevation P
1 : 100

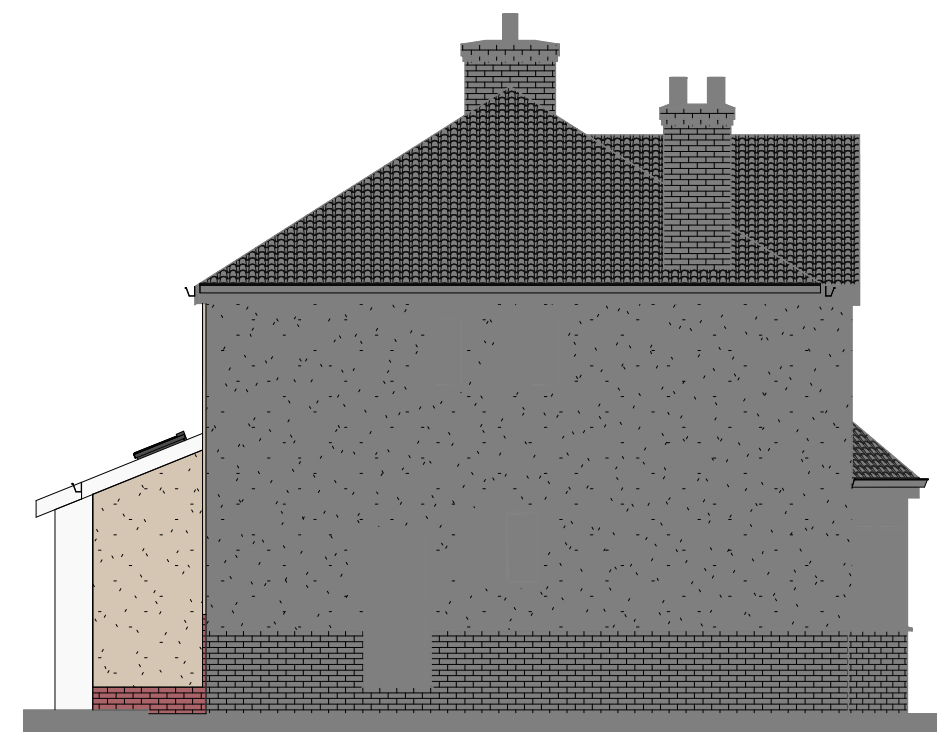

4 Proposed Side Elevation 1 P
1 : 100

Project Address:
5 South Meade Chorlton M21 8EB
Drawing:
Proposed Plans and Elevations
Date Issued:
01/12/2024
Client Name:
Katie Lowe
Project Description:
Proposed Internal Alterations
Drawing Number:
PL002
Additional Notes:
Drawing not to be scaled.
Proposed works not to be started before Planning Permission is granted.
Dimensions shown are in millimeters.
All measurements to be verified on site.
SCALE 1 : 100 A2 DRAWING