



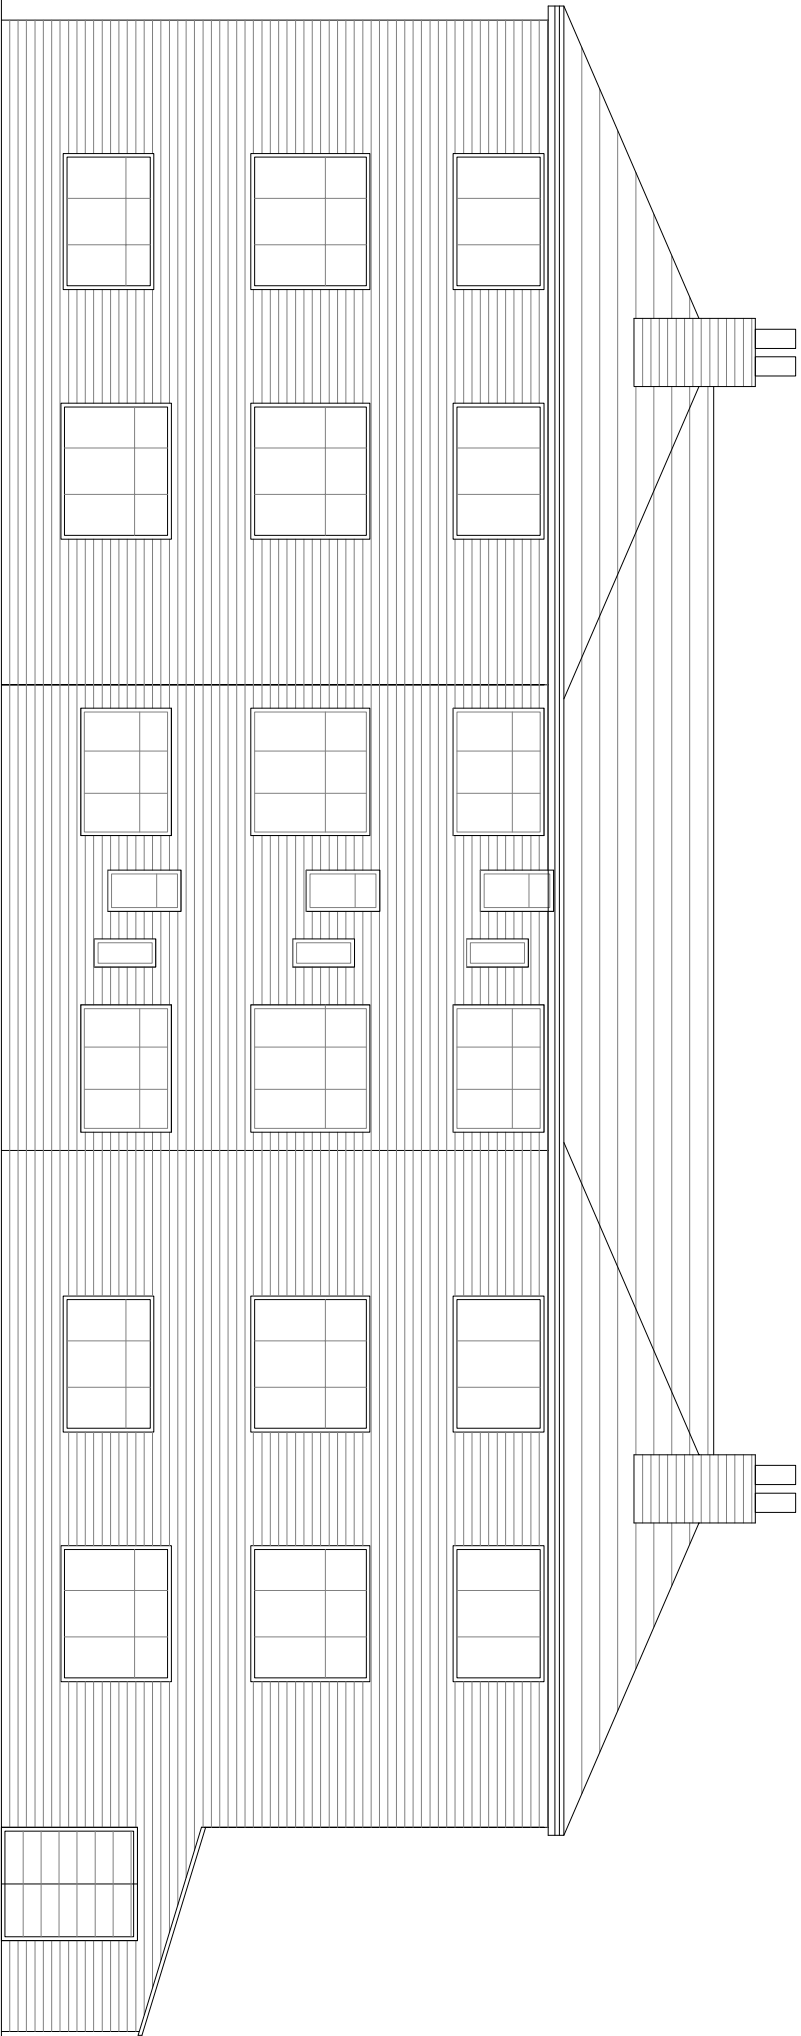

EXISTING REAR ELEVATION

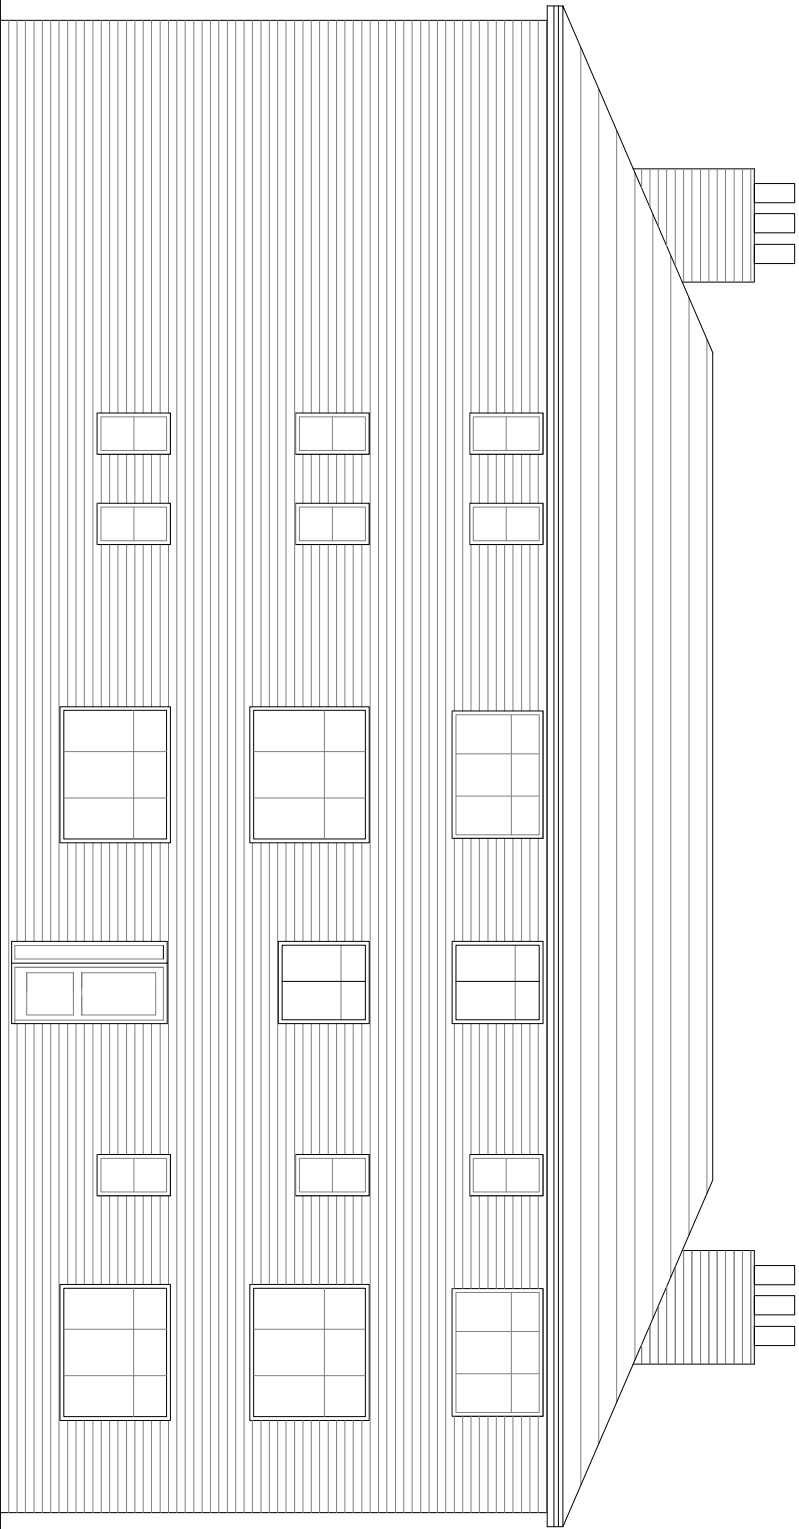

EXISTING SIDE ELEVATION

REVISIONS

NO.	DATE	BY	SCALE	AREA	SQ. FT.
1	Jul 24	FW	1:100		
2					
3					
PROJECT: Roof extension to Corfox Court

CLIENT: Njoy Student Living

TITLE: Existing rear and side elevations



Residential Architecture Design and Planning
07825551225
www.wyliearchitecture.co.uk

DRAWING NUMBER	REV
03.03	-