





North West Elevation (Buxton Avenue) - Proposed
1 : 100



South East Elevation (Rear) - Proposed
1 : 100

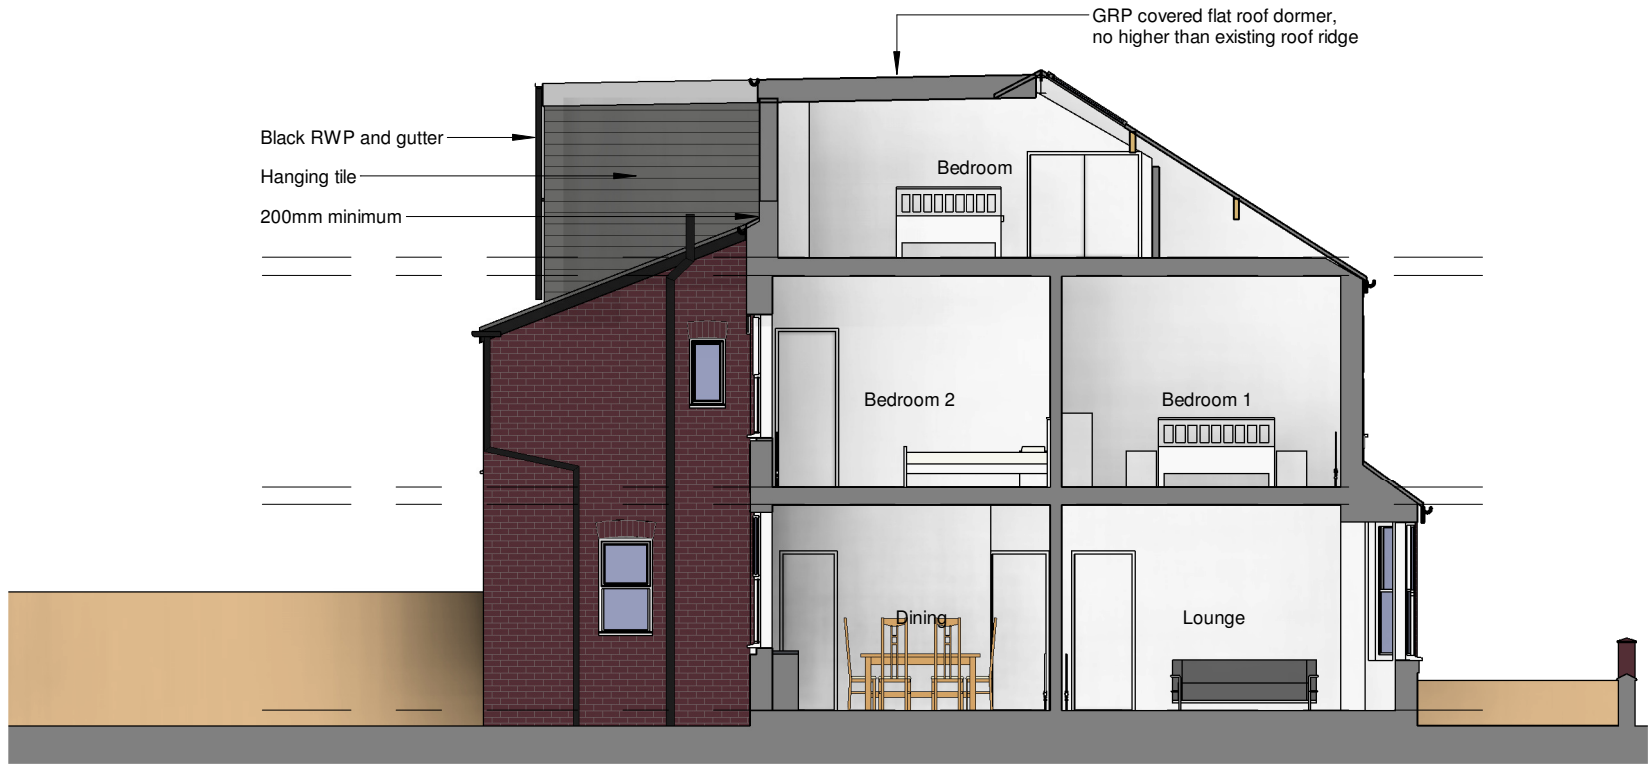

North East Elevation (Side) - Proposed
1 : 100

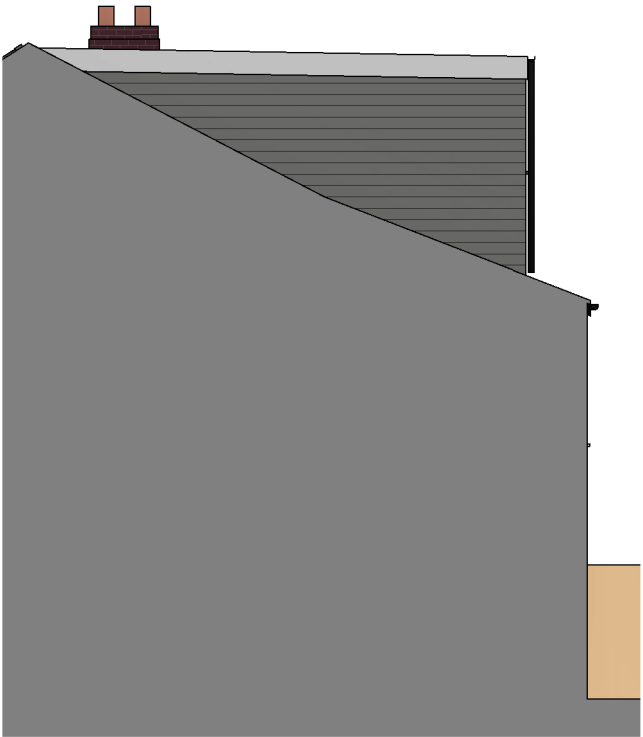

South West Elevation (Side) - Proposed
1 : 100

B	06/08/25	Planning Issue
A	06/08/25	Updated to comments
Rev	Date	Amendment

Client	-
Project	22 Buxton Avenue, Didsbury
Drawing	Proposed Elevations

Ref. 25024-1013-B

Date 31/07/25 Scale 1 : 100 @ A3

Status	Design	Planning	Tender	Construction	As Built
--------	--------	----------	--------	--------------	----------

Gareth King Architects