




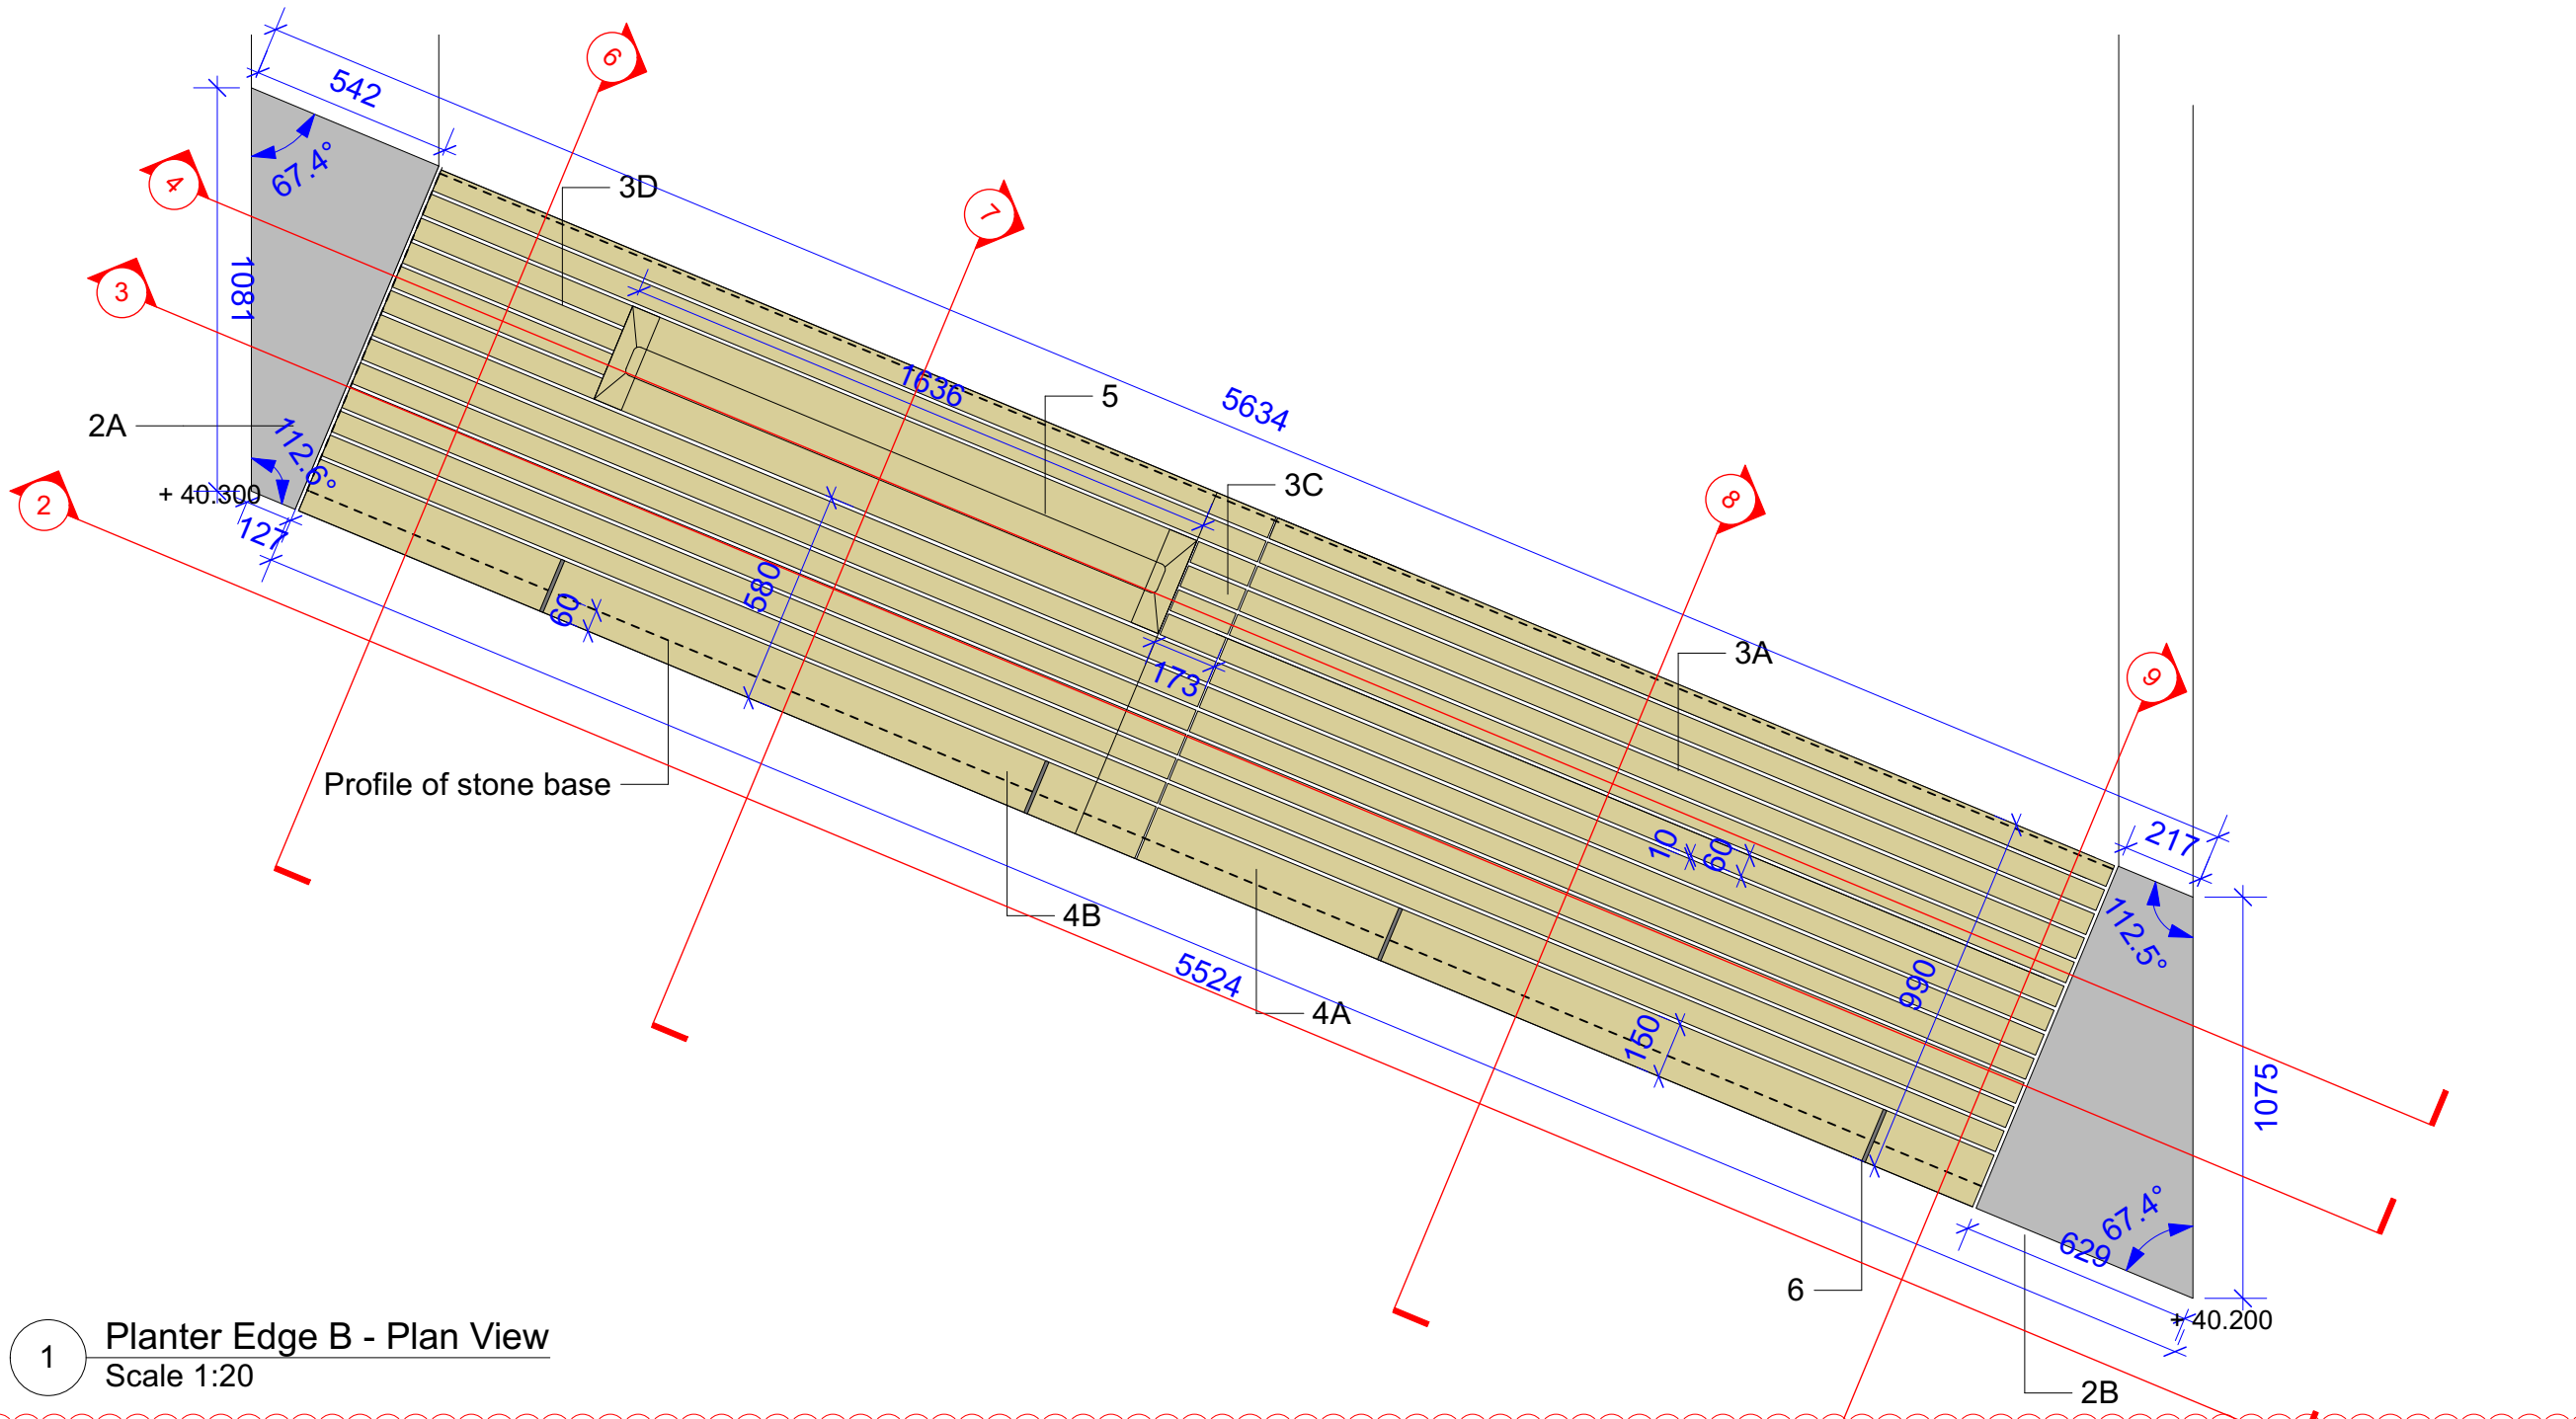


1 Planter Edge B - Plan View
Scale 1:20

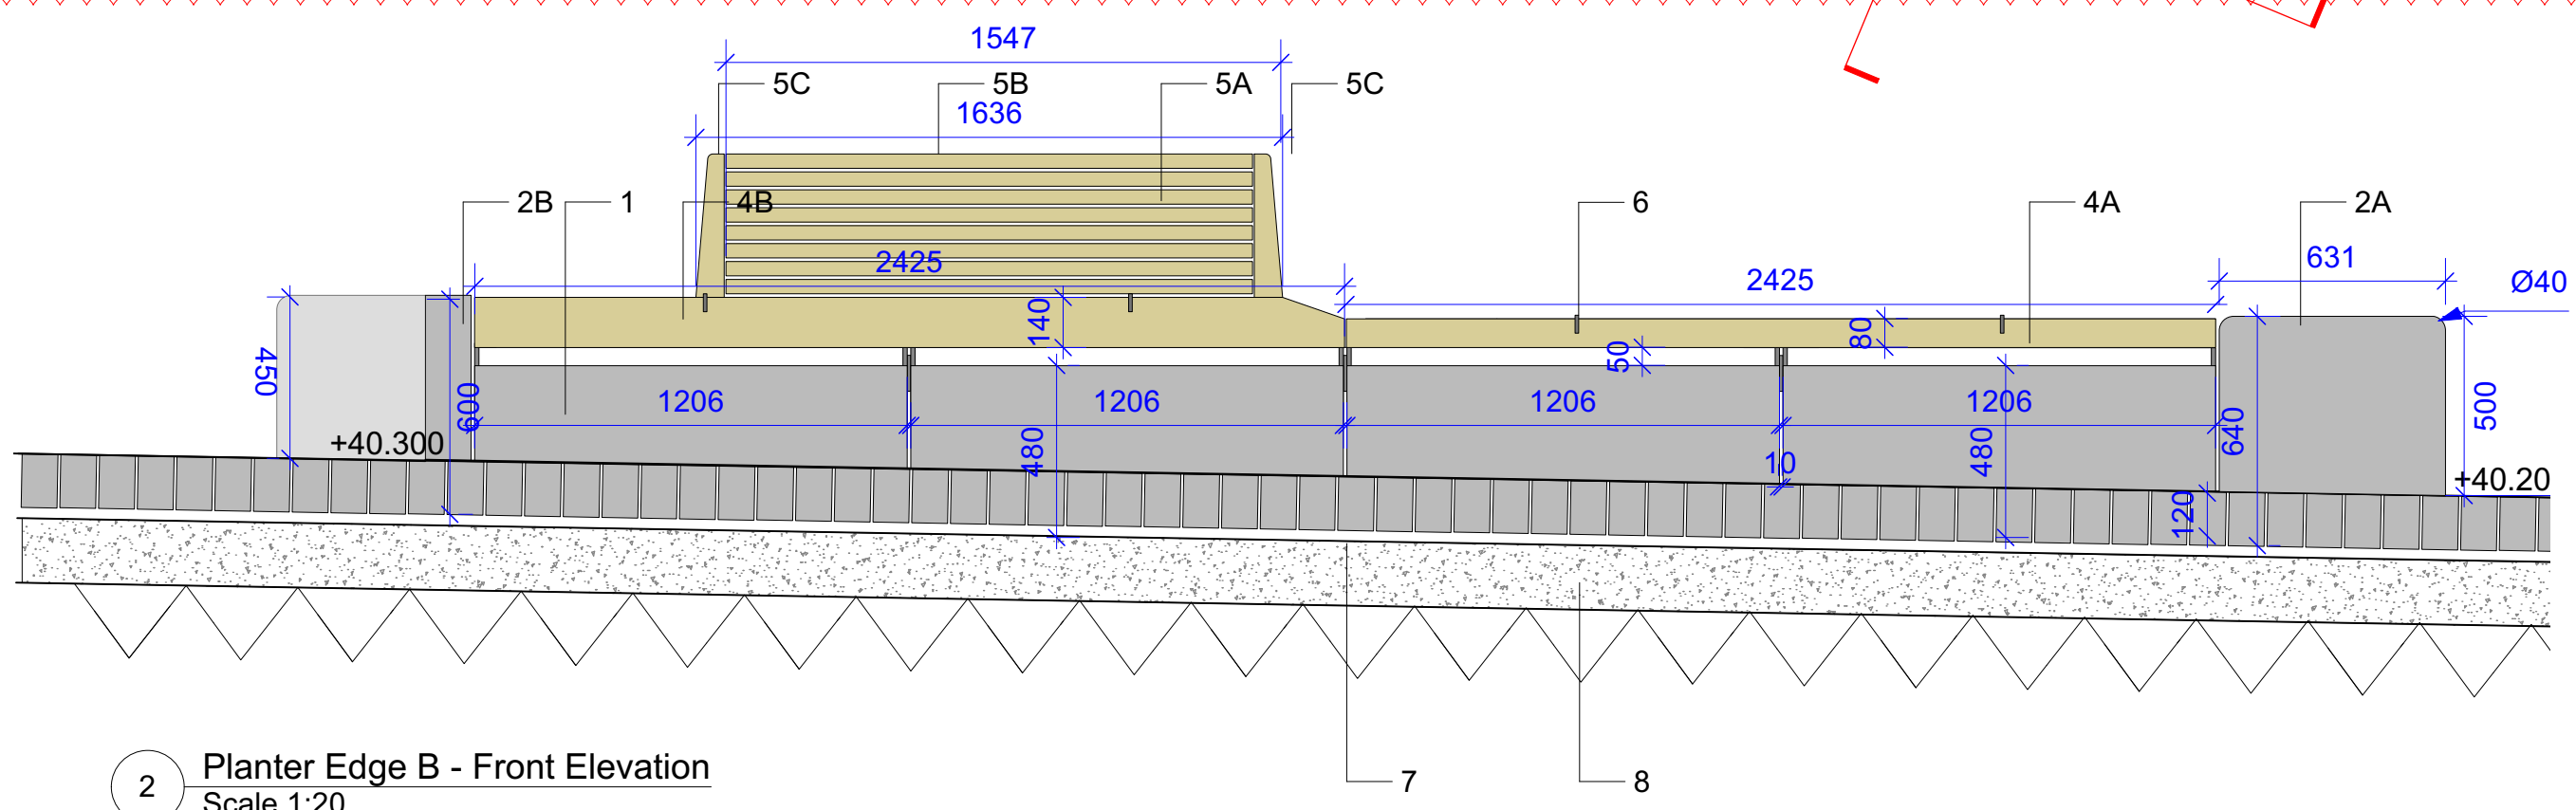


2 Planter Edge B - Front Elevation
Scale 1:20

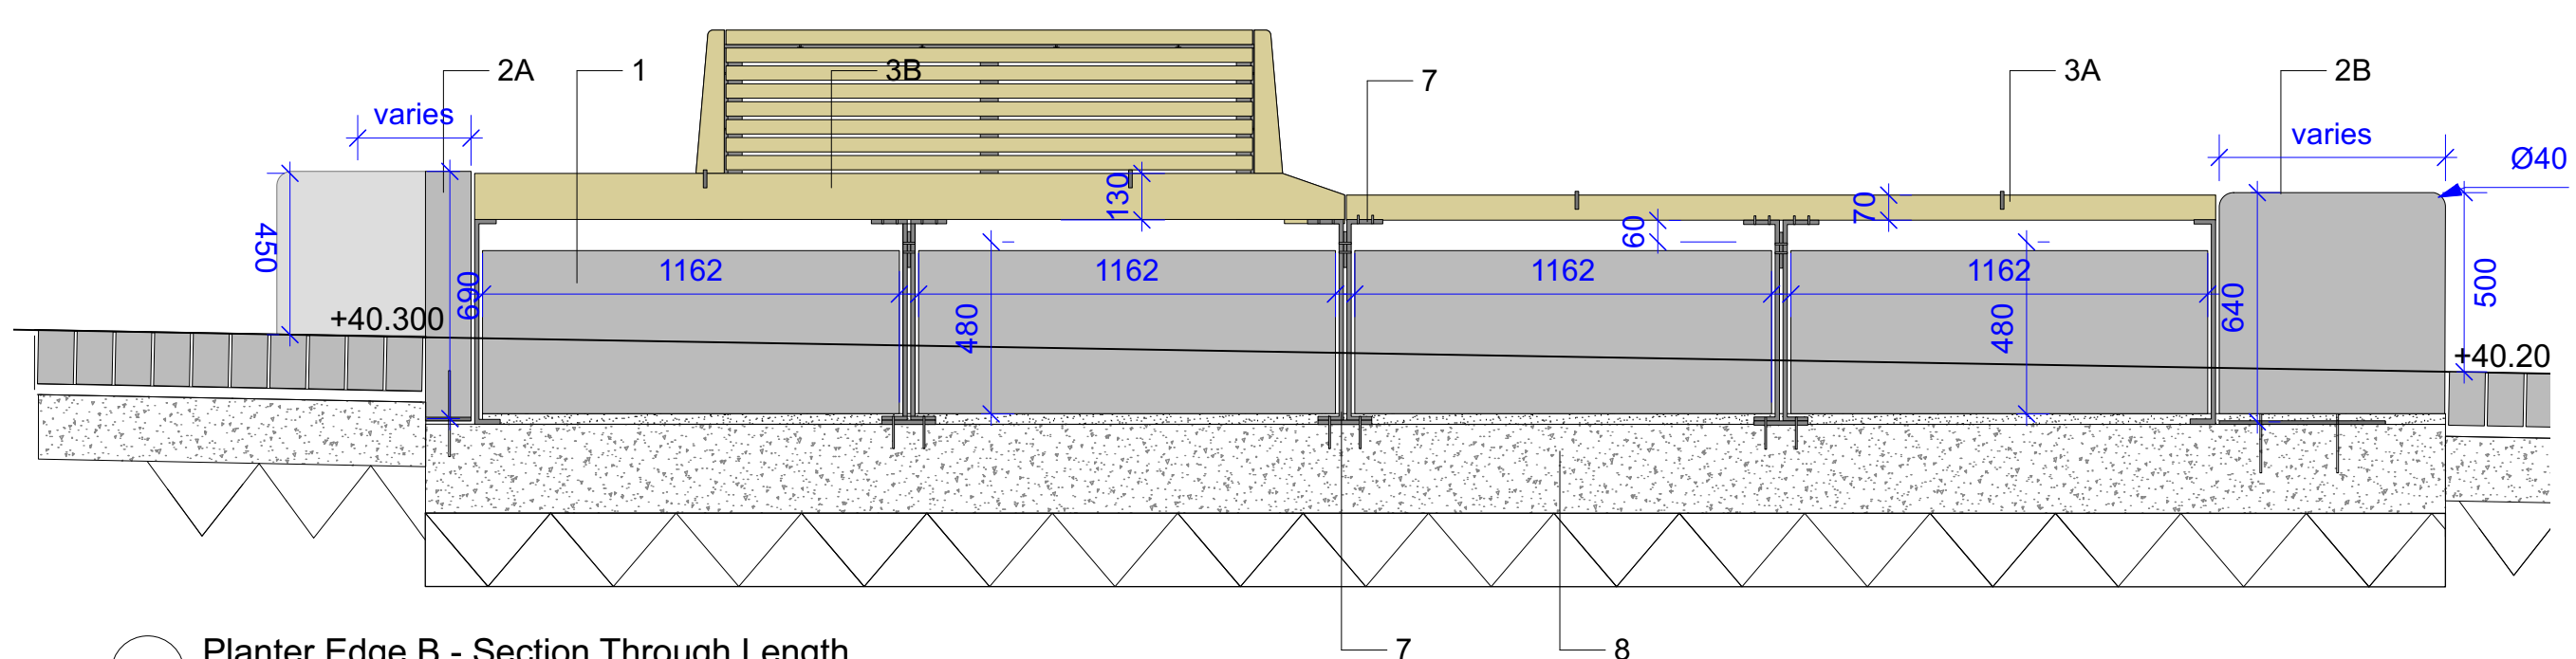


3 Planter Edge B - Section Through Length
Scale 1:20

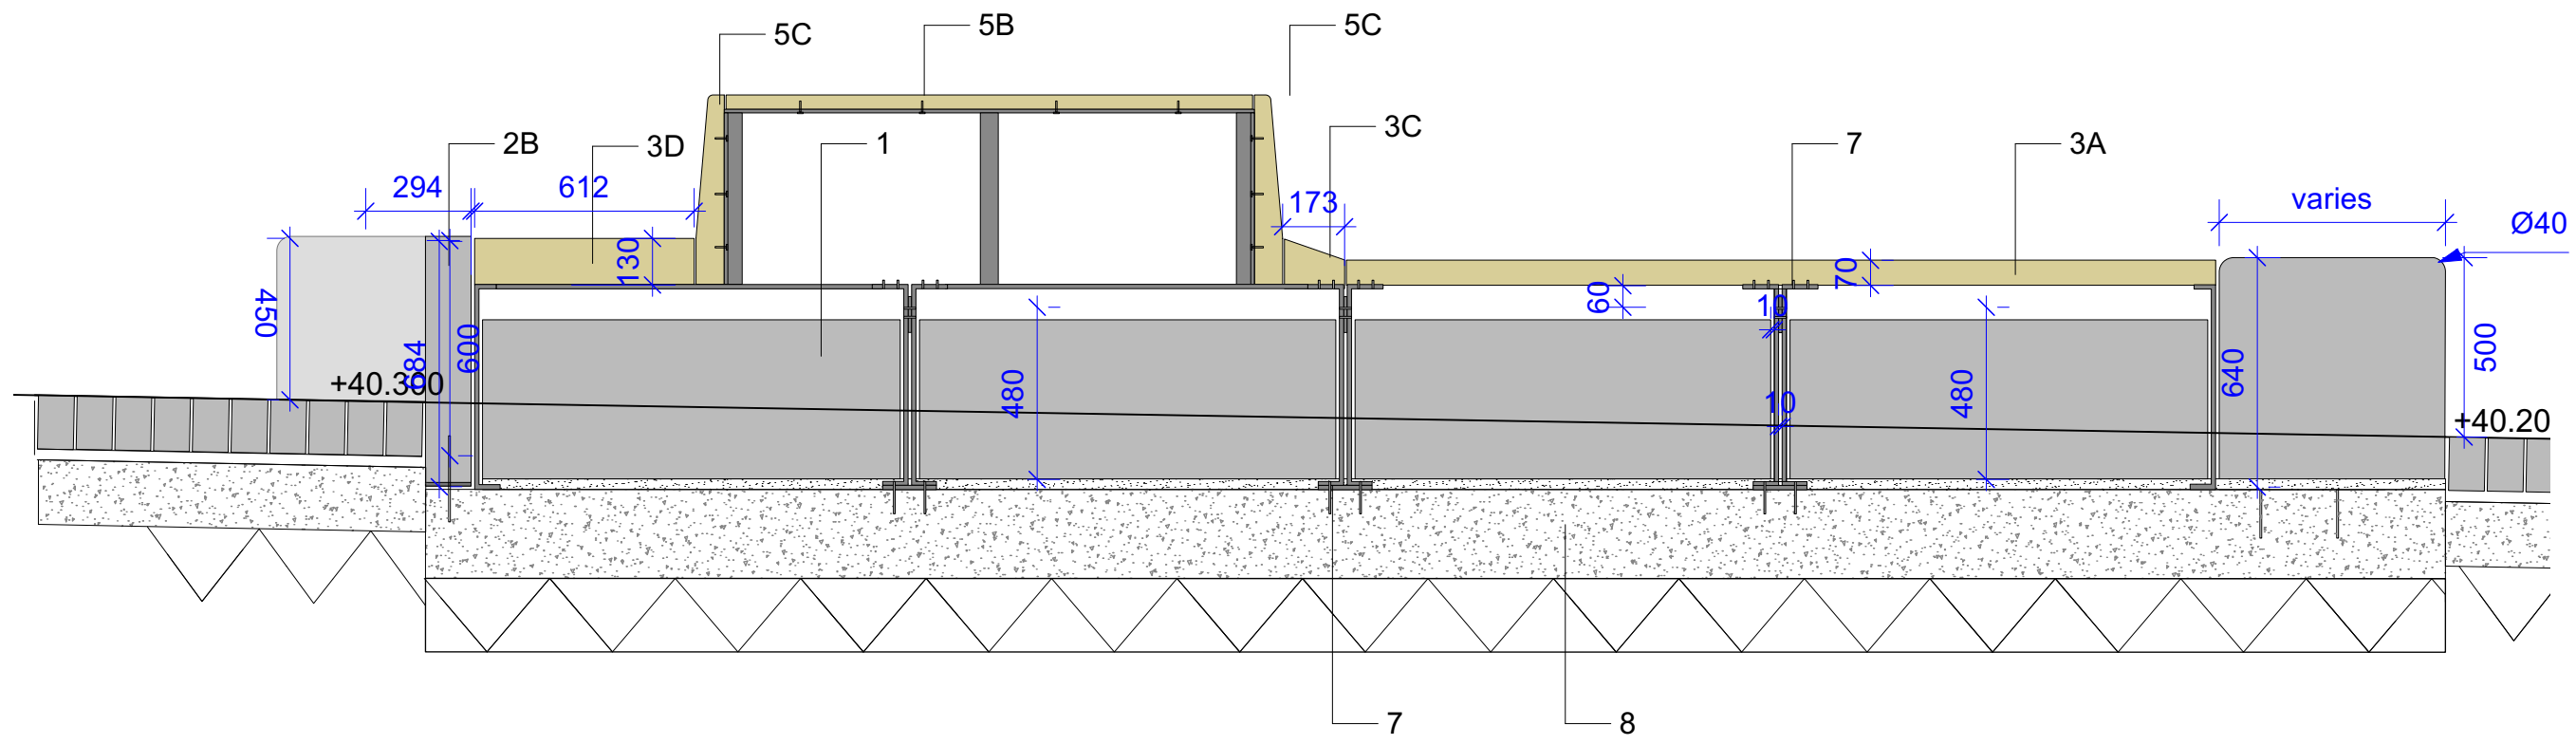


4 Planter Edge B - Section Through Backrest
Scale 1:20

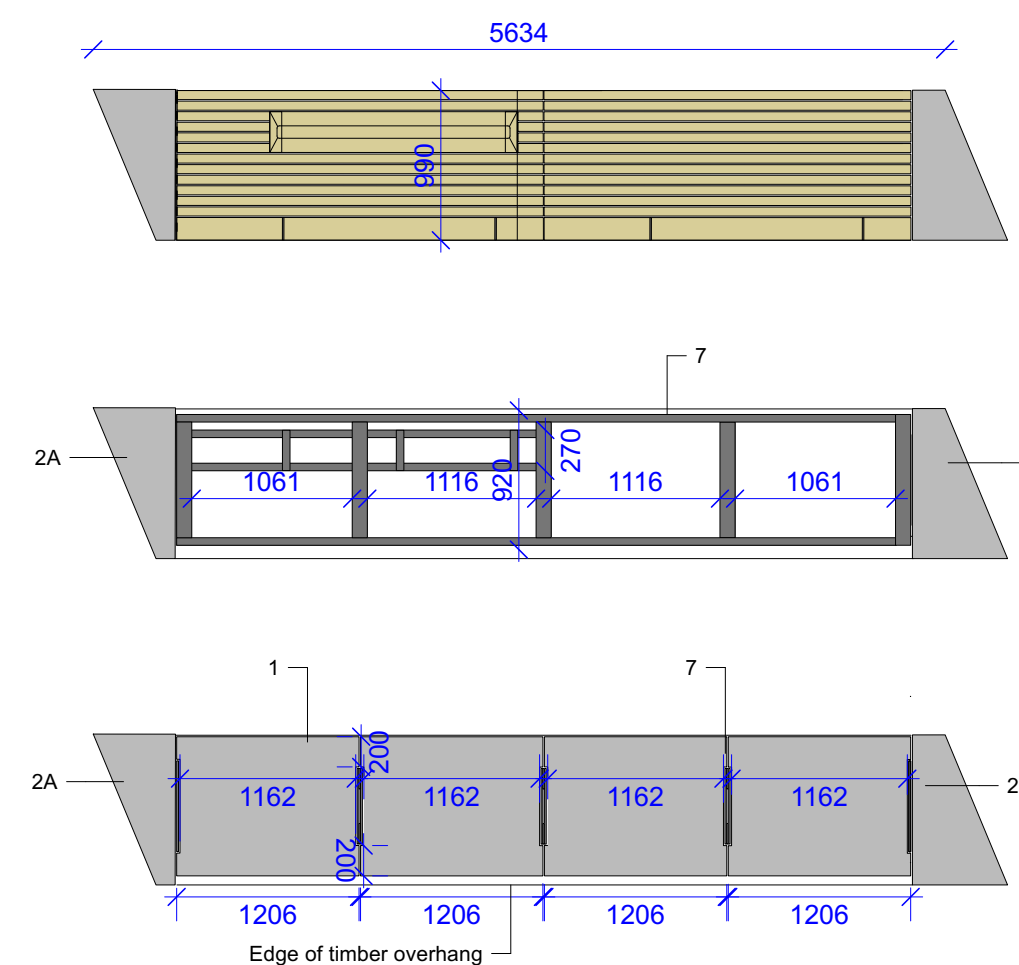


5 Planter Edge B - Steel frame & granite layout
Scale 1:20

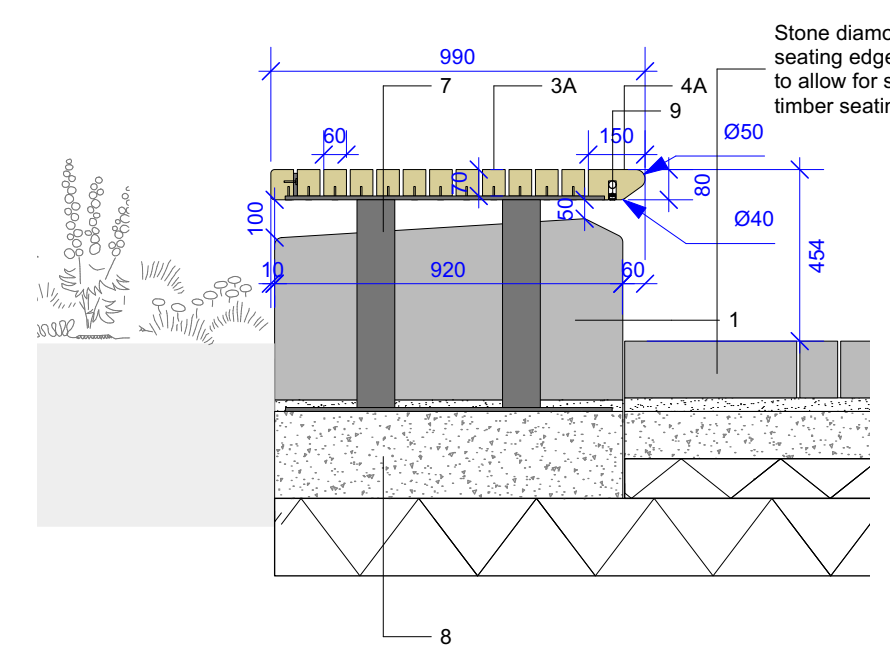


6 Planter Edge B - Section A
Scale 1:20

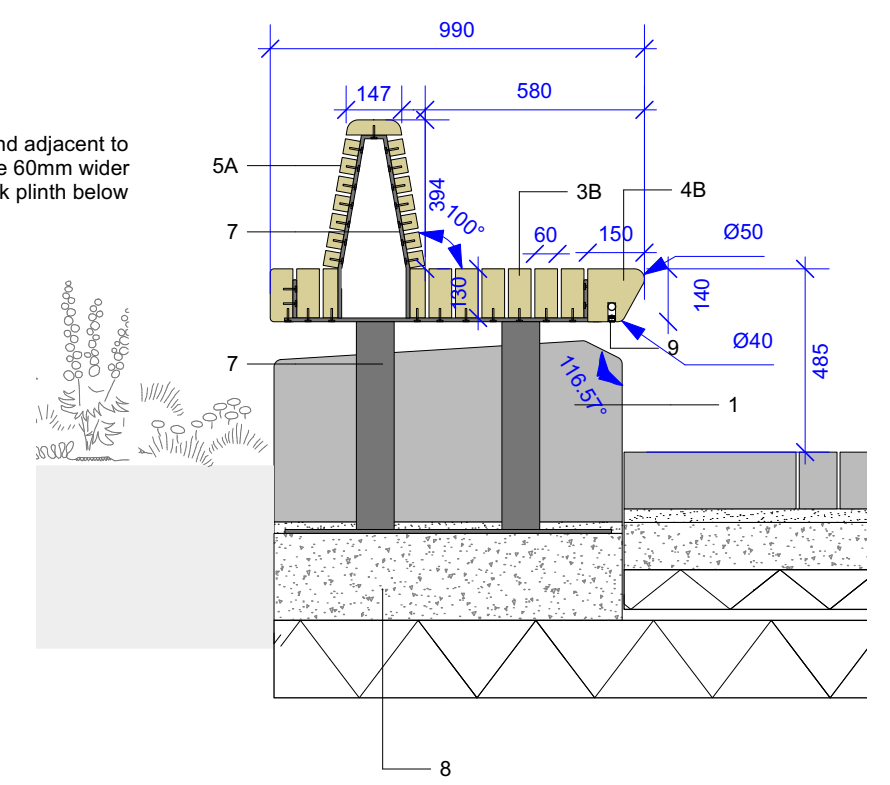


7 Planter Edge B - Section B
Scale 1:20

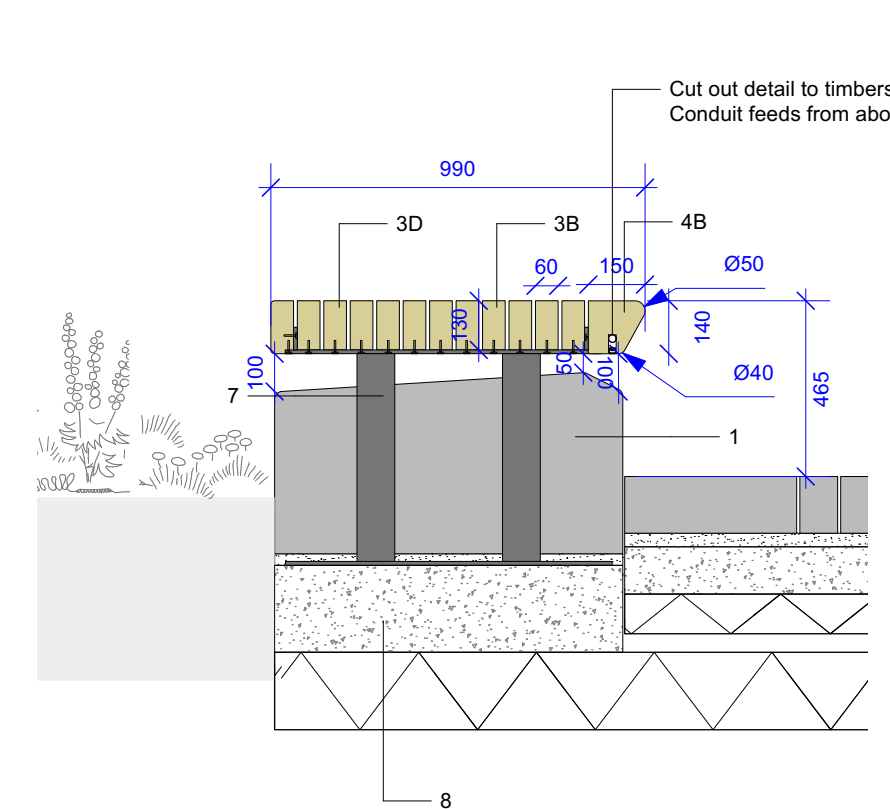


8 Planter Edge B - Section C
Scale 1:20

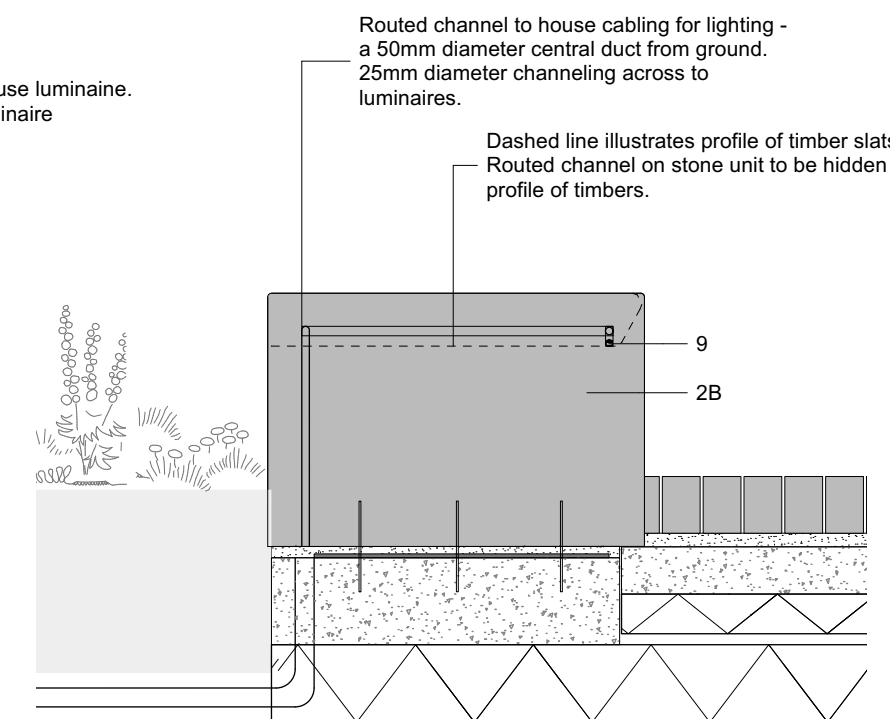

9 Planter Edge B - End Piece 2B
Scale 1:20

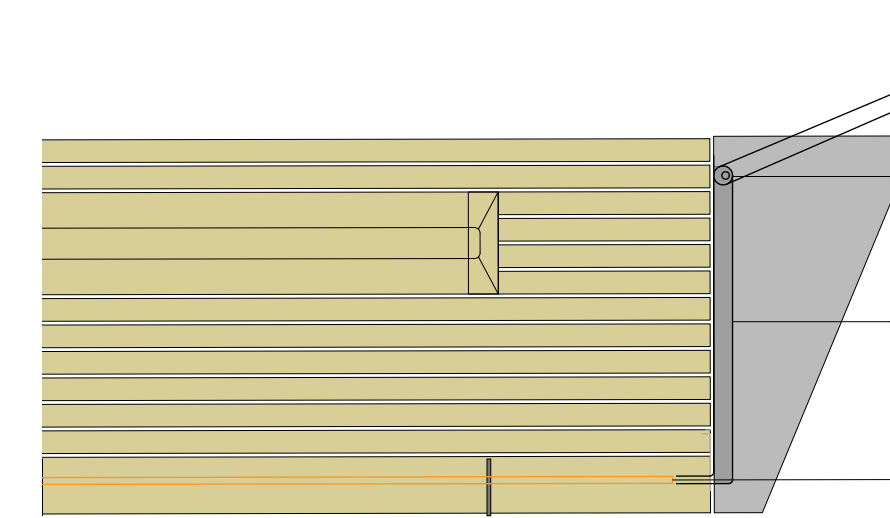

10 Planter Edge B - End Piece 2B
Scale 1:20

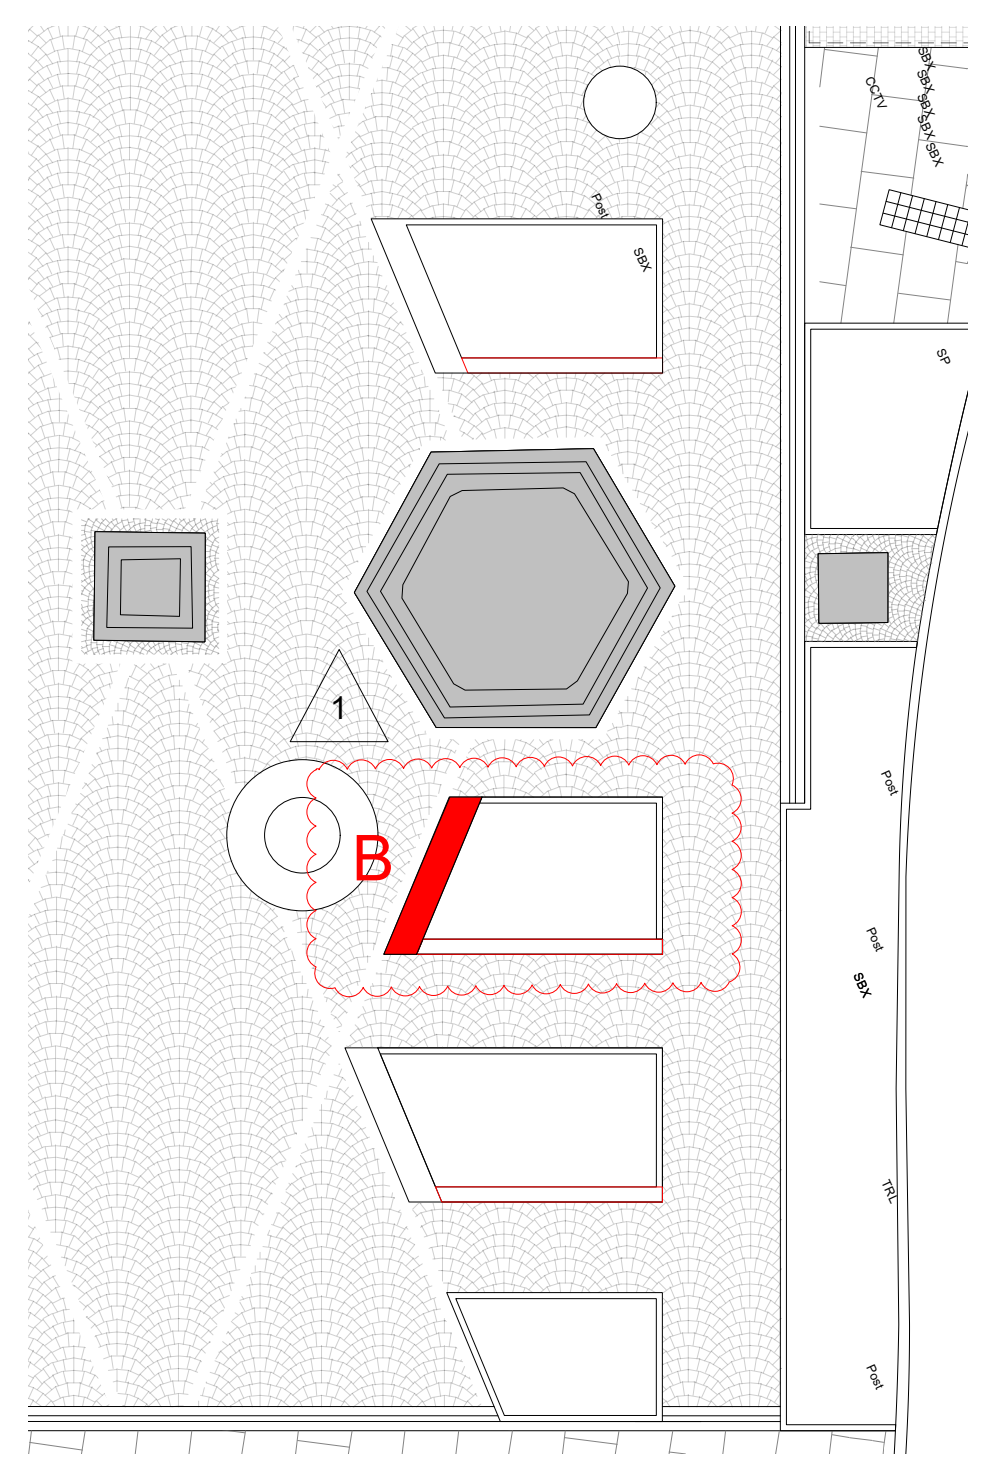

Location Plan: Scale @ 1:250

THIS DRAWING IS COPYRIGHT PROTECTED AND MAY NOT BE REPRODUCED OR RENTED WITHOUT WRITTEN PERMISSION FROM THE DESIGNER.
© Plantit I.E. Limited

NOTES:
1. Drawings are to be used in conjunction with the specification.
2. All dimensions are in millimeters unless otherwise stated.
3. All materials are to be of the highest quality and to be suitable for outdoor use.
4. The dimensions of all materials must be checked on site before being used.
5. The drawings must be used with the relevant specification sheets and detail drawings.
6. Check all dimensions and settings are to be signed off on site.

For location of benches refer to drawing:
OTH-PLA-EE-ES-DWG-L-4000

Refer to specification clauses:
Q50 220E - for bench tops
F21 119C - for stone bases

1. Natural Stone Base
Material: Green Schist (scottish).
Depth: 920mm. Front face to sit 60mm inset from outer timber slat - as shown in Section A. 10mm bullnose to front edge.
Width: 1206mm to front face. Cut out profile to centre to house steel frame. Width at centre 1162mm.
Total height - 480mm
Height above ground varies - minimum below ground 100mm.
Mechanically fixed to concrete foundations.

2. Natural Stone End Pieces
Material: Green Schist (scottish).
2A - 1081mm (D) x 127-542mm (W) x 690mm (H)
2B - 1075mm (D) x 217-629mm (W) x 690mm (H) To have routed channel to house lighting for cabling. Refer to Detail 9 and refer to Arup drawings for further lighting details and specifications.
Height above ground varies.
20mm bullnose to all exposed edges.
Mechanically fixed to concrete foundations.

3. Central timber slats
3A Shallow slat dimensions - 70mm (D) x 60 mm (W) x 2425mm (L)
3B Deep slat dimensions - 70-130mm (D) x 60 mm (W) x 2425mm (L) 10mm bullnose to transition.
3C Transition piece dimensions - 70-130mm (D) x 60 mm (W) x 90mm (L) 10mm bullnose to transition.
3D Deep slat dimensions - 130mm (D) x 60 mm (W) x 612mm (L)
Material: FSC hardwood certified timber
Cumaru slats on G316 galvanised steel frame.
All fixings: Tamper proof and counter sunk fixings to match frame.

4. Outer timber slats
4A Shallow slat dimensions - 80mm (D) x 150 mm (W) x 2425mm (L)
4B Deep slat dimensions - 80-140mm mm (D) x 150 mm (W) x 2425mm. 10mm bullnose to transition.
25mm bullnose to top of seating edge.
10mm bullnose to underside of seating edge.
Material: FSC hardwood certified timber
Cumaru slats on G316 galvanised steel frame.
All fixings: Tamper proof and counter sunk fixings to match frame.
Cut out detail to either end of slats to attach to steel frame as shown.

5. Tapering backrests
Material: FSC hardwood certified timber 'Cumaru'
Mechanically fixed to galvanised steel frame.
5A - Central slats:
Dimensions: 40mm (D) x 40mm (W) x 1547mm (L)
5B - Top piece:
Dimensions: 40mm (W) x 147-141mm (D) with a 30mm bullnose x 1547mm (L)
5C - Special end piece:
Dimensions: 30-78mm (W) with 15mm bullnose x 141-270mm (D) with 30mm bullnose
Overall height - 465mm Mechanically fixed to galvanised steel frame.

6. Bronze anti skate fixings
To outer timber slats. To sit within groove cut into outer slats at 116mm centres. Hidden tamper proof and counter sunk fixings to match frame.

7. Galvanised steel frame
To sit above and be fixed to stone footings as shown. Fixings to engineer's specification.

8. Concrete foundations to engineers specification
Refer to Ramboll drawings OTH-RAM-EE-ES-DWG-N-0106 & OTH-RAM-EE-ES-DWG-N-0107

9. LED Luminaires
Supplier: LED Linear
Refer to Arup drawings for further details.
Refer to Arup Public Realm Lighting Drawing OTH-ARU-EE-ES-DWG-E-15401 and any associated drawings and specifications.

NOTE:
Design subject to final approval of manufacturer's fabrication drawings, all measurements to be checked on site prior to ordering and fabrication.
Seating to have integrated light fittings and associated cabling / connections (not shown) to mains power source as indicated on Arup lighting drawings and specifications.

Revision Notes:

1. Stone plinth seating edge relocation, stone kerb relocation, levels / stone dims updated

Revision	Date	Description	Drawn	Apprv.
C03	13/10/23	Construction Issue - see notes	SY	MS
C02	05/08/22	Construction Issue - see notes.	SR	MS
C01	01/04/21	Construction Issue	SR	MS
05	26/02/21	Stage 4 Issue (Re-Coordination)	SR	MS
04	11/10/19	Stage 4 Issue	SR	MS/KR
03	06/09/19	Planning Issue	SR	MS/KR
02	15/08/19	Minor amendments as clouded	SAB	MS
01	26/07/19	Stage 4 Issue	SAB	MS

Plantit I.E. Limited
E: info@plantit-ie.com W: plantit-ie.com
MANCHESTER
2 Back Grafton St, Altrincham, WA14 1DY
T: 0161 928 9281
LONDON
Unit 6 Waterside, 44-48 Wharf Road, London, N1 7UX
T: 0207 253 5678
LIVERPOOL
Tempest 5.3, 12 Tithebarn Street, Liverpool, L2 2DT
T: 0151 363 1230

Client Manchester City Council

Project Our Town Hall

Drg Title Planter Edge Seating Plinth B

Created on 27.07.19 Created by SR Approved by MS/KR

Scale As shown Size A1 Workstage Stage 5

Drg No. OTH-PLA-EE-ES-DWG-L-7011 Suitability S4 Revision C03