



Revision	Description	Date	Initials

Notes

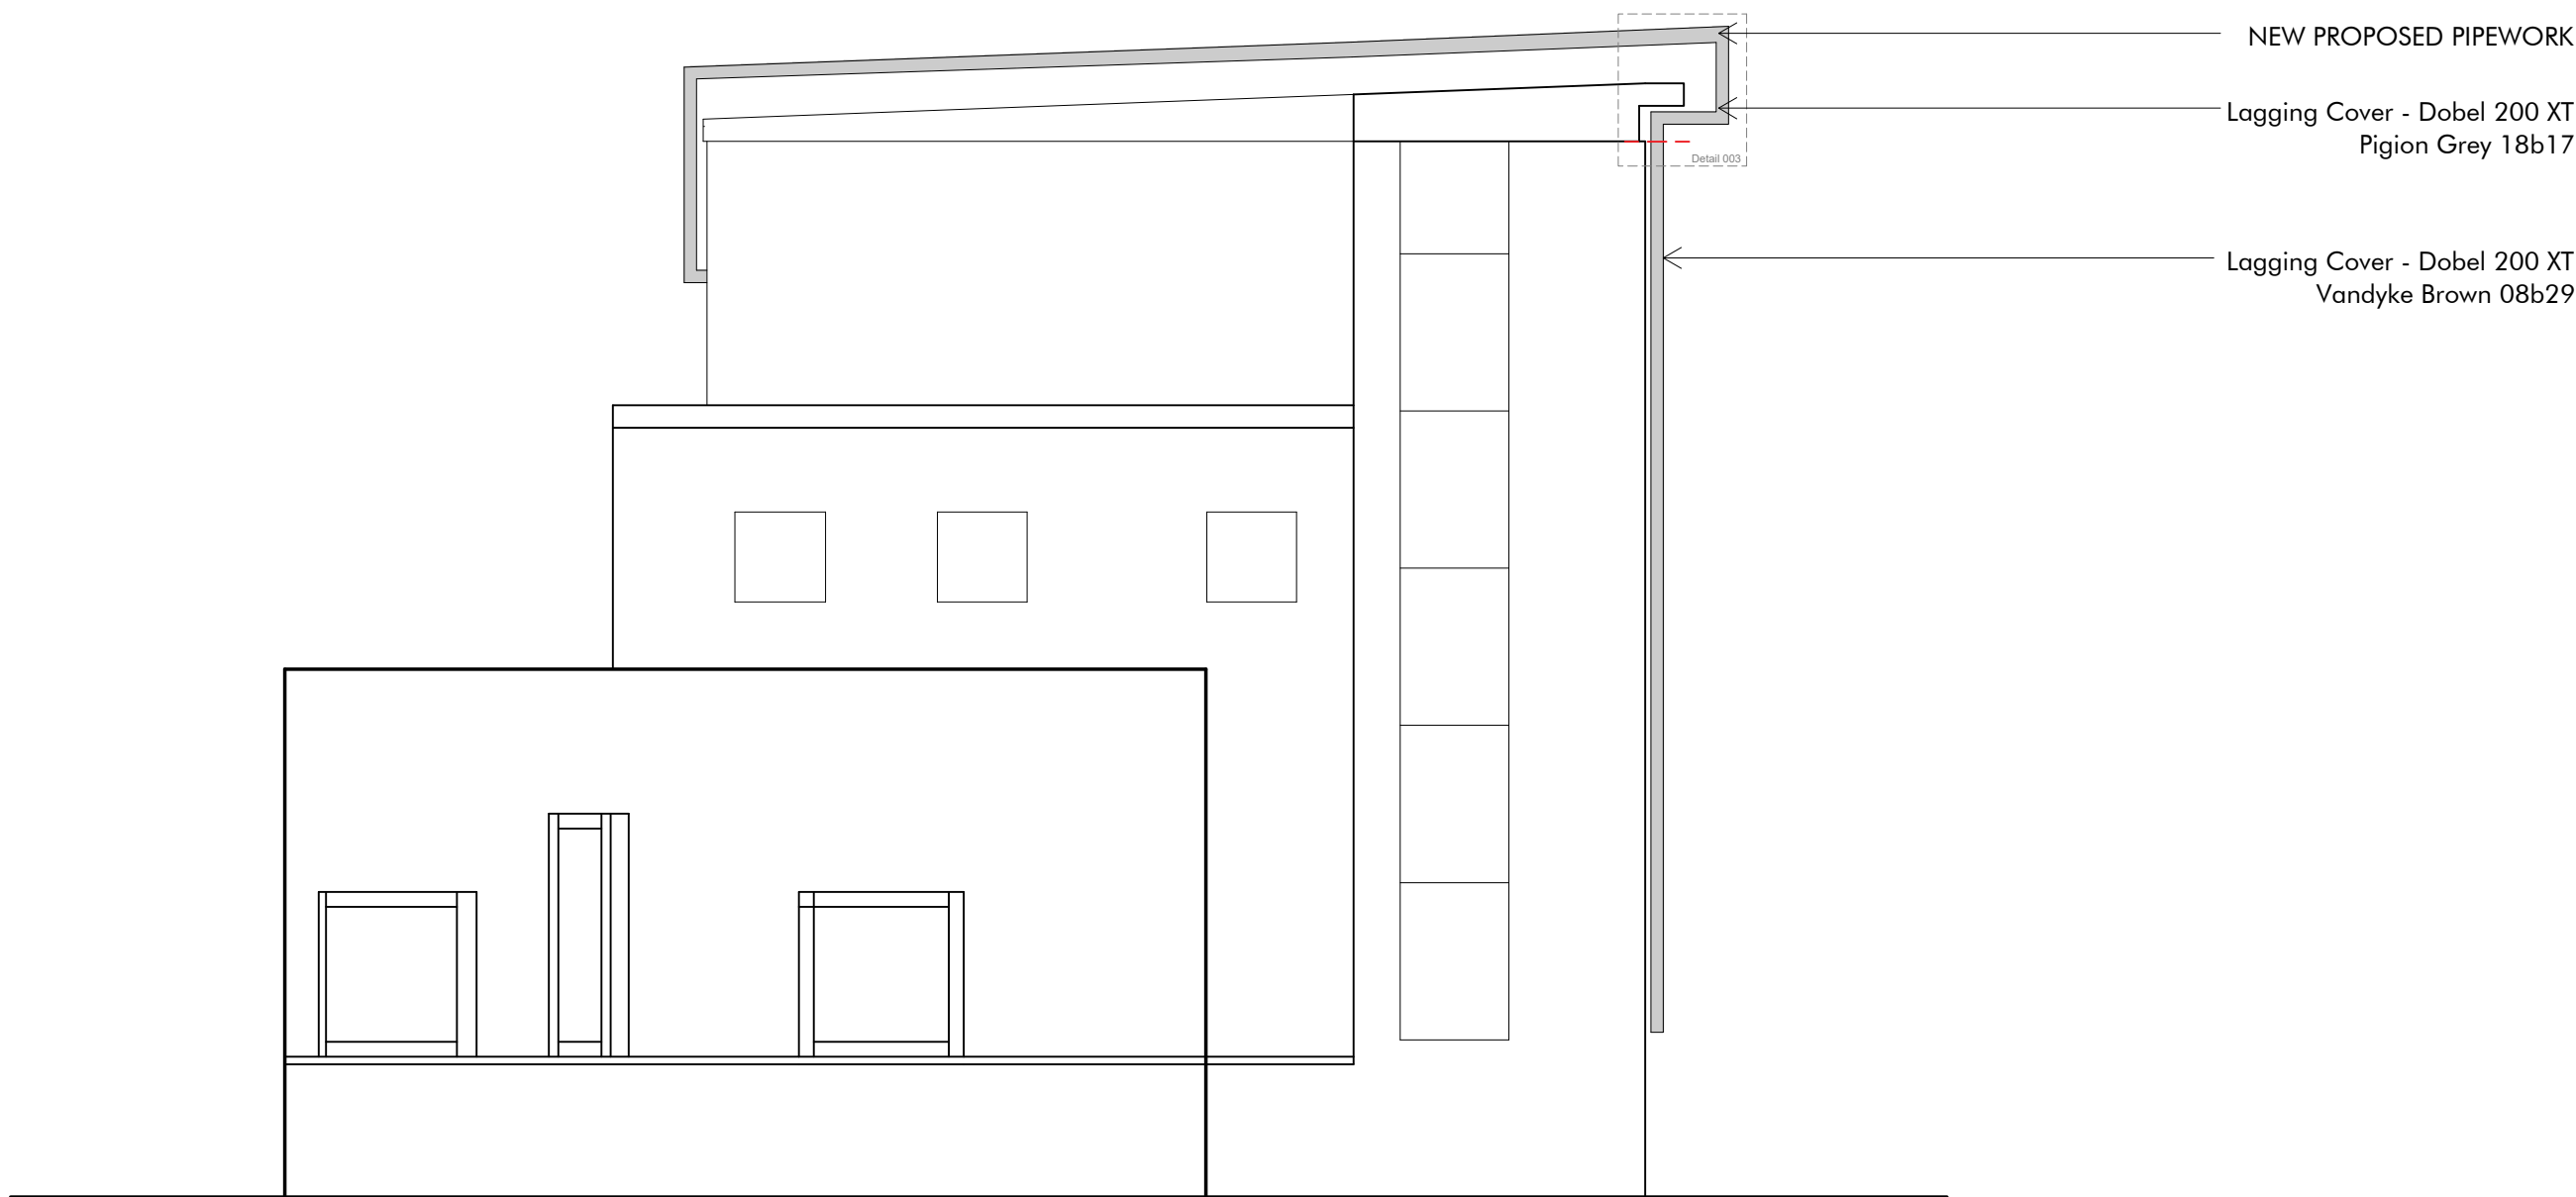

PROPOSED NORTH ELEVATION

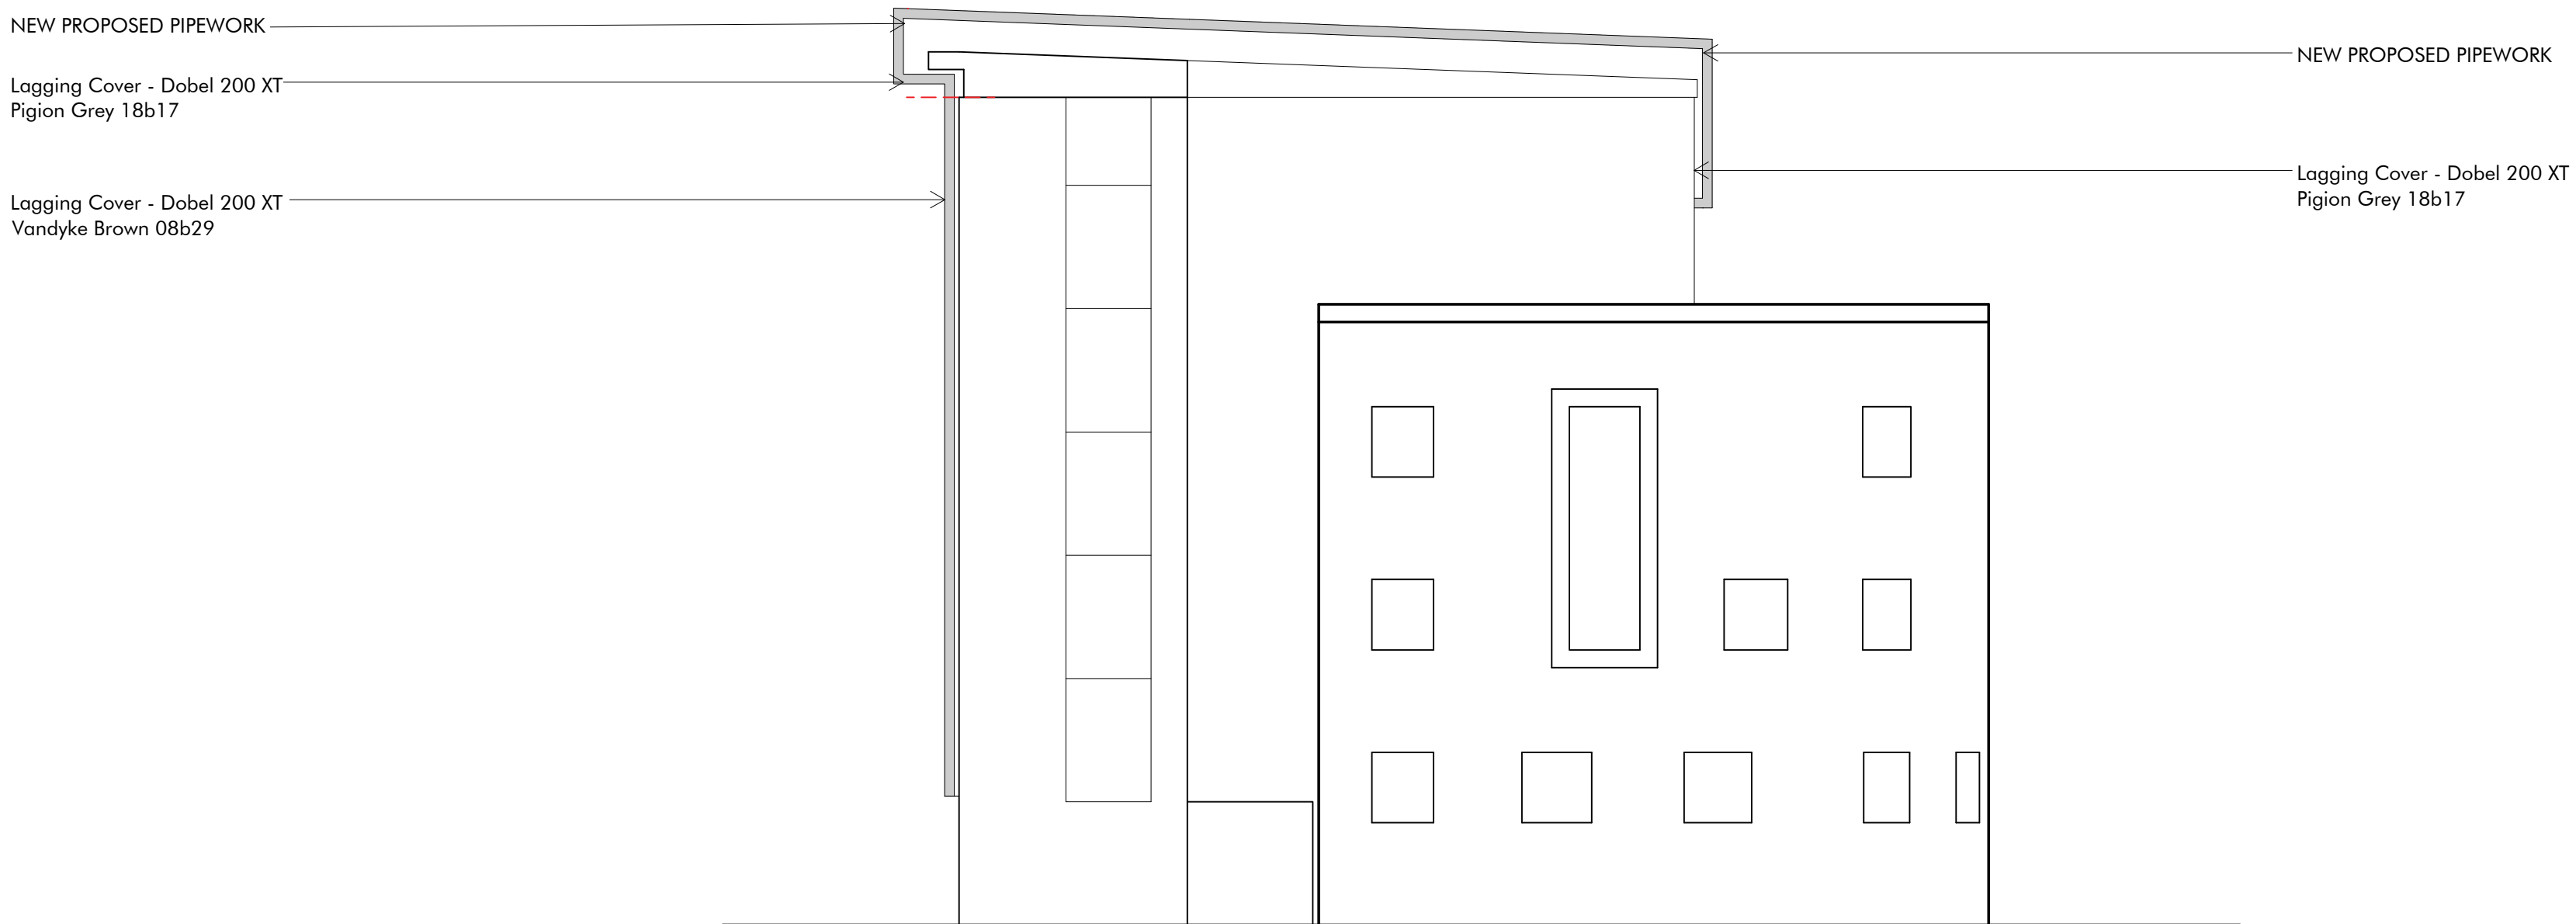

PROPOSED SOUTH ELEVATION



Client:		Drawing Number: 1199(PL)104 Rev A	
Stage: PLANNING	Scale: 1:100, 1:10, 1:20 @ A1	Drawn / Checked: HI / LJ	Date: 17/04/25