

 


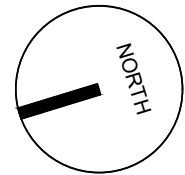


FRONT

 

The copyright of this drawing is vested with Corstorphine & Wright Ltd and must not be copied or reproduced without the consent of the company.

P-00 PLANNING ISSUE		21.05.25	DN	RE
Rev.	Description	Date	Drawn	Chk.

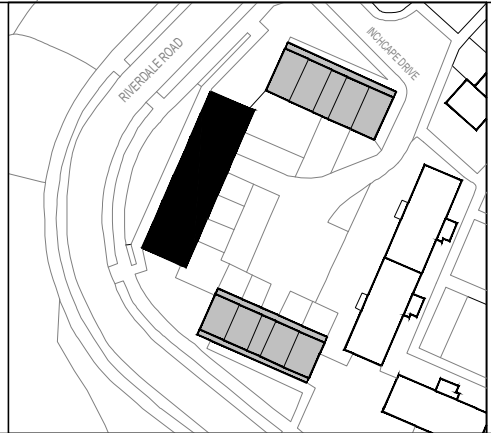

Client
NORTHWARDS HOUSING

Project
RIVERDALE MAISONETTES FABRIC FIRST REFURBISHMENT

Drawing Title
**EXISTING ROOF PLAN - WEST BLOCK
25-35 RIVERDALE ROAD**

Drawing Status
PLANNING

Corstorphine & Wright

Manchester Studio
Tribeca House, 21-27 Dale Street, Manchester M1 1EY
0161 272 8100
corstorphine-wright.com

Drawing No. 23746-2007				Revision P-00
Drawn PR	Checked KE	Paper Size A1	Scale 1:50	Date 21.05.25