


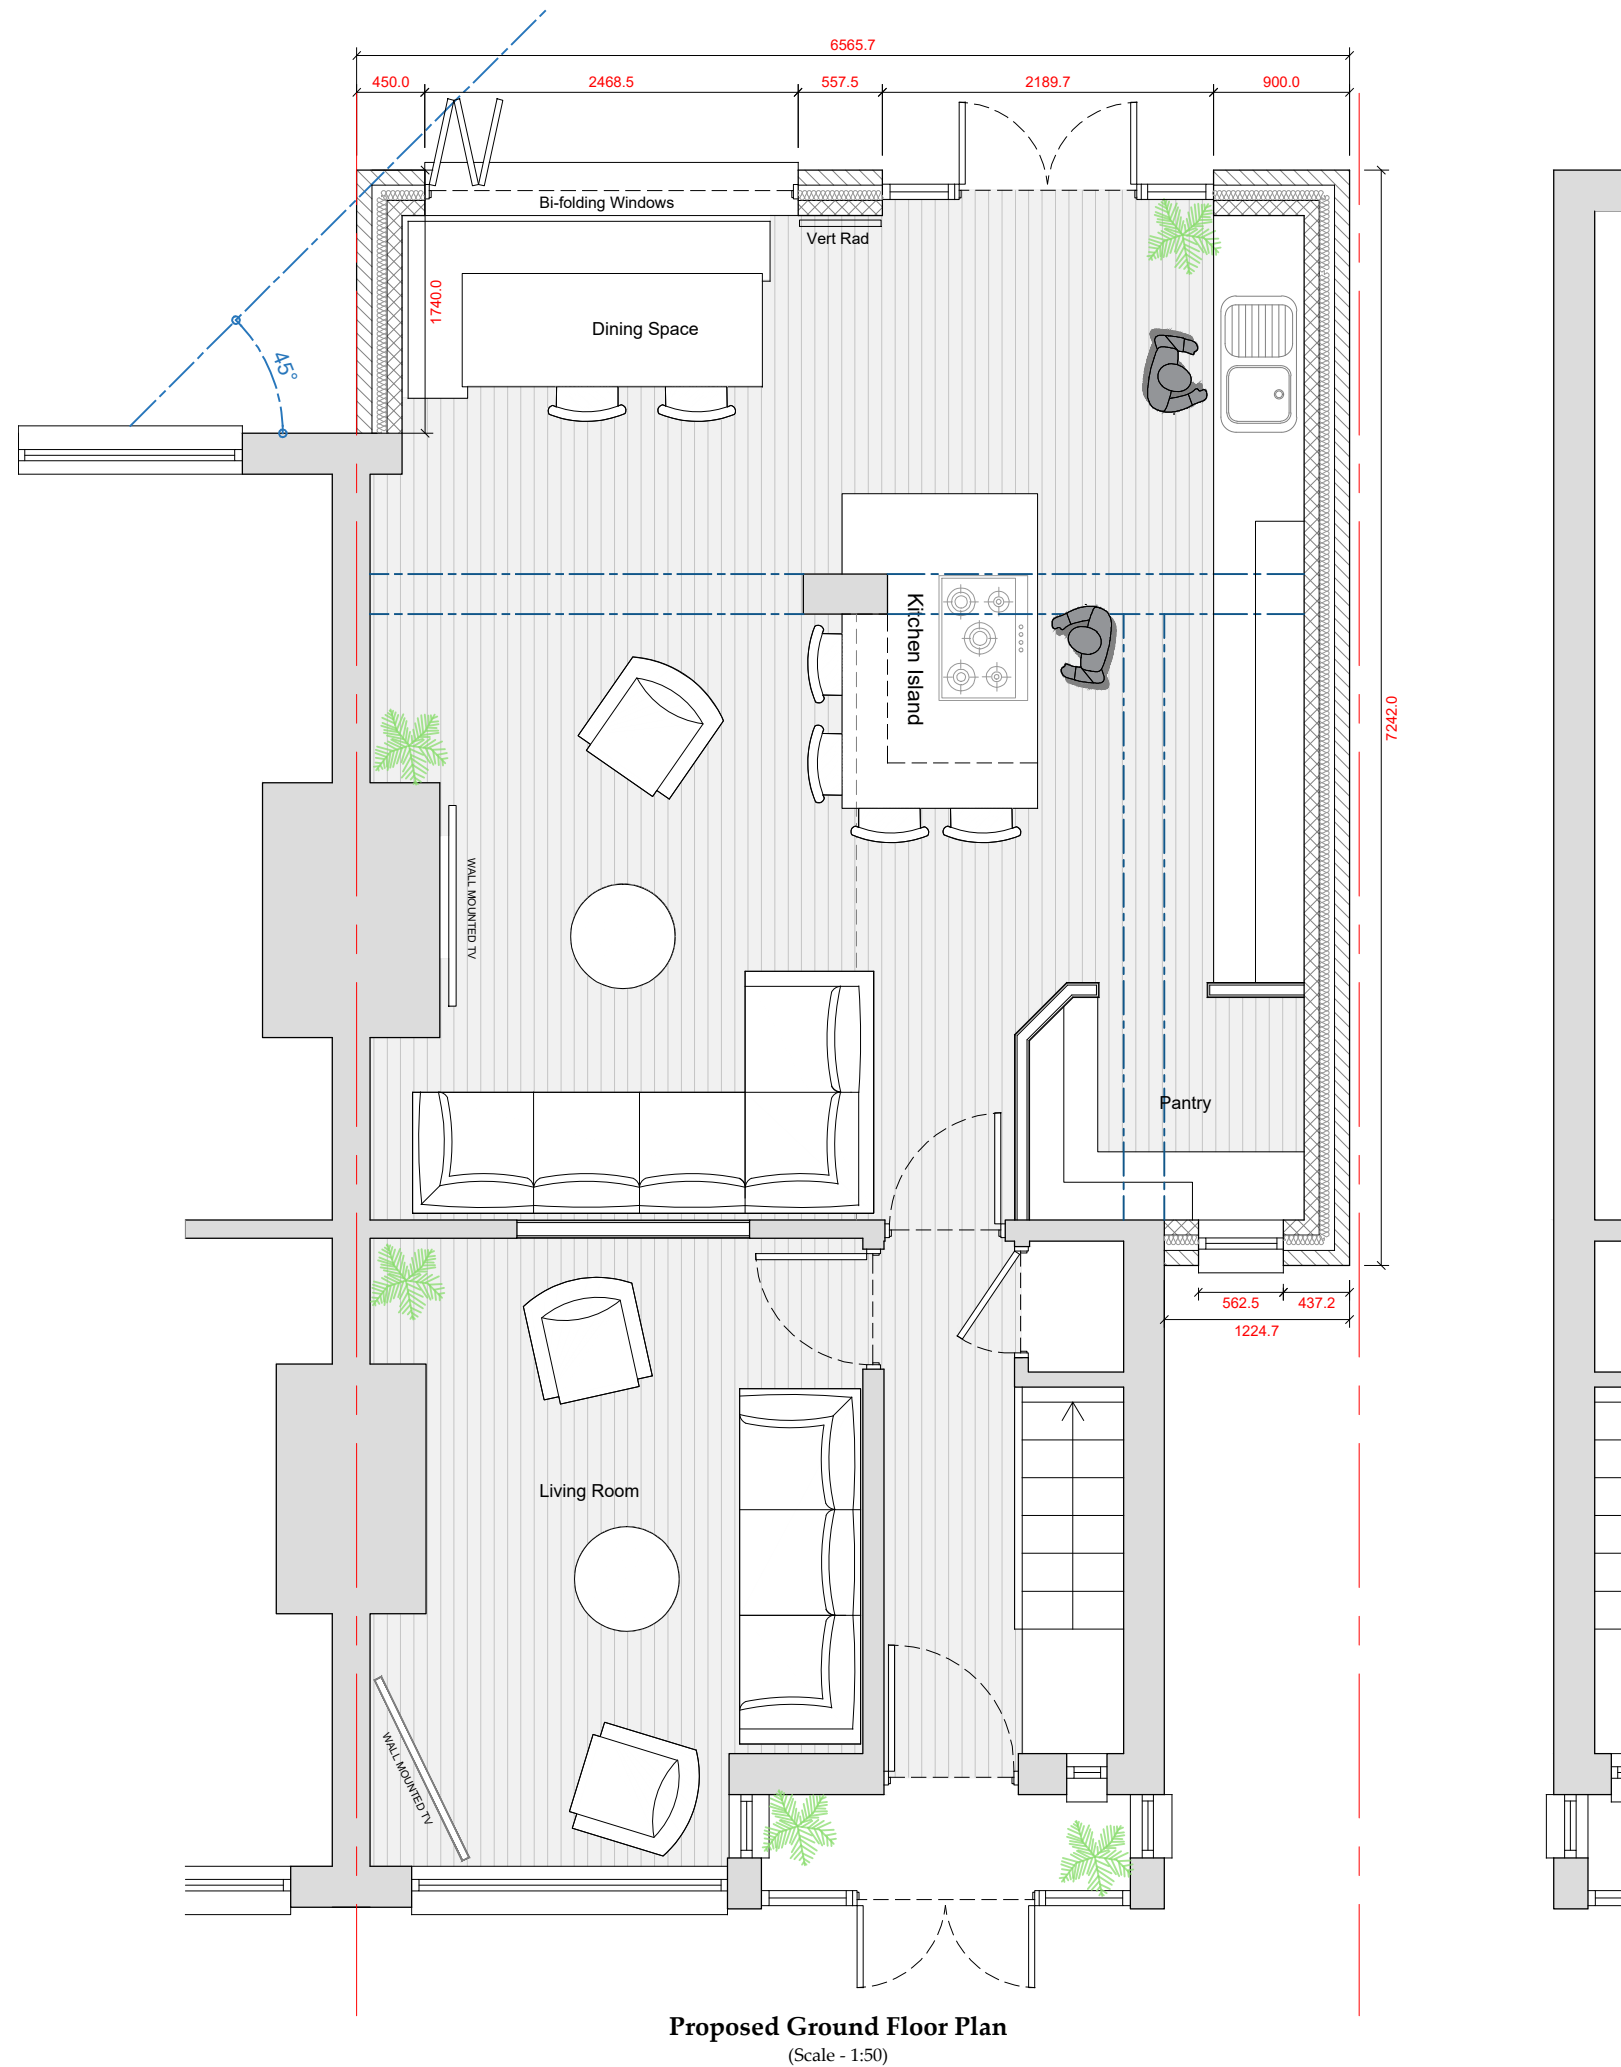

All dimensions are to be checked on site, any discrepancies are to be reported to the Architect before work commences. Do not scale from this drawing.

This drawing is to be read in conjunction with all relevant consultants and specialists drawings / documents.
This drawing is copyright.

Please Note:


DBI Designs shall not have control over, charge of, or responsibility for the construction means, methods, techniques, sequences or procedures. Nor shall DBI Designs be responsible for the contractors failure to perform the work in accordance with the requirements of the contract documents.

The survey has been carried out to what is visible to the naked eye. No investigations have been carried out such as the removal of plasterboard, the lifting of floorboards, loft investigations or ground suitability.

It is the responsibility of any nominated builder/ contractor to take full size measurements & provisions for drain runs before any development commences.

Please Note: These Drawings are for Concept Plans and not to be used for construction.

rev	description	date	dr by	app by
original	dr by			

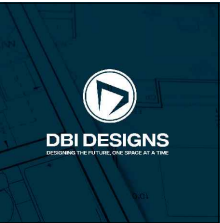

- Architectural Design & Draughting -

Darren Buckley
07778 297 274

17 Stratton Road, Nantwich
Cheshire, CW5 6YP

client

10 Lancing Avenue

project
Proposed Single Storey Wrap Round
Rear & Side Extension

drawing
Proposed Floor Plans

file reference	scale As Stated @ A3
date 29.03.25	status Planning
drawing number 02	revision