


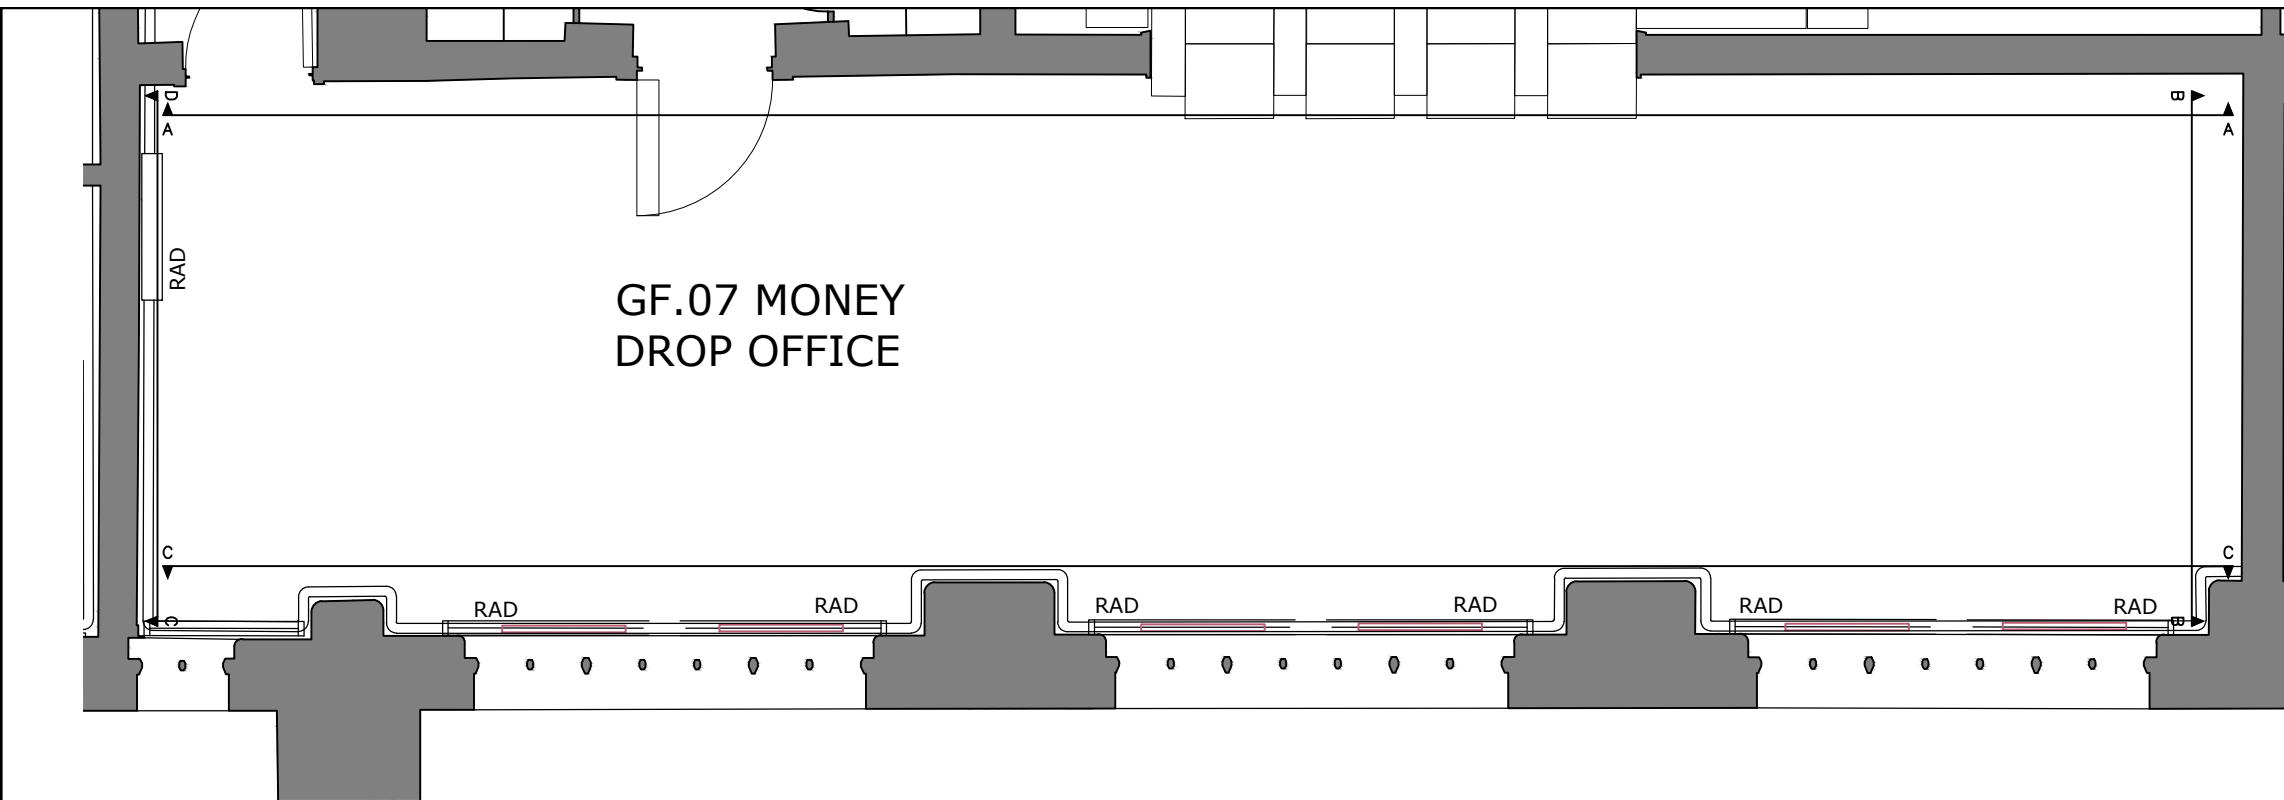

01 Existing Floor Plan

SCALE: 1:50


Dashed red indicates existing services, fittings etc to be carefully removed. Refer to NBS:

Existing fittings to be carefully removed such as notice boards, shelves, conduit, brackets etc. Plaster to be re-patched with gypsum based plaster. Walls to be prepared for re-painting as NBS:

Existing services to be carefully removed as indicated on MEP drawings including any associated brackets, clips etc. Remaining holes to be filled

Existing door and frame to be removed and replaced with new doorset - refer to door schedule. Door reference DG07

Existing heating pipework to be retained.

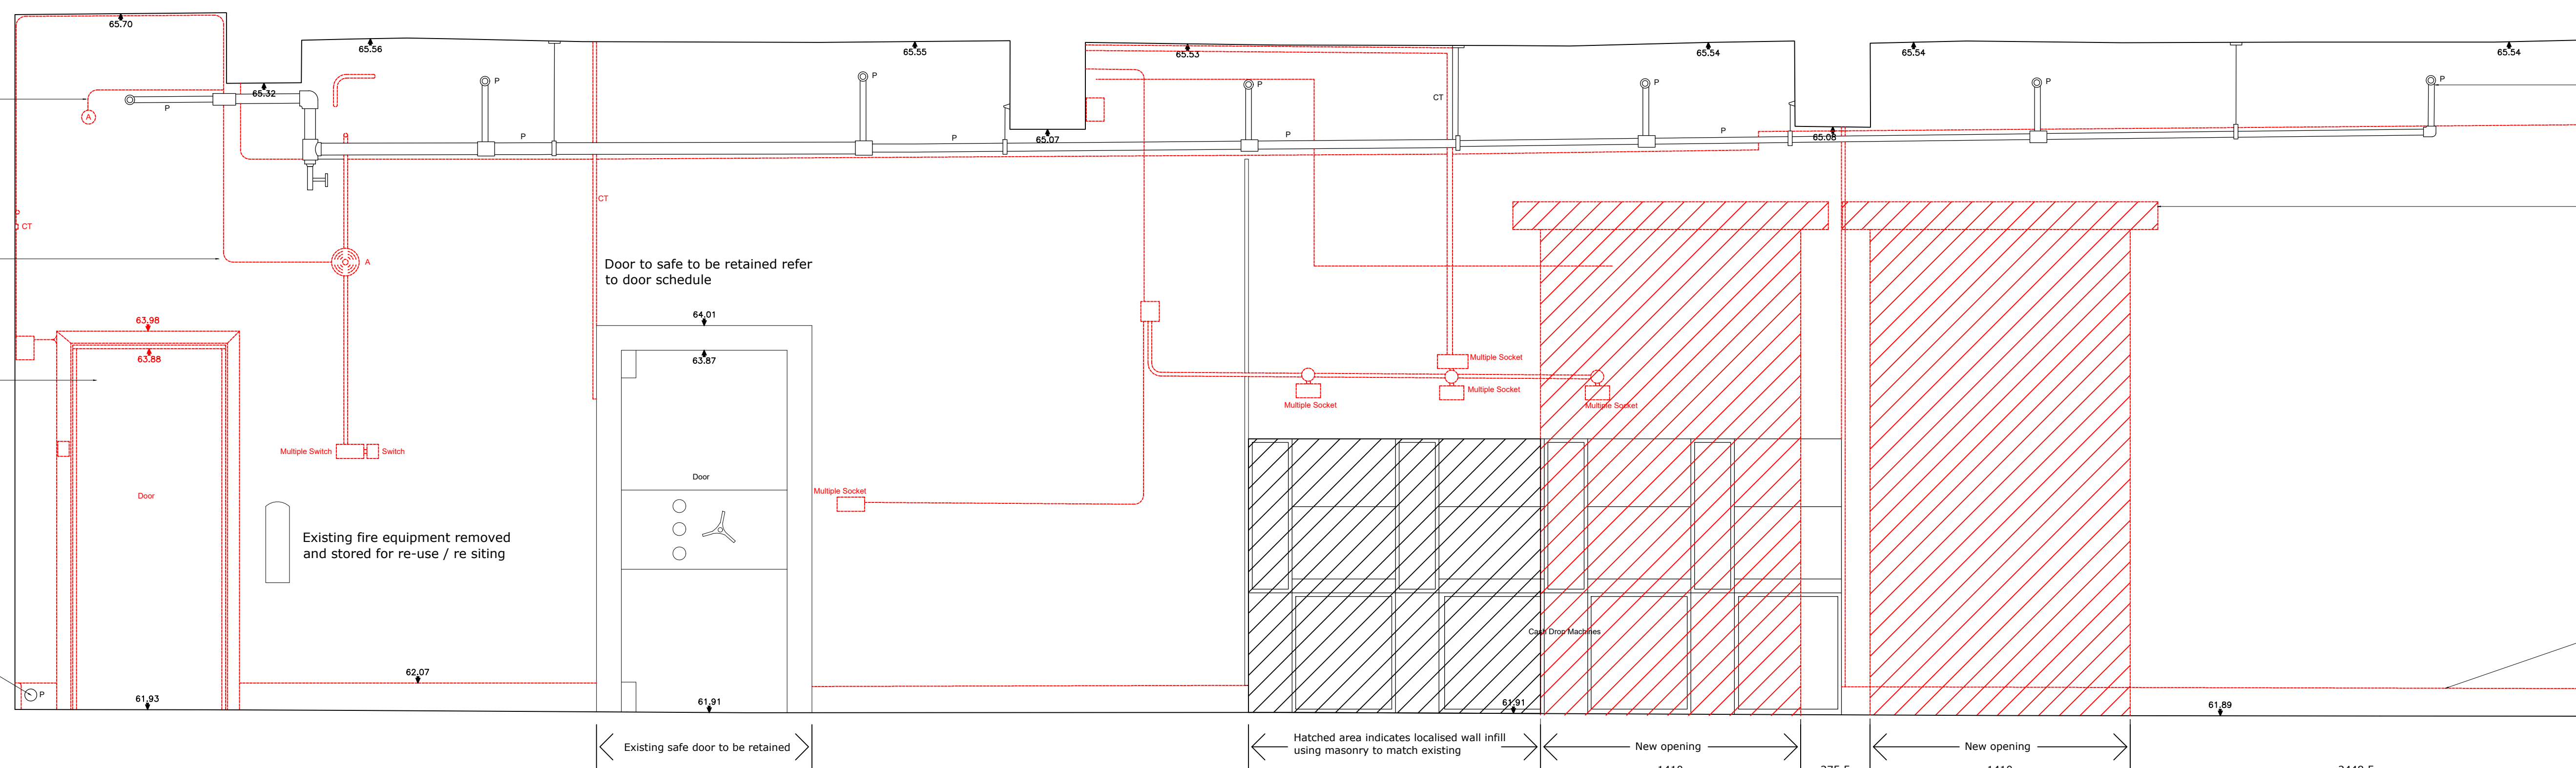

02 Existing Elevation A-A

SCALE: 1:20


Dashed red indicates existing services, fittings etc to be carefully removed. Refer to NBS:

Existing fittings to be carefully removed such as notice boards, shelves, conduit, brackets etc. Holes to be repaired with filler Plaster to be re-patched. Walls to be prepared for re-painting as NBS:

Existing services to be carefully removed as indicated on MEP drawings including any associated brackets, clips etc.

Flaking paint and unstable plaster to be removed and surface to be rubbed down.

Skirtings to be carefully removed throughout and retained. Floor to be prepared for levelling screed.

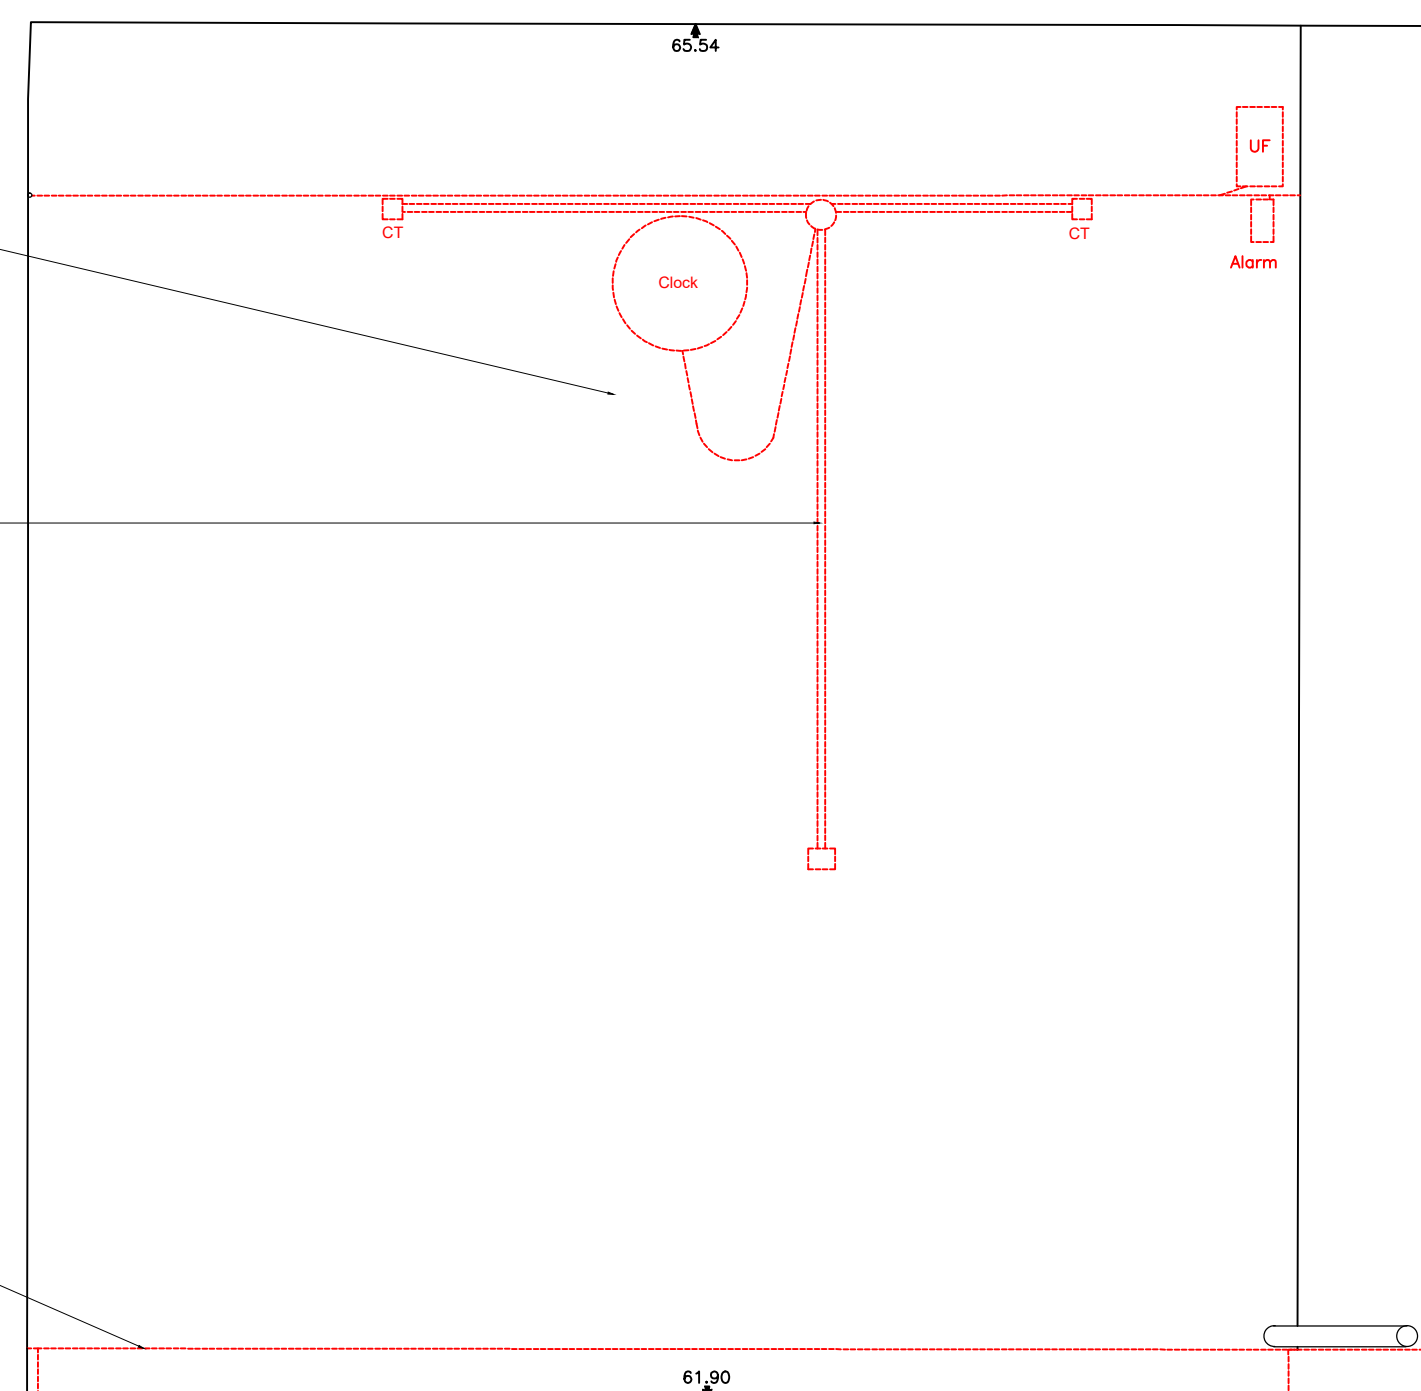

03 Existing Elevation B-B

SCALE: 1:20

04 Existing Elevation D-D

SCALE: 1:20



Dashed red indicates existing services, fittings etc to be carefully removed. Refer to NBS:

Existing fittings to be carefully removed such as notice boards, shelves, conduit, brackets etc. Holes to be repaired with filler Plaster to be re-patched. Walls to be prepared for re-painting as NBS:

Existing services to be carefully removed as indicated on MEP drawings including any associated brackets, clips etc. Remaining holes to be treated as noted above.

All radiators and radiator pipe work to be retained. Existing paint to be stripped back. Radiators and pipe work to be prepared for re-painting

Skirtings to be carefully removed throughout and retained. Floor to be prepared for levelling screed.

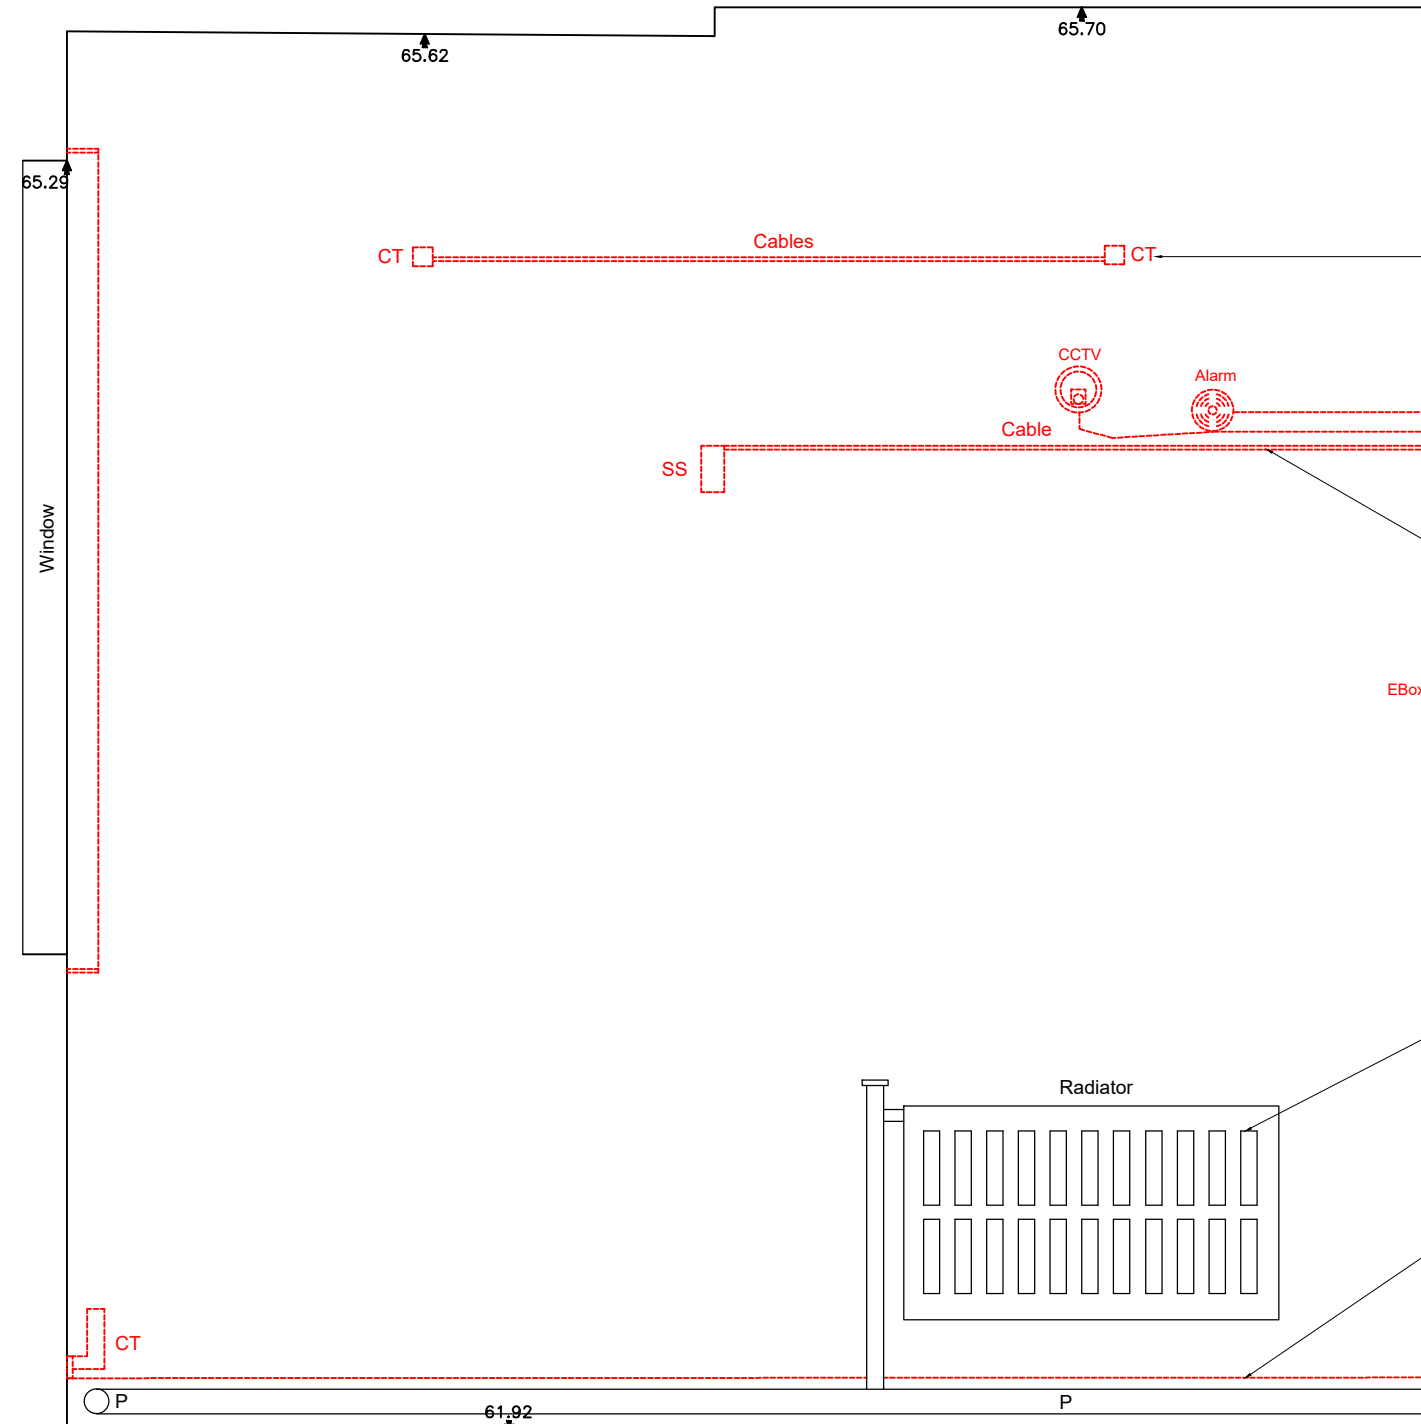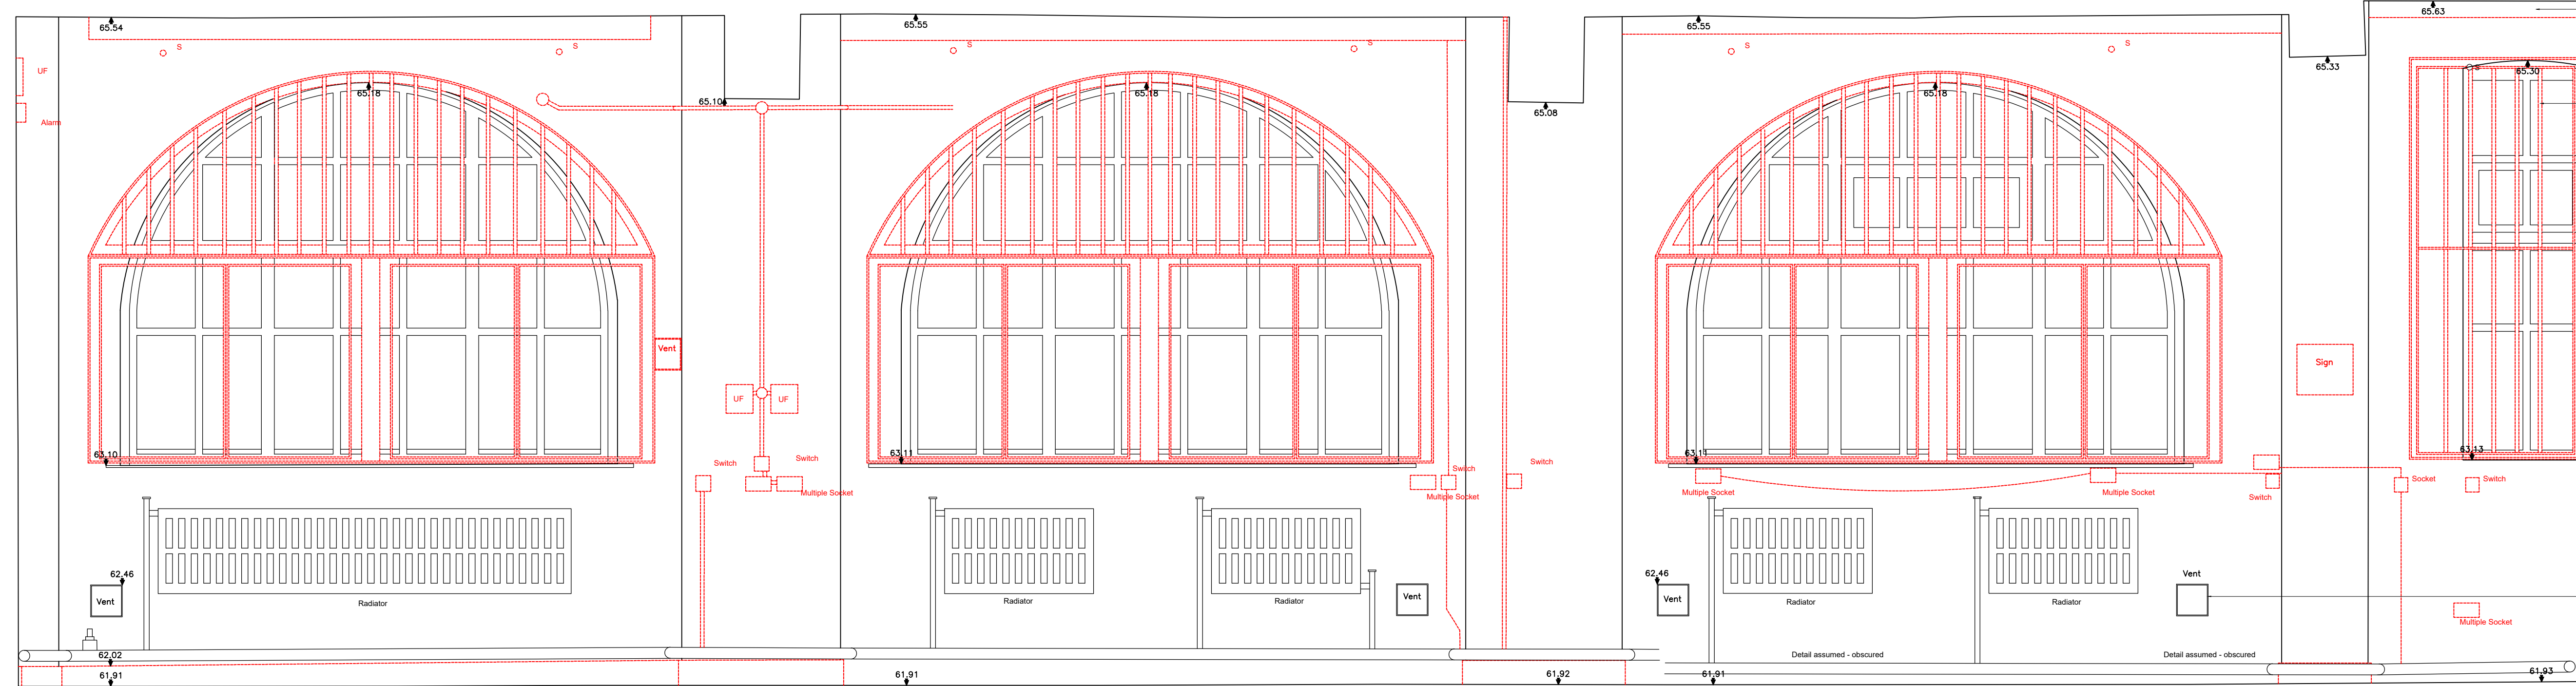


05 Existing Elevation C-C

SCALE: 1:20

0m 0.4m 0.8m 1.2m 1.6m 2m
VISUAL SCALE 1:20 @ A0

On not scale from this drawing.
The contractor is to check all dimensions on site and report any
discrepancies to the architect.
All rights described in chapter IV of the copyright, design and
patents act 1988 have been generally accepted.

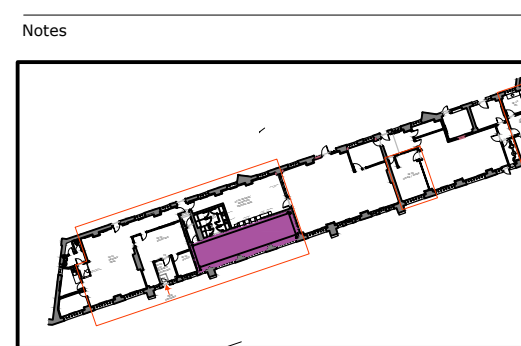

PS	Updated to response back to South	28/07/25	SH	PM
P2	Client review	28/06/25	SH	PM
P1	Initial issue	28/05/25	SH	PM
Rev	Description	Date	By	CHK

Rhodessa House
52 Princess Street
Manchester M1 6JX
Telephone +44(0)1612375646
Website www.jeffersonsheard.com



Project
TTGM
Queens Road Depot
Office & Reception Refurbishment

Drawing
Existing Internal Room Elevations
G.F.07

Scale 1:20	Drawn EB	Date May 2025
Drawing Purpose FOR APPROVAL	Status S4	Rev. P3
Drawing Reference 2576-JSA-XX-00-DR-A-04007	Rev. P3	
Job No. _____	Origin _____	Zone Level Type Site Number