


Proposed Site Plan

 

Mulholland
Architecture

E

chris@mulhollandarchitecture.co.uk

M

+44 (0)7923156723

© COPYRIGHT

This drawing is protected by copyright and shall not be reproduced in any form without first gaining permission from Mulholland Architecture Ltd

Mulholland Architecture shall have no responsibility for any use made of this document other than for which it was prepared and issued.

All dimensions and levels should be checked on site. All dimensions to be taken on site prior to manufacture of any component or element. Do not scale from this drawing. Please report any discrepancies to Mulholland Architecture.

All works to be in accordance with all current editions and relevant clauses of building regulations, British Standards, Codes of Practice and HSE directives even if not stated.

All pipes, drains, services etc to be accurately located on site prior to demolition/excavation/construction. All disturbed surfaces to be made good thereafter.

Final building works to be in accordance with relevant building regulations - Structural engineers drawings to supercede drawn information.

If in doubt, ask.

Revision	Date	Author
	05/08/25	

Stage:

Proposed Drawings

Drawing Title:	Drawing Size:
Proposed Site Plan	1:200 @A2

Project:	Job Number:
	062

Ground & first floor
reconfiguration inc. elevation
alterations to side and rear

Client:

Michael & Vitalija

Site Address:

87 Ashley Lane, Moston,
Manchester, M9 4NU

Drawn: CM	Date: Aug '25	Stage: P
Reviewed by:	Drawing No.	Revision:
CM	Pr-62-001	A

Proposed Ground Floor Plan

© COPYRIGHT This drawing is protected by copyright and shall not be reproduced in any form without first gaining permission from Mulholland Architecture Ltd

Mulholland Architecture shall have no responsibility for any use made of this document other than for which it was prepared and issued.

All dimensions and levels should be checked on site. All dimensions to be taken on site prior to manufacture of any component or element. Do not scale from this drawing. Please report any discrepancies to Mulholland Architecture.

All works to be in accordance with all current editions and relevant clauses of building regulations, British Standards, Codes of Practice and HSE directives even if not stated.

All pipes, drains, services etc to be accurately located on site prior to demolition/excavation/construction. All disturbed surfaces to be made good thereafter.

Final building works to be in accordance with relevant building regulations - Structural engineers drawings to supercede drawn information.

If in doubt, ask.

Revision	Date	Author
	05/08/25	

Revision		Date	Author
		05/08/25	

Stage:

Proposed Drawings

Drawing Title:	Drawing Size:
Proposed Ground Floor Plan	1:50 @A2
Project:	Job Number: 062

Ground & first floor reconfiguration inc. elevation alterations to side and rear



Client:

Michael & Vitalija


Site Address:

87 Ashley Lane, Moston, Manchester, M9 4NU



Drawn: CM	Date: Aug '25	Stage: P
Reviewed by:	Drawing No.	Revision:
CM	Pr-62-100	

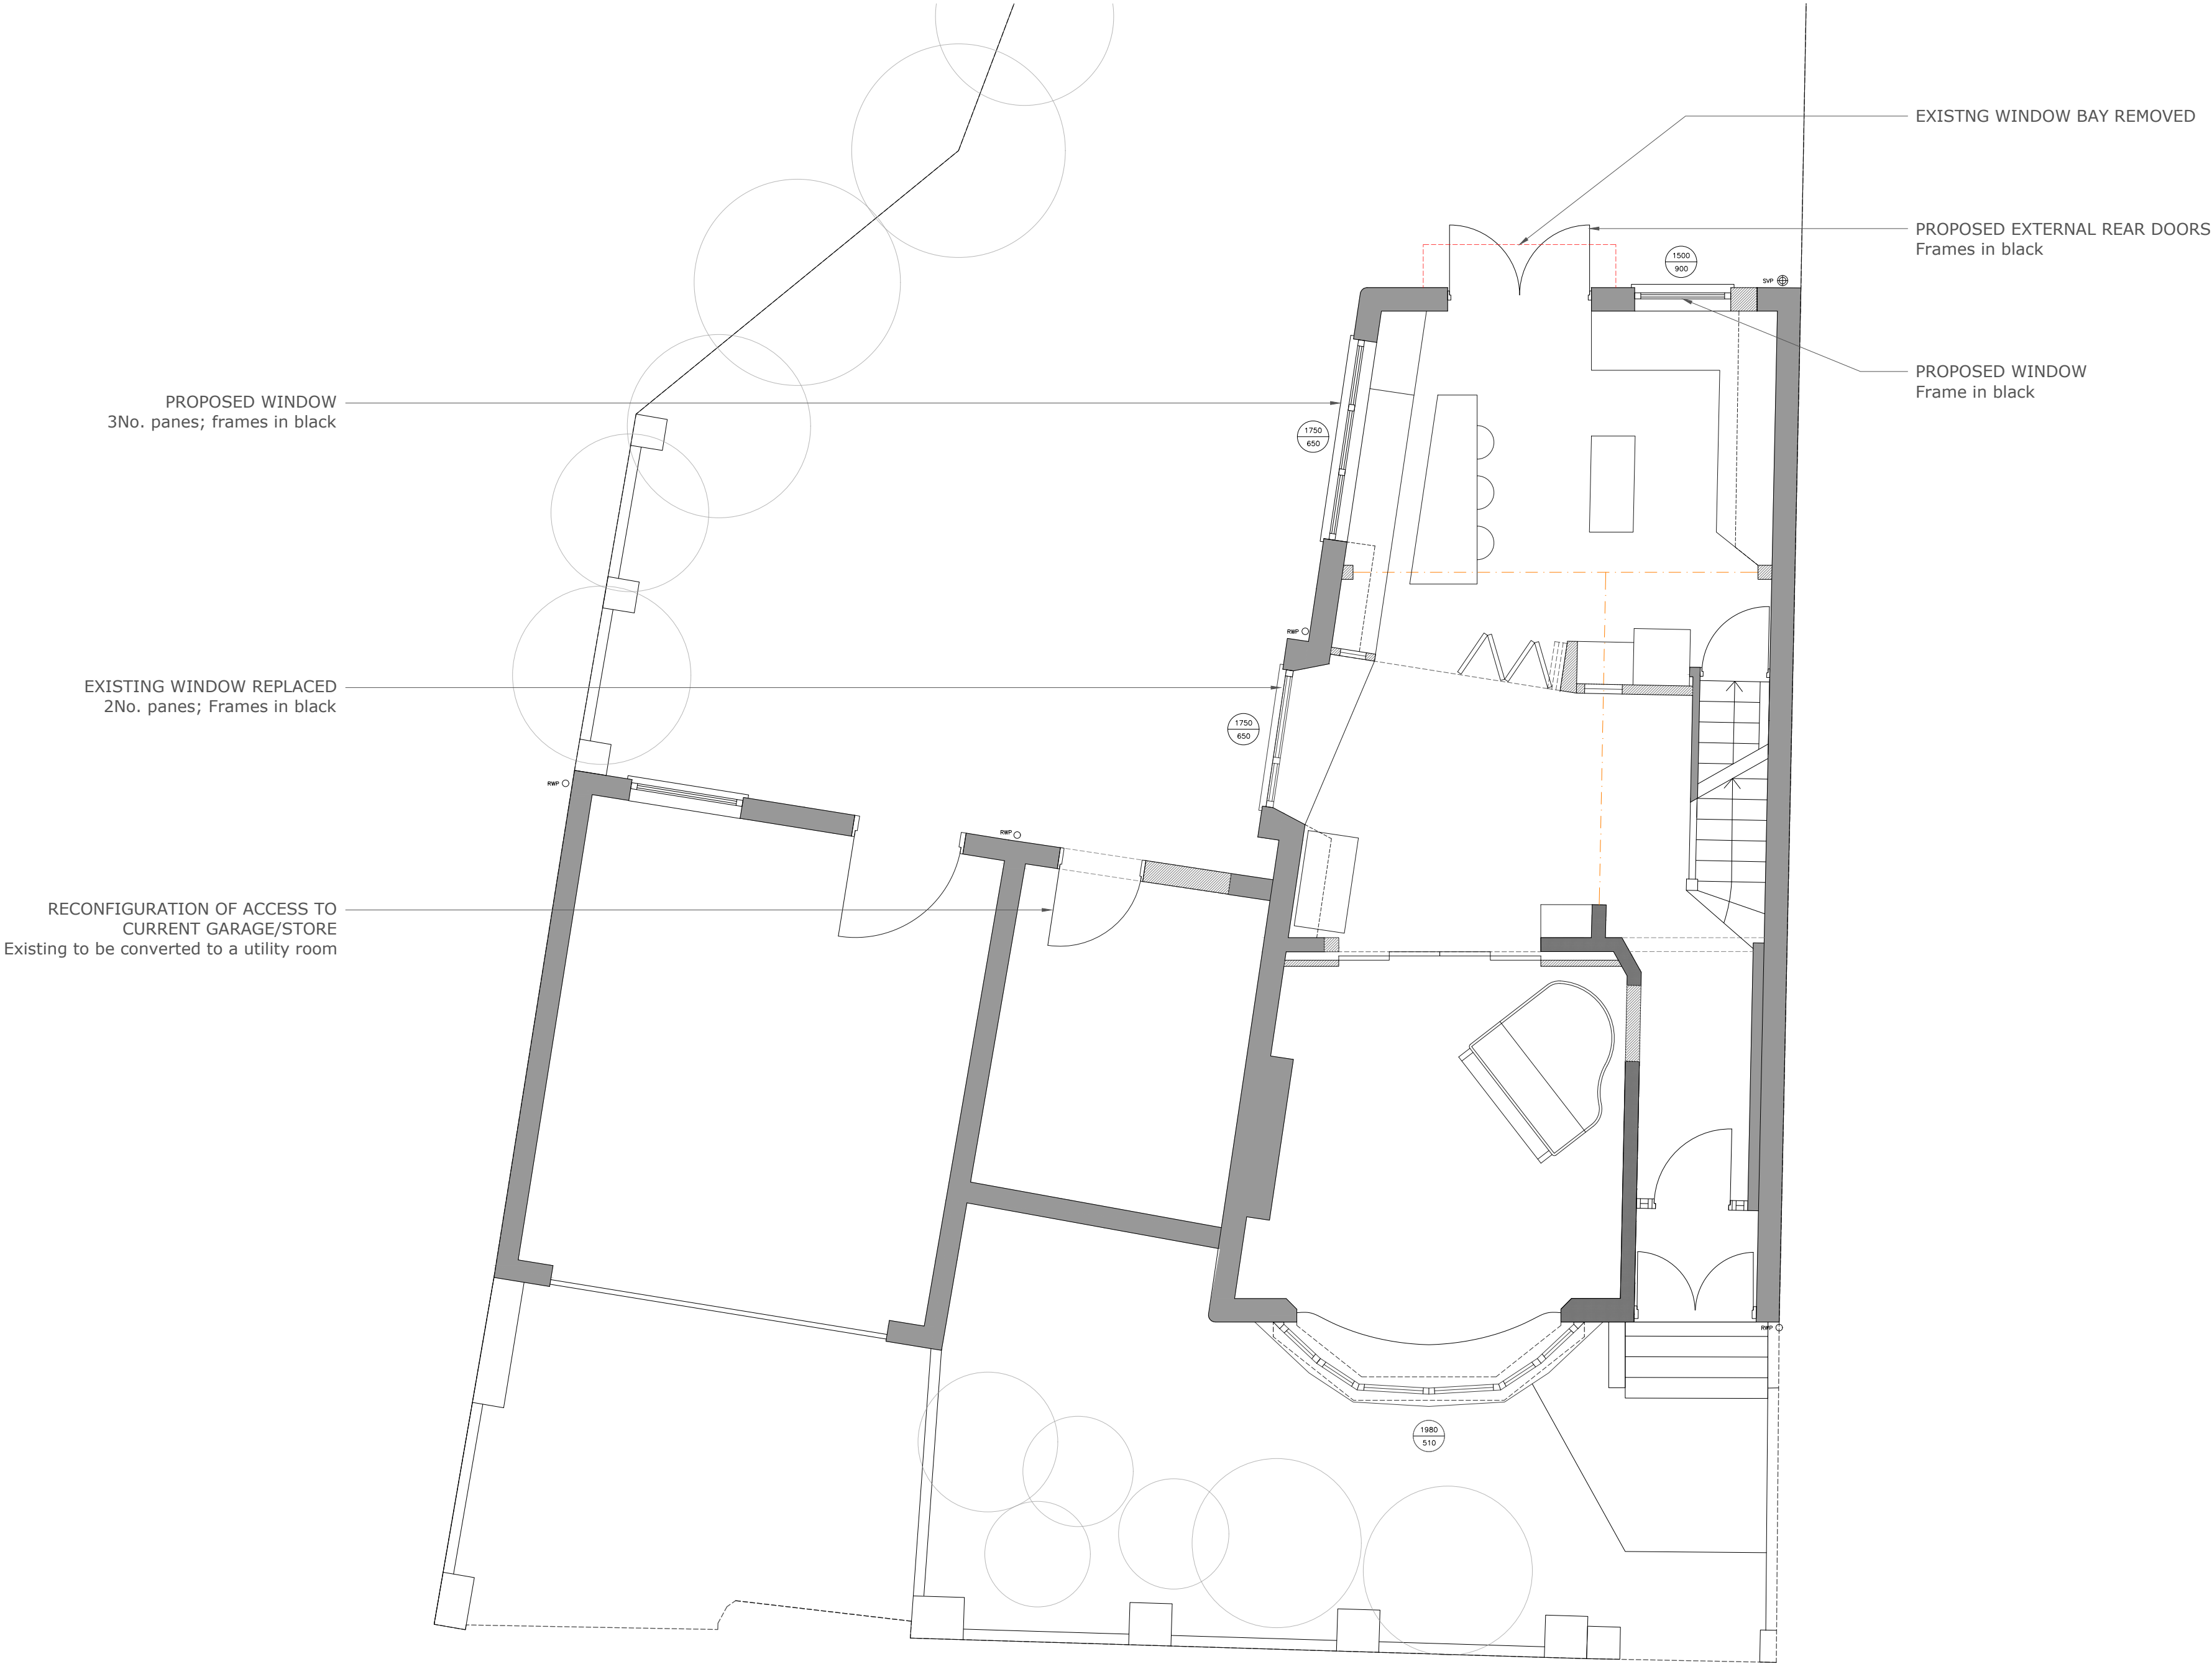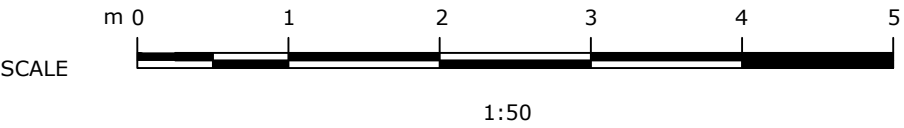

Proposed First Floor Plan

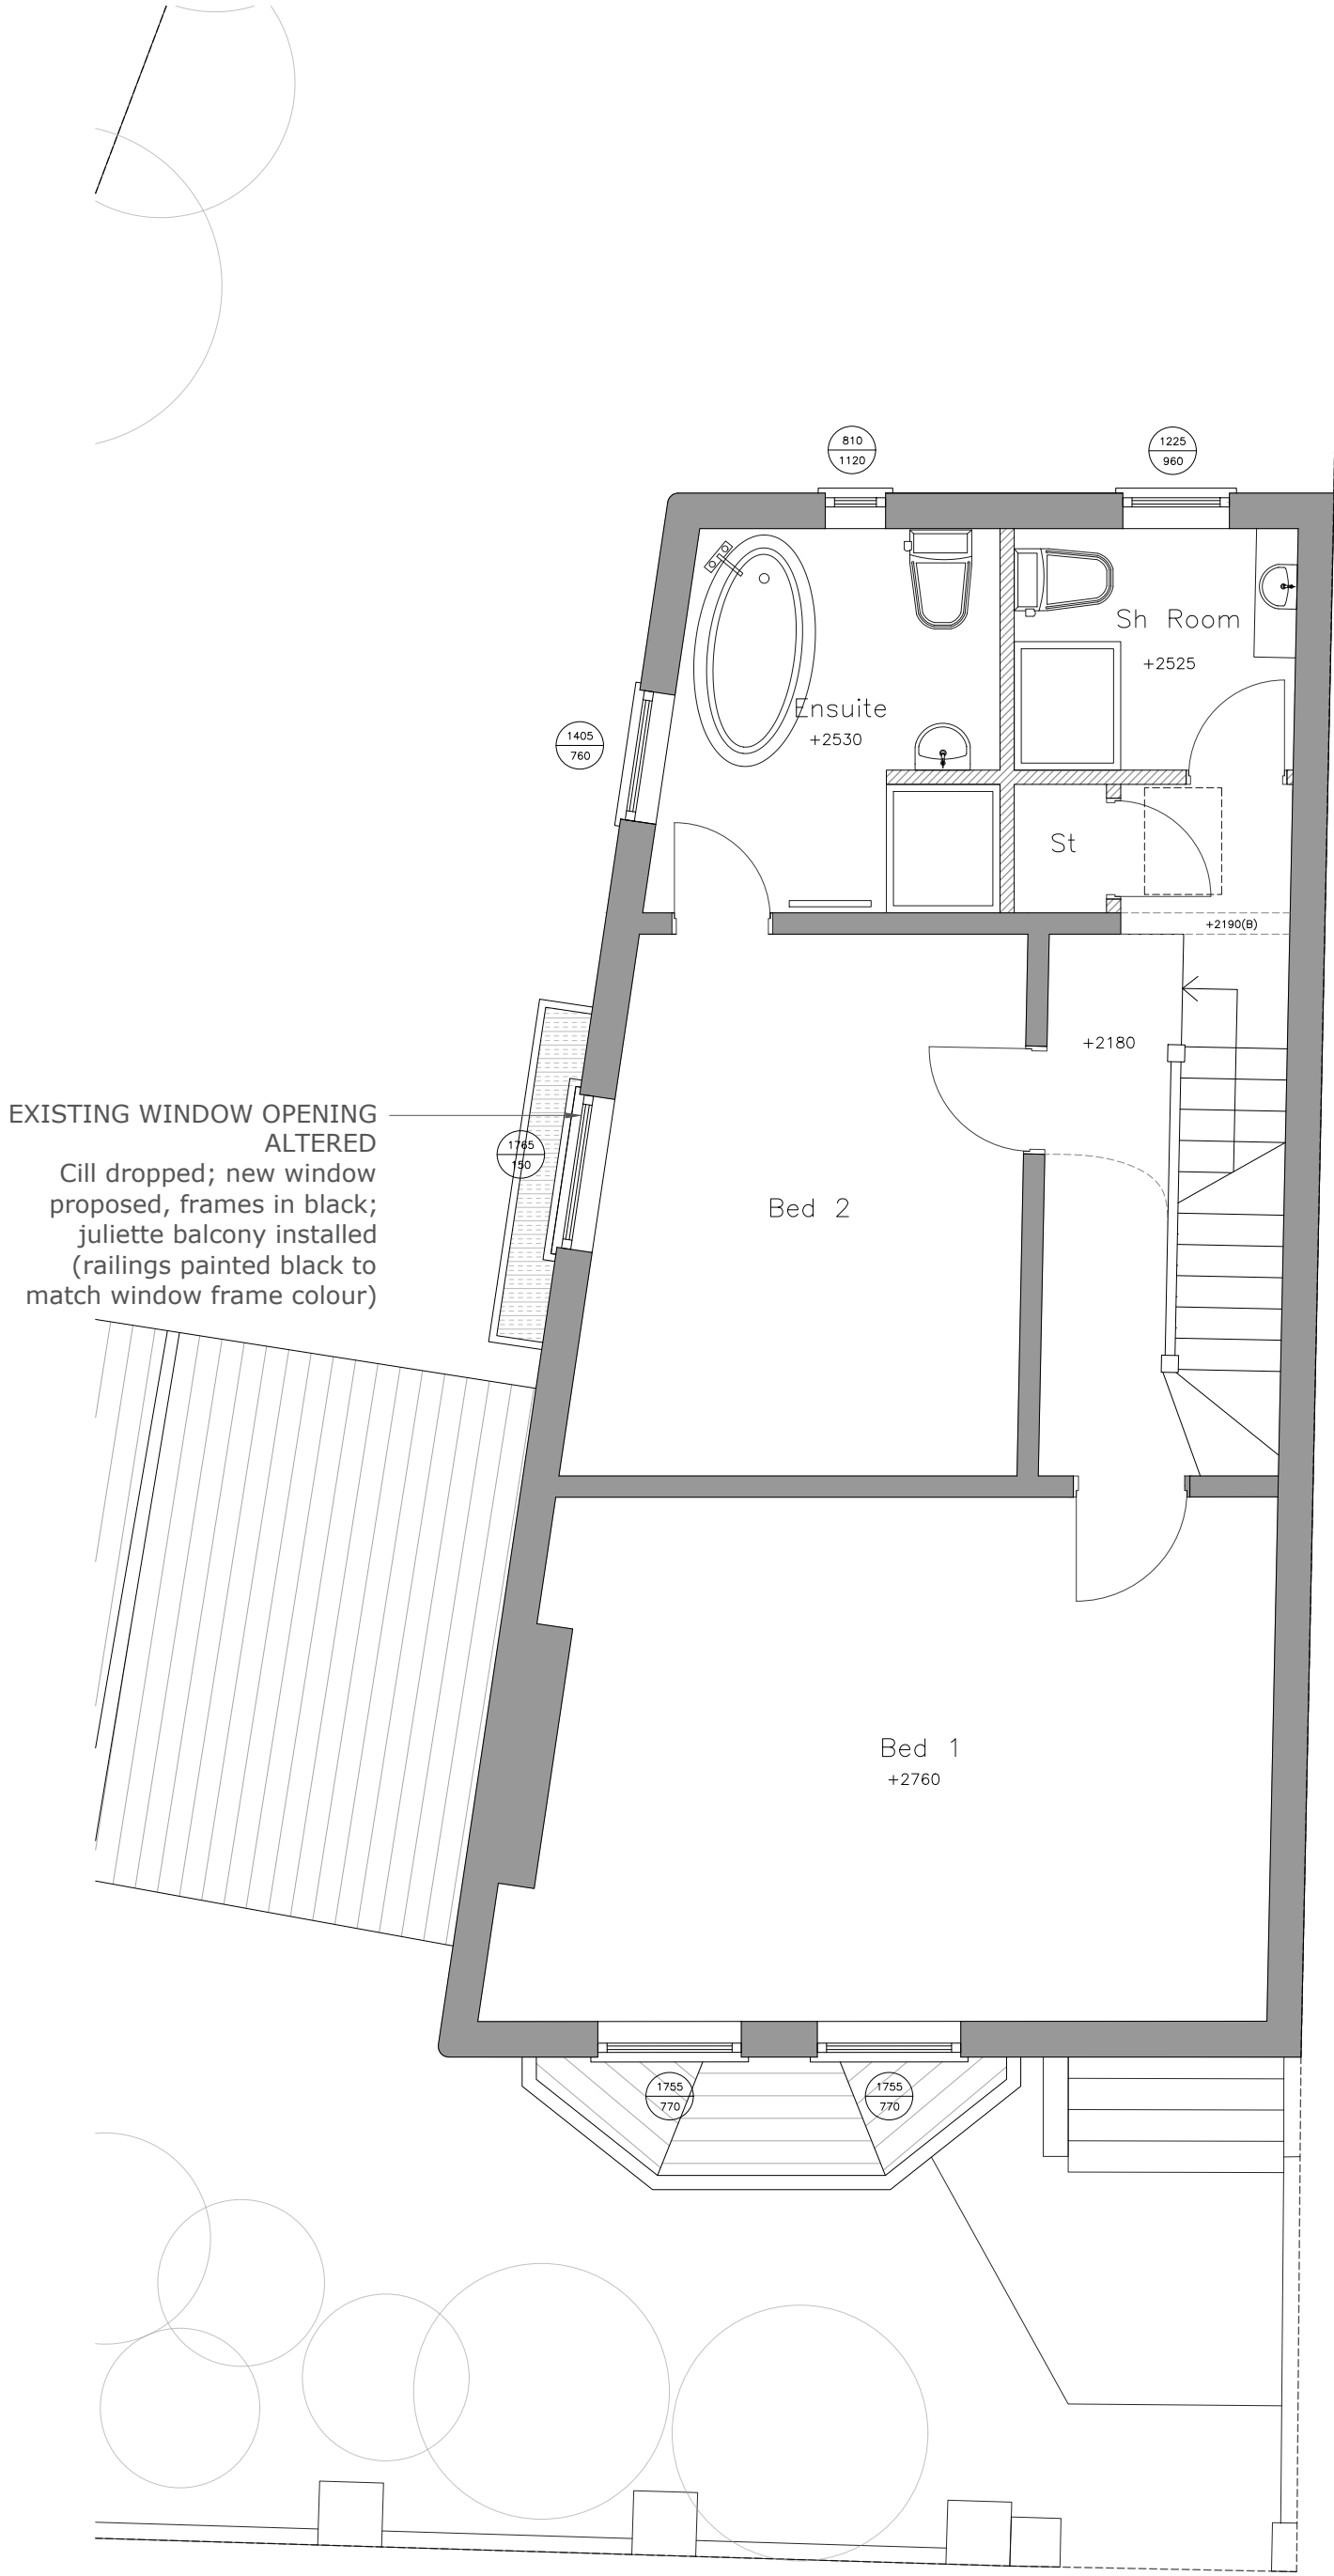

Proposed Roof Plan

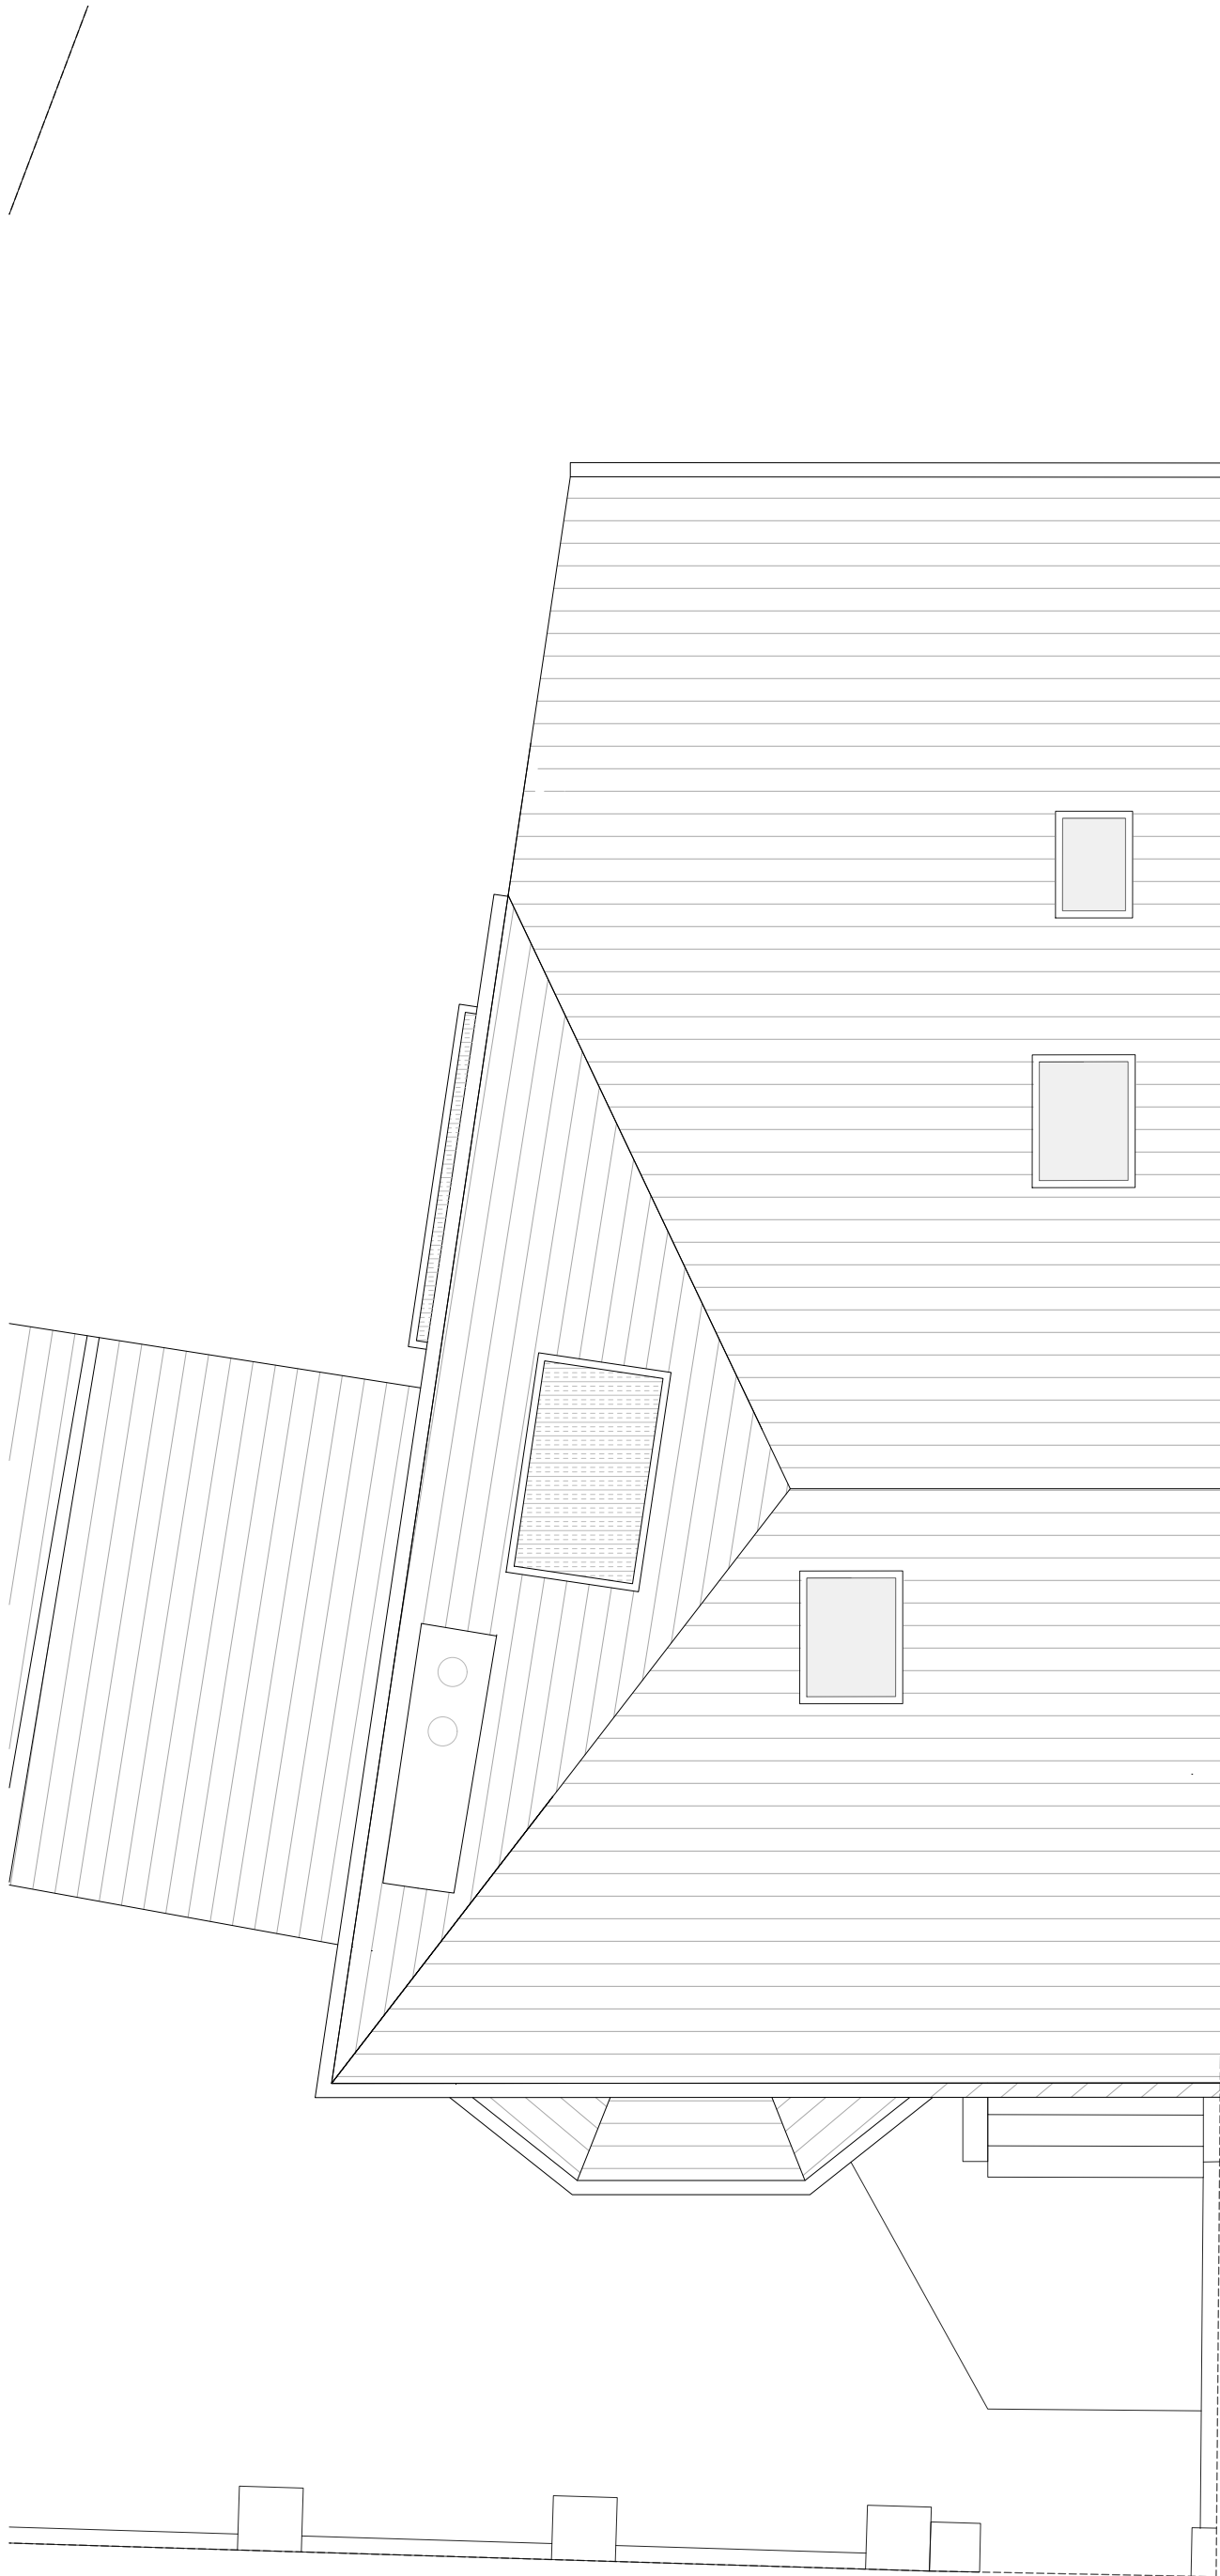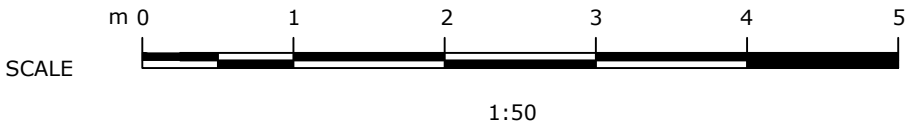

© COPYRIGHT This drawing is protected by copyright and shall not be reproduced in any form without first gaining permission from Mulholland Architecture Ltd

Mulholland Architecture shall have no responsibility for any use made of this document other than for which it was prepared and issued.

All dimensions and levels should be checked on site. All dimensions to be taken on site prior to manufacture of any component or element. Do not scale from this drawing. Please report any discrepancies to Mulholland Architecture.

All works to be in accordance with all current editions and relevant clauses of building regulations, British Standards, Codes of Practice and HSE directives even if not stated.

All pipes, drains, services etc to be accurately located on site prior to demolition/excavation/construction. All disturbed surfaces to be made good thereafter.

Final building works to be in accordance with relevant building regulations - Structural engineers drawings to supercede drawn information.

If in doubt, ask.

Revision	Date	Author
	05/08/25	

Stage:

Proposed Drawings

Drawing Title:	Drawing Size:
Proposed First & Roof Floor Plan	1:50 @A2

Project:	Job Number:
	062

Ground & first floor reconfiguration inc. elevation alterations to side and rear

Client:

Michael & Vitalija

Site Address:

87 Ashley Lane, Moston, Manchester, M9 4NU

Drawn:	Date:	Stage:
CM	Aug '25	P
Reviewed by:	Drawing No.	Revision:
CM	Pr-62-101	

Proposed Front Elevation (01)
(as existing)



© COPYRIGHT This drawing is protected by copyright and shall not be reproduced in any form without first gaining permission from Mulholland Architecture Ltd

Mulholland Architecture shall have no responsibility for any use made of this document other than for which it was prepared and issued.

All dimensions and levels should be checked on site. All dimensions to be taken on site prior to manufacture of any component or element. Do not scale from this drawing. Please report any discrepancies to Mulholland Architecture.

All works to be in accordance with all current editions and relevant clauses of building regulations, British Standards, Codes of Practice and HSE directives even if not stated.

All pipes, drains, services etc to be accurately located on site prior to demolition/excavation/construction. All disturbed surfaces to be made good thereafter.

Final building works to be in accordance with relevant building regulations - Structural engineers drawings to supercede drawn information.

If in doubt, ask.

Revision	Date	Author
	05/08/25	

Stage:

Proposed Drawings

Drawing Title:	Drawing Size:
Proposed Front Elevation	1:50 @A2

Project: Job Number: 062

Ground & first floor
reconfiguration inc. elevation
alterations to side and rear

Client:


Michael & Vitalija

Site Address:

87 Ashley Lane, Moston,
Manchester, M9 4NU

Drawn: CM	Date: Aug '25	Stage: P
Reviewed by:	Drawing No.	Revision:

CM	Pr-062-200	
----	------------	--

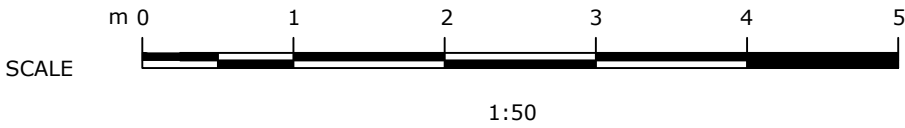

© COPYRIGHT This drawing is protected by copyright and shall not be reproduced in any form without first gaining permission from Mulholland Architecture Ltd

Mulholland Architecture shall have no responsibility for any use made of this document other than for which it was prepared and issued.

All dimensions and levels should be checked on site. All dimensions to be taken on site prior to manufacture of any component or element. Do not scale from this drawing. Please report any discrepancies to Mulholland Architecture.

All works to be in accordance with all current editions and relevant clauses of building regulations, British Standards, Codes of Practice and HSE directives even if not stated.

All pipes, drains, services etc to be accurately located on site prior to demolition/excavation/construction. All disturbed surfaces to be made good thereafter.

Final building works to be in accordance with relevant building regulations - Structural engineers drawings to supercede drawn information.

If in doubt, ask.

Revision	Date	Author
	05/08/25	



EXISTING WINDOW OPENING ALTERED
Cill dropped; new window proposed,
frames in black; Juliette balcony
installed (railings painted black to match
window frame colour)

EXISTING WINDOW REPLACED
2No. panes; Frames in black

PROPOSED WINDOW
3No. panes; frames in black

RECONFIGURATION OF ACCESS TO
CURRENT GARAGE/STORE
Existing to be converted to a utility
room

Stage:

Proposed Drawings

Drawing Title:	Drawing Size:
Proposed Rear Elevation	1:50 @A2

Project: Job Number: 062

Ground & first floor
reconfiguration inc. elevation
alterations to side and rear


Client:

Michael & Vitalija

Site Address:

87 Ashley Lane, Moston,
Manchester, M9 4NU

Drawn: CM	Date: Aug '25	Stage: P
Reviewed by:	Drawing No.	Revision:
CM	Pr-062-201	

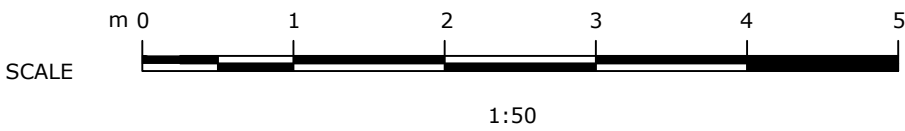

© COPYRIGHT This drawing is protected by copyright and shall not be reproduced in any form without first gaining permission from Mulholland Architecture Ltd

Mulholland Architecture shall have no responsibility for any use made of this document other than for which it was prepared and issued.

All dimensions and levels should be checked on site. All dimensions to be taken on site prior to manufacture of any component or element. Do not scale from this drawing. Please report any discrepancies to Mulholland Architecture.

All works to be in accordance with all current editions and relevant clauses of building regulations, British Standards, Codes of Practice and HSE directives even if not stated.

All pipes, drains, services etc to be accurately located on site prior to demolition/excavation/construction. All disturbed surfaces to be made good thereafter.

Final building works to be in accordance with relevant building regulations - Structural engineers drawings to supercede drawn information.

If in doubt, ask.

Revision	Date	Author
	05/08/25	



Stage:

Proposed Drawings

Drawing Title:	Drawing Size:
Proposed Side Elevation	1:50 @A2

Project: Job Number: 062

Ground & first floor
reconfiguration inc. elevation
alterations to side and rear

Client:

Michael & Vitalija

Site Address:

87 Ashley Lane, Moston,
Manchester, M9 4NU

Drawn: CM	Date: Aug '25	Stage: P
Reviewed by:	Drawing No.	Revision:
CM	Pr-062-202	