


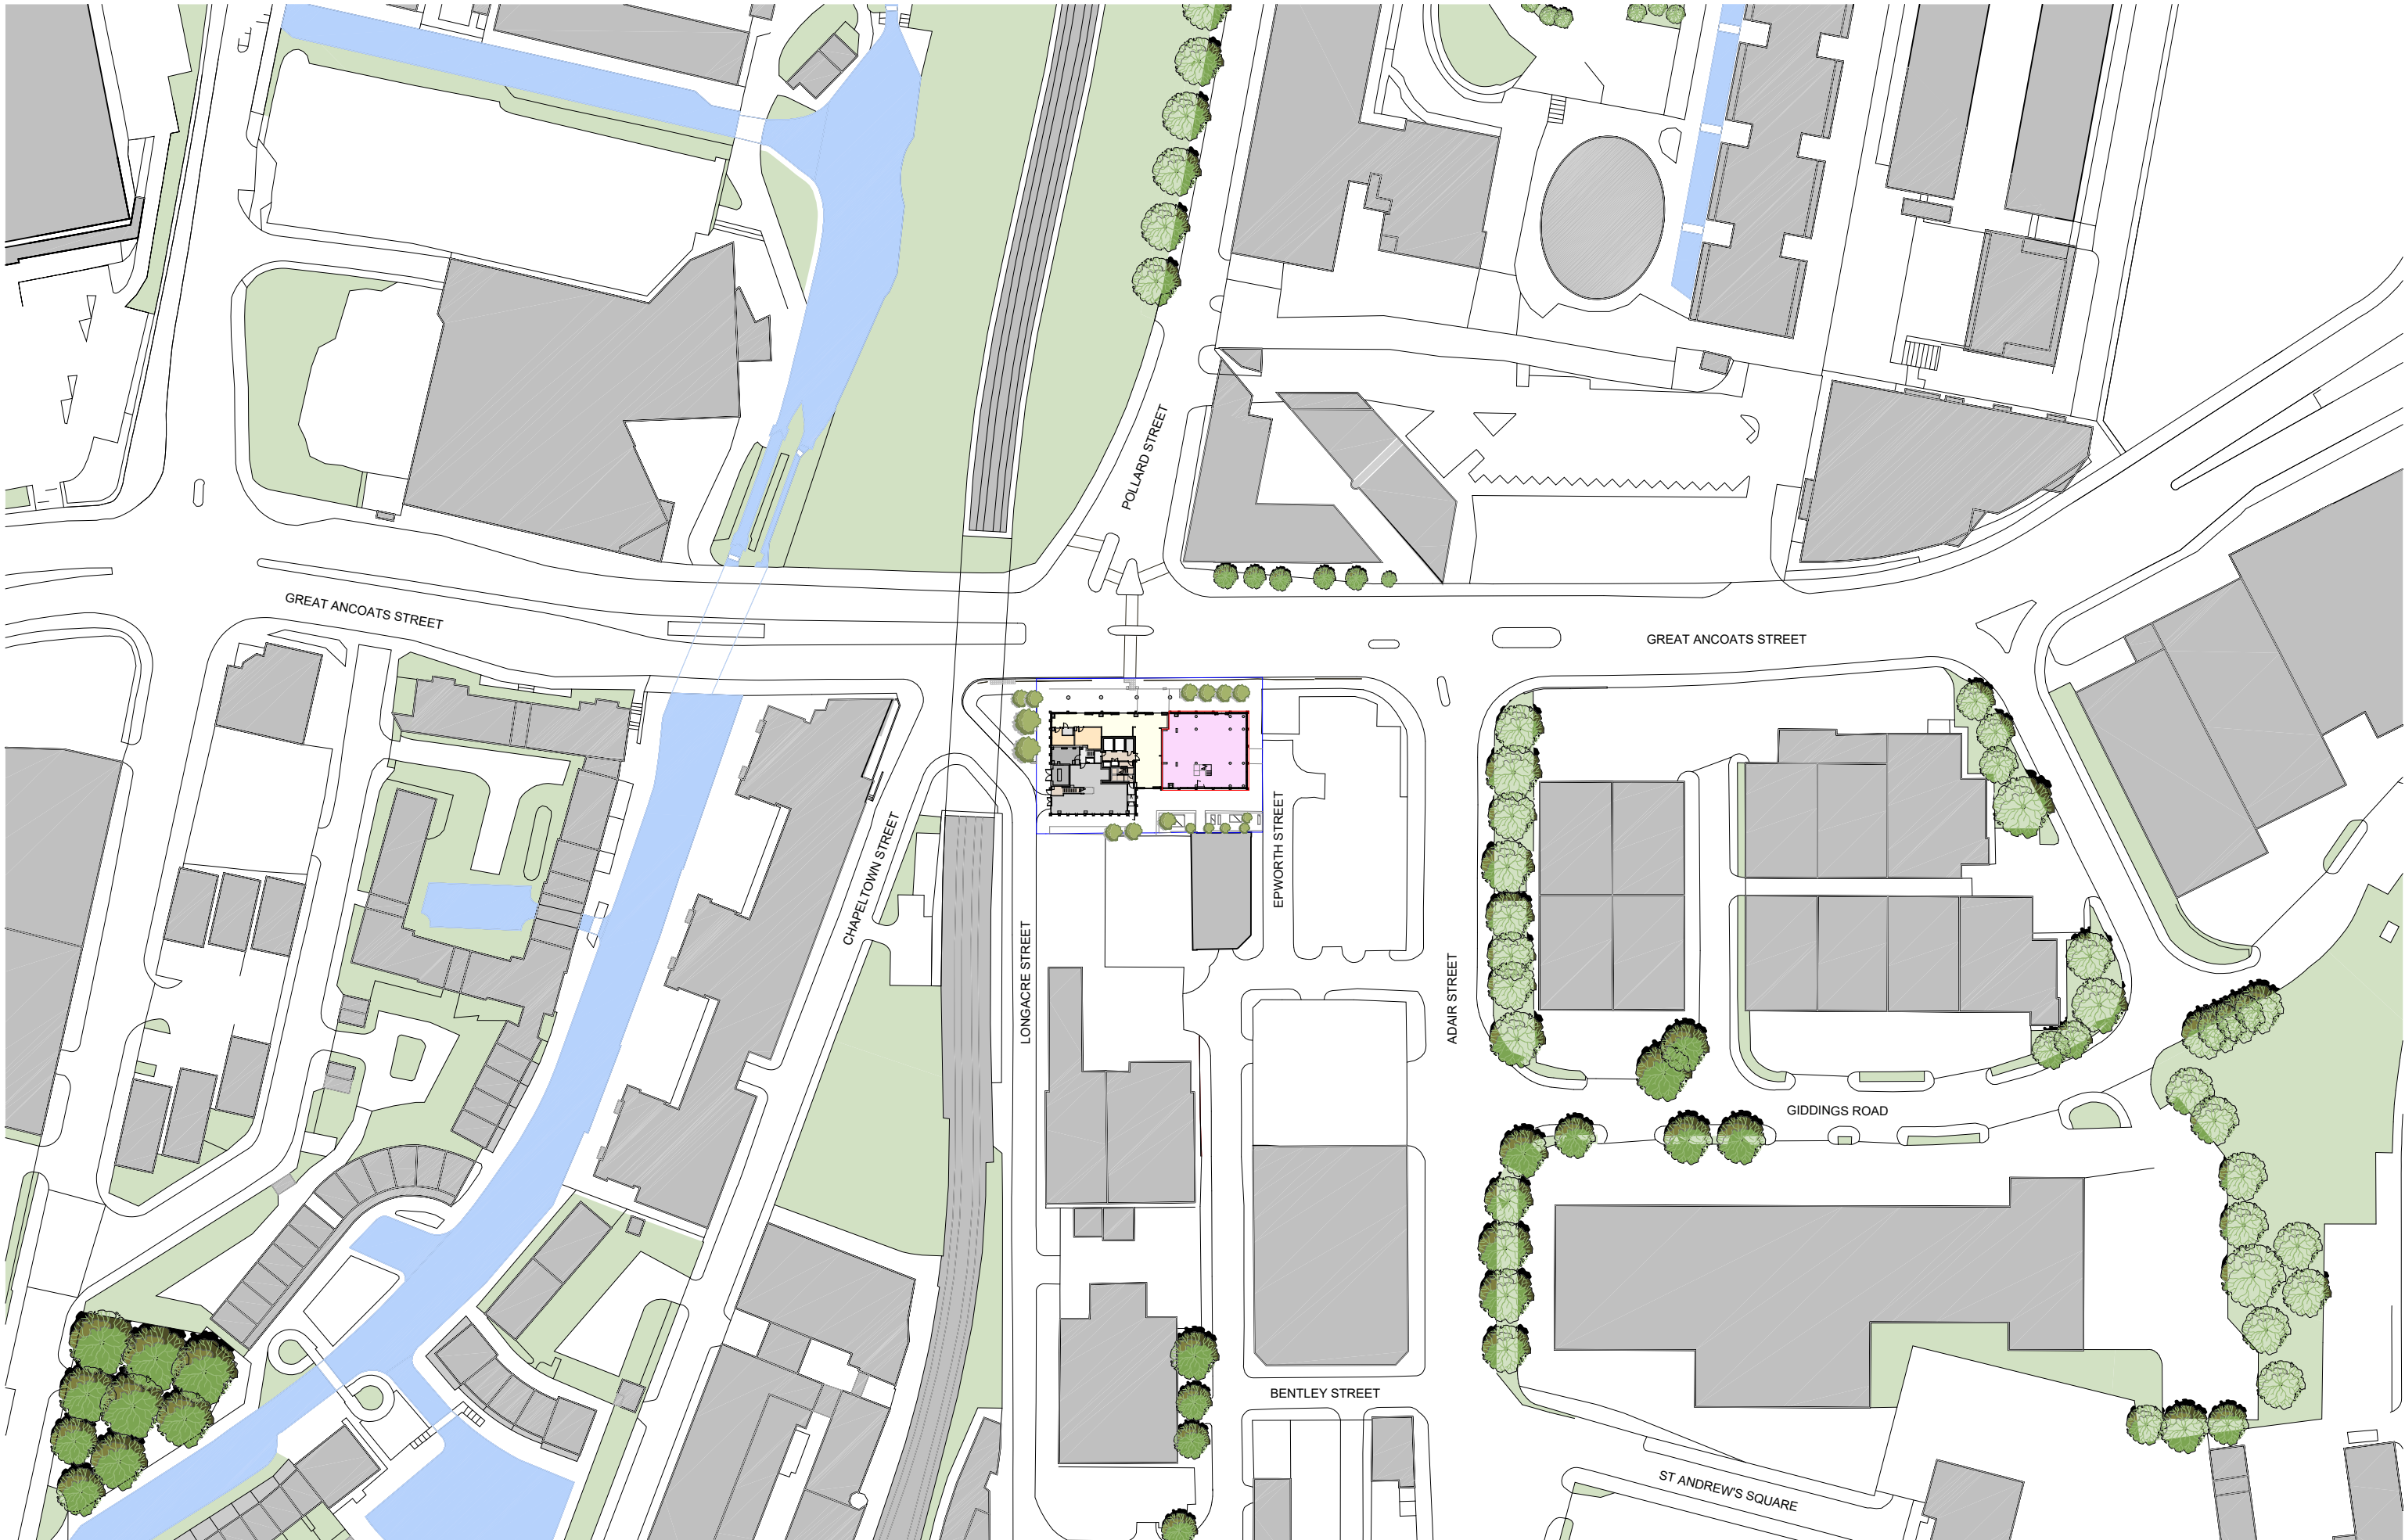

This drawing is copyright
Do not scale off dimensions.
All dimensions to be checked on
site by contractor.
Contractor to report any
dimensional discrepancies,
errors or omissions prior to
commencing on site.

NOTE:

NORTH

Rev	Date	Description
00	18-02-2020	Planning Issue
01	14-05-2021	Section 73 Application Issue
02	26-08-2021	Section 73 Application Issue - minor facade and layout amendments
03	28-01-2022	Updates to Section 73 Application
04	30-07-2025	Planning Application - Commercial Unit

Project Title	
Victoria House Great Ancoats St, Manchester M4 7DB	
Status	FOR PLANNING

Drawing Title	
PROPOSED SITE PLAN	
Project No	10122
Scale	1 : 1250 @ A3
SHP Drawing Code	10122-SHP-A-B5D9-G100-P-00-003
Revision	04

Manchester
+44 (0)161 835 2345

London
+44 (0)20 7549 4000

© SimpsonHaugh and Partners 2021