




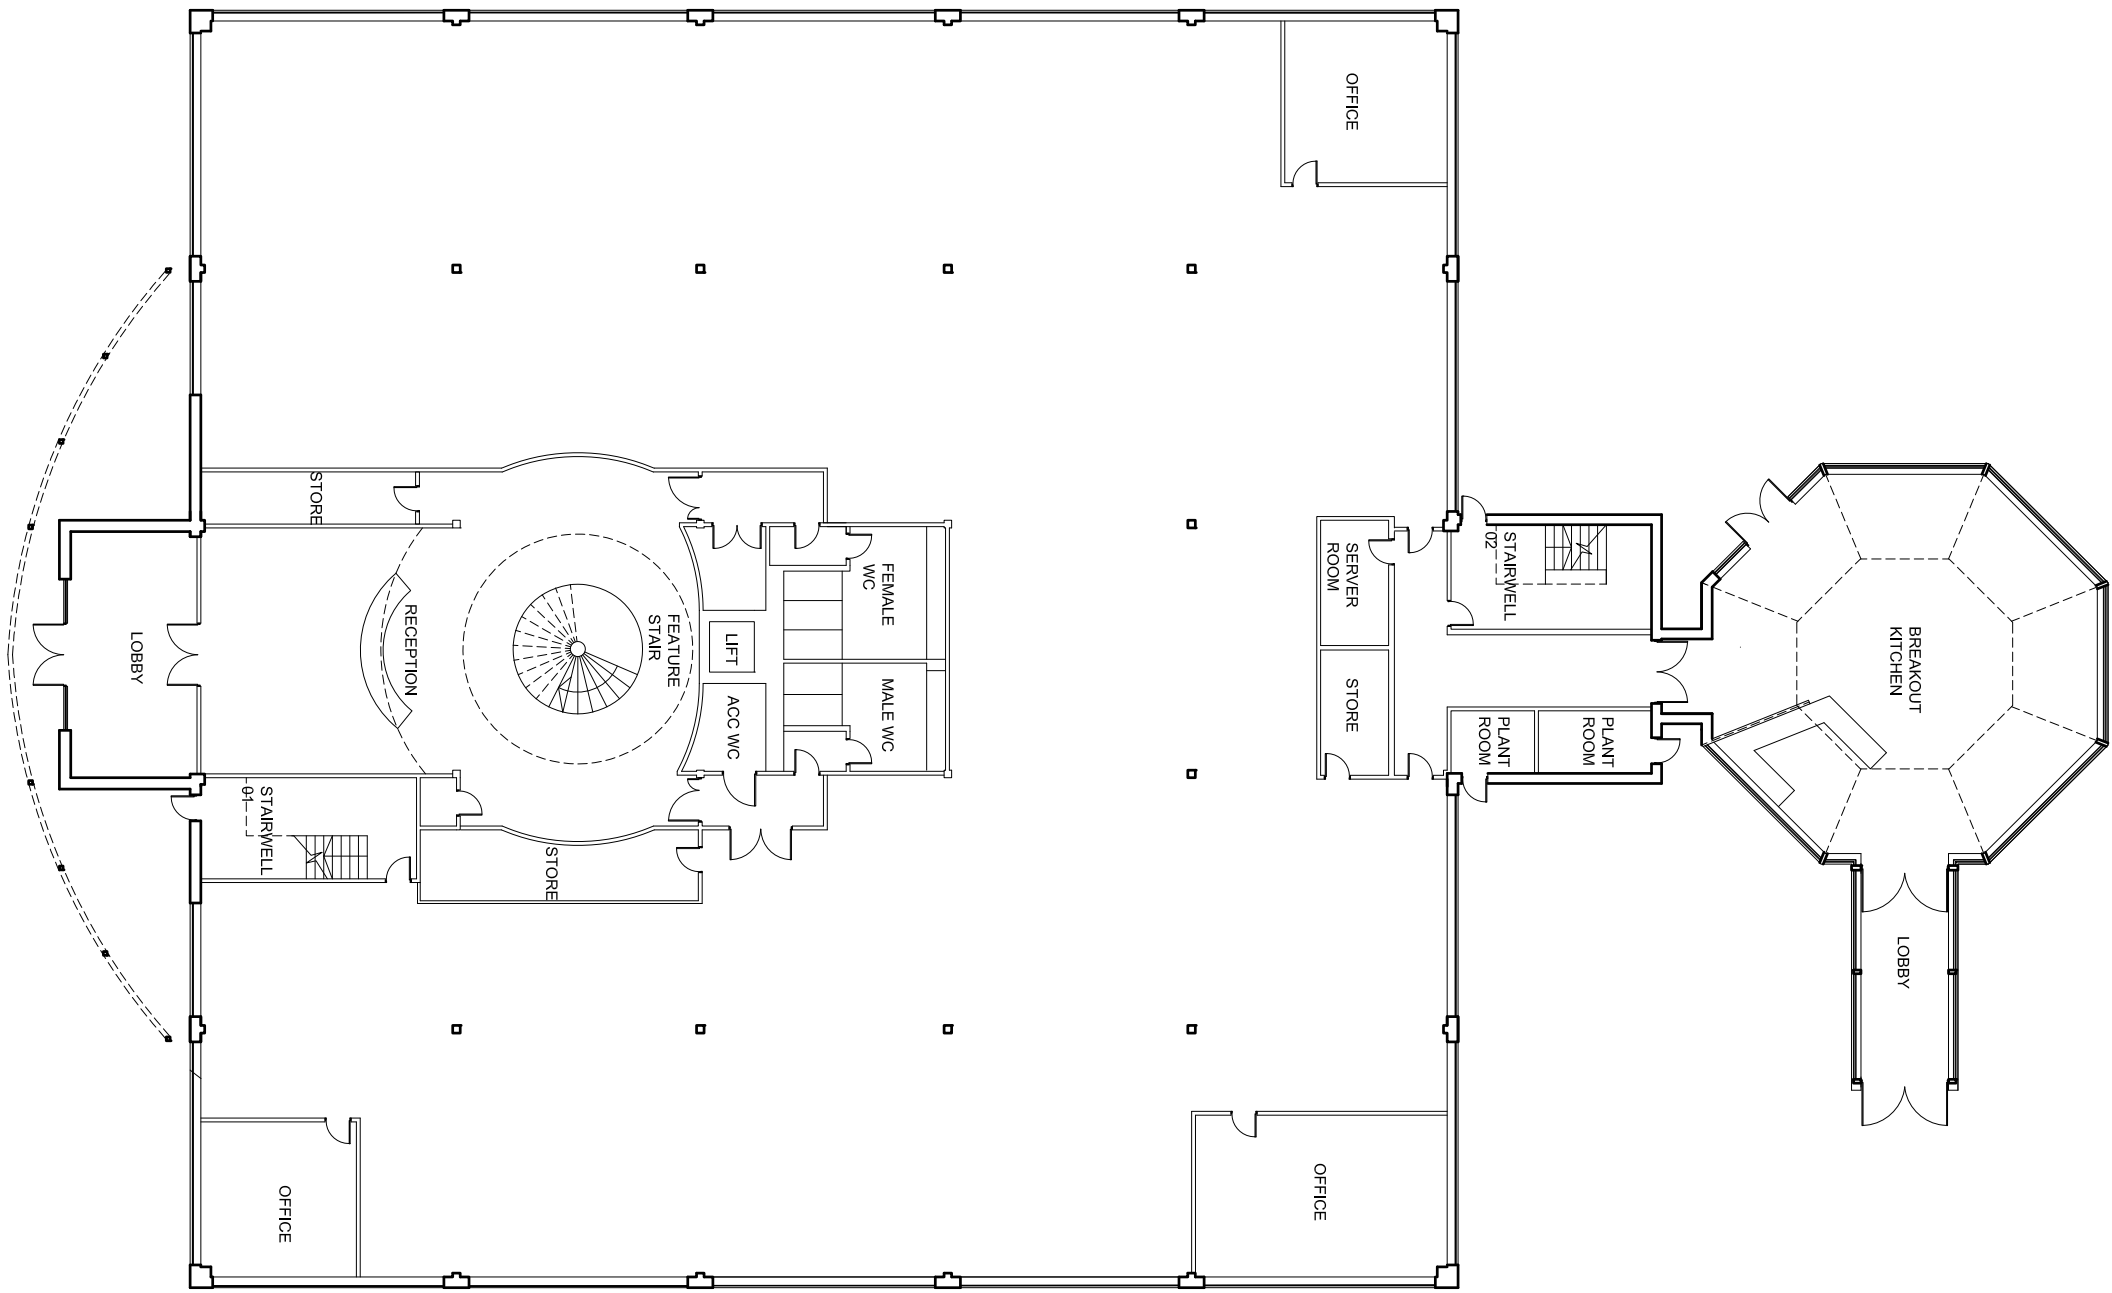


EXISTING GROUND FLOOR PLAN
SCALE 1:200

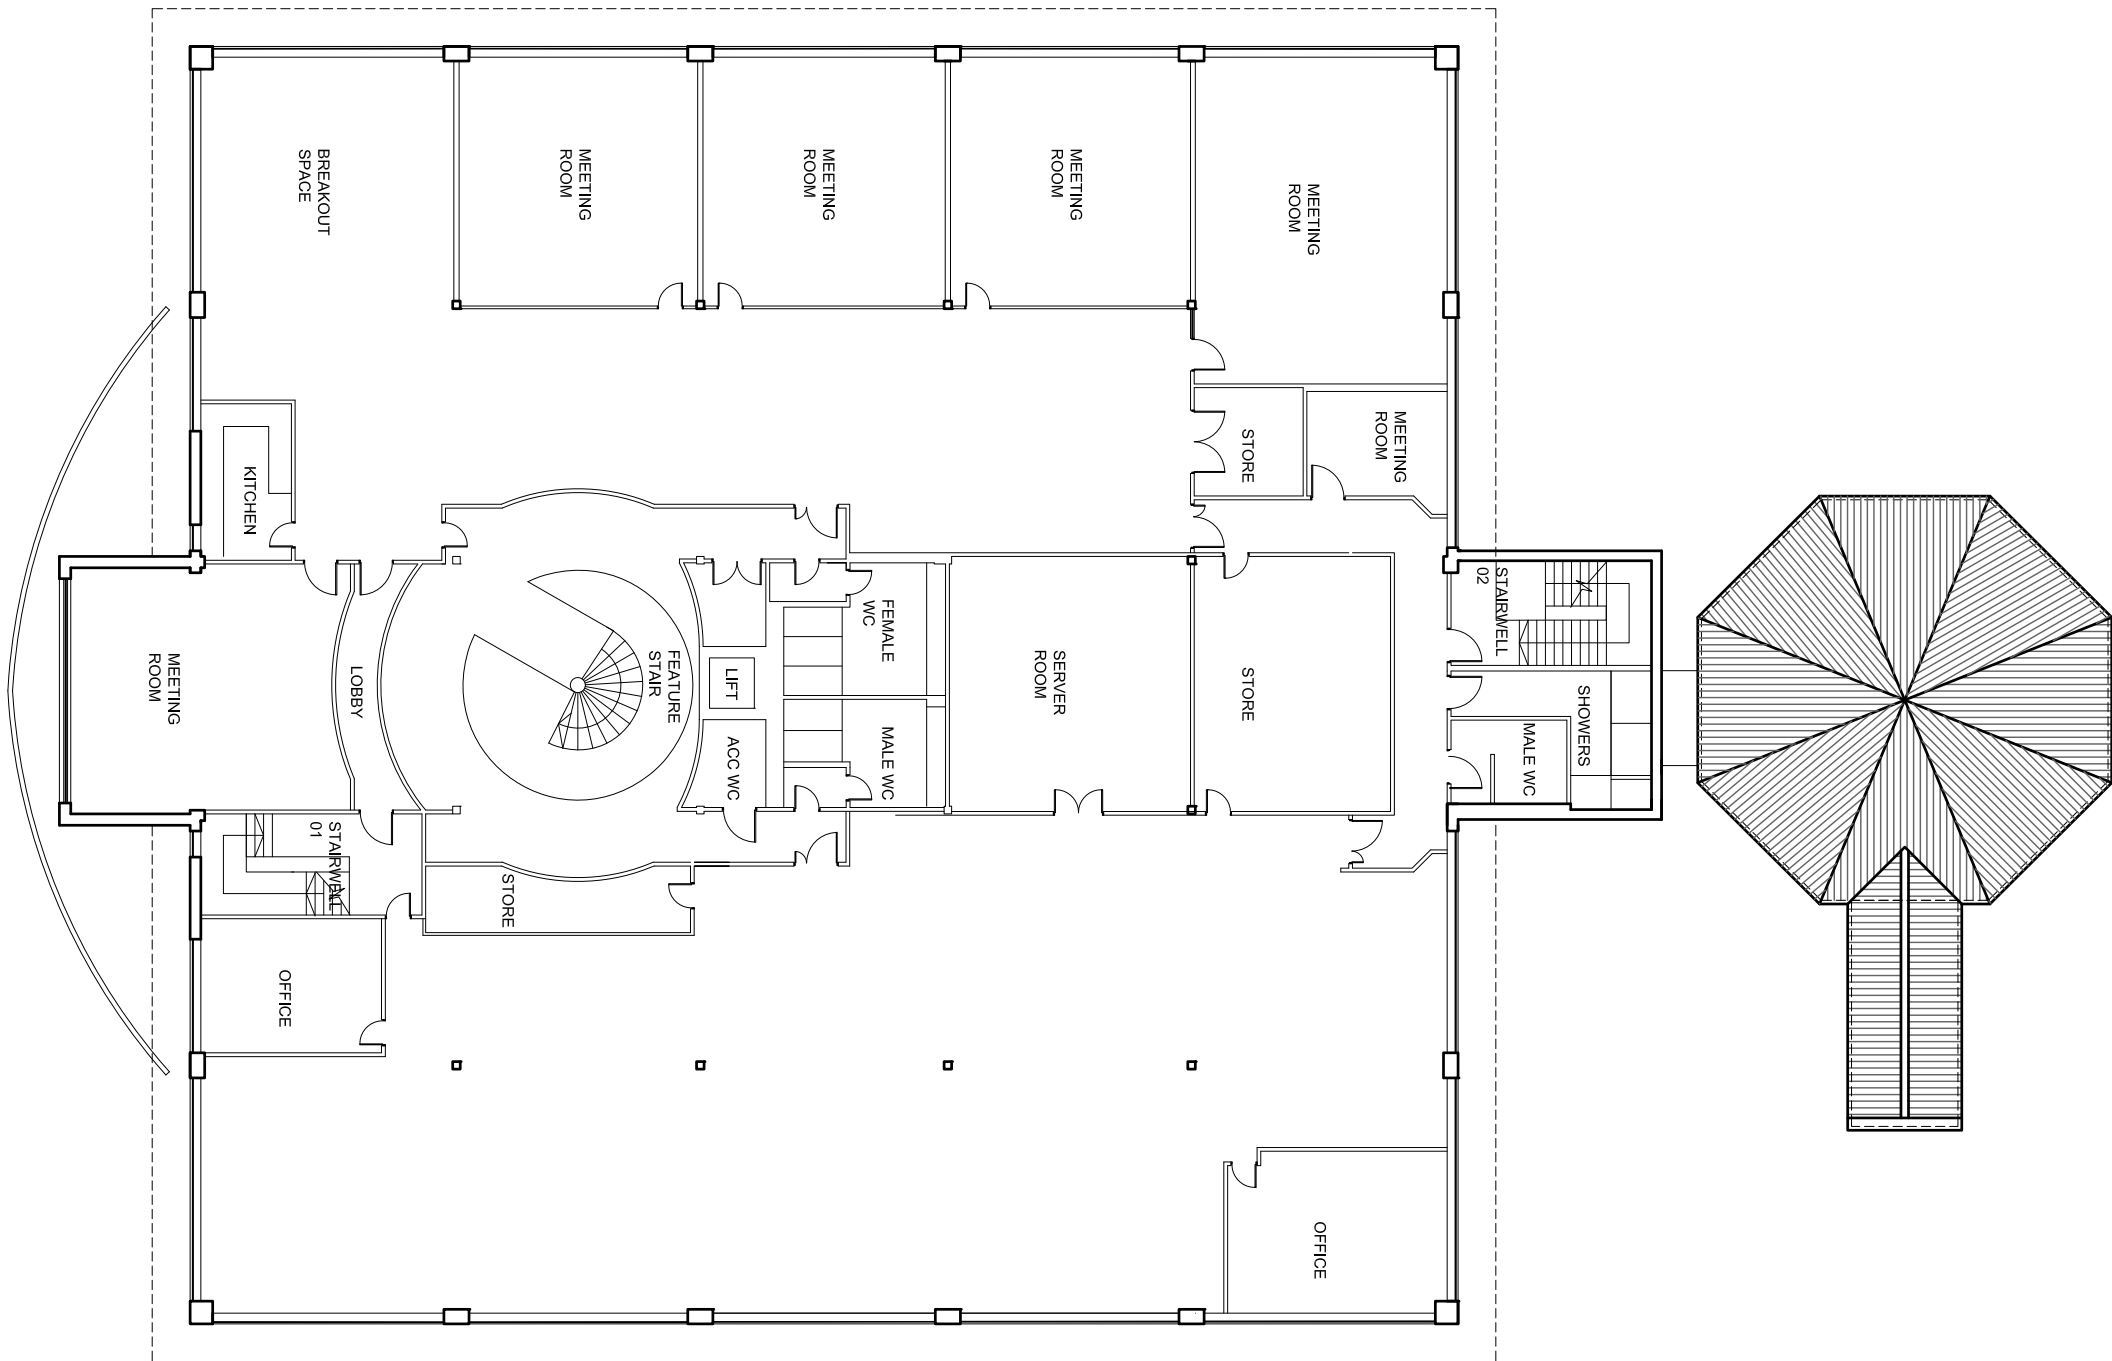


EXISTING FIRST FLOOR PLAN
SCALE 1:200

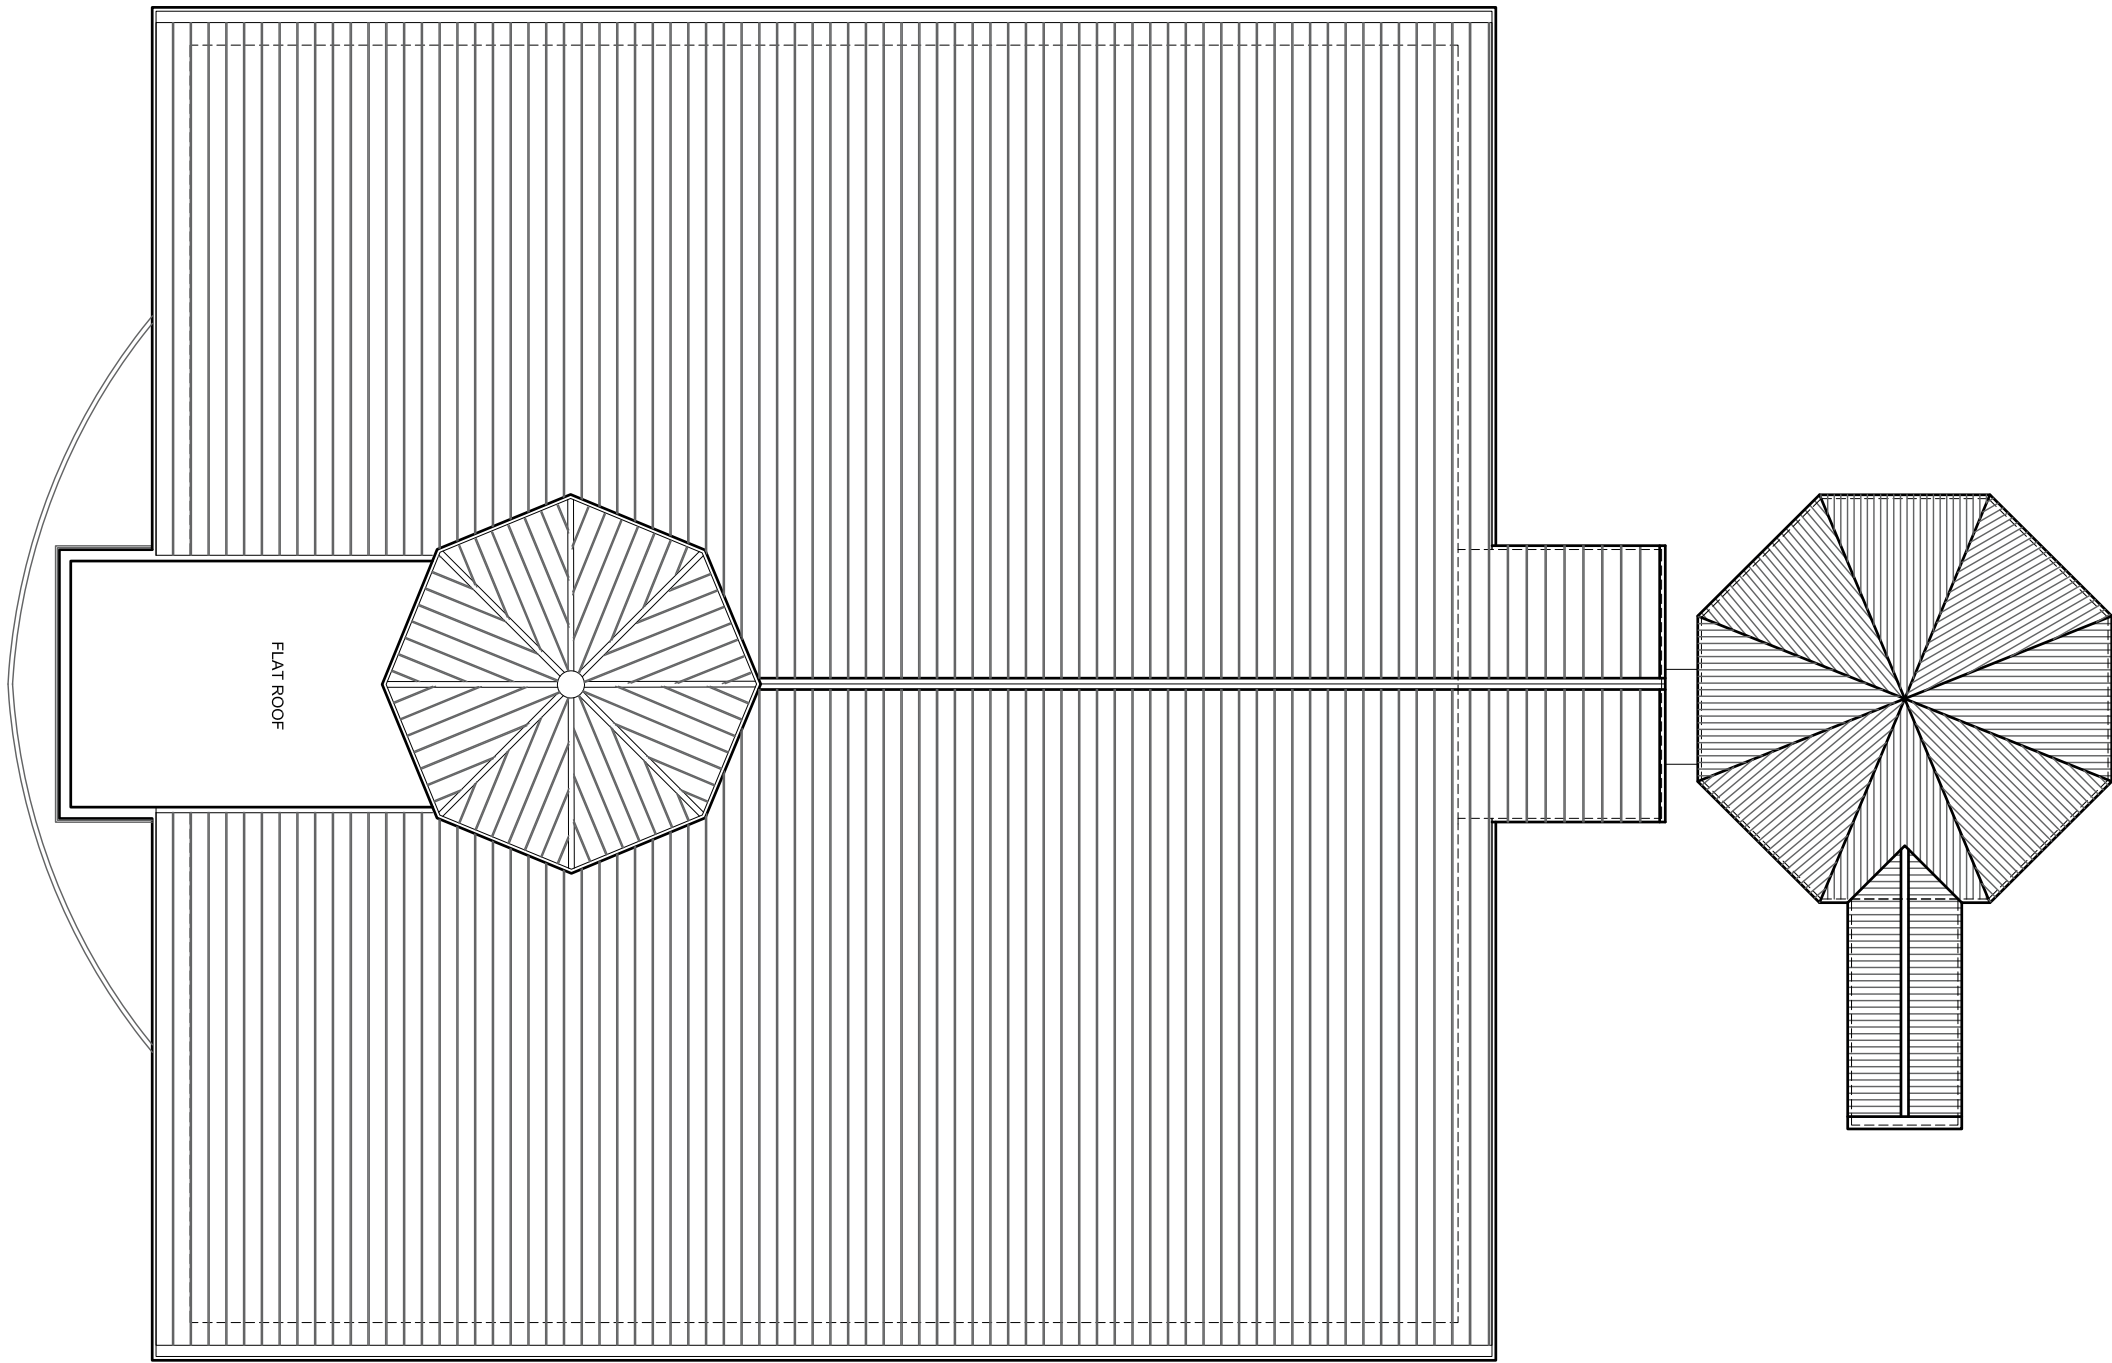


EXISTING ROOF PLAN
SCALE 1:200

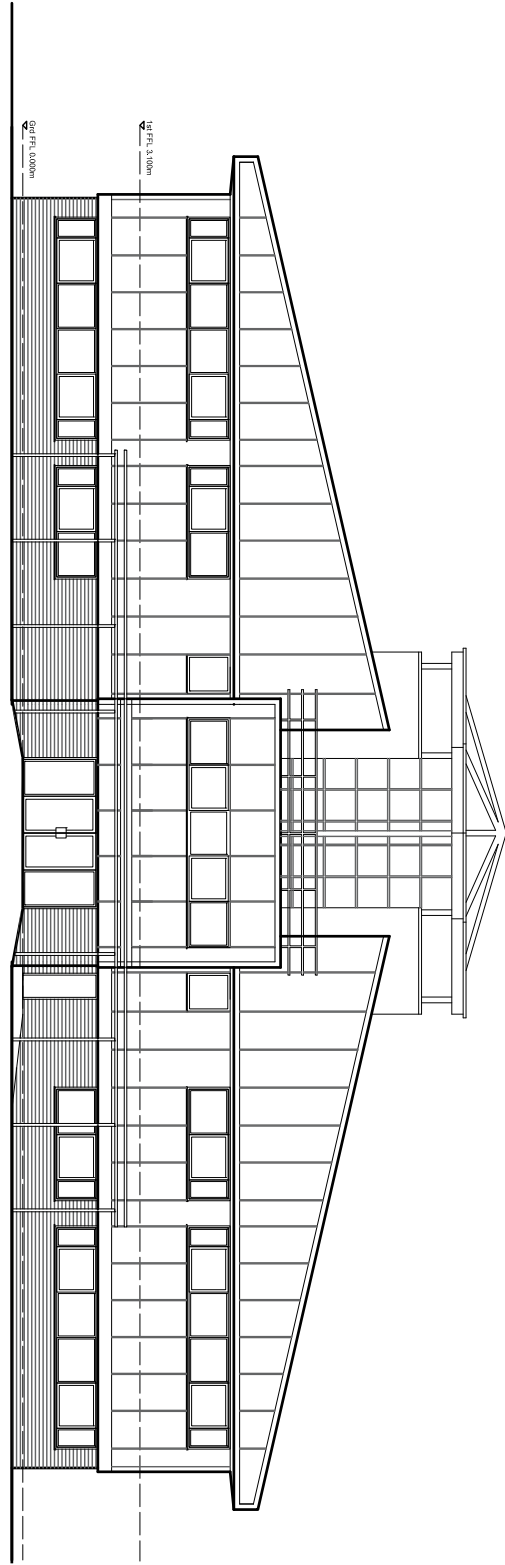


FRONT ELEVATION (WEST)
SCALE 1:200

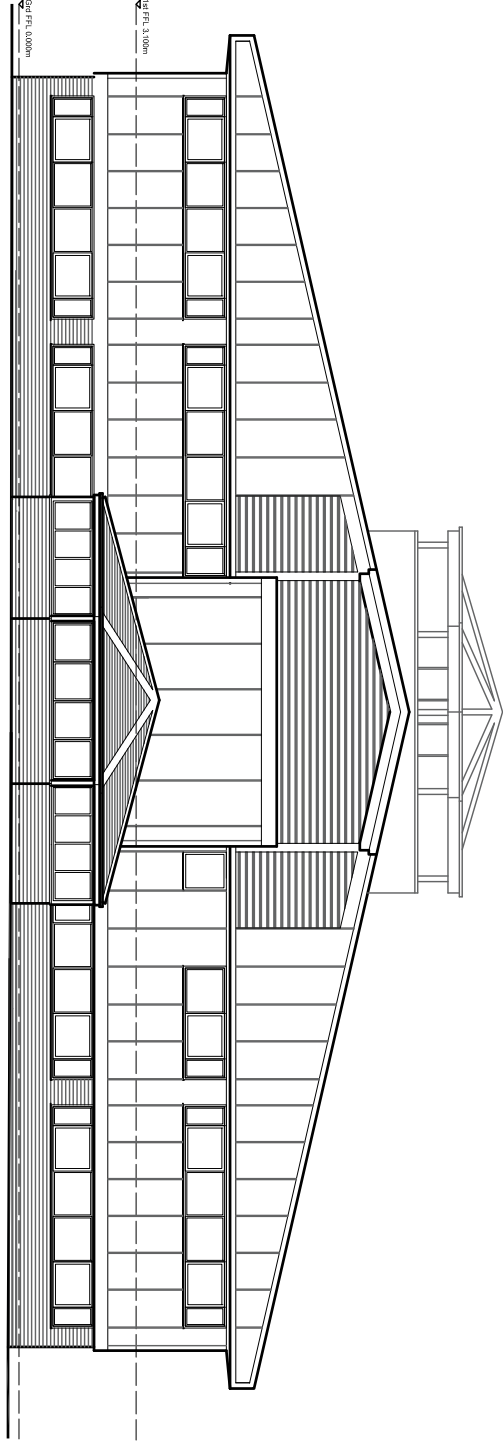

REAR ELEVATION (EAST)
SCALE 1:200

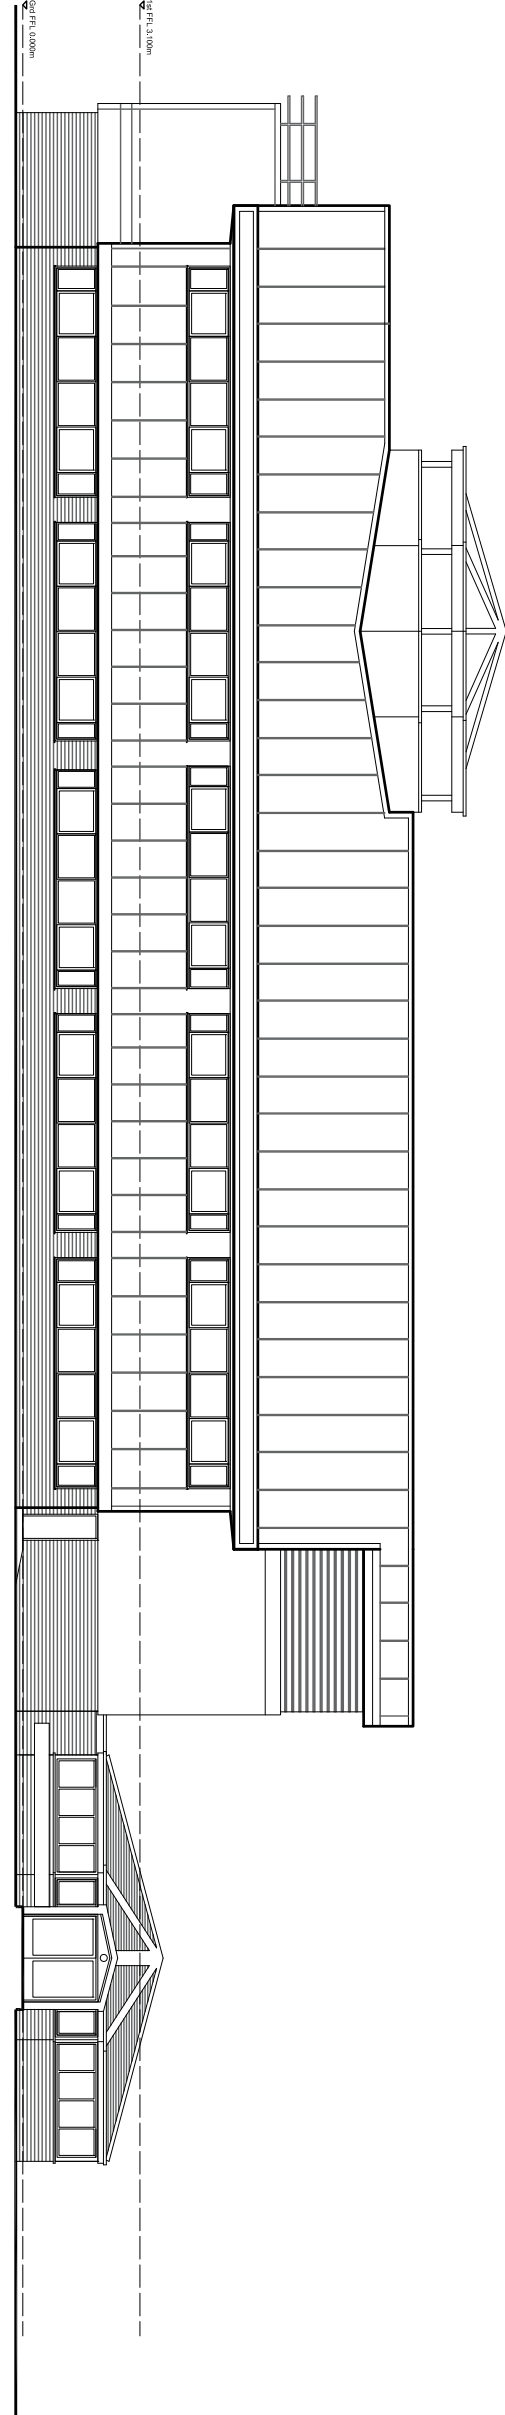

SIDE ELEVATION (SOUTH)
SCALE 1:200

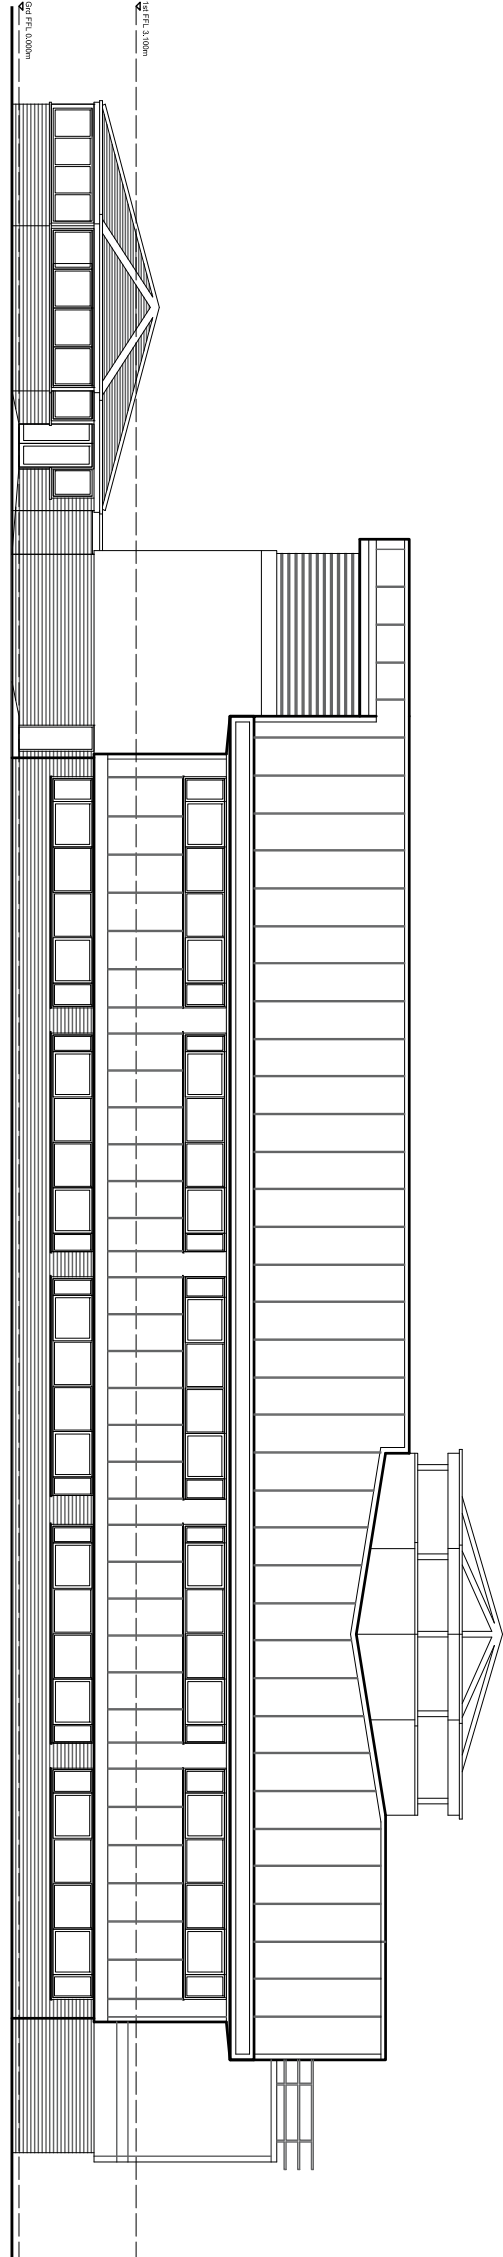

SIDE ELEVATION (NORTH)
SCALE 1:200