


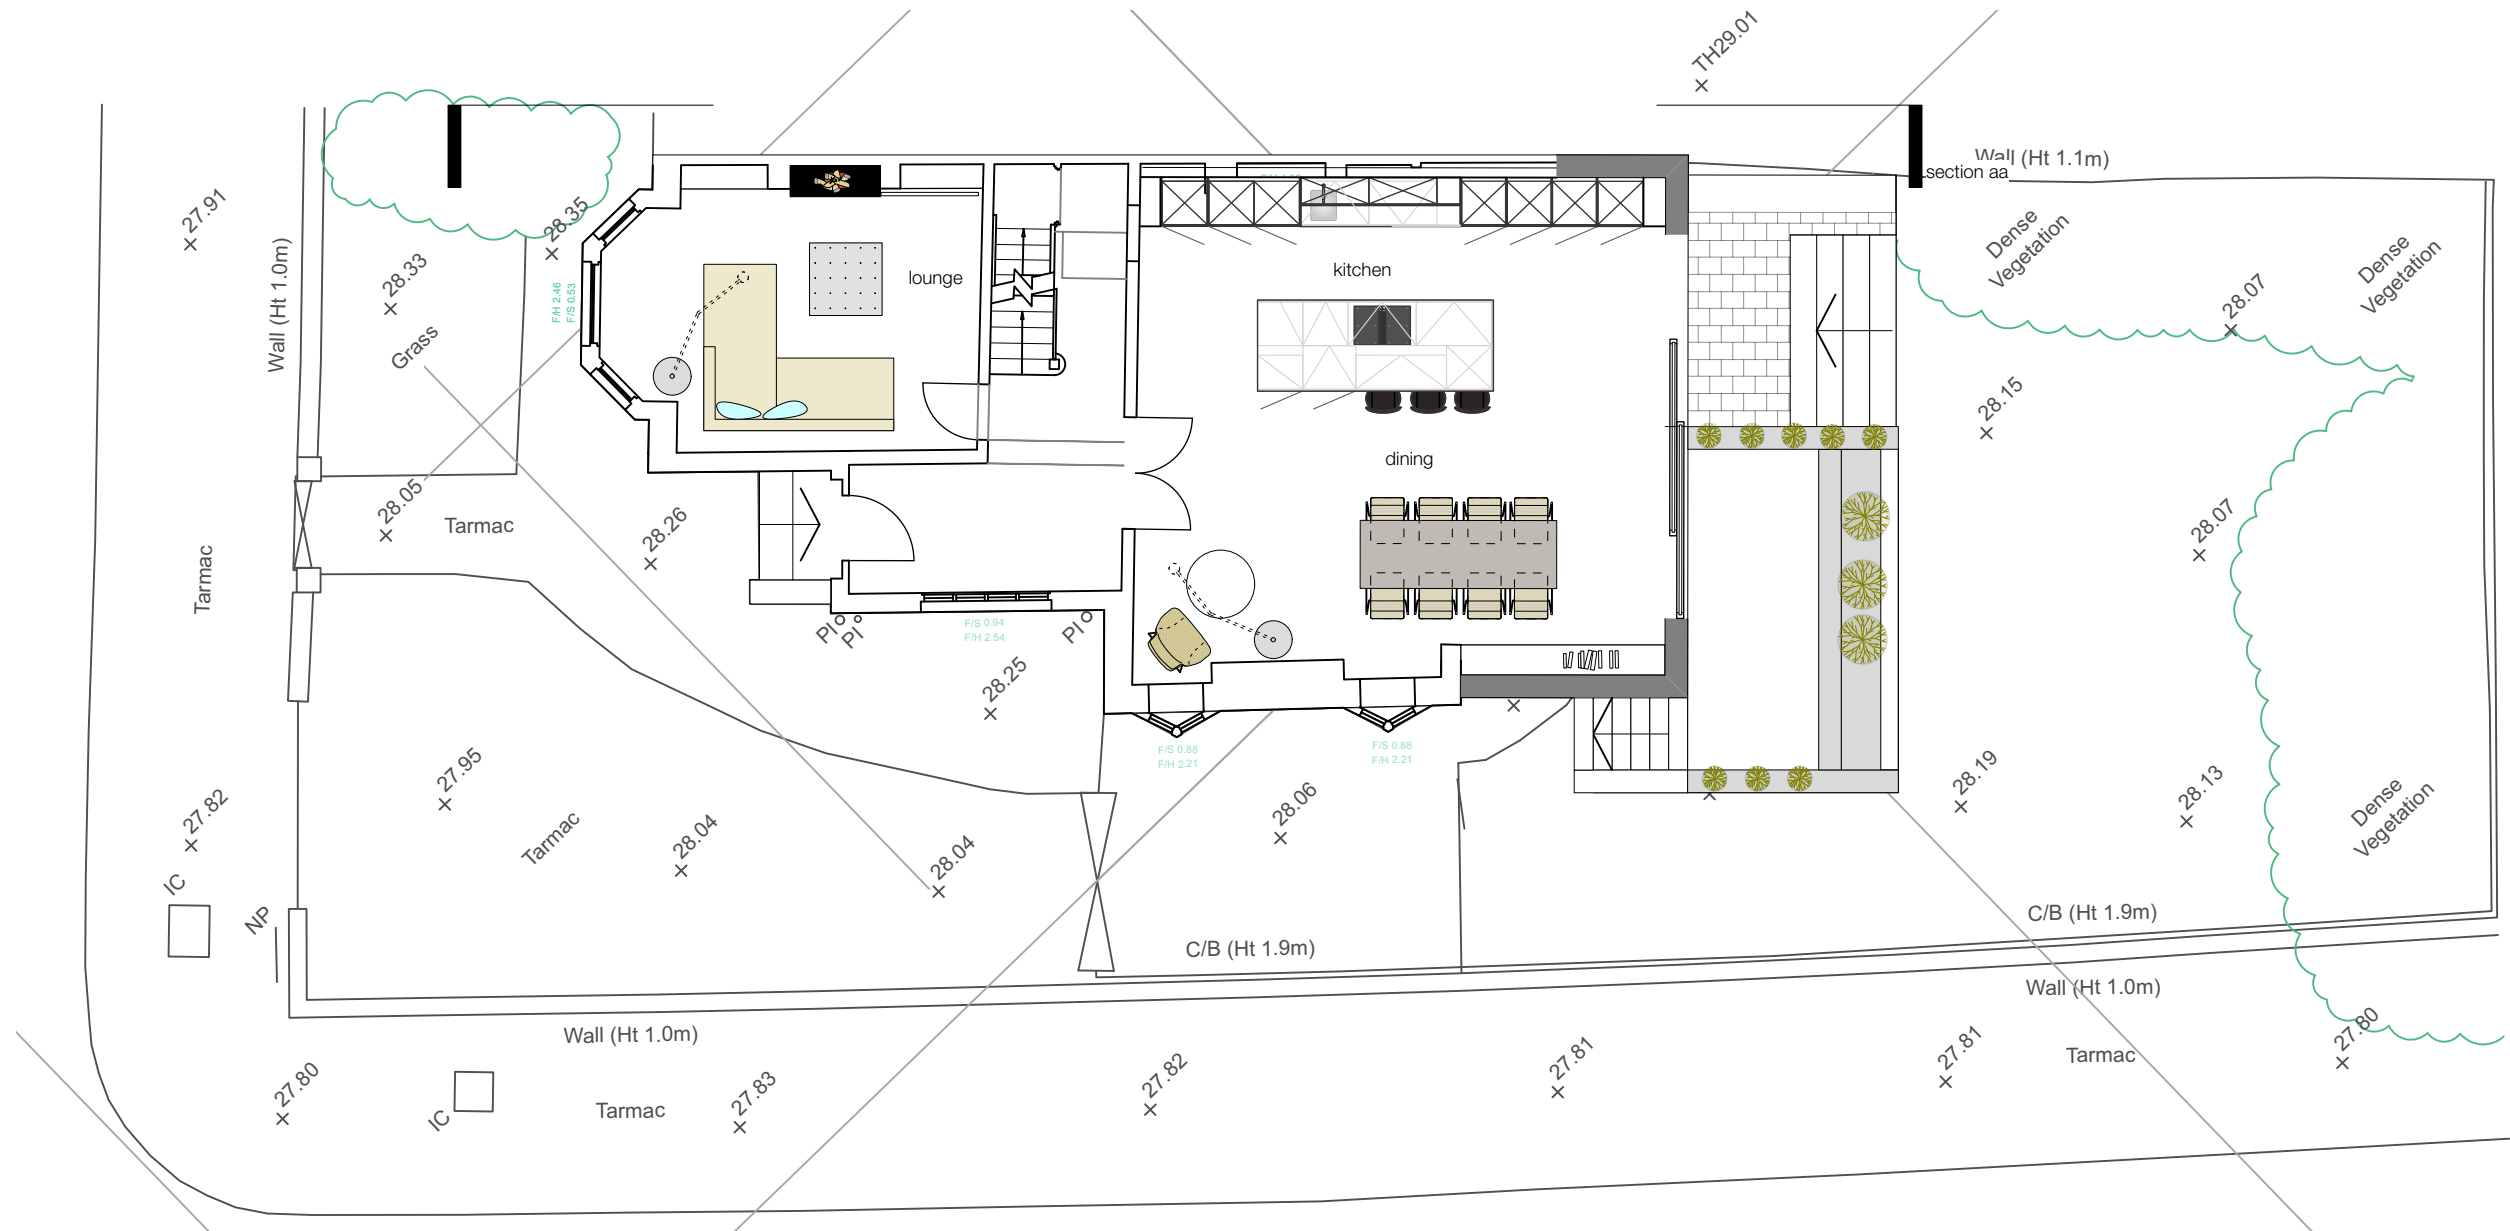

1 Proposed Ground Floor Plan
Scale: 1:100

Clifton Road

Proposed Ground Floor Plan

dwg 2428-101

rev A

scale 1:100 @ A3

issued Prelim

date 15/01/2025 drawn MM checked MM

monnuty architects

RIBA
Chartered Practice

monnuty architects ltd
Designworks
The Colony Winslow
Aldersham Road
SNG 4LY

info@monnutyarchitects.com
01625 468 991