


VISUAL SCALE 1:100 @ A3




01-P-Elevation
1 : 100

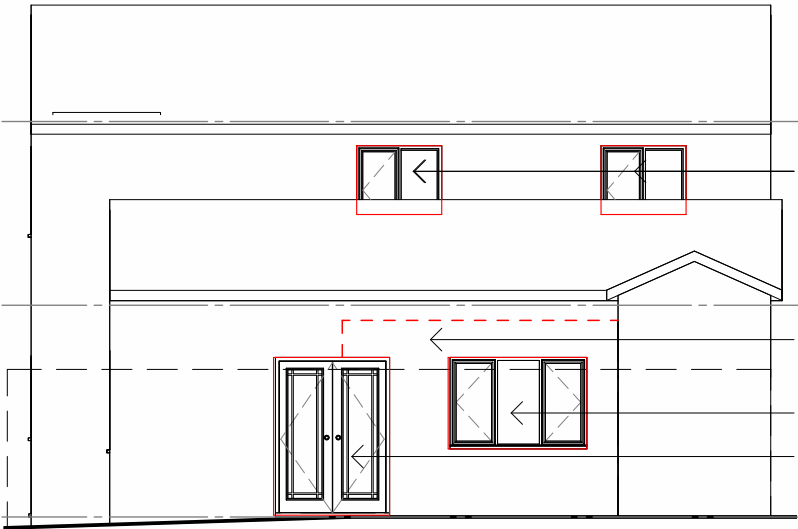


- New window to rear elevation
- Infill wall to match existing
- New window
- New rear entrance double door

02-P-Elevation
1 : 100

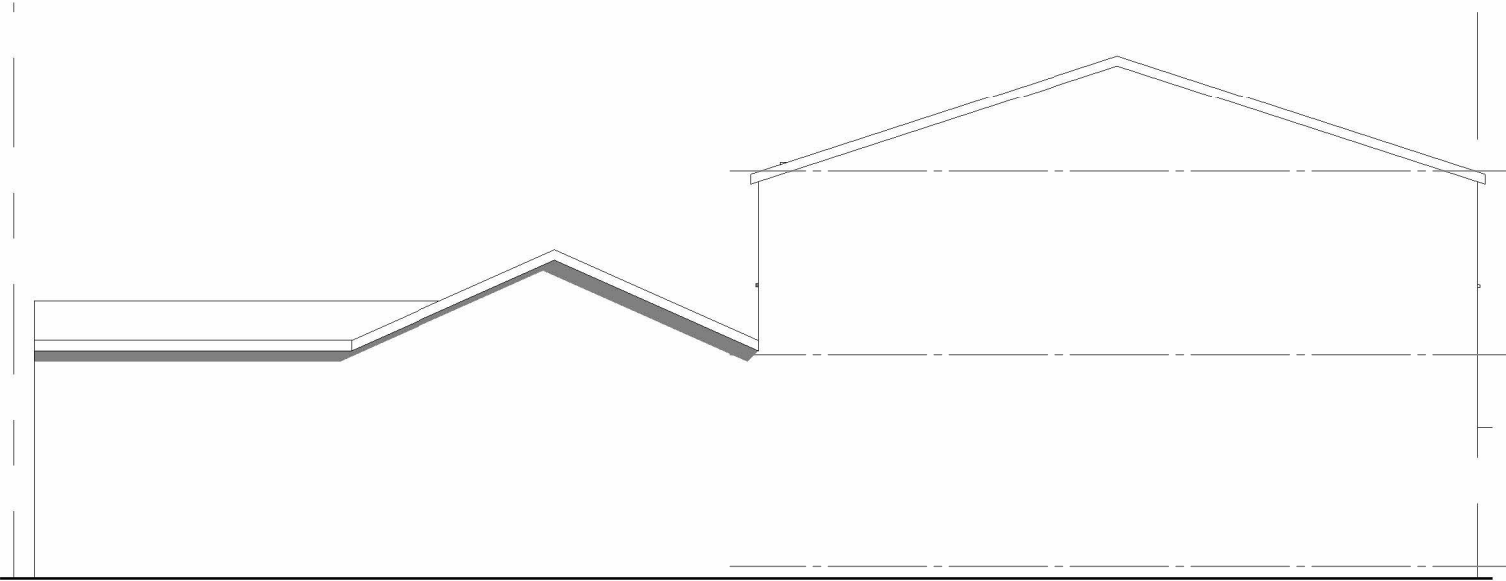

03-P-Elevation
1 : 100

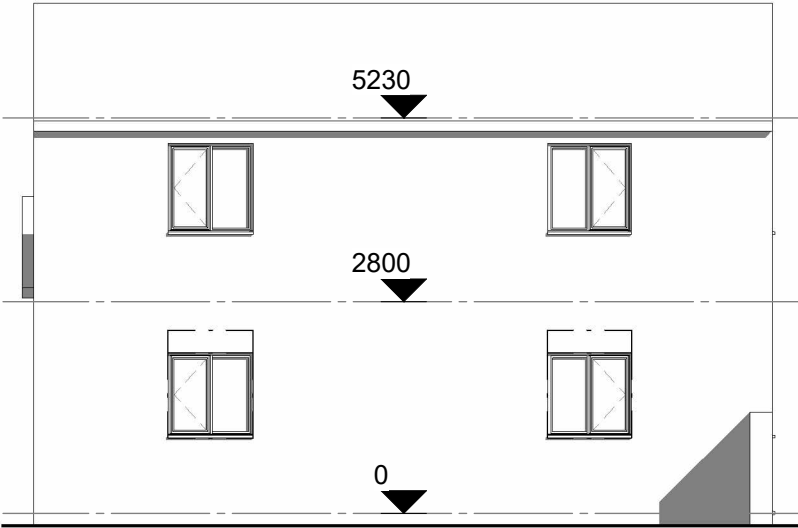

04-P-Elevation
1 : 100

COPYRIGHT © ALL RIGHTS RESERVED BY VIKAS ALYAS LTD. DO NOT SCALE FROM DRAWING. DRAWING INDICATES DESIGN INTENT ONLY. REPORT ANY DISCREPANCIES TO CLIENT / VA LTD. NOT TO BE USED FOR CONSTRUCTION UNLESS STATED SO. TO BE READ IN CONJUNCTION WITH OTHER DRAWINGS OR SPECIFICATION WHERE PROVIDED.



0161 511 8479

vikas@architek.uk
916 Stockport Road, Levenshulme, Manchester, M19 3AB

No.	Description	Date
P1	Issue to Planning	29.07.2025

PROJECT Change of Use - Class B1 to F1		ADDRESS 1 Worrall St, Manchester M40 2ED		CLIENT Dorcas Olowoyo		
				Date 15.04.2025	Project number	Scale (@ A3) 1 : 100
Manchester City Council	PURPOSE OF ISSUE PLANNING	SHEET Proposed Elevations	Drawn by NA	DRAWING NUMBER		REV
			Checked by VA	A106	P1	