



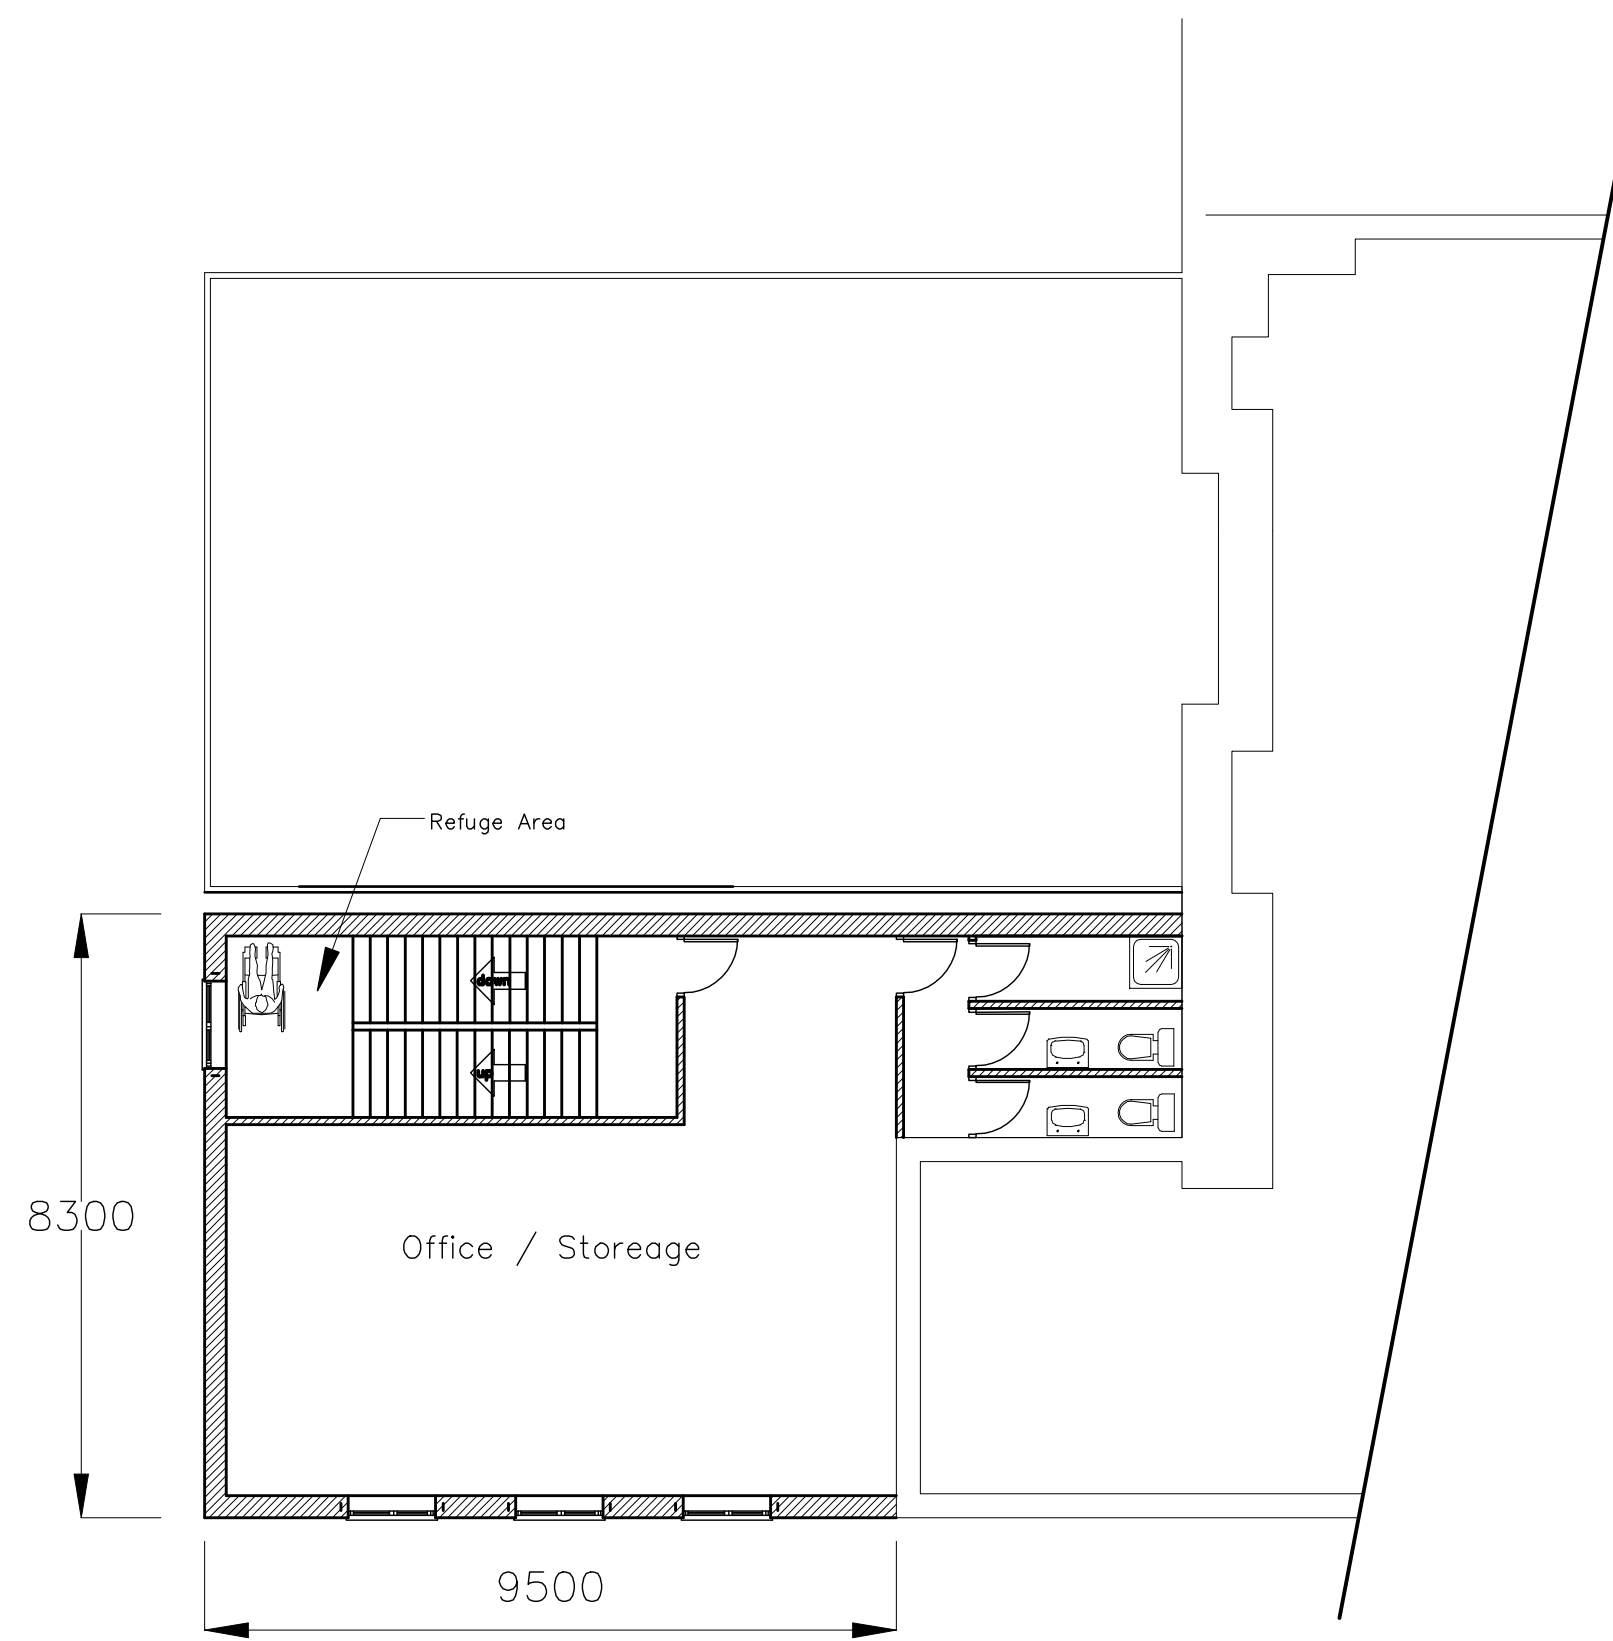

Proposed First Floor Plan

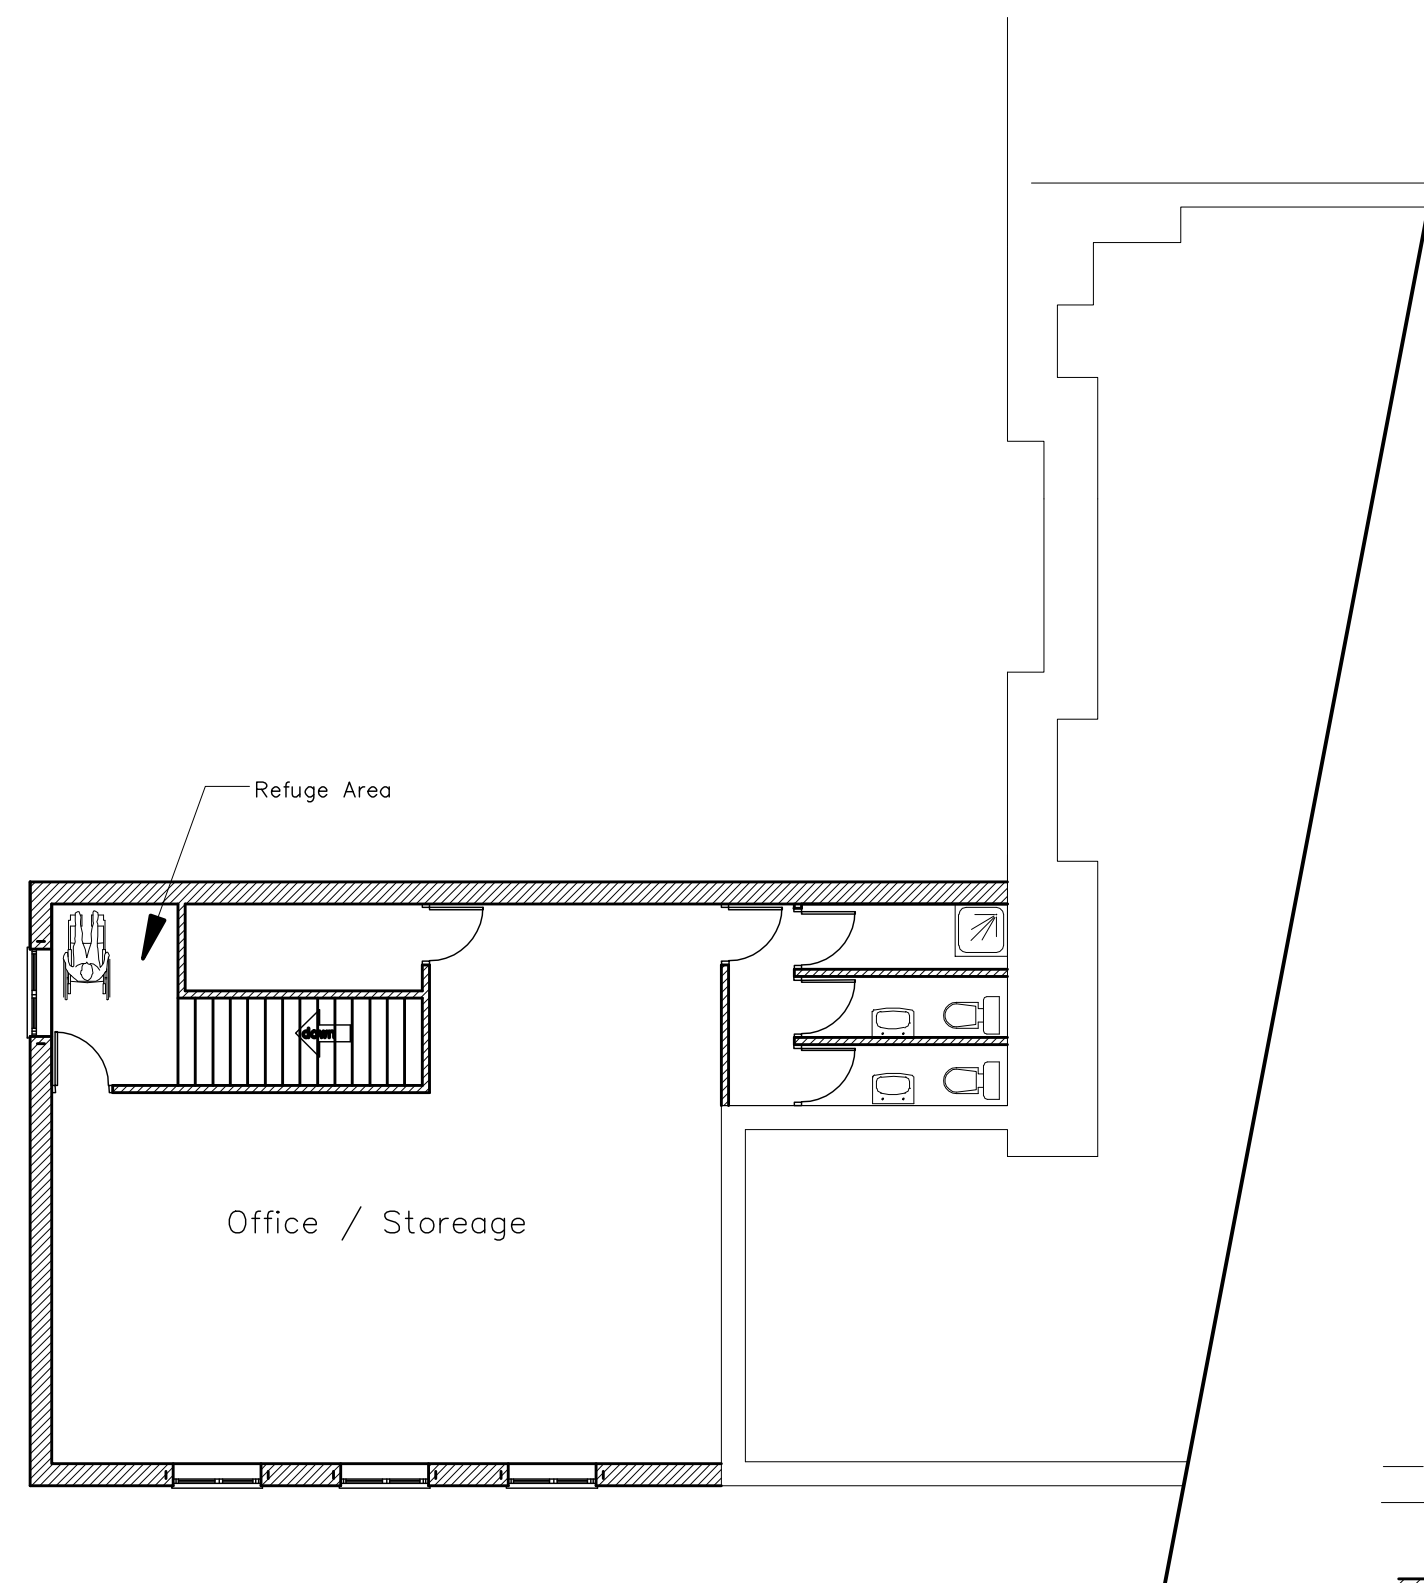

Proposed Second Floor Plan

- LEGEND
- Walls and / or fittings to be removed unless otherwise noted
 - /// Brickwork to match the main house
 - xxx Thermalite block work
 - ==== Sound insulated stud partition walls


Planning Plan

Proposed Development

**MONSALL MILL
MONSALL ROAD
MANCHESTER
M40 8NQ**

**Prepared by:-
A & S INMAN (Designs) Ltd.
24 GRANGETHORPE ROAD
URMSTON
MANCHESTER
M41 9HT**

Phone / Fax 0161 747 7433

 

Drg. No. 1821 / 05 / 22 Sht. 5

A

Scale 1:100 @ A2

A horizontal scale bar with markings for 0, 1, 2, 3, 4, and 5 meters.