


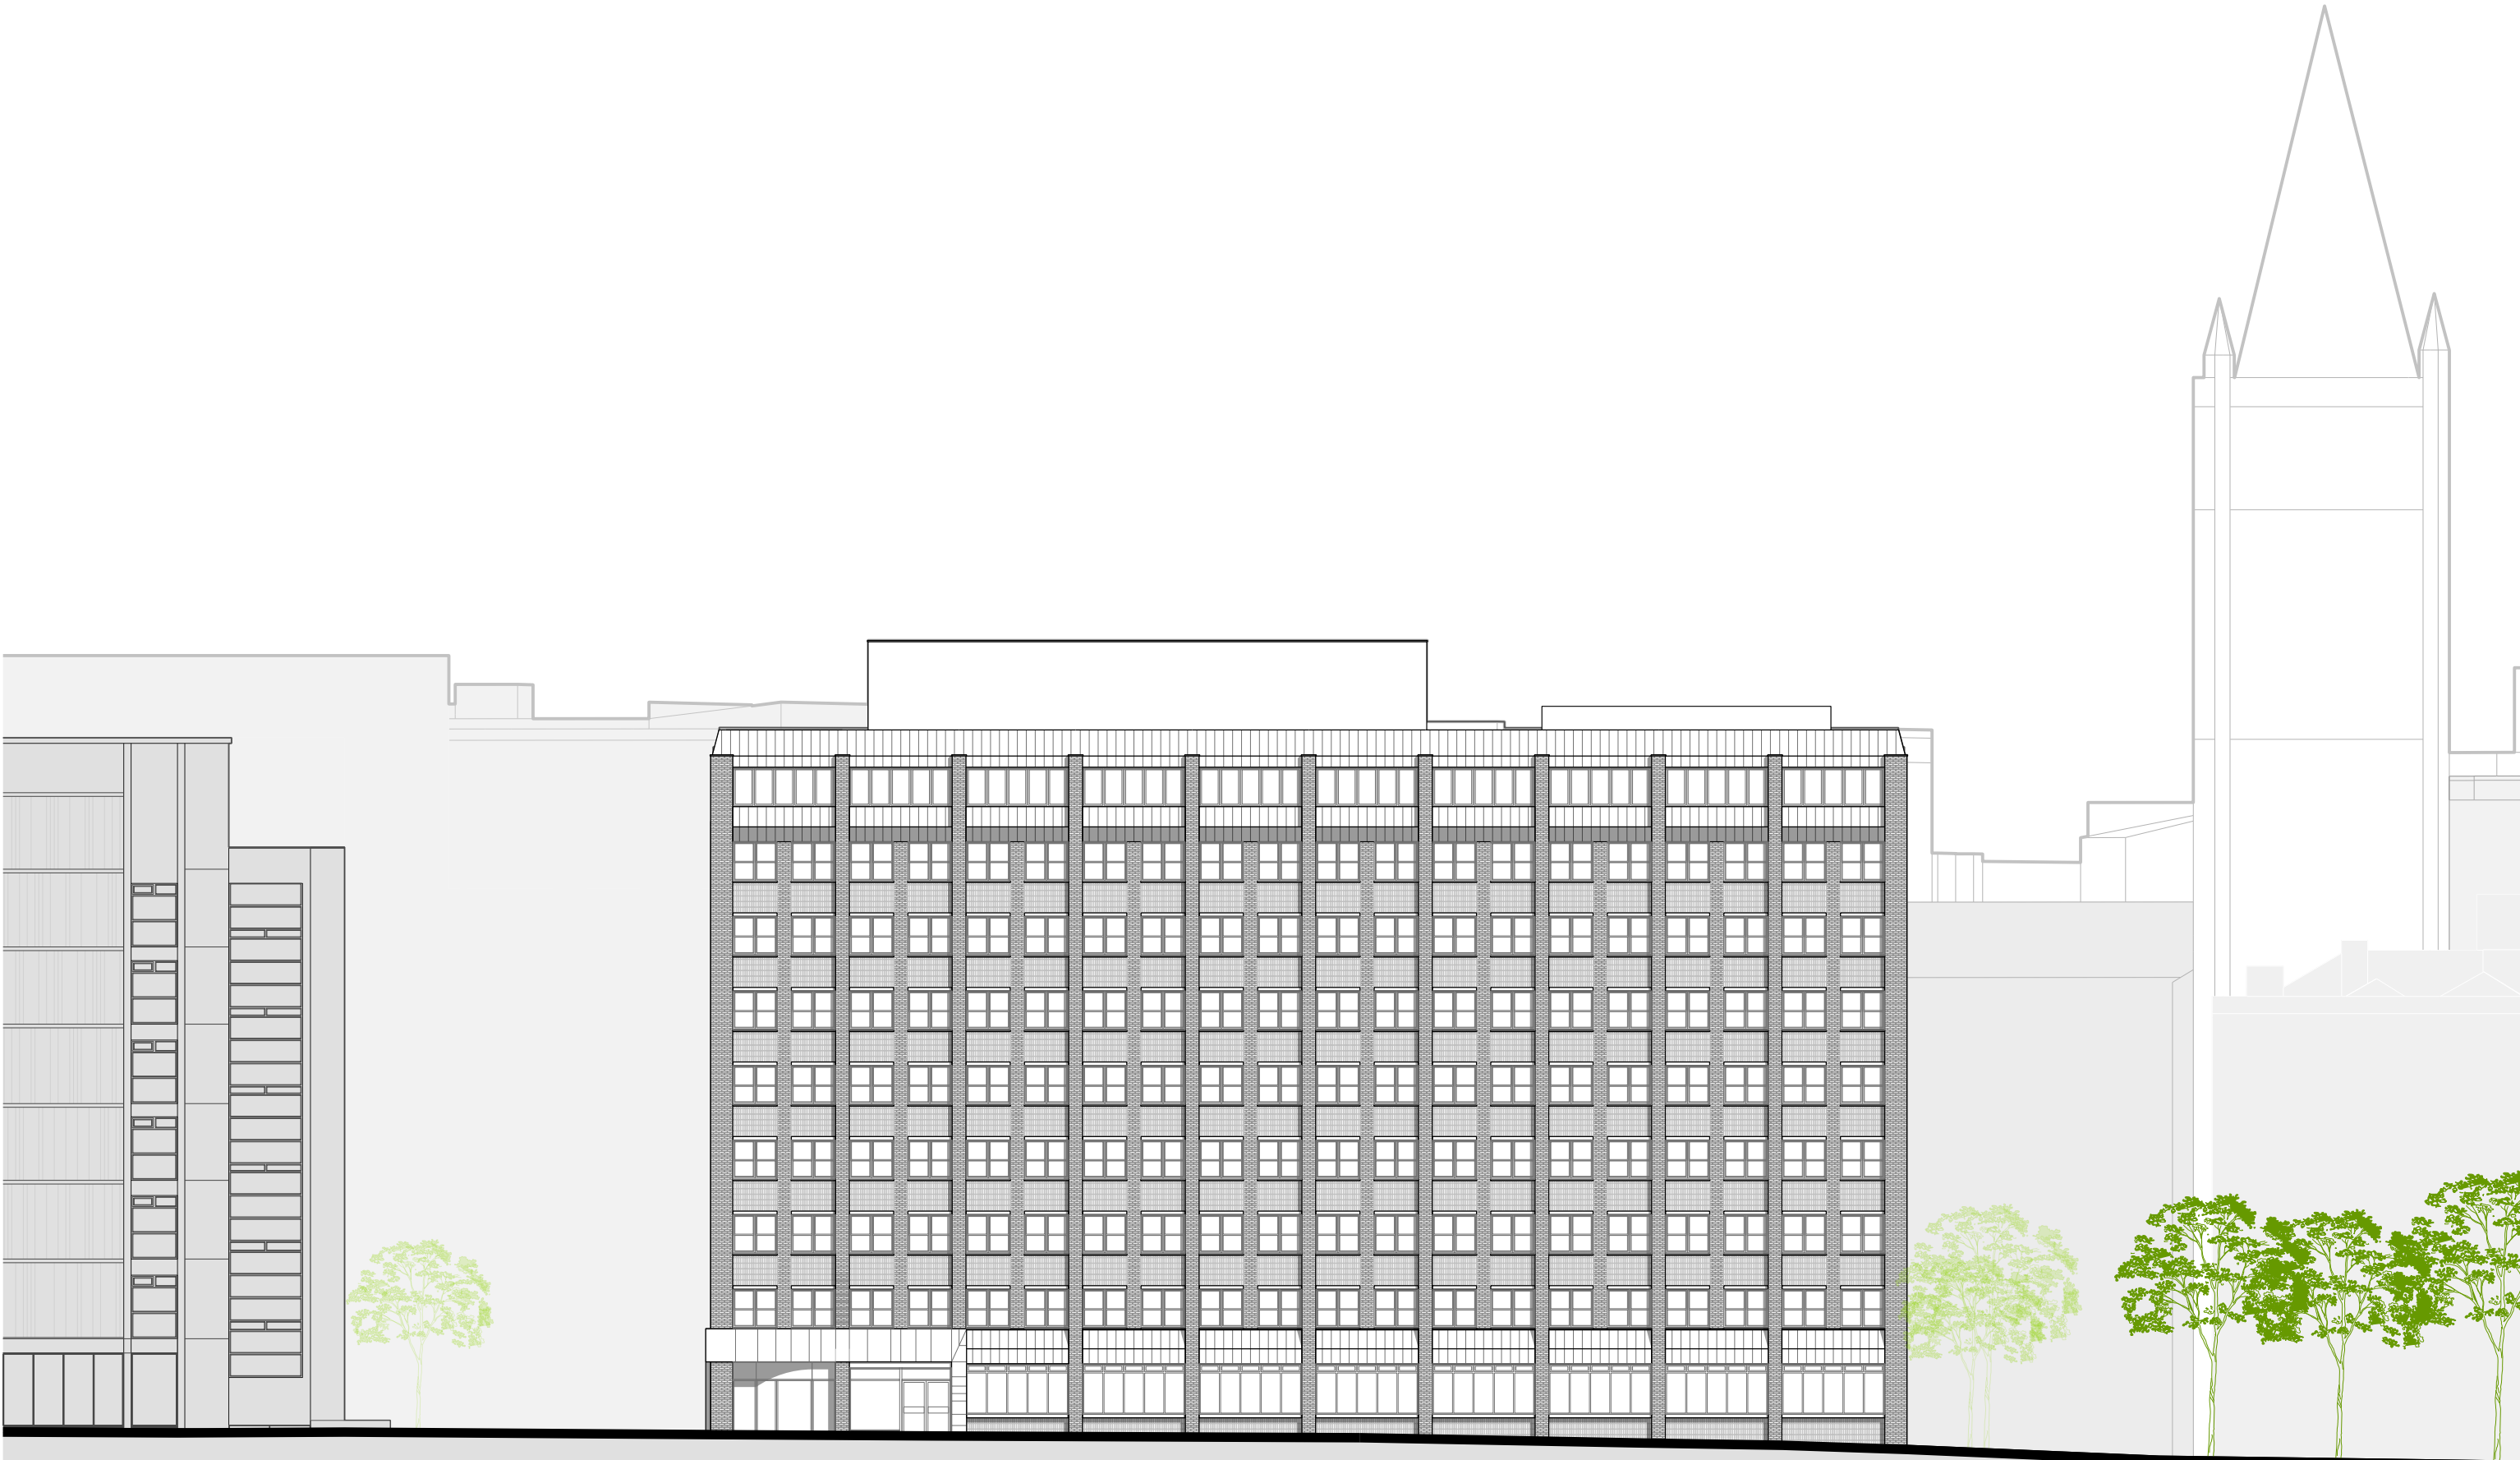

← MAJOR STREET X BOULTON HOUSE X BLOOM STREET →


This drawing is copyright
Do not scale off dimensions.
All dimensions to be checked on site by contractor.
Contractor to report any dimensional discrepancies,
errors or omissions prior to commencing on site.

NOTE:

NORTH

Rev	Date	Description
P01	28-05-2025	Planning Submission

KEY

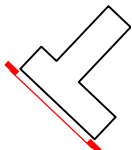

Project Title
Joyce,
17 Chorlton Street,
Manchester

Status
PLANNING

Drawing Title
General Arrangement
Existing South West Elevation
Chorlton Street

Job No 10531	Scale 1:250 @ A3
-----------------	---------------------

Drawing No 10531-SHA-ZZ-A-B5D9-G200-XE-SW-001	Revision P01
--	-----------------

simpsonhaugh

MANCHESTER
Riverside, 4 Commercial St
Manchester M15 4PQ
+44 (0)161 835 2345
www.simpsonhaugh.com

LONDON
5-8 Roberts Place
London EC1R 9BB
+44 (0)20 7549 4000
mail@simpsonhaugh.com