



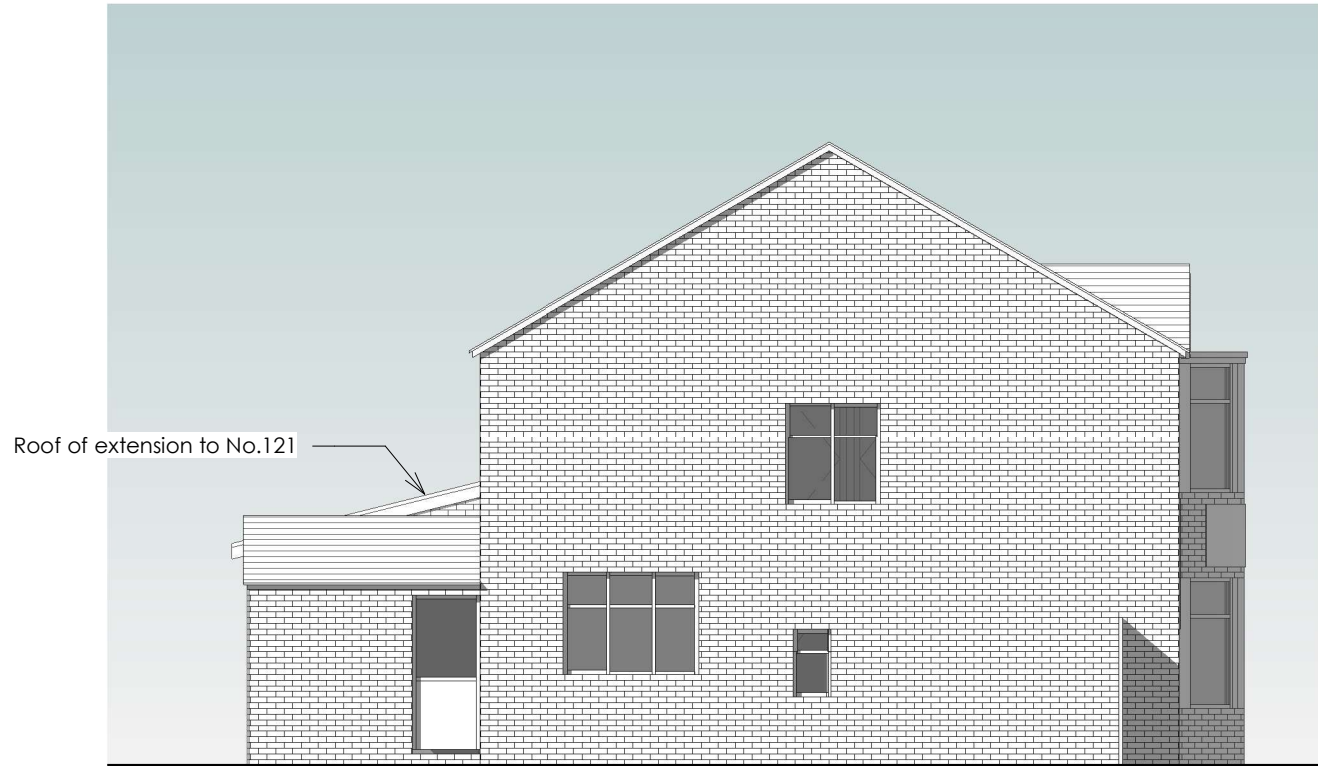


Existing Side Elevation 01 @1:100



Existing Front Elevation @1:100

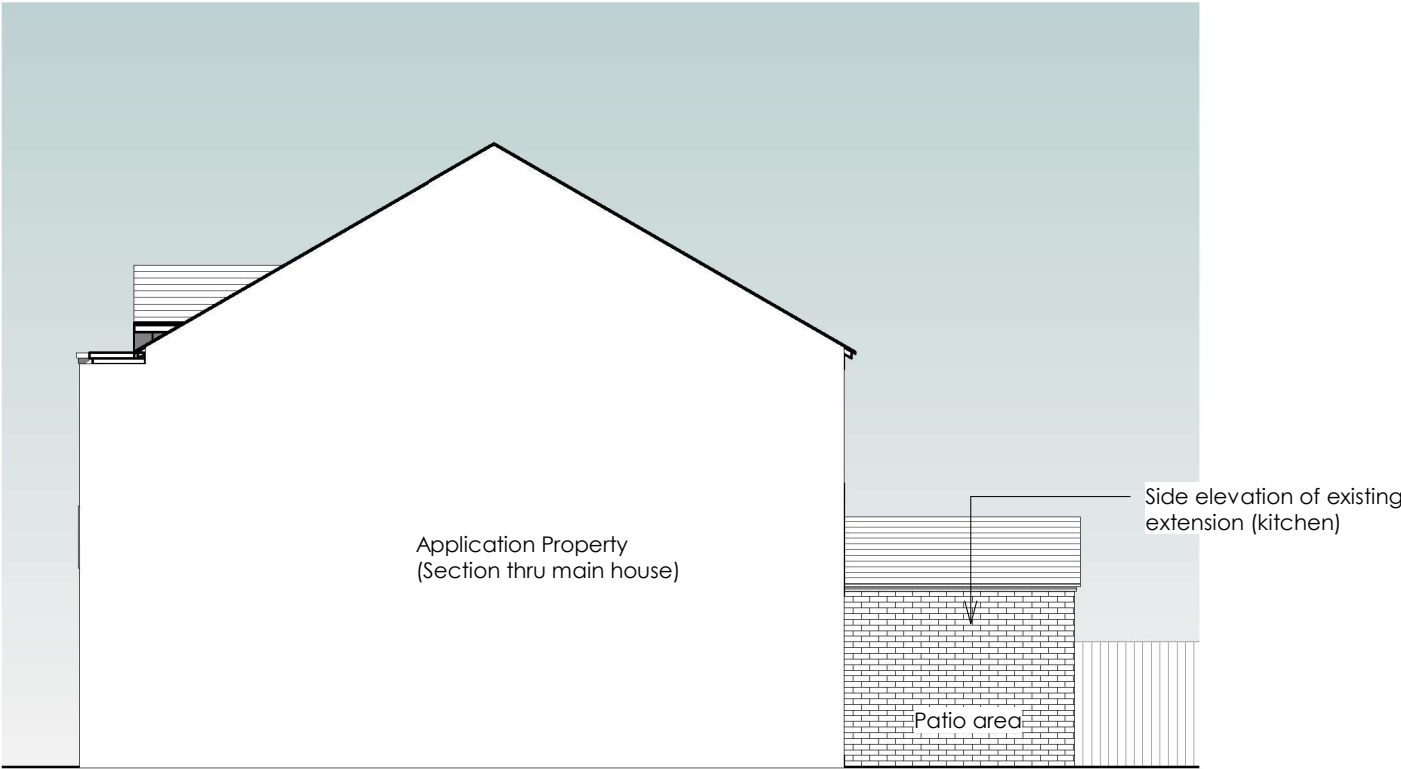

Existing Side Elevation 02 @1:100

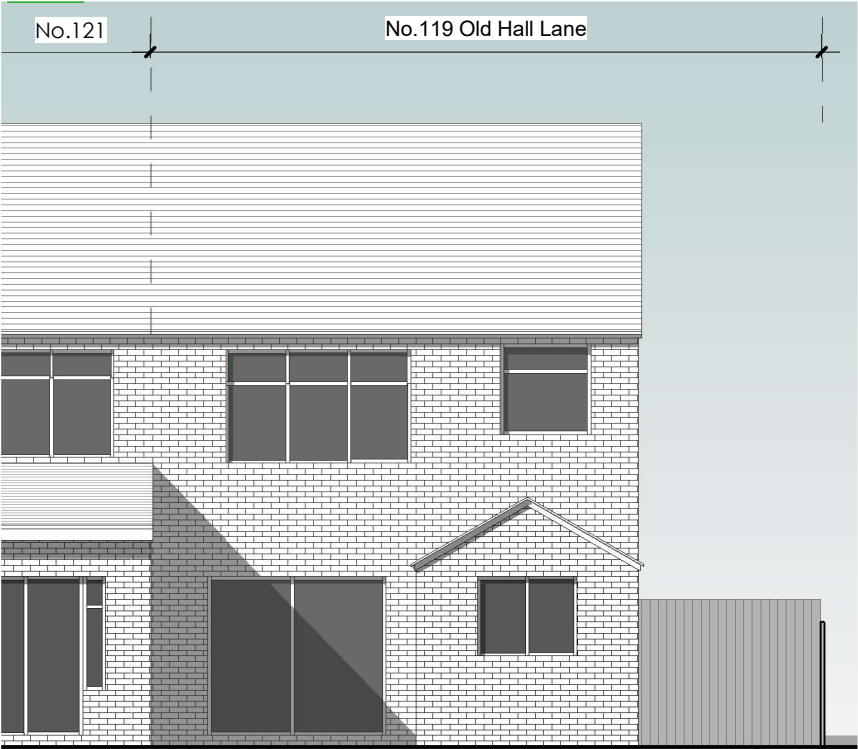

Existing Rear Elevation @1:100

No	Amendments	Prep	Date
L C A Architecture & Planning Email: lx.chowdhury@gmail.com Tel: 07563 952231			
Project 119 Old Hall Lane Manchester M14 6HJ			
Title Existing Elevations			
Job No.	2525	Drawing No.	PL06
Amendment:	Scale @A3: as shown		
Status	PLANNING		
Auth.	CL	Date.	July 2025