


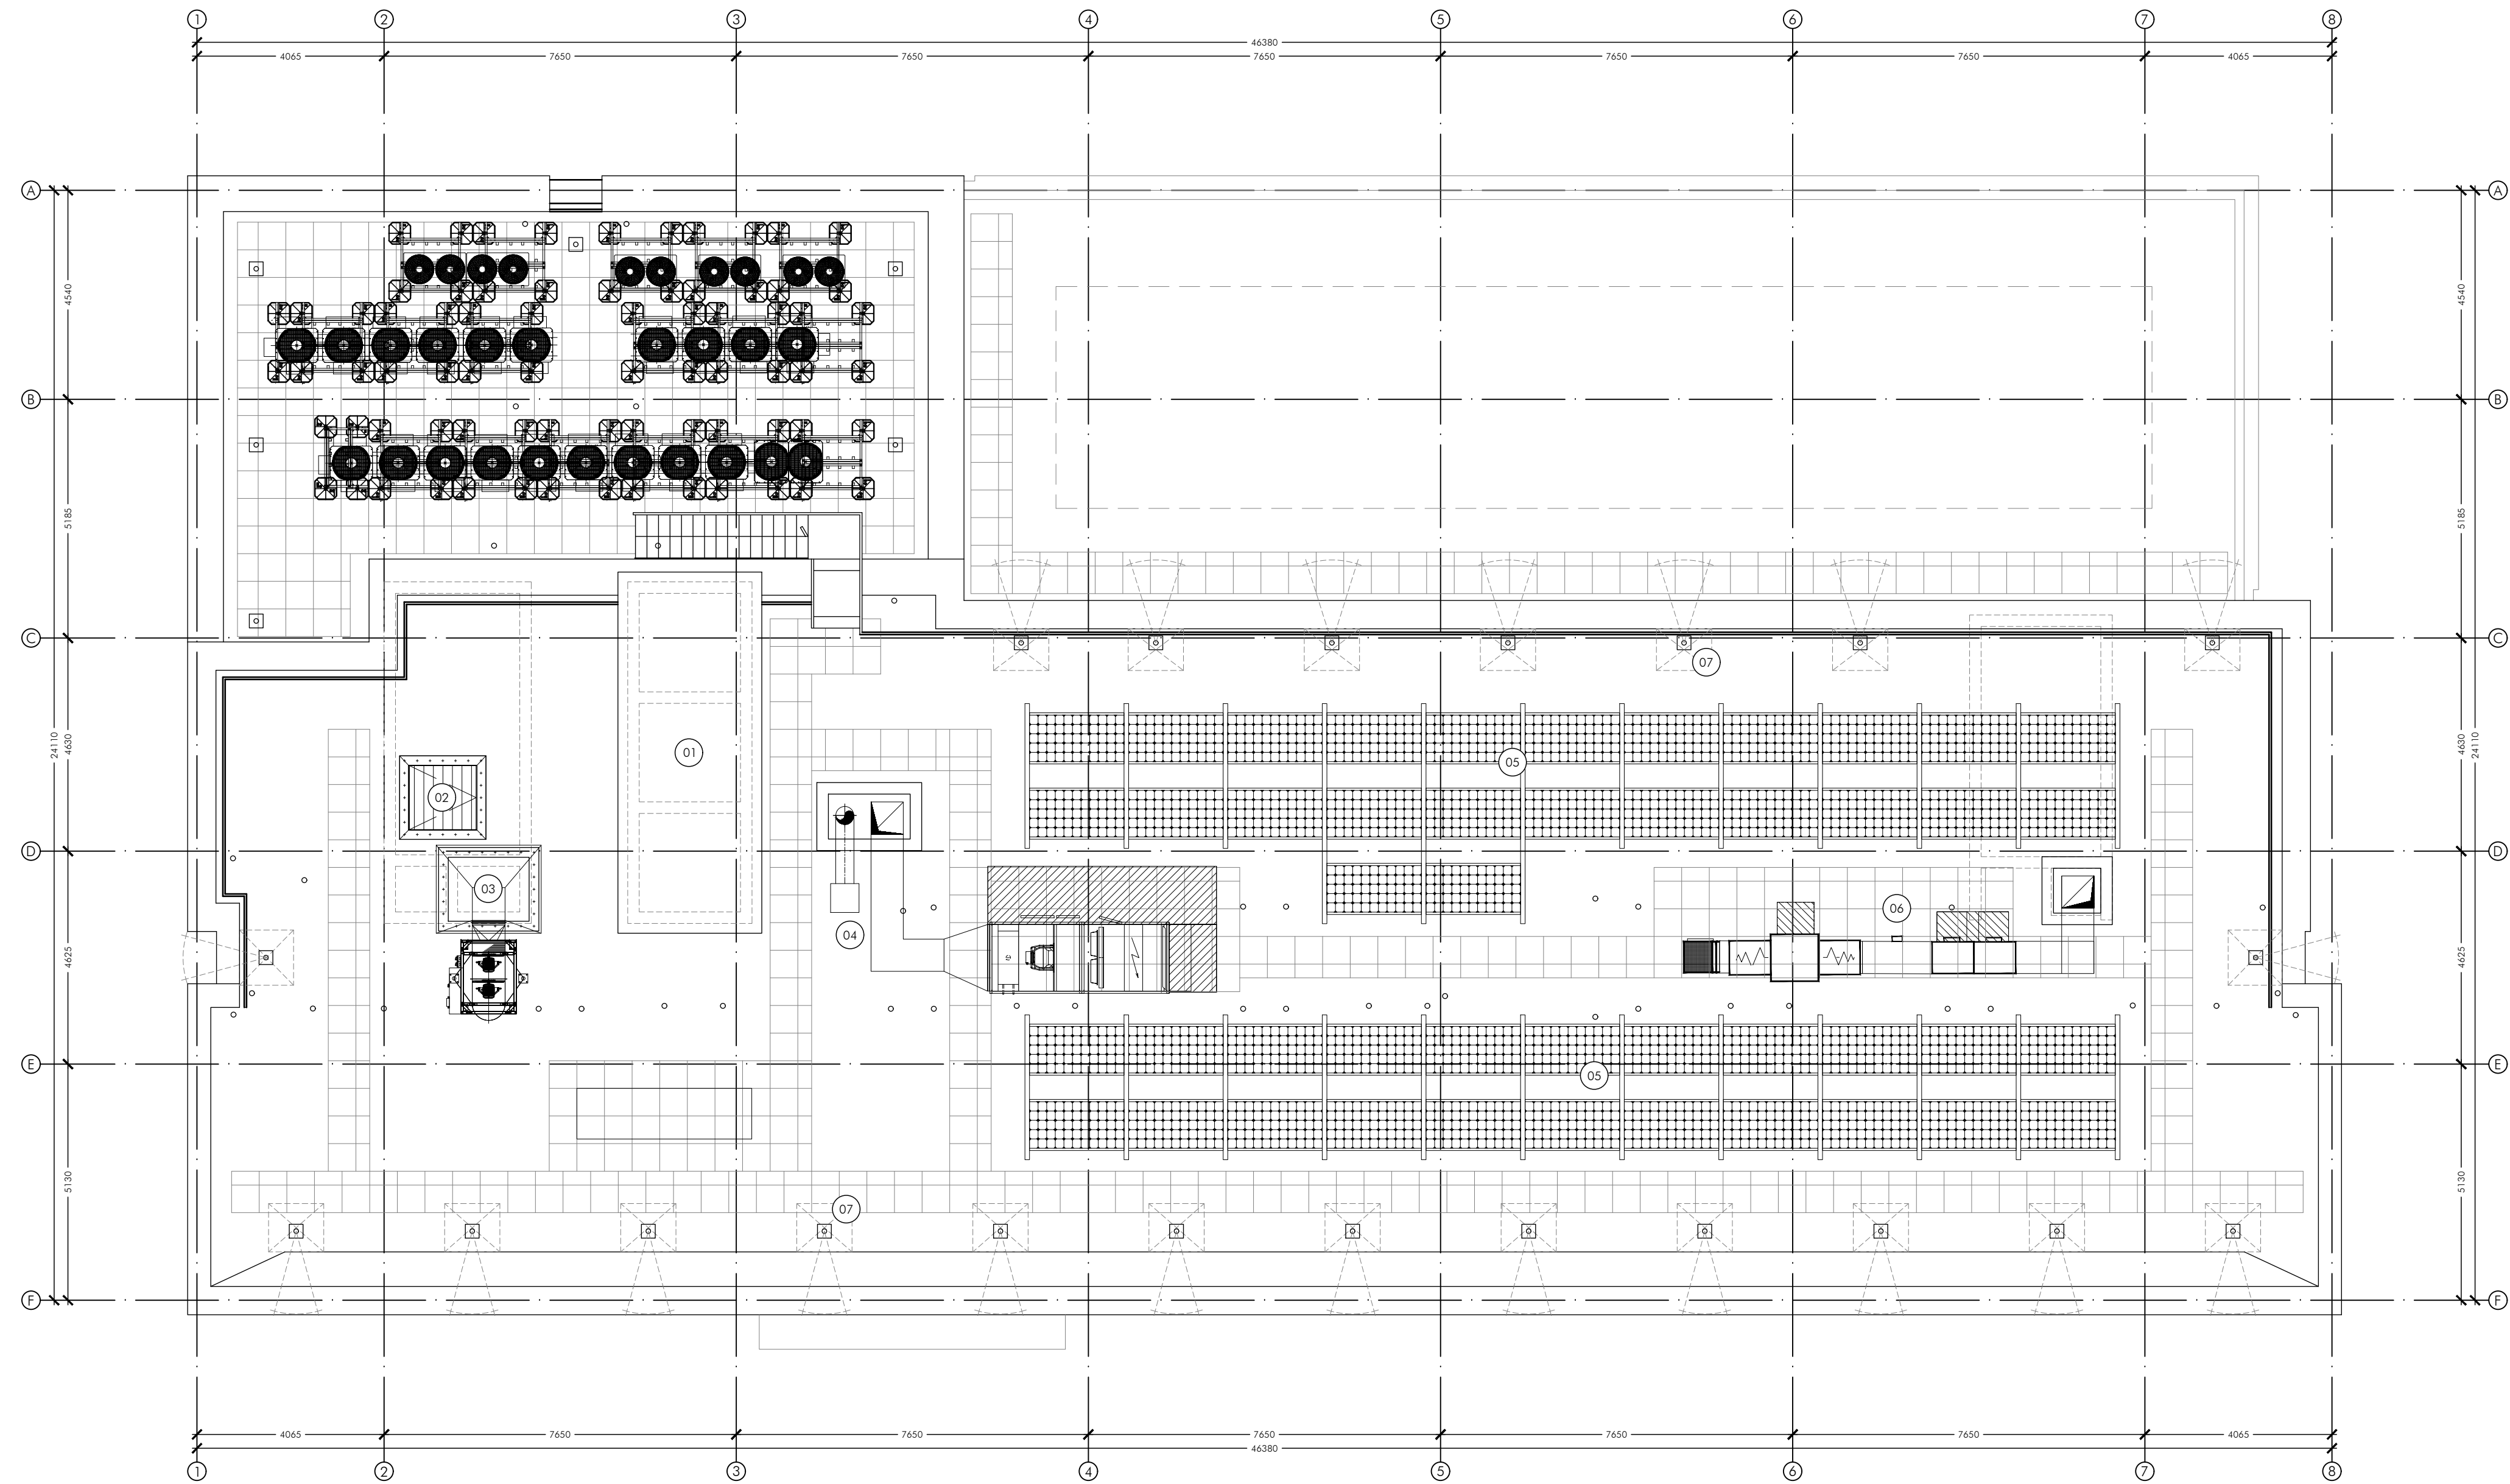

- 01 LIFT OVERRUN
- 02 AOV TO STAIR
- 03 SMOKE EXTRACT
- 04 LINEN ROOM SUPPLY / EXTRACT
- 05 PV ARRAY
- 06 KITCHEN EXTRACT
- 07 DAVIT ARM UPSTANDS FOR WINDOW CLEANING ACCESS

	DRAWN	REVISION	DATE	VER
PLANNING ISSUE	 ALLISON PIKE ARCHITECTS & DESIGNERS			
	7 Buxton Road West, Disley, Stockport, Cheshire, SK12 2AE. Website: www.allisonpike.com			
	Telephone: 01663 763000 Facsimile: 01663 766772 Email: studio@allisonpike.com			
	© Allison Pike Partnership Limited.			
	PROJECT PREMIER INN ROCHDALE ROAD 25 ROCHDALE ROAD MANCHESTER, M4 4HT			
TITLE PROPOSED ROOF PLAN				
SCALE 1:100 @ A1				
DRAWING No L017-APA-12-01.RF-D-A-900008			REVISION	