


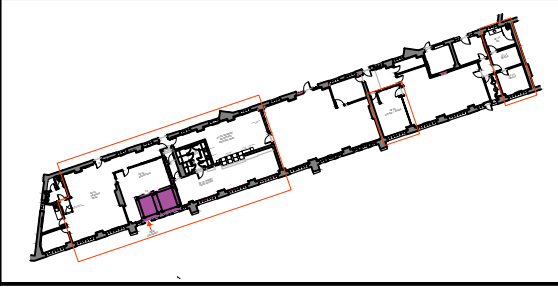


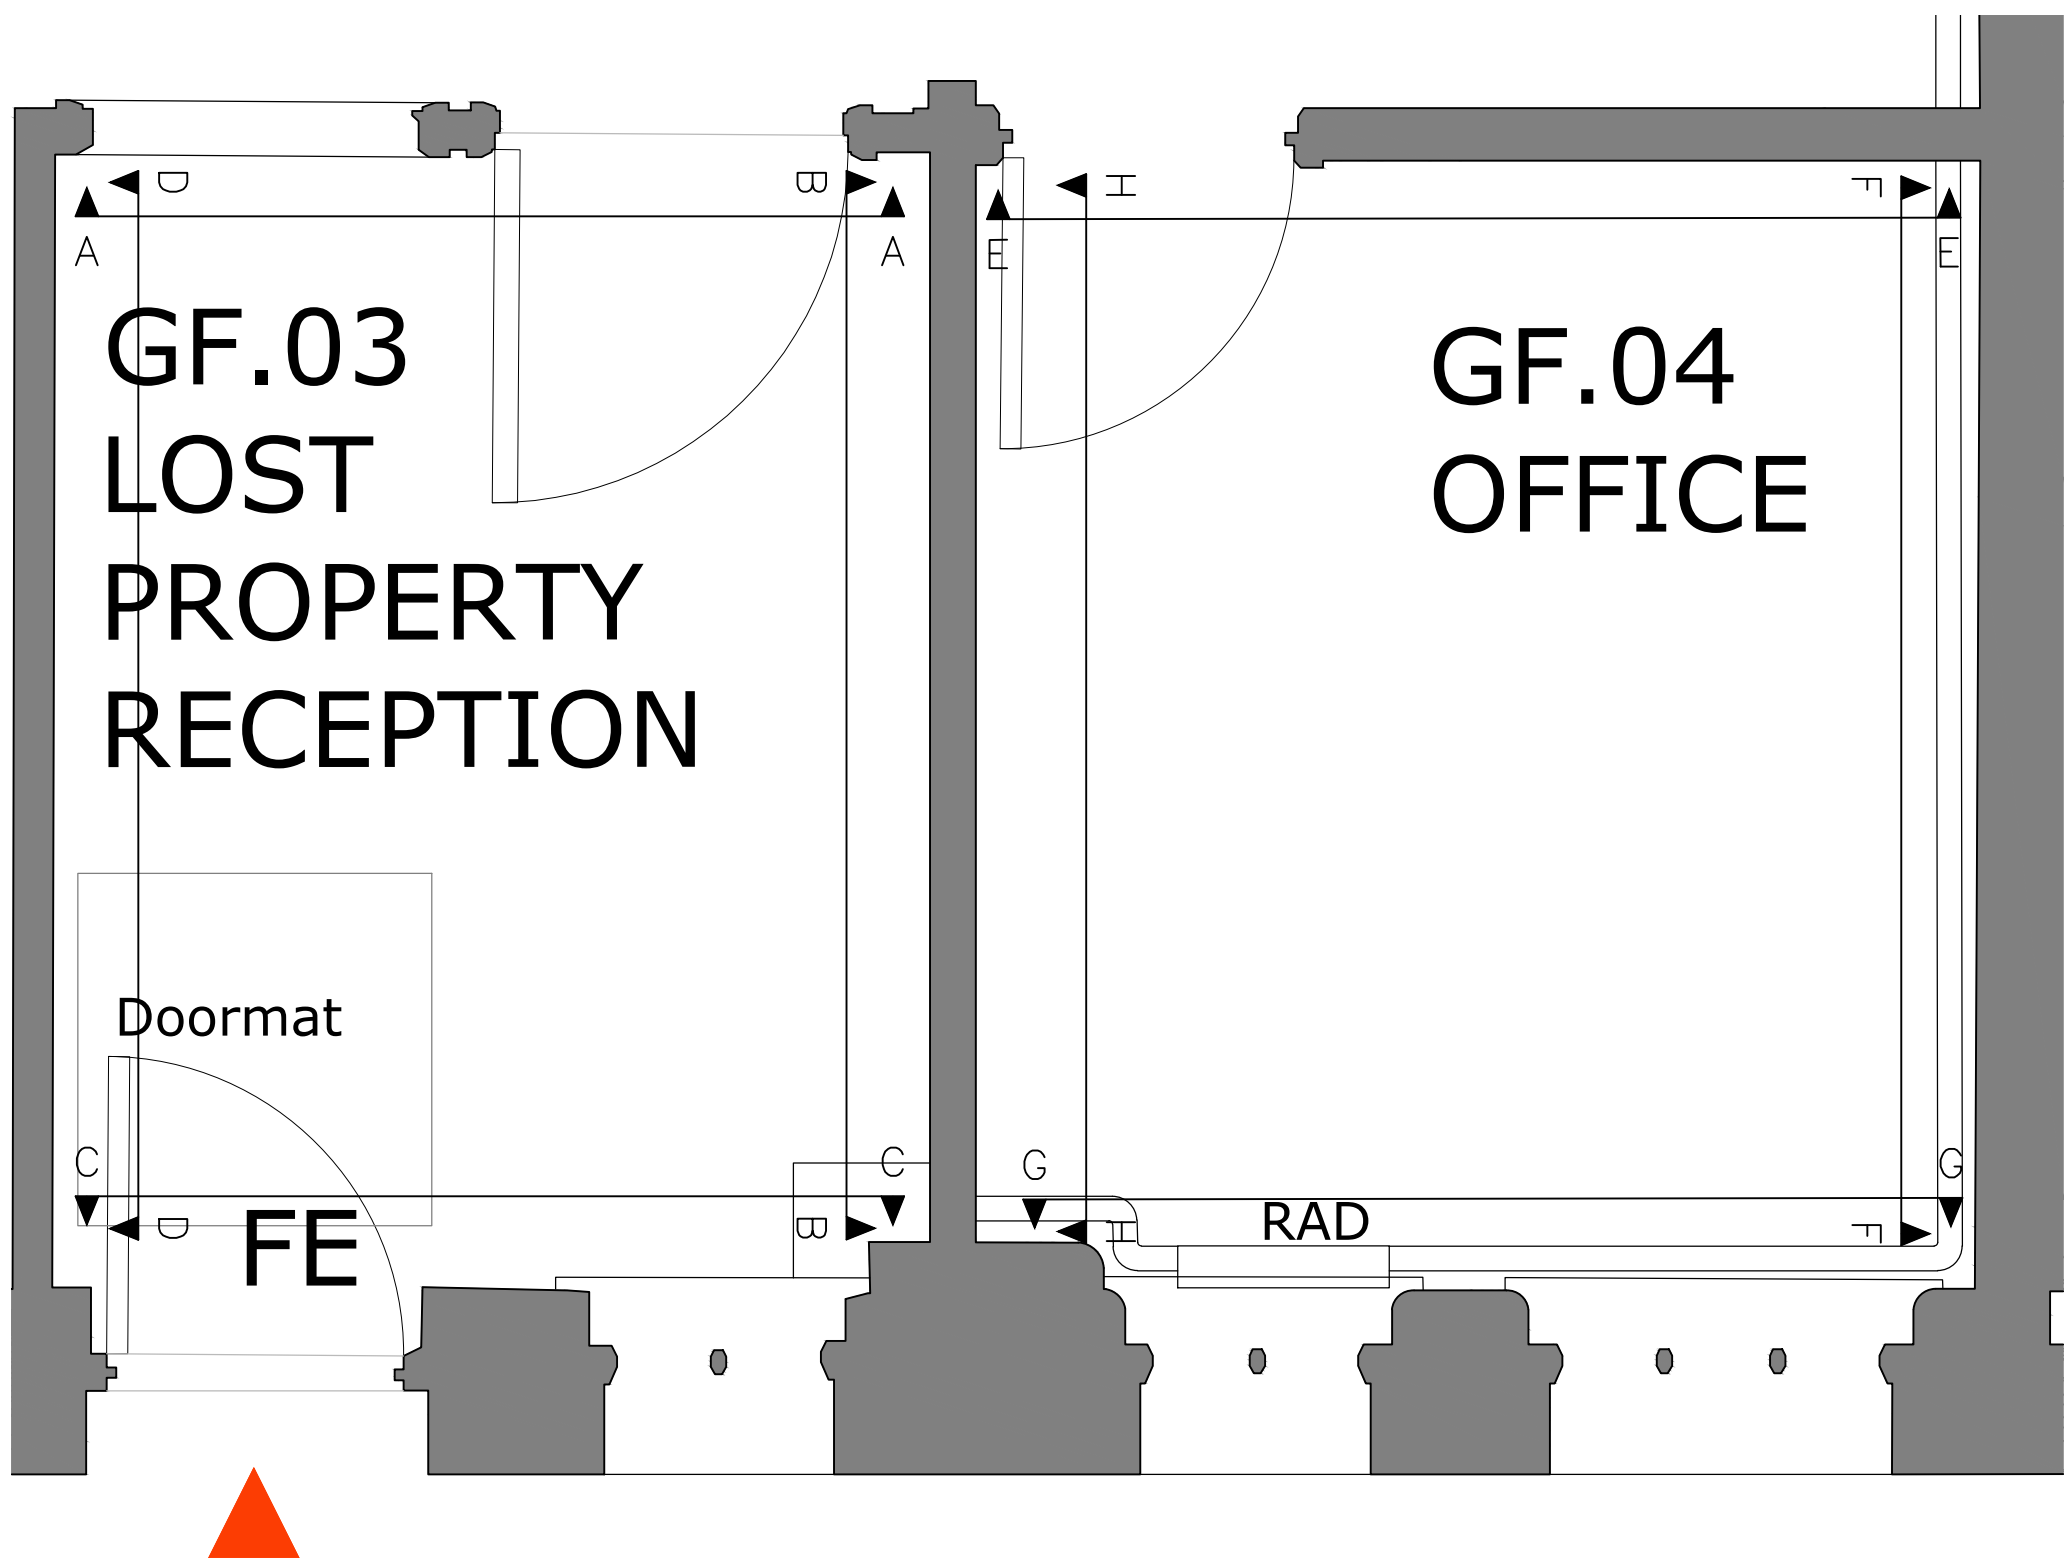


01 Existing Floor Plan
SCALE: 1:20

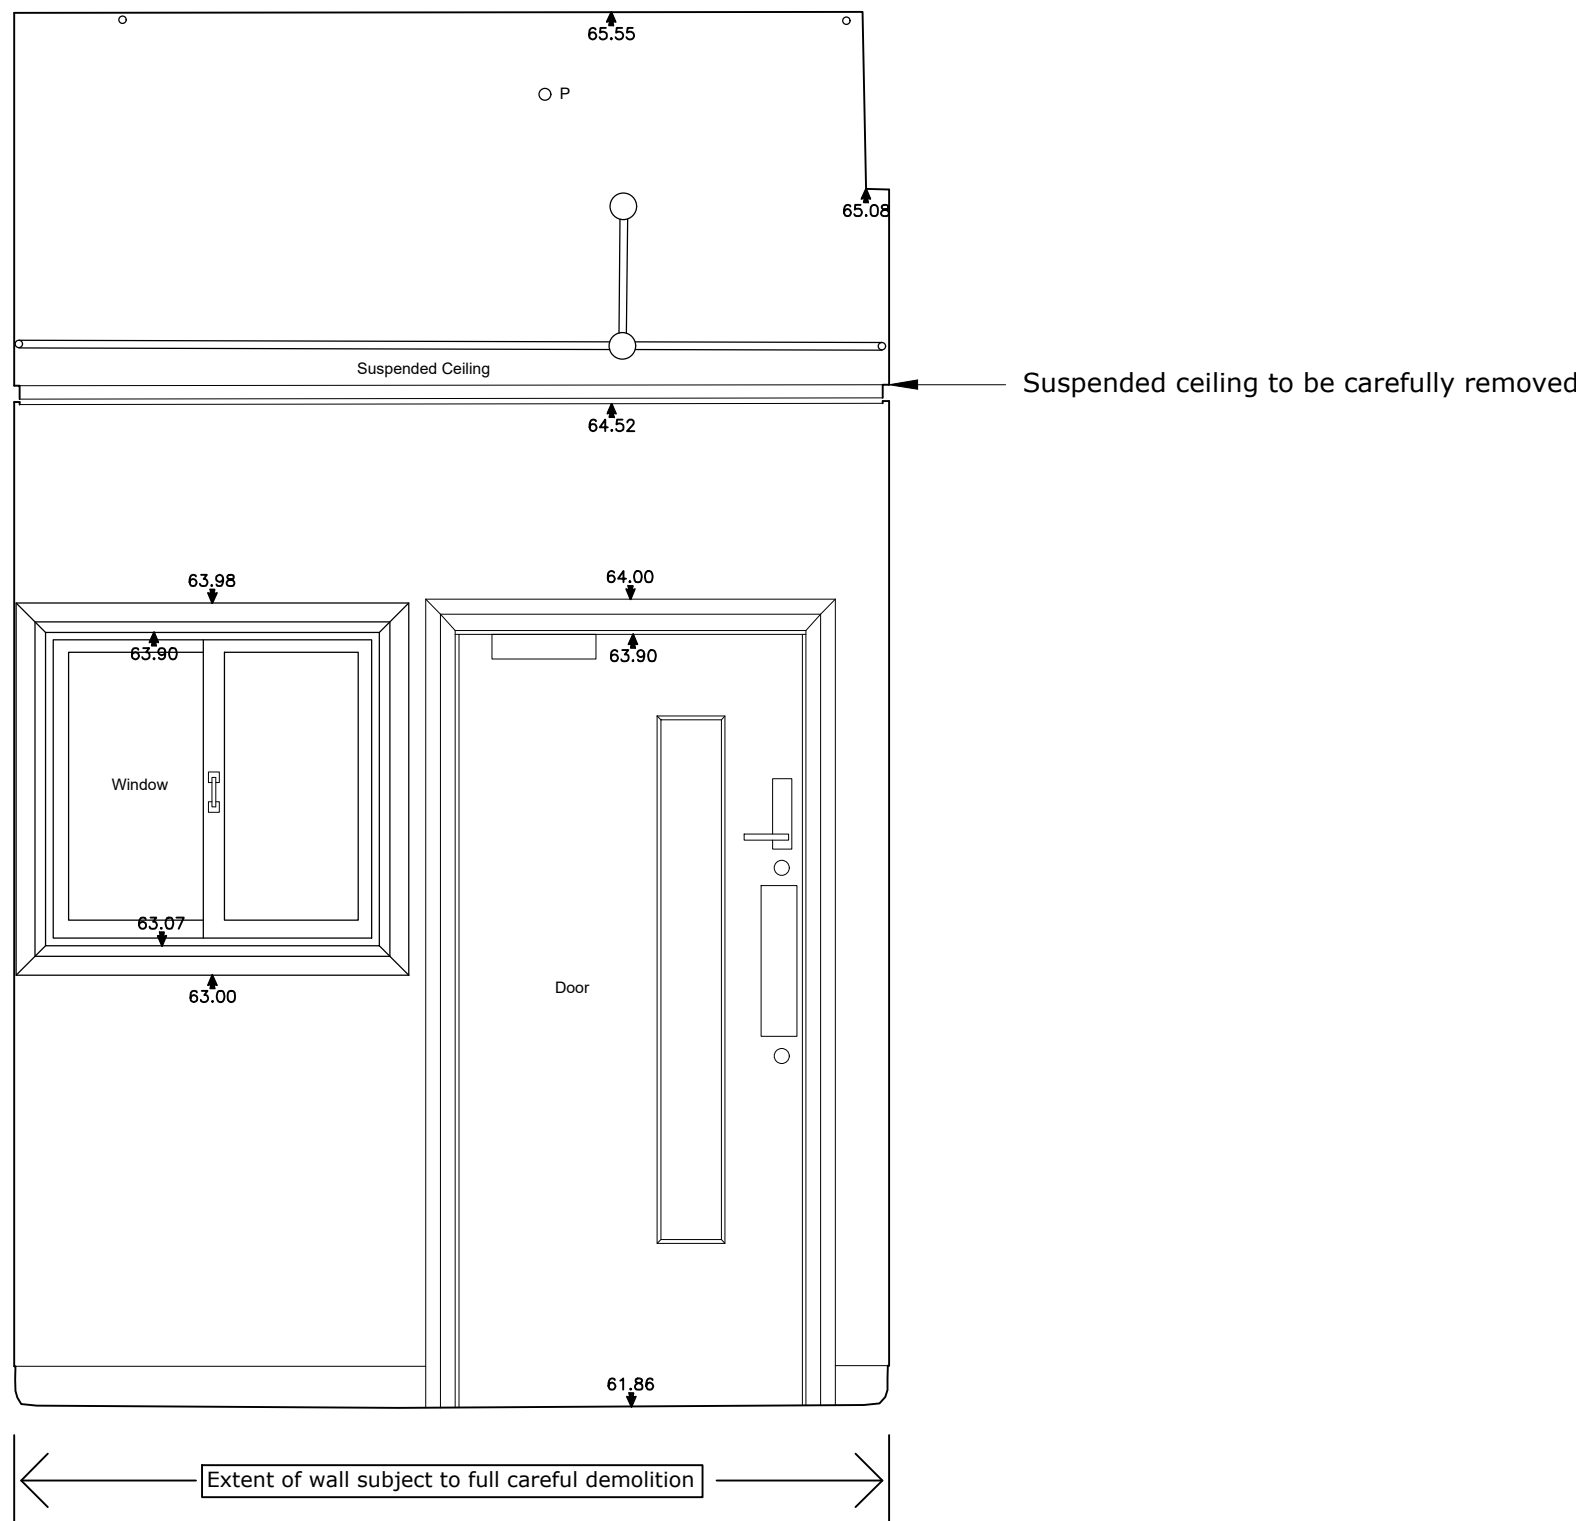


02 Existing Elevation A-A
SCALE: 1:20

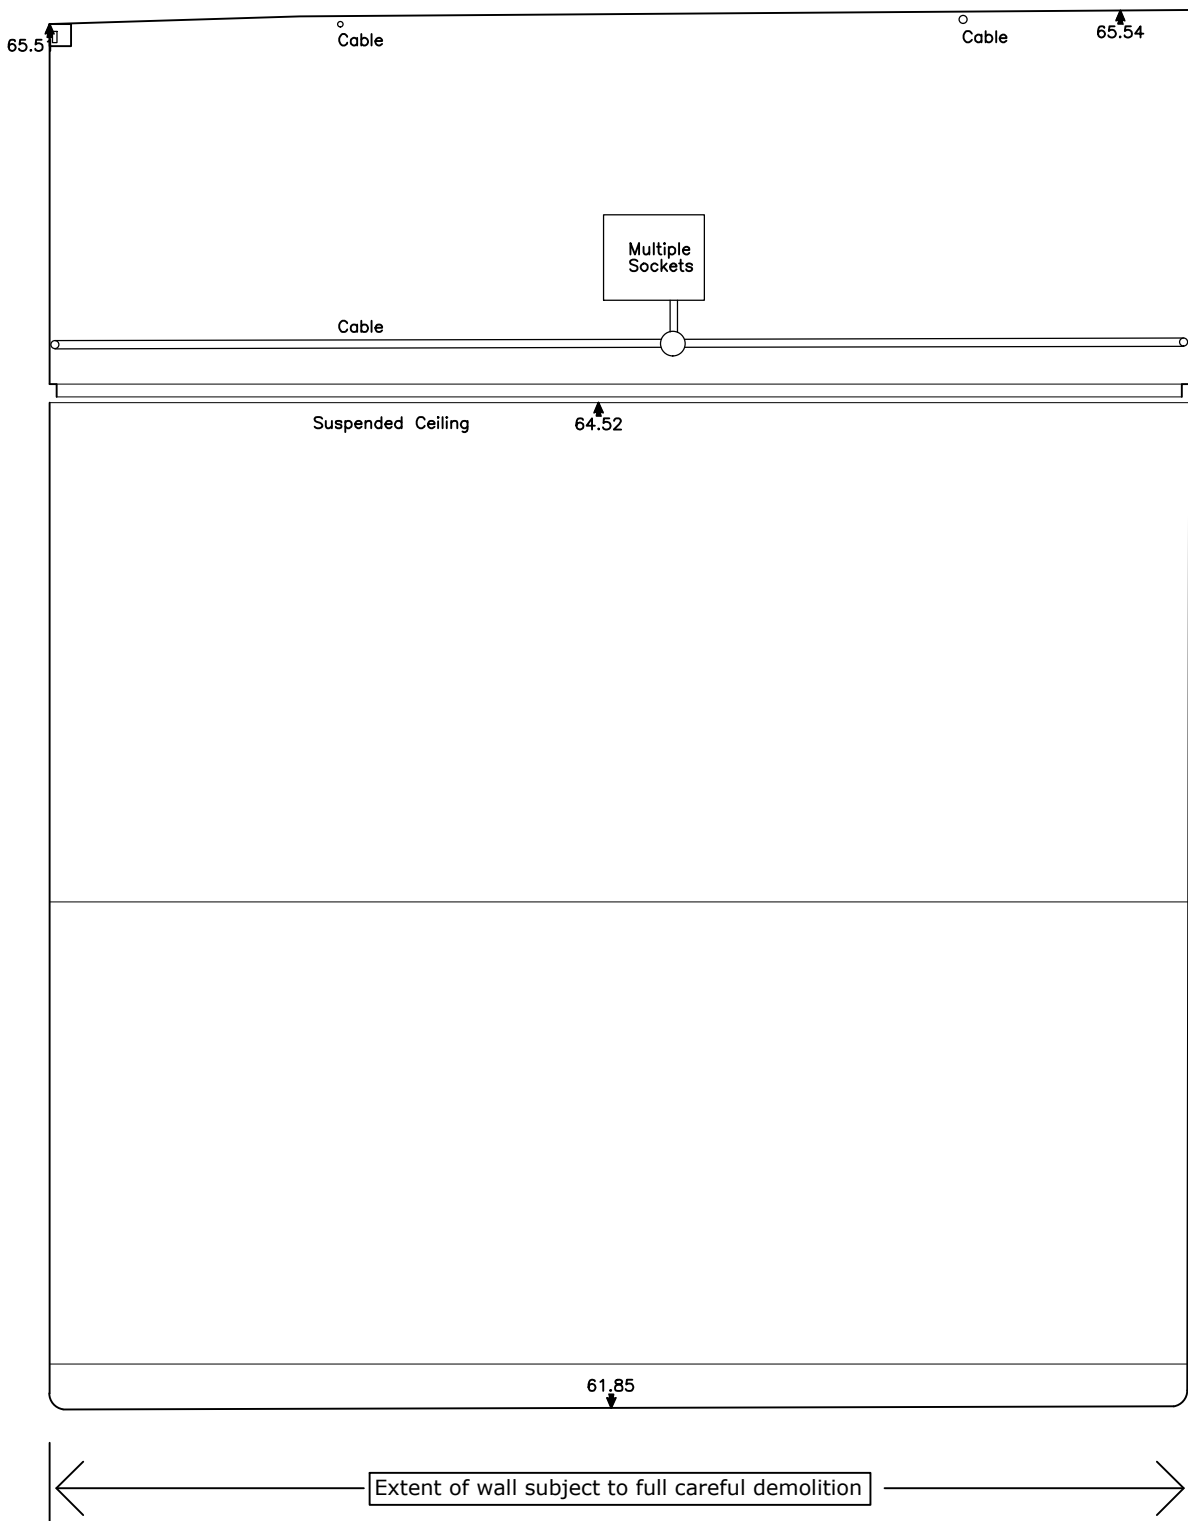


03 Existing Elevation B-B
SCALE: 1:20

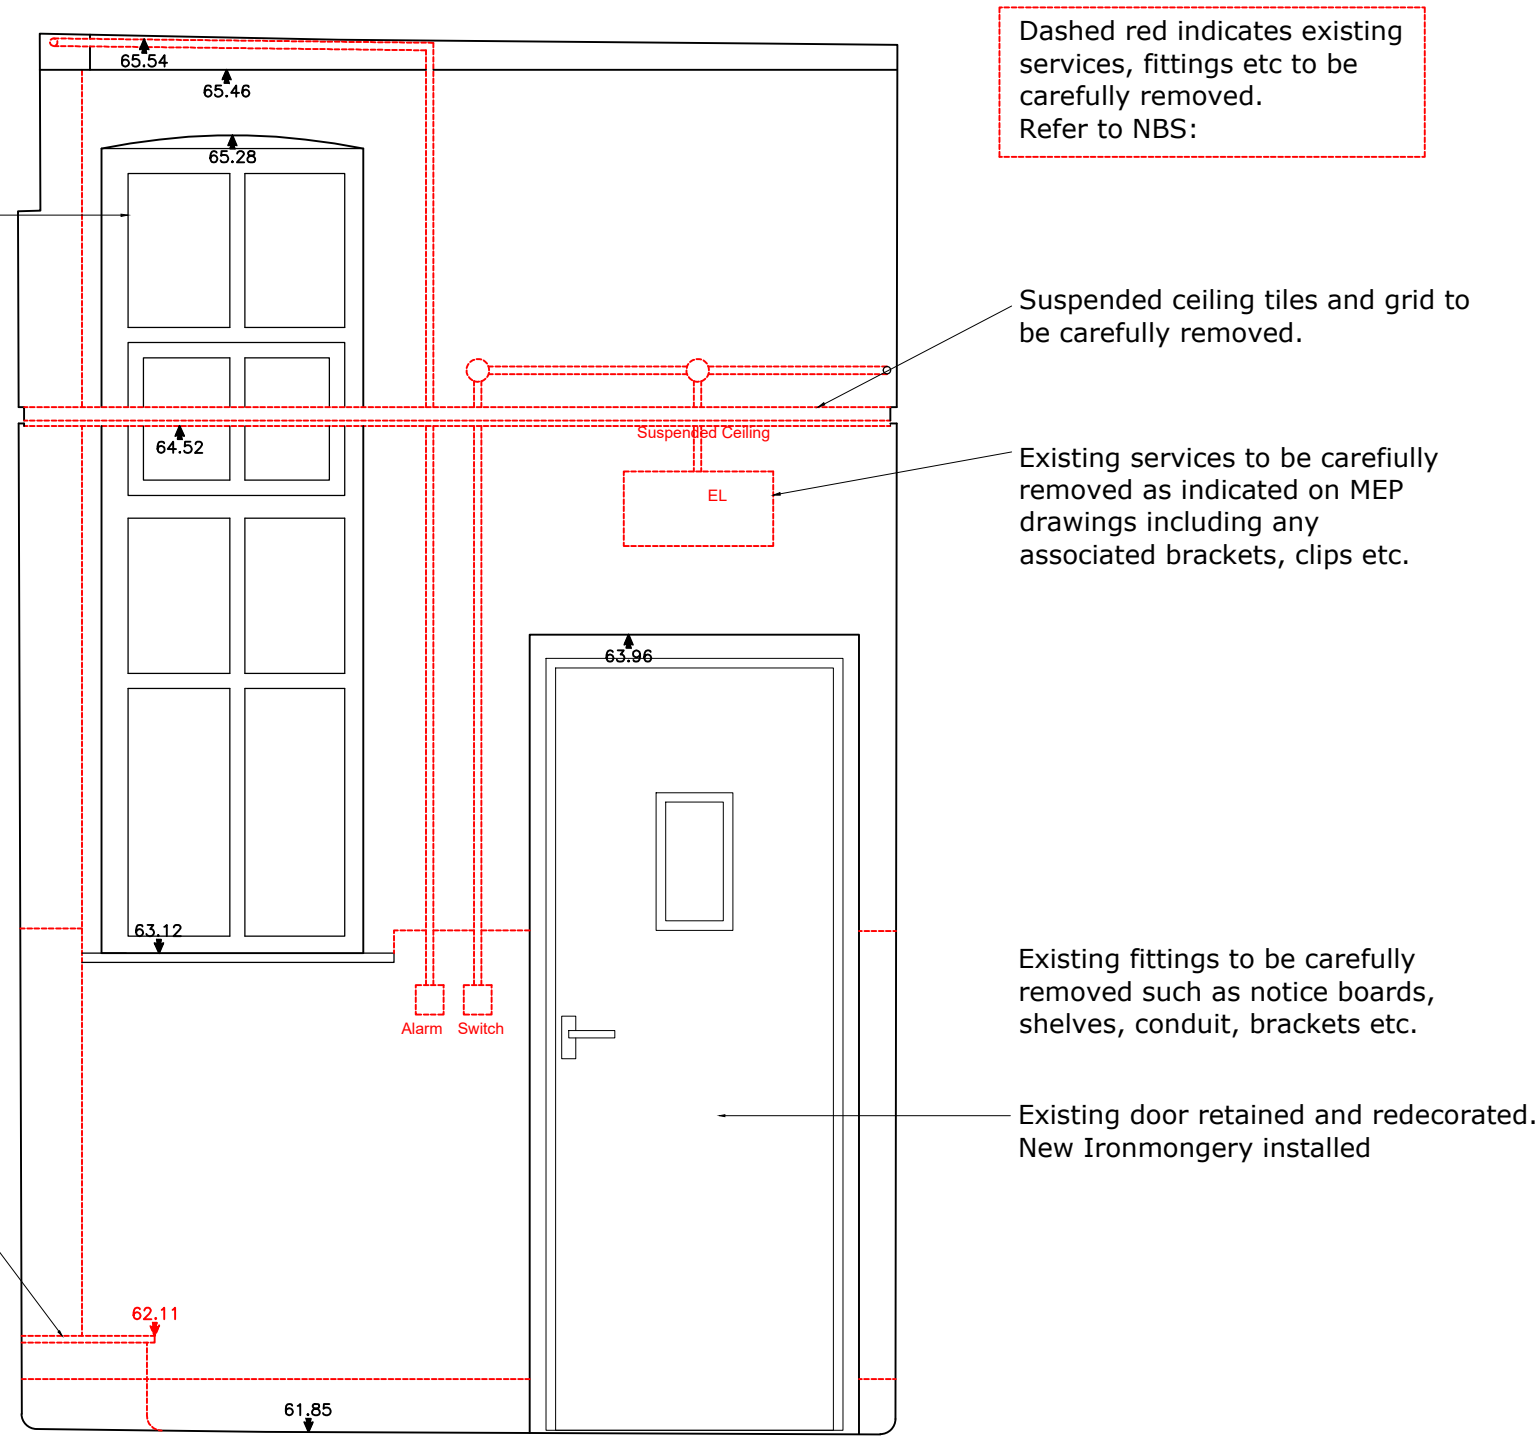


04 Existing Elevation C-C
SCALE: 1:20

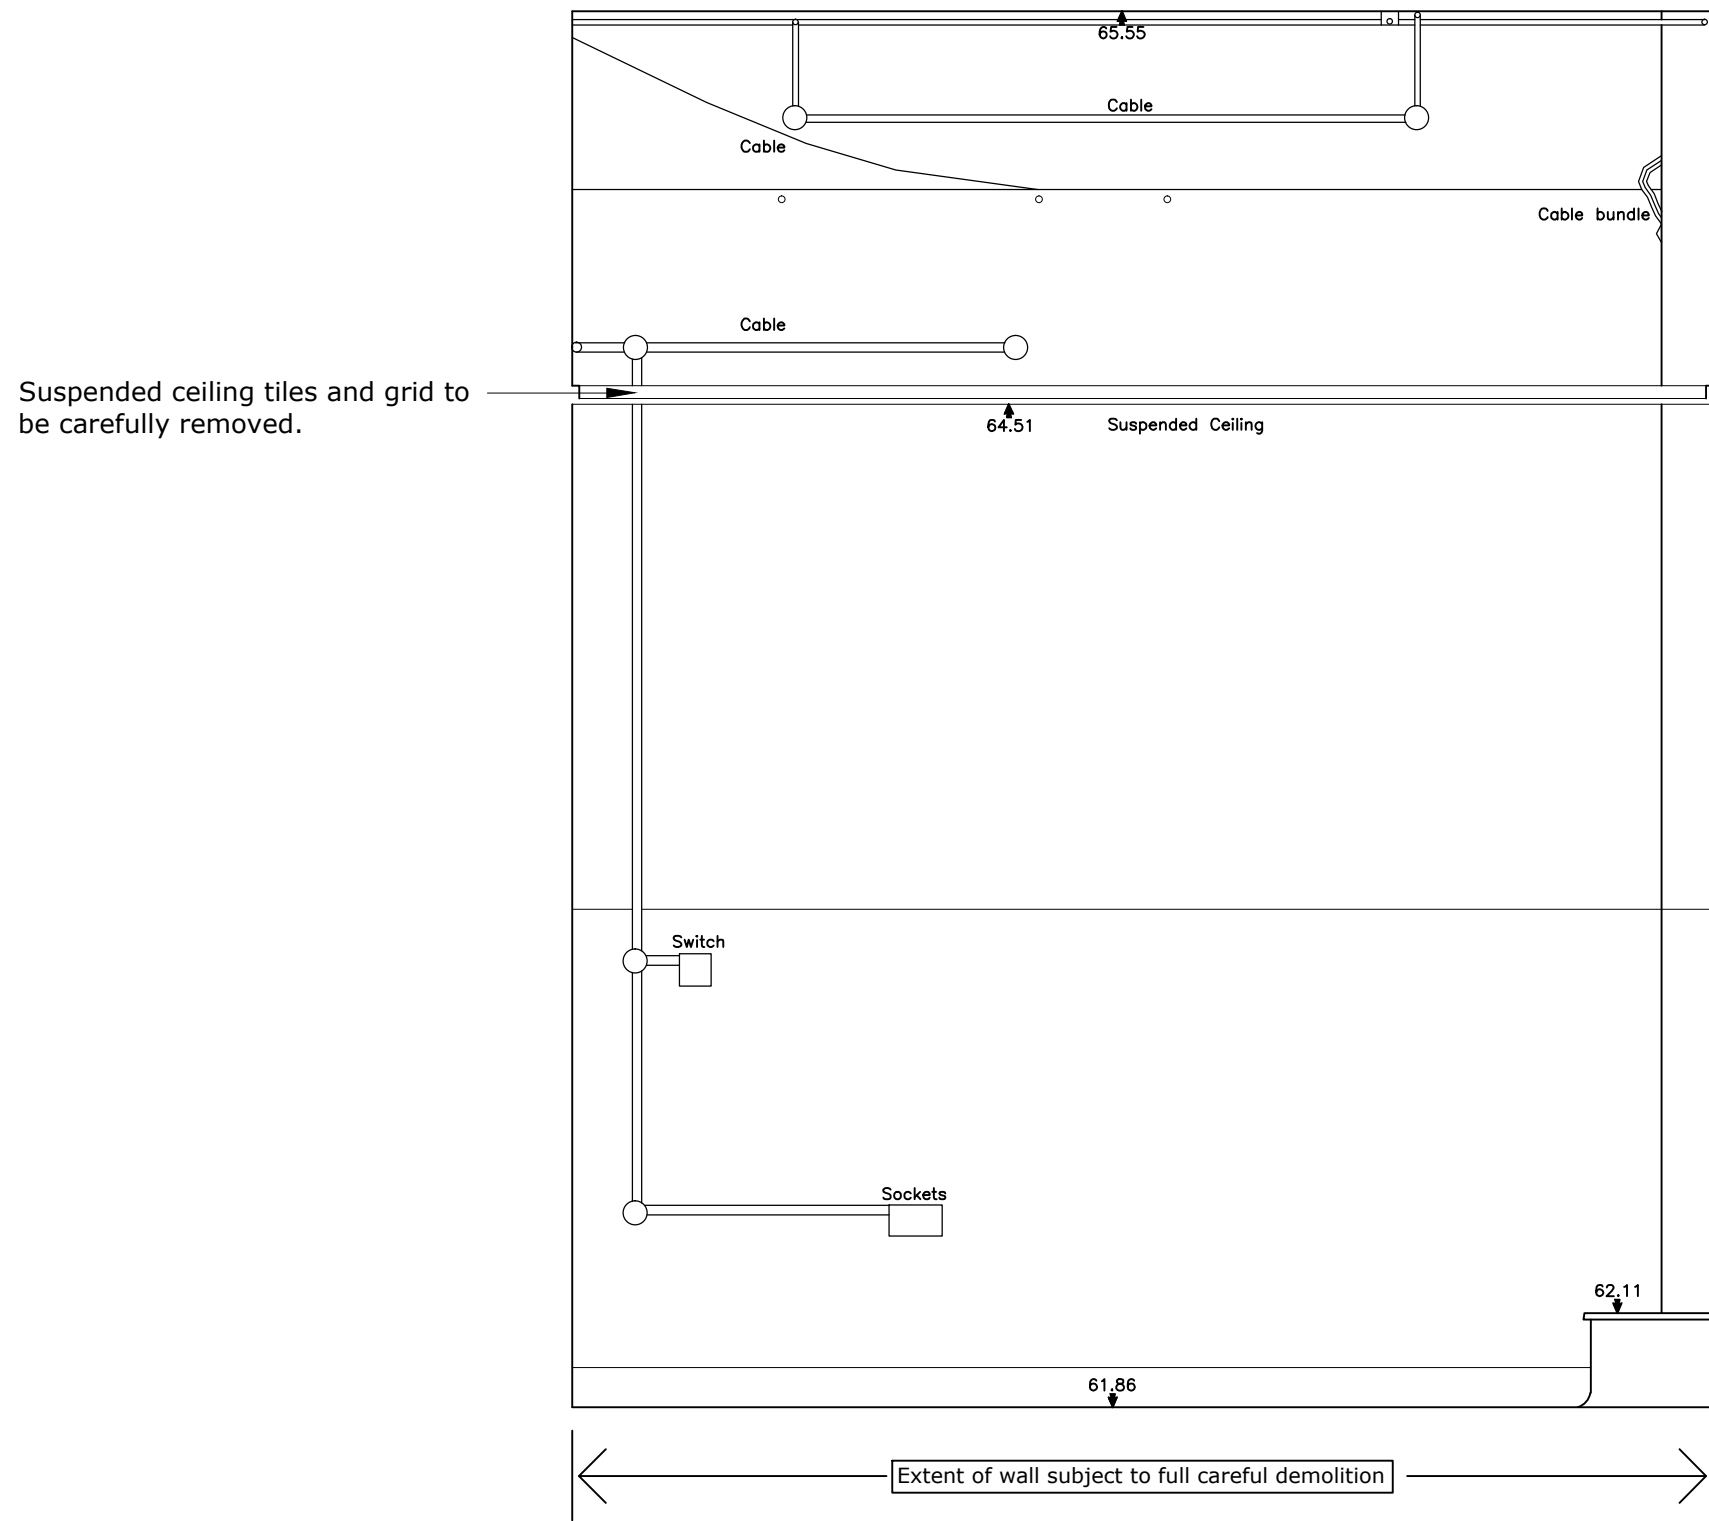


05 Existing Elevation D-D
SCALE: 1:20

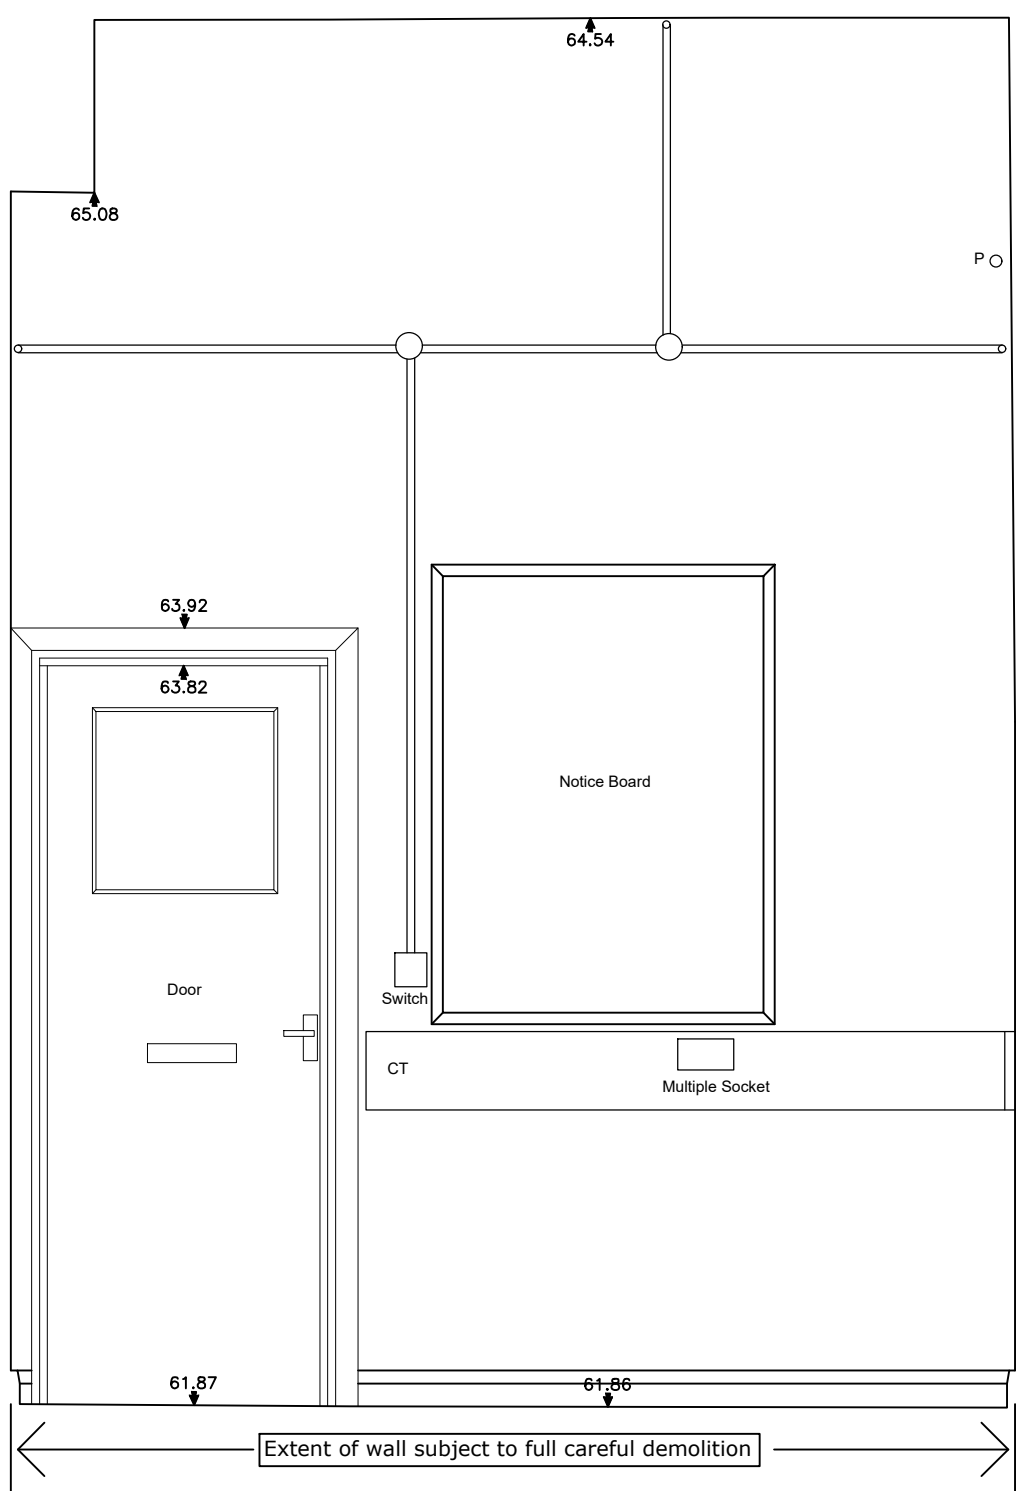


06 Existing Elevation E-E
SCALE: 1:20

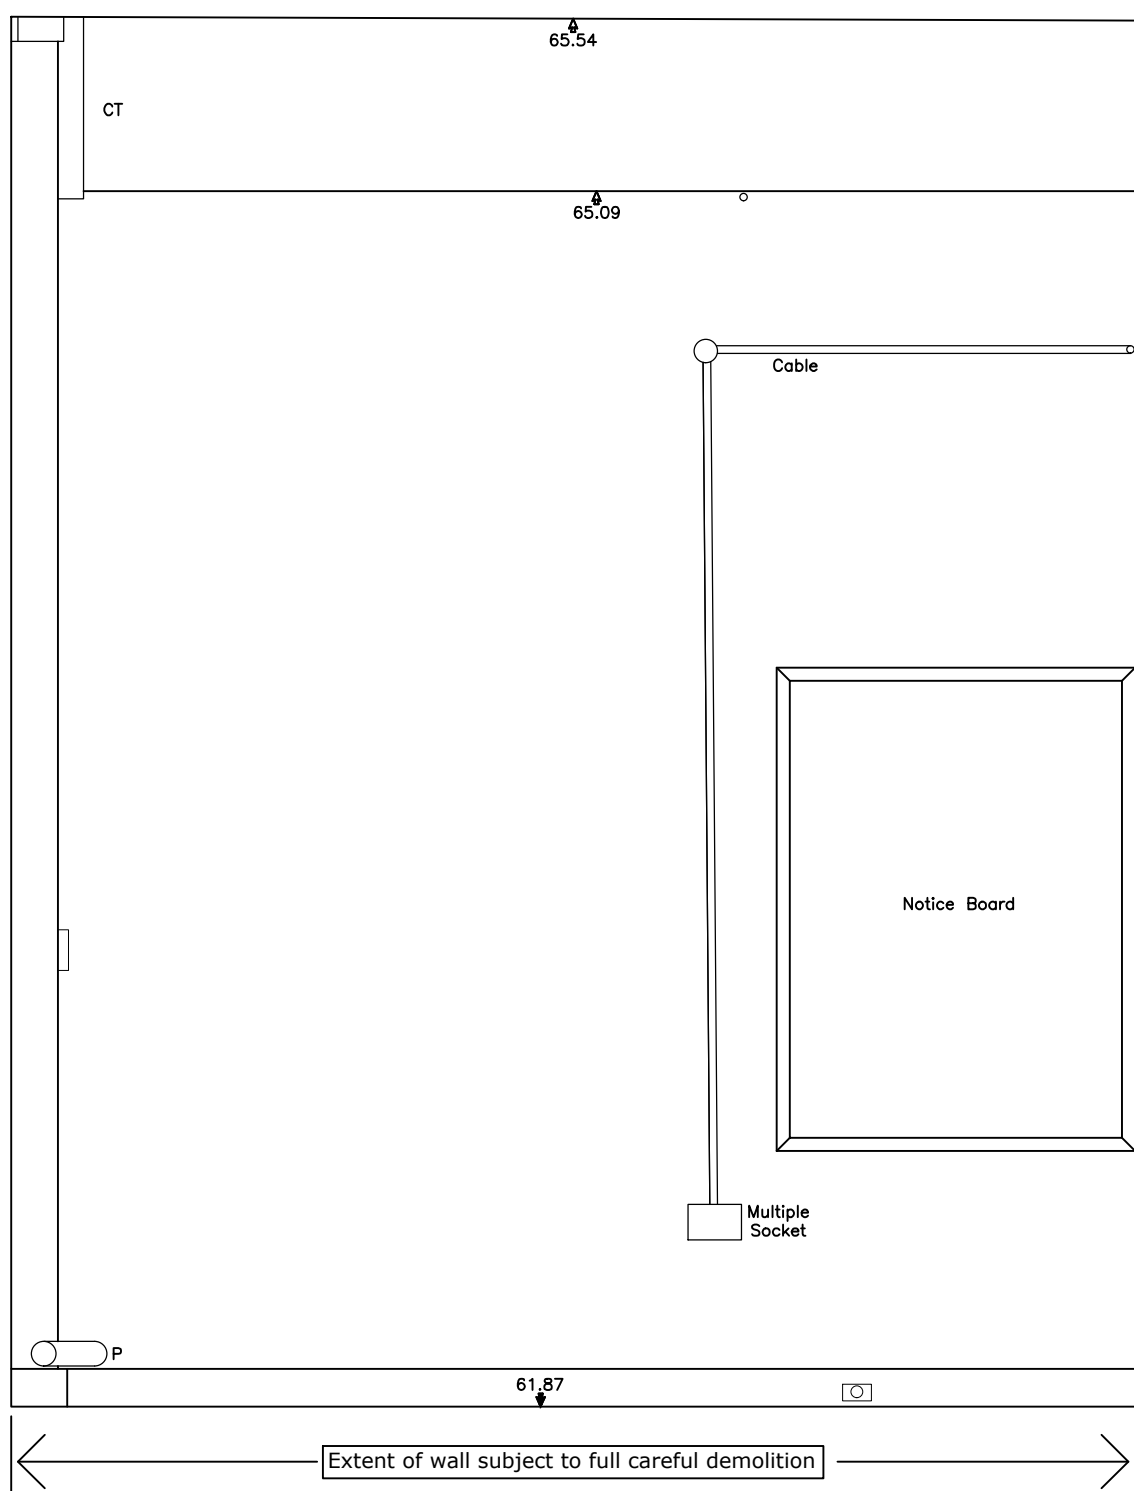

07 Existing Elevation F-F
SCALE: 1:20

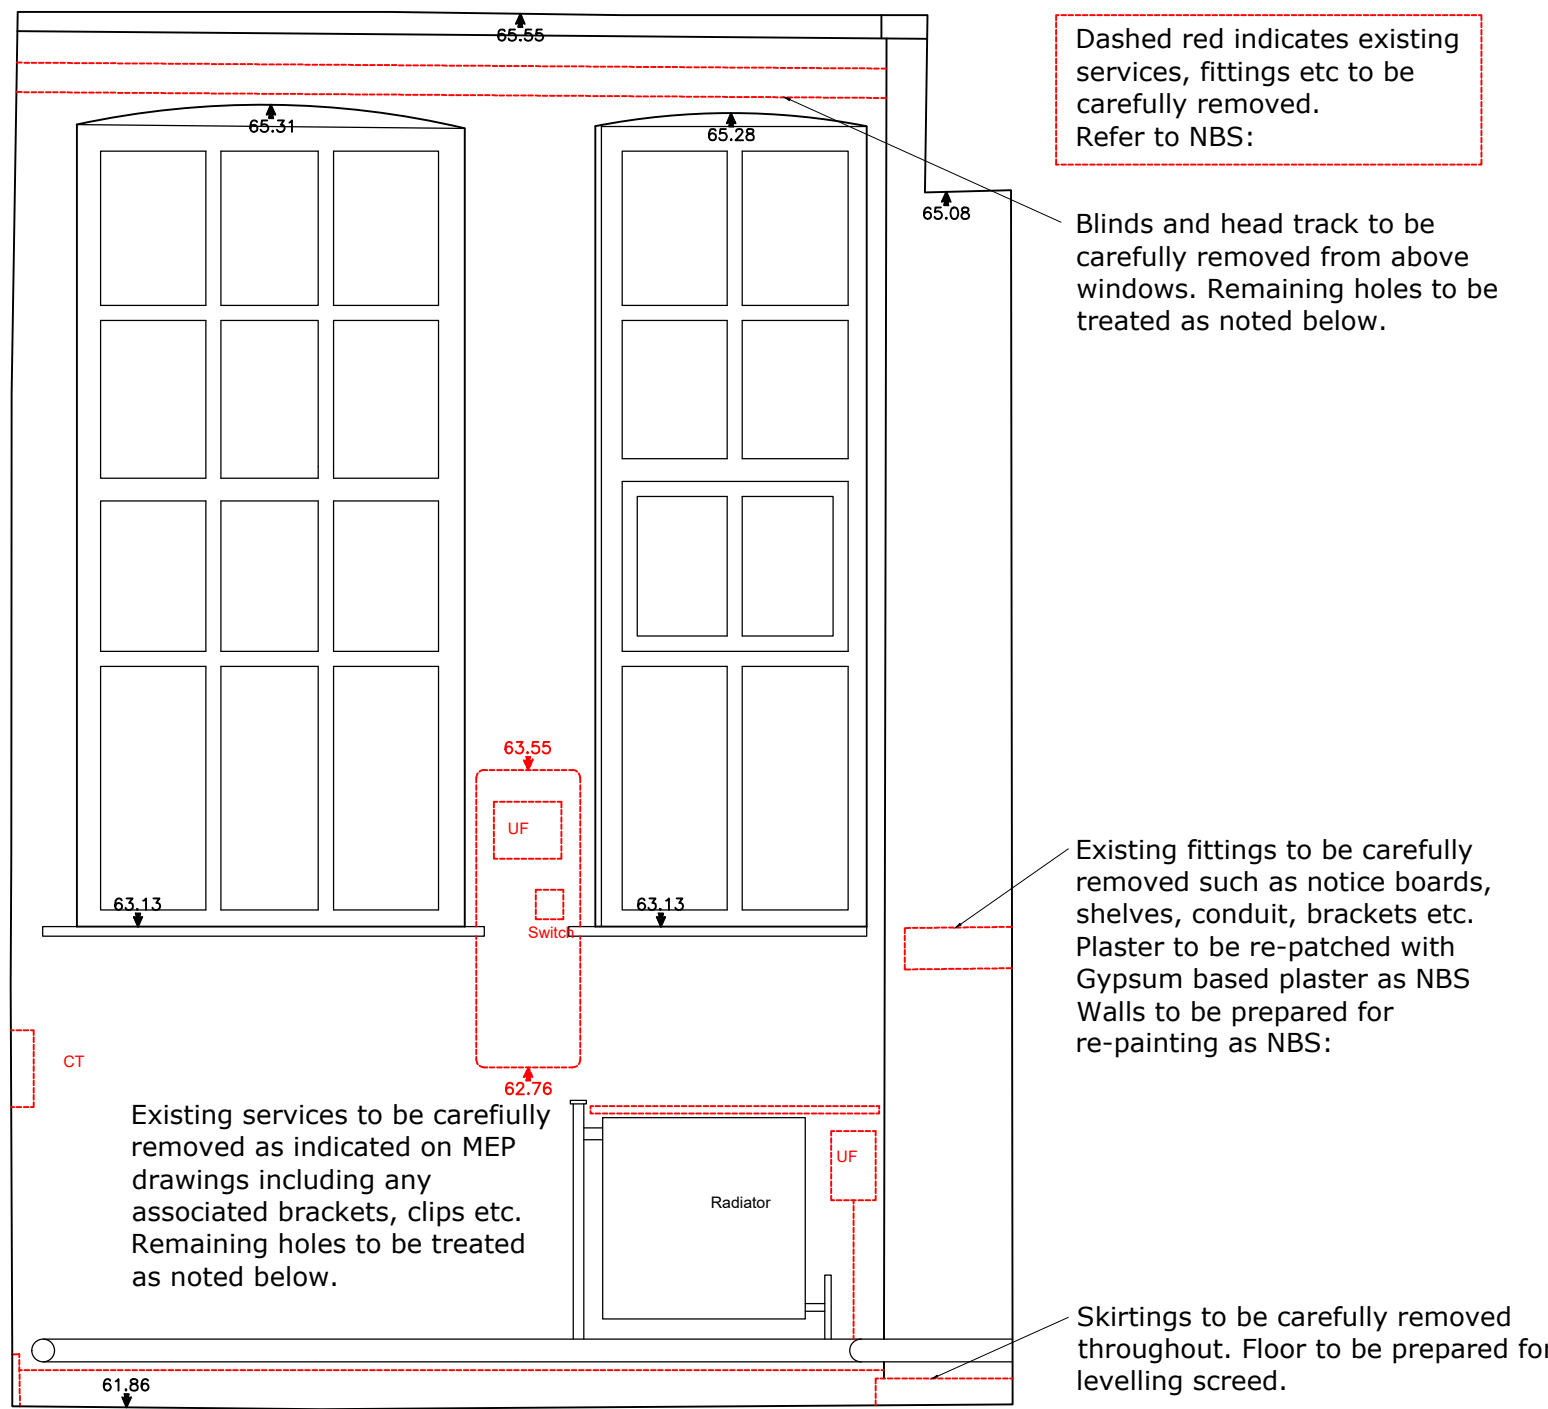

08 Existing Elevation G-G
SCALE: 1:20

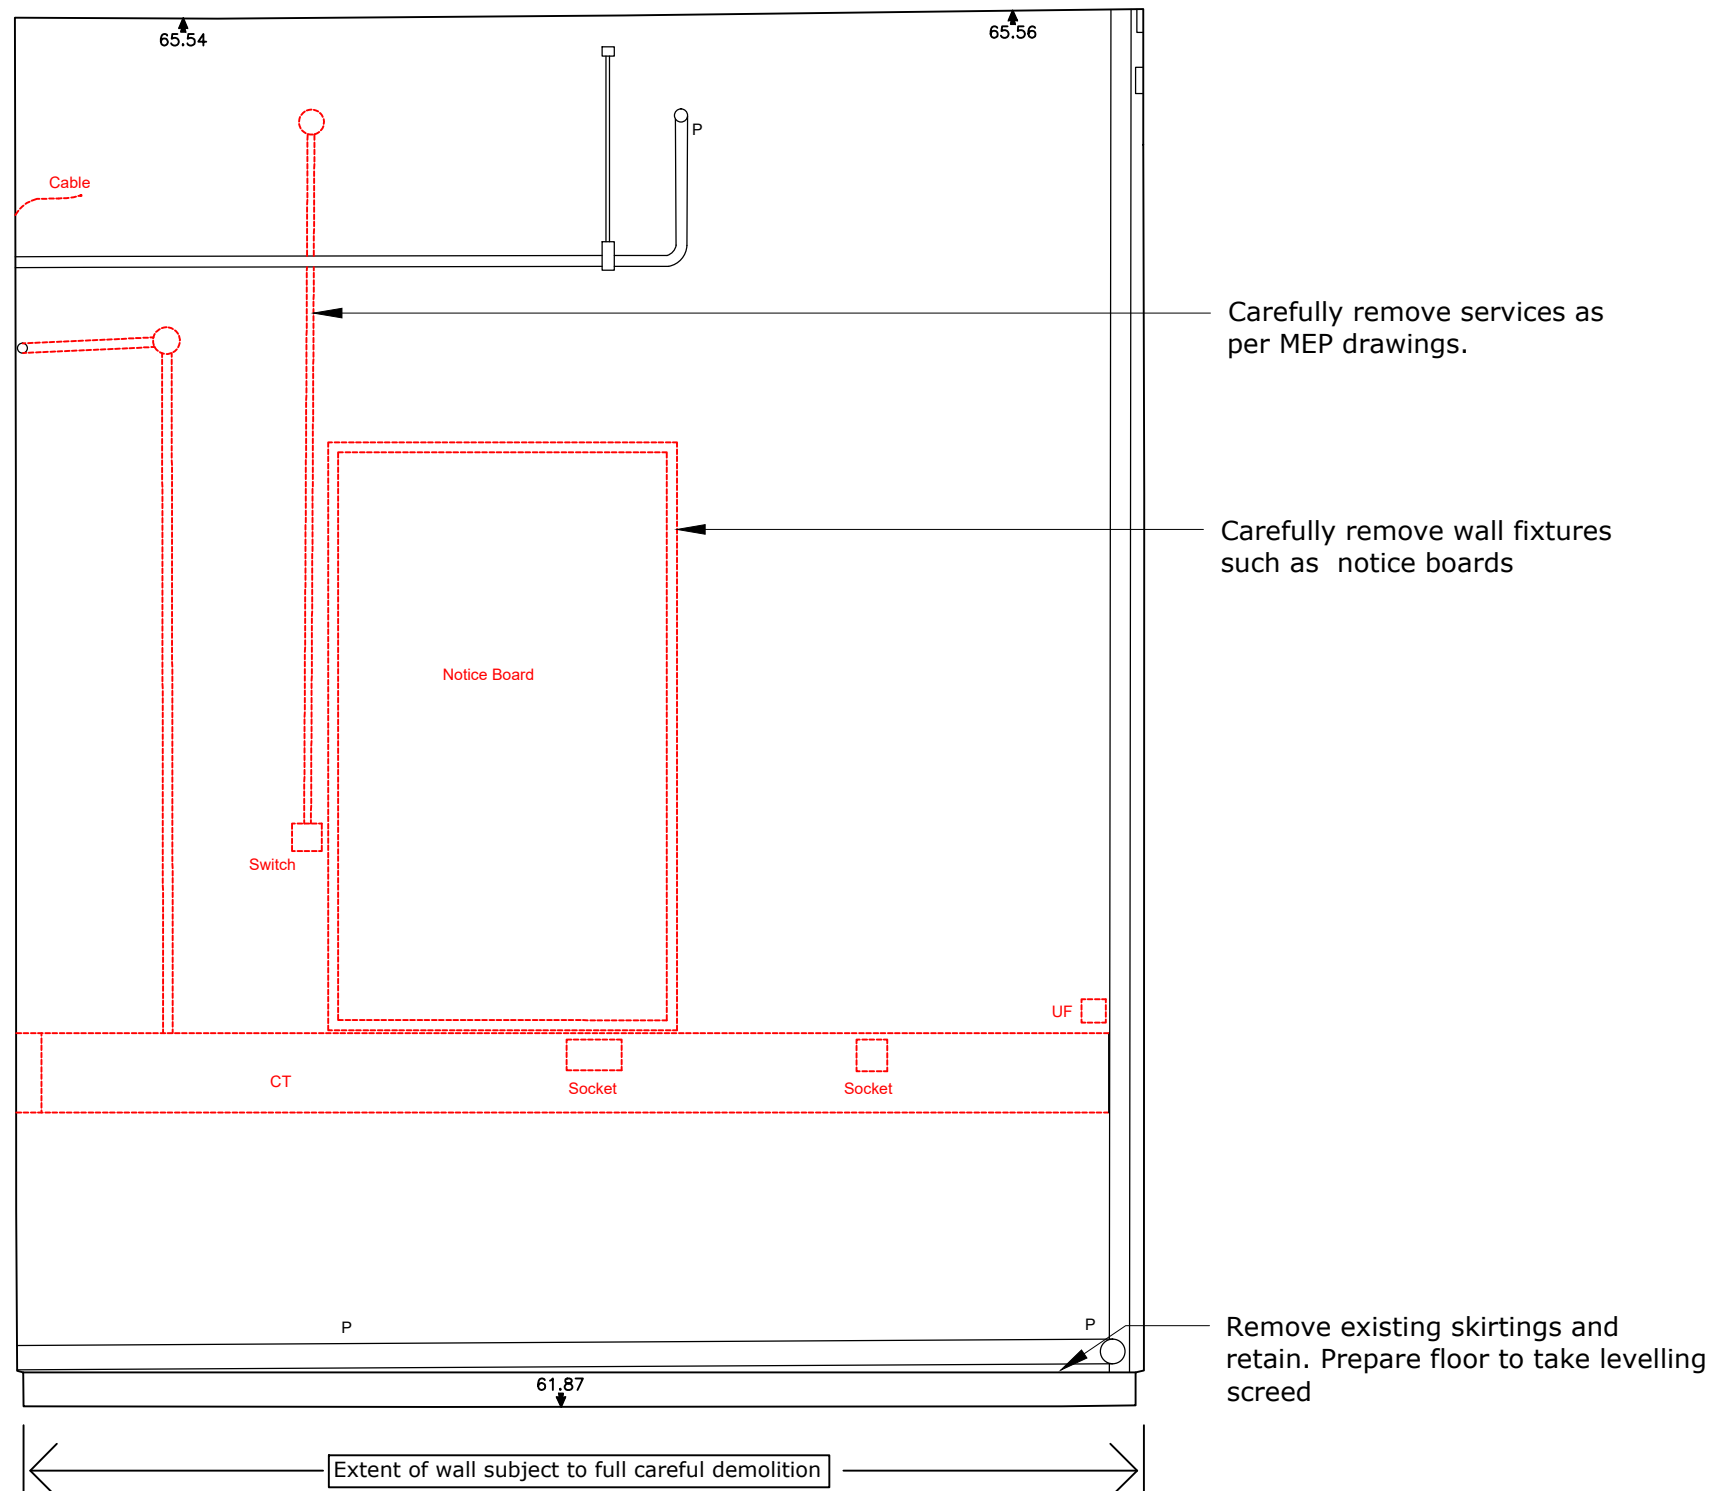

09 Existing Elevation H-H
SCALE: 1:20

P3	Updated to response back to South	28/07/25	SHH	PM
P2	Client Review	28/06/25	SHH	PM
P1	Initial Issue	28/05/25	SHH	PM
Rev	Description	Date	By	CHK

Rhodessa House
52 Princess Street
Manchester M1 6JX
Telephone +44(0)1612327566
Website www.jeffersonsheard.com



Project
TIGM
Queens Road Depot
Office & Reception Refurbishment

Drawing
Existing Internal Room Elevation
G.F.03 & 04

Scale 1:20	Drawn EB	Date May 2025	Status S4
Drawing Purpose FOR APPROVAL	Rev. P3		
Drawing Reference 2576-JSA-XX-00-DR-A-04003			
Job No. ...	Origin	Zone	Level