


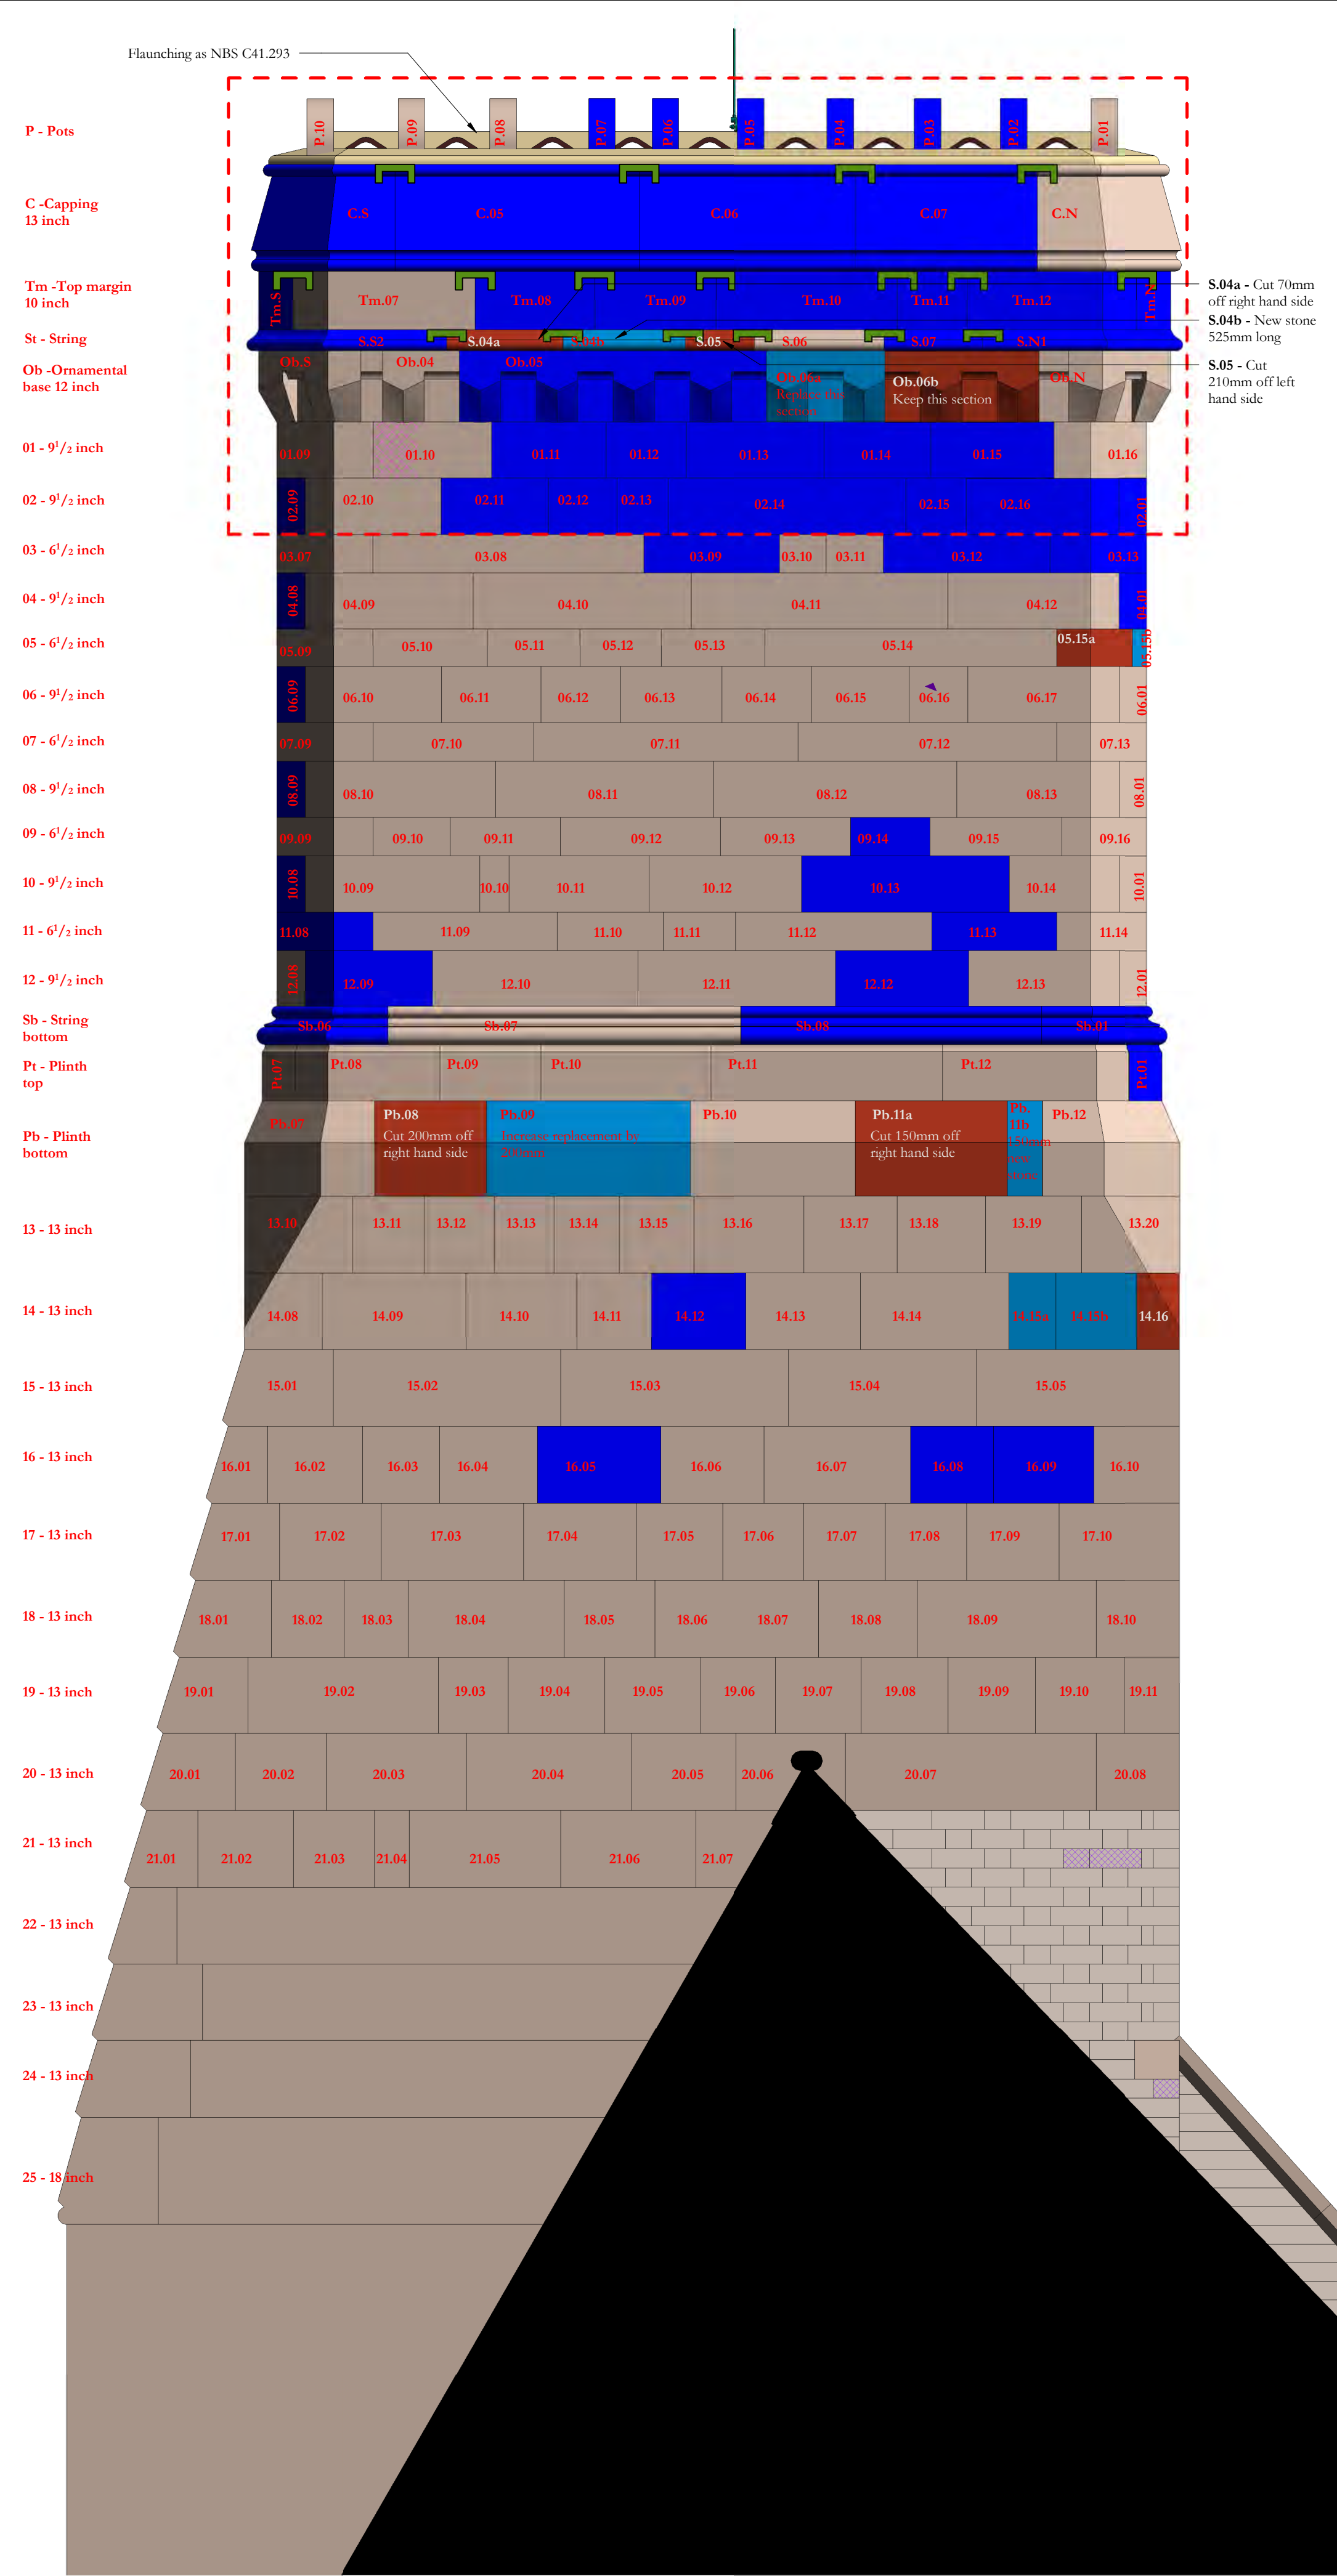

Scale Bars to be used as guidance only - refer to sheet size below

1:100	mm	1000	3000	5000	7000	
1:200	mm	5000	8000	12000	16000	
1:500	M	5	15	25	35	
1:1250	M	10	30	50	70	90

Notes:
Drawings are based on survey data and may not accurately represent what is physically present.
Do not scale from this drawing. All dimensions are to be verified on site before proceeding with the work.
All dimensions are in millimeters unless noted otherwise.
Purcell shall be notified in writing of any discrepancies.

Key Plan

KEY

- 05.04 Existing stone and reference number
- 05.04 Existing stone to be adjusted and retained.
- 05.04 Existing eroded or damaged stone to be reused after cutting to new size
- 05.04 = R3.03 Existing stone cut to new size and used to replace damaged or eroded stone.
- 05.04 New stone like for like replacement of existing
- 05.04 New stone new size to suit location following adjustment of existing stones

New location reference

Original reference

Course number (from top down)

Stone number

Descalce stone as NBS clause C41.456

Redress stone as NBS clause C41.459

Replacement cramps between stones as NBS reference C41.282

Replacement cramps between stones as NBS reference C41.285

Replacement cramps across feathers as NBS reference C41.283

Replace eroded terracotta bricks as NBS clause C41.276

Replace terracotta pot with new pot to match existing

500mm long 8mm diameter phosphor bronze dowel 200mm embedment into stone feather and 300mm embedment into cap

NOTES

Refer to NBS reference C41.321 for rebuilding chimneys.

Sections of chimney that are not rebuilt are to be repointed as NBS reference C41.821 with brick sections repointed as reference C41.822

The whole chimney is to be repointed as NBS reference C41.805

See drawing 4181 for West elevation and 4205 for North and South elevation

Revision 01: Damaged section of stone 14.16 to be removed. Size of replacement stone 14.15 amended and reference changed to 14.15a. New stone 14.15b added.

01	18/05/2022	JC	GR	See note in revision cloud
-	23/07/2021	GR	TK	First Issue

ISSUE DATE APPROVED DRAWN DESCRIPTION

OUR TOWN HALL PROJECT

PURCELL

Project Office, Room 308, Town Hall, MANCHESTER M60 2L1
+44 (0) 7970 097 432
www.purcelluk.com

PROJECT STATUS Riba Stage 5

CLIENT Manchester City Council

PROJECT Our Town Hall

DRAWING TITLE Chimney CS21 Proposed repairs East

SIZE & SCALE A2: As indicated

DRAWING STATUS S4 - Construction

JOB NUMBER 236959

DRAWING NO. OTH-PUR-TH-RF-DWG-A-4206 01 **REV**

© PURCELL 2012. PURCELL IS THE TRADING NAME OF PURCELL MILLER TRITTON LLP