



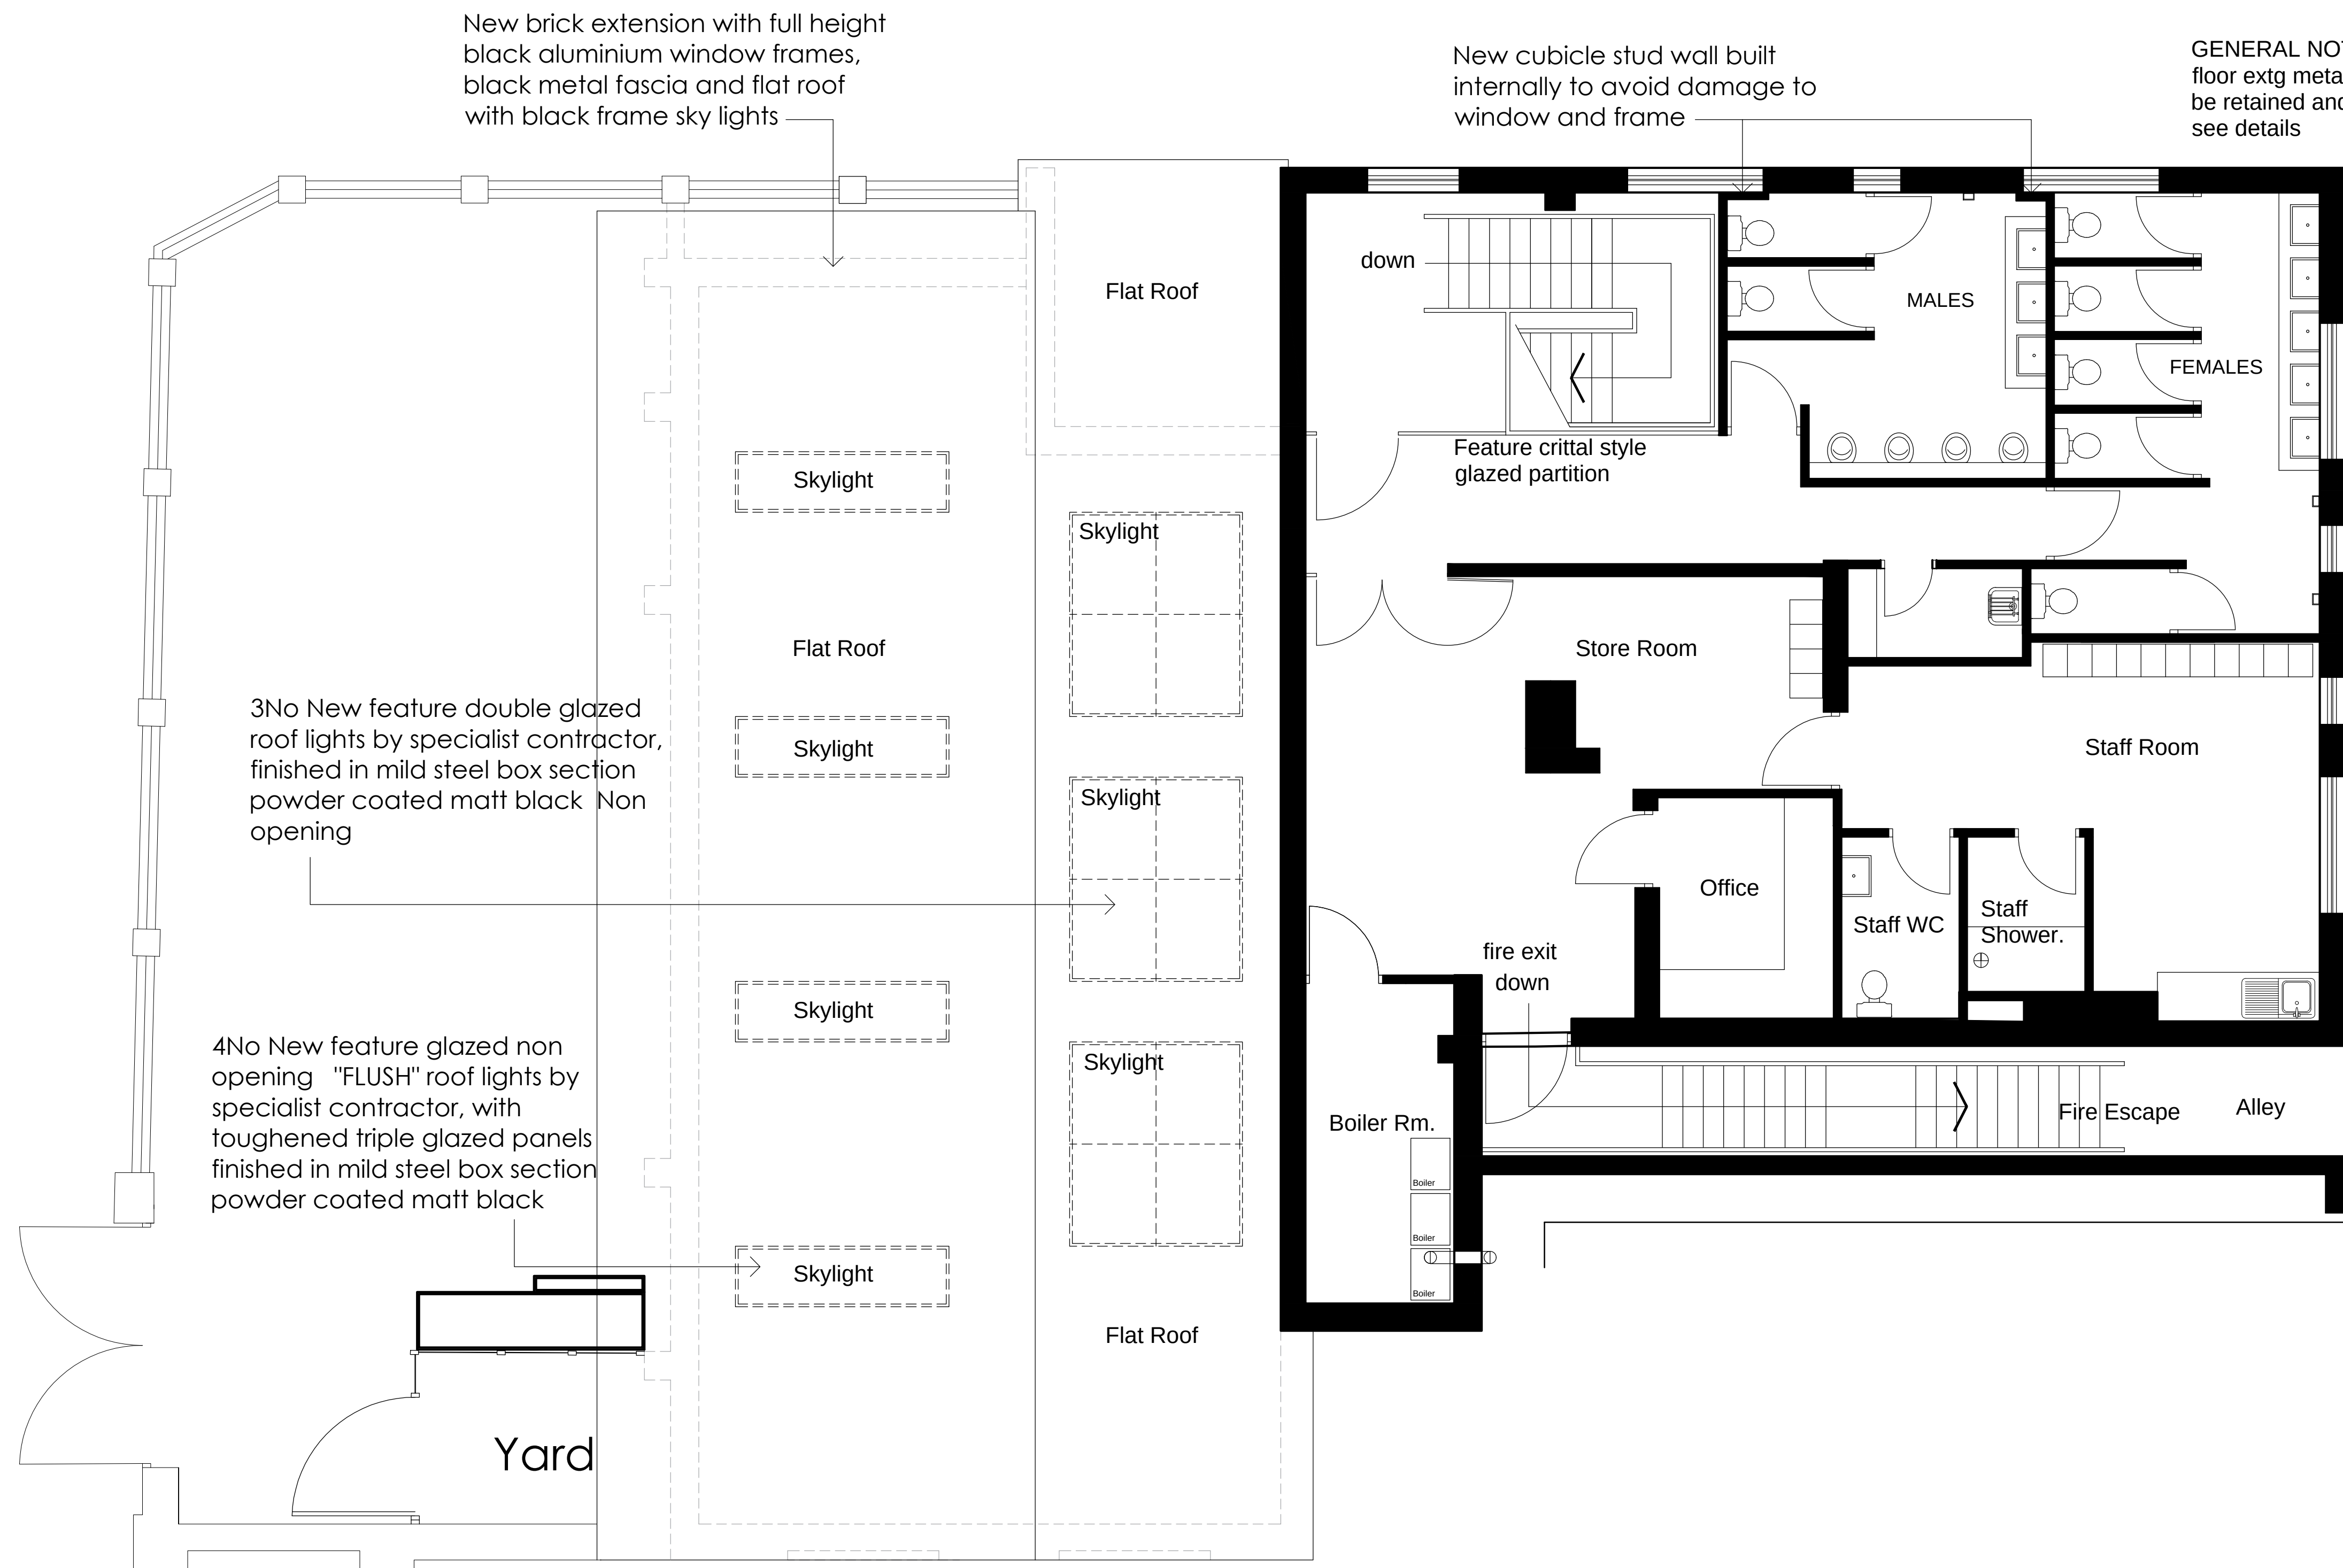

PROPOSED FIRST FLOOR PLAN scale 1:50 @ A1

NOTES		
The designs and details on this drawing are copyright and must not be reproduced without the written permission of the designer.		
Contractors are to check all sizes and dimensions before setting out any site or shop work. Any errors or discrepancy to be reported to the designer.		
REVISIONS		DATE
REV-A	AMENDED NOTES	26/01/25 JAA
REV-B	RED DOTTED LINE	31/01/25 JAA
REV-C	RAILINGS TO FF OMITTED Yard gates open into yard planter added and cycle rack	07/04/25 JAA

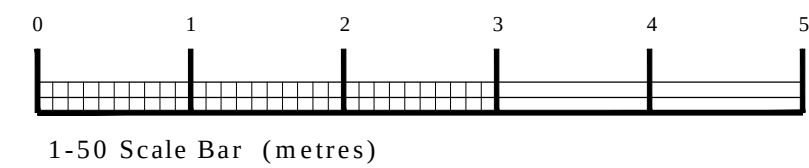

PLANNING

DRAWING DESCRIPTION
PROPOSED FIRST FLOOR PLAN
SHEET 2 of 2

JOB TITLE
THE SHAMROCK
17 BENGAL STREET
MANCHESTER

CLIENT
JOSEPH HOLTS

DRAWN BY	JAA	SCALE	1:50@A1
DATE	DEC 2024	DRAWING NO.	2021 - 211
CHECKED		REVISION	C

John Dixon & Associates Ltd,
Unit 211
Chambers Business Centre,
Chapel Road,
Oldham,
OL8 4QQ.
TEL : 0161 682 0964
FAX : 0161 683 4106
E-MAIL : info@johndixon.co.uk
WEB : www.johndixon.co.uk

jda
architecture
interior design
project management