



VISUAL SCALE 1:100 @ A3

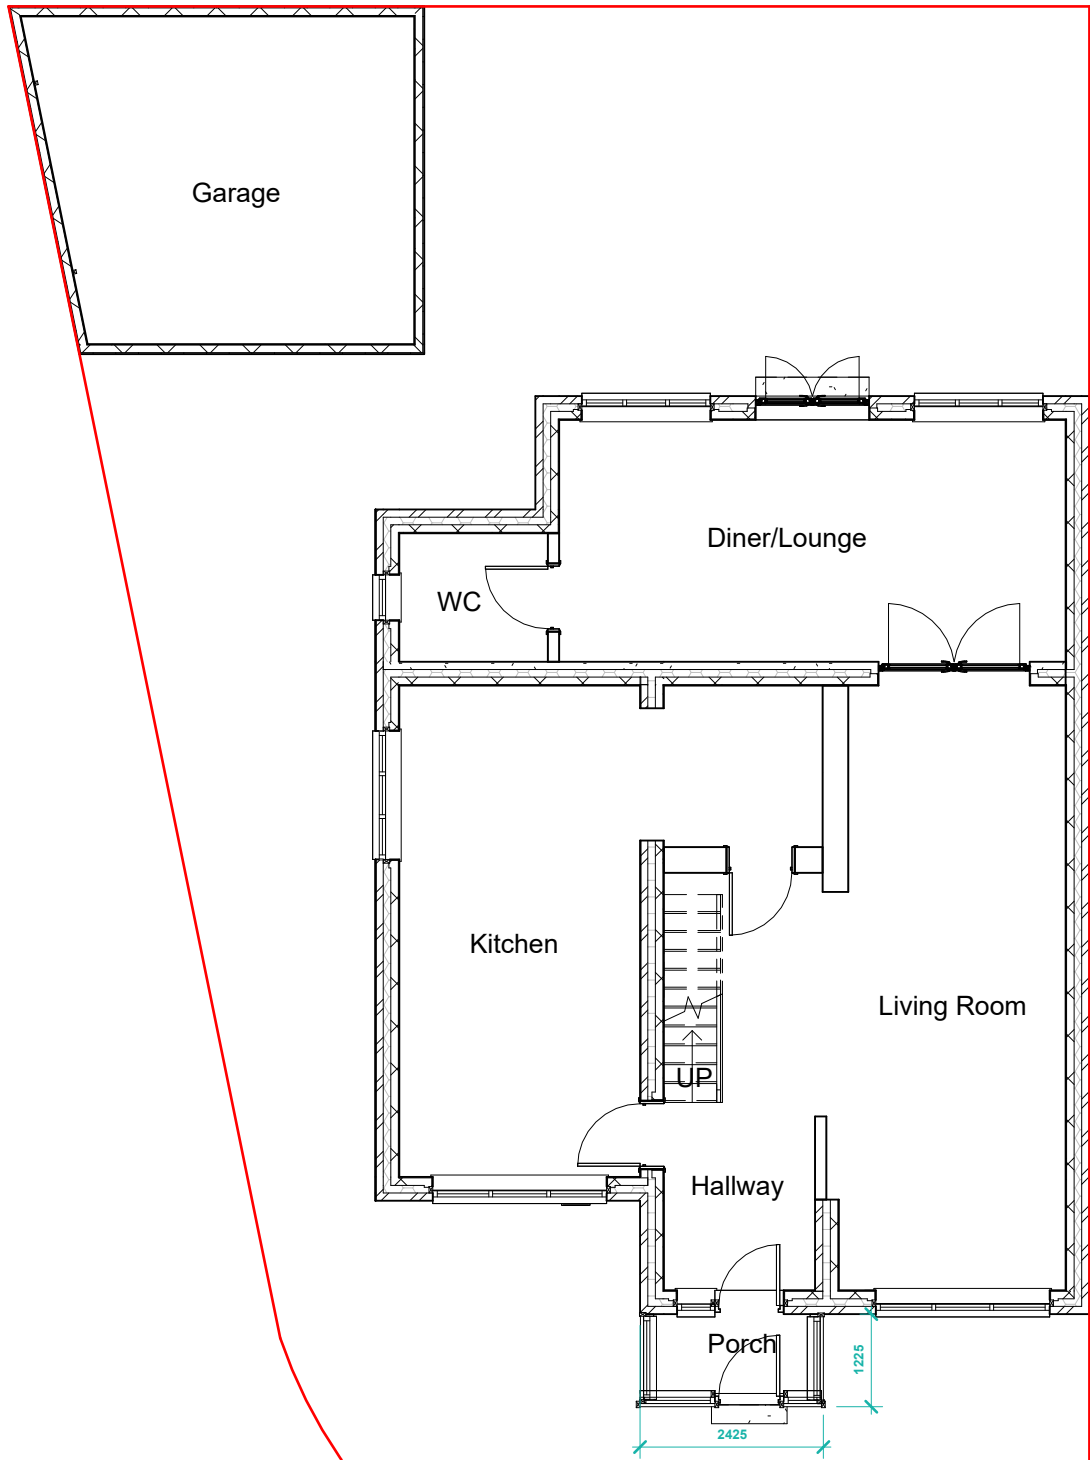


Ex Ground Floor  
1 : 100

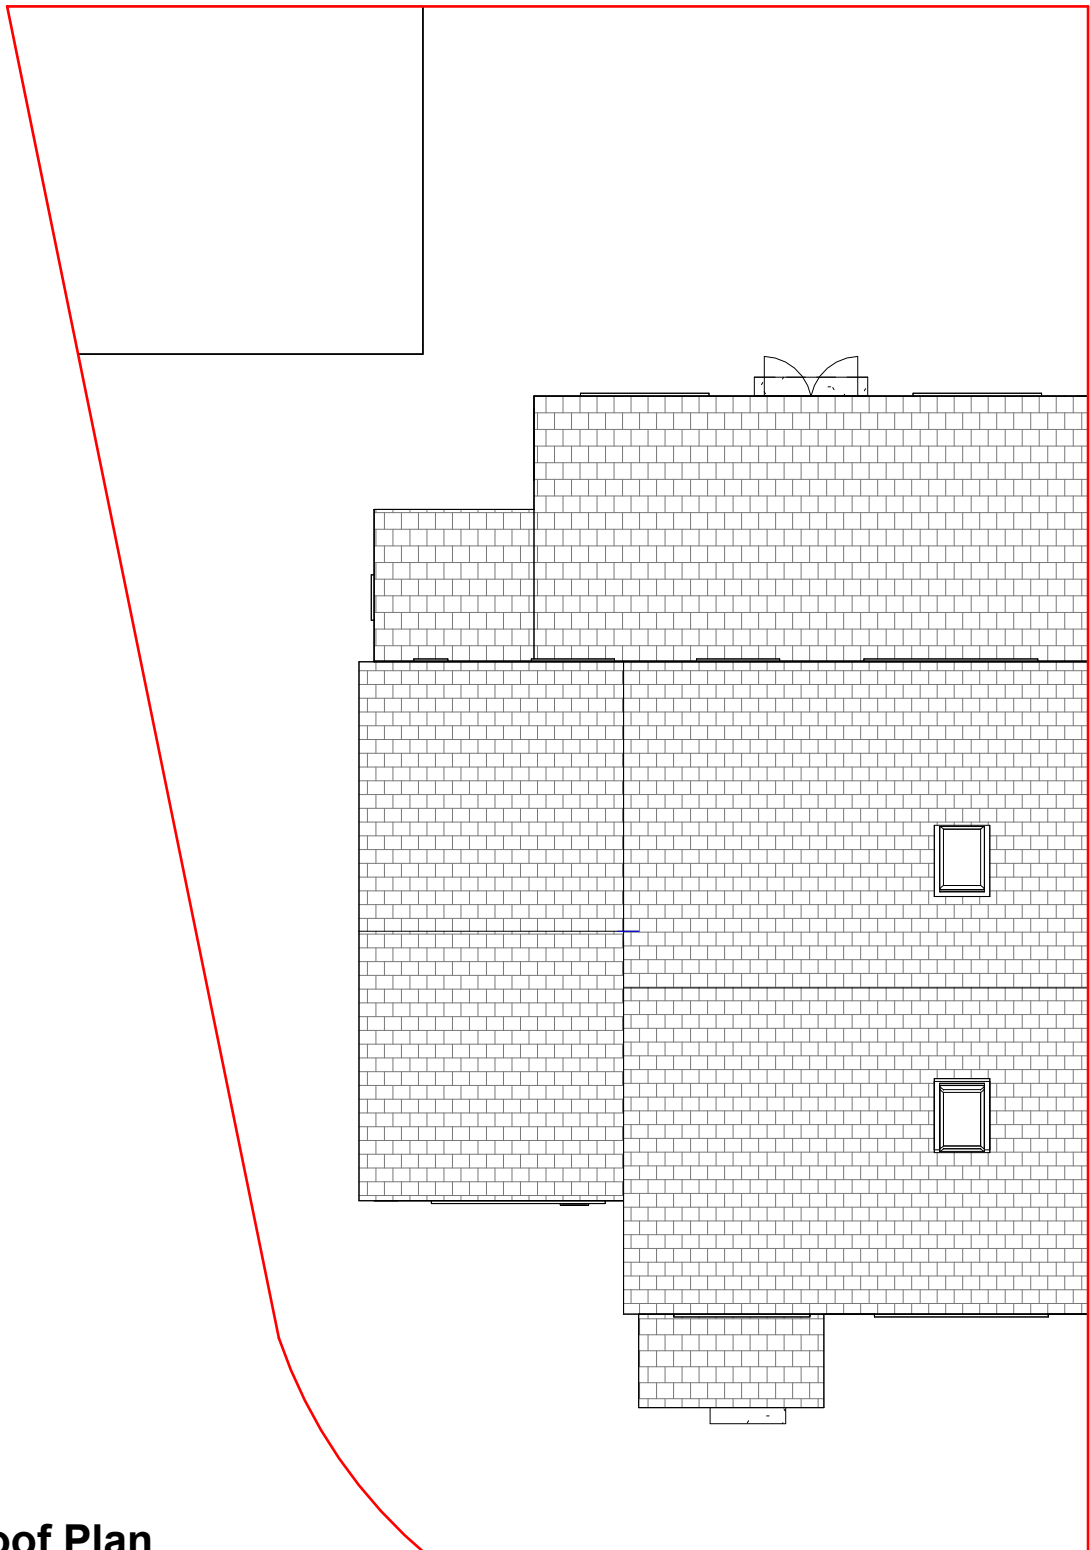


Ex Roof Plan  
1 : 100

THIS DRAWING IS THE COPYRIGHT OF MD DESIGN CONSULTANCY. DO NOT SCALE FROM THESE DRAWINGS. ALL LEVELS/DIMENSIONS TO BE CHECKED ON SITE PRIOR TO WORKS COMMENCING. REPORT ALL DISCREPANCIES TO CLIENT/DESIGNER.


|                       |   |   |                             |                               |   |
|-----------------------|---|---|-----------------------------|-------------------------------|---|
| CIAT<br><br>affiliate | <div><br/><b>MD DESIGN</b><br/>CONSULTANCY<br/>07728417797<br/>dabeer@mddesigns.co.uk</div> | <div><b>Proposed Rear Roof Change &amp; Internal Renovation</b><br/><br/>76 Cardinal Street, Cheetham Hill,Manchester, M8 OWN</div> | Existing Plans<br>(DR) A100 | Client Name<br>Aamir Ashfaque | Rev A<br>Description<br>First Issue<br>Date<br>28.02.25   |
|                       |   |   | Project Number<br>0039      | Drawn By<br>MDR               | B<br>Plans Amended<br>11.03.25<br>C<br>Submitted For Planning Approval<br>12.03.25<br>D<br>Plans Amended Following Planners<br>Comments<br>30.04.25<br>E<br>Porch removed<br>06.04.25<br>F<br>Plans Amended<br>06.04.25<br>Revision<br>F |

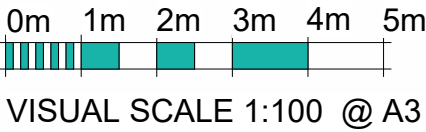


Ex Front Elevation  
1 : 100

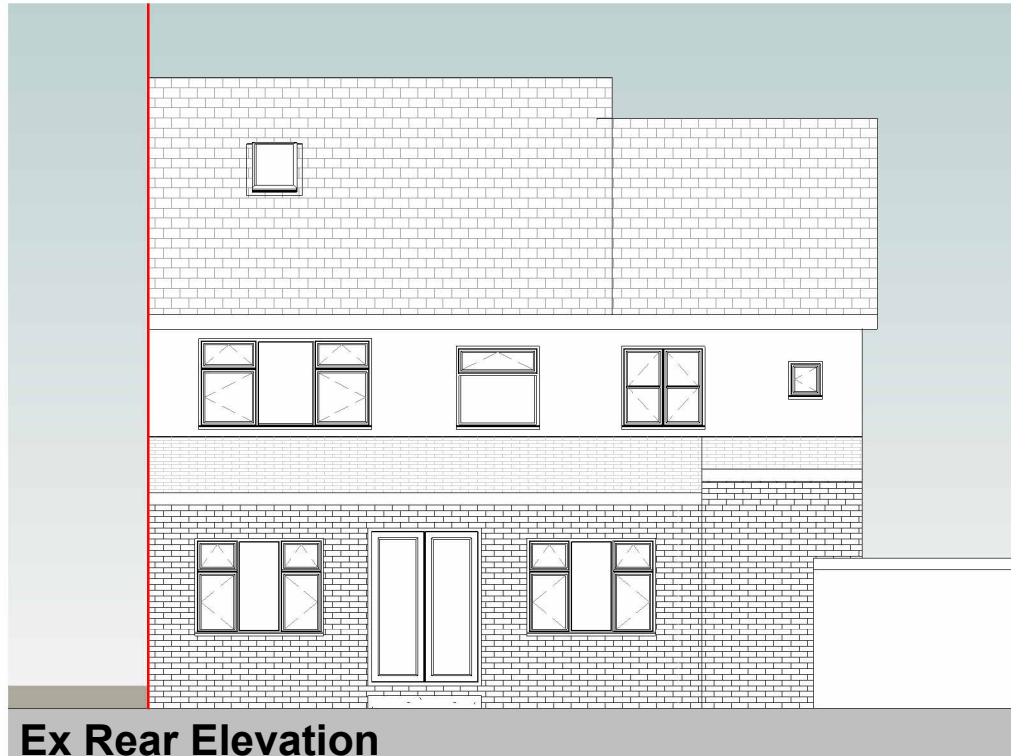

Ex Rear Elevation  
1 : 100

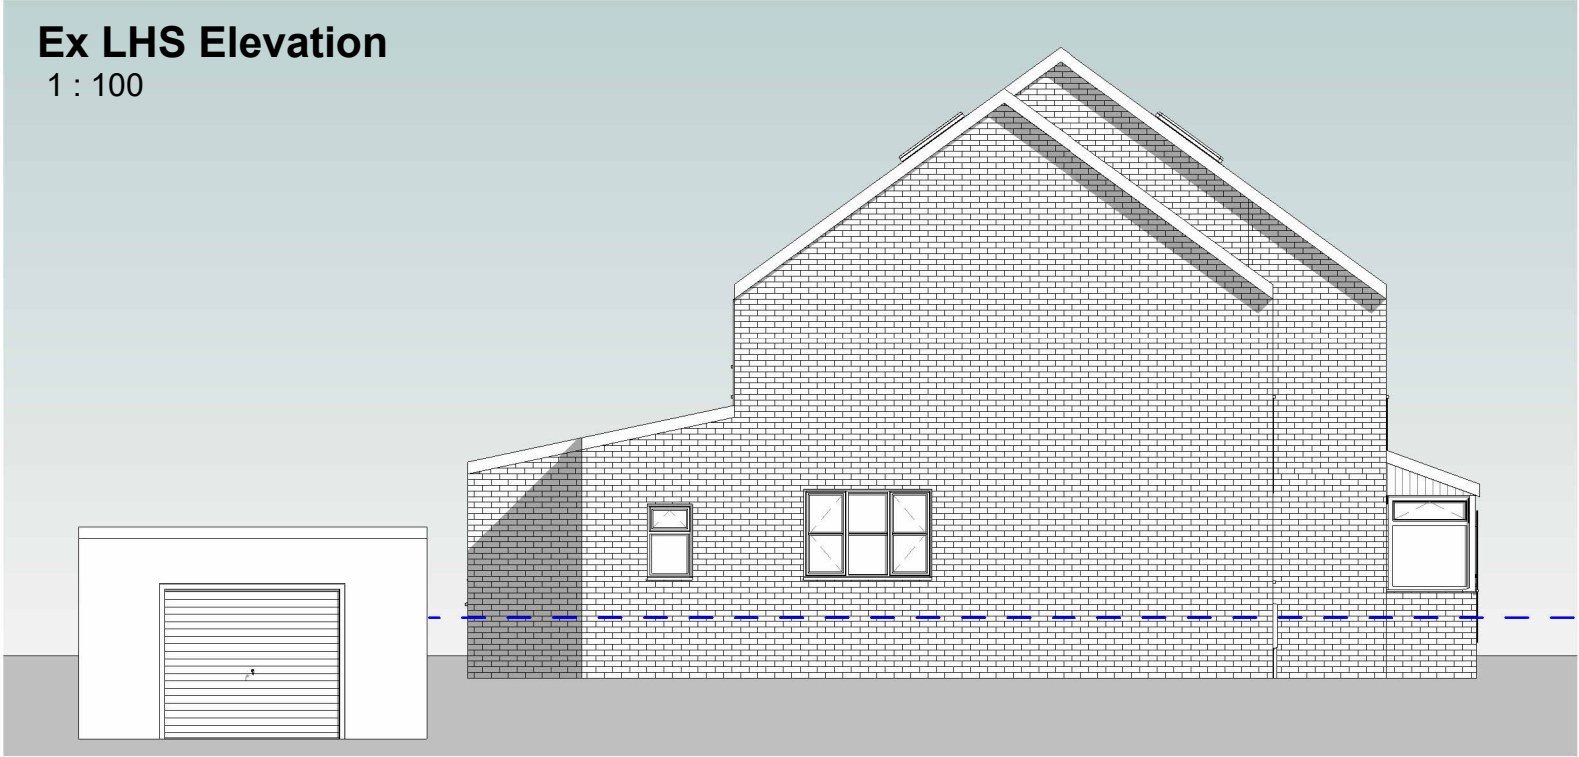

Ex LHS Elevation  
1 : 100

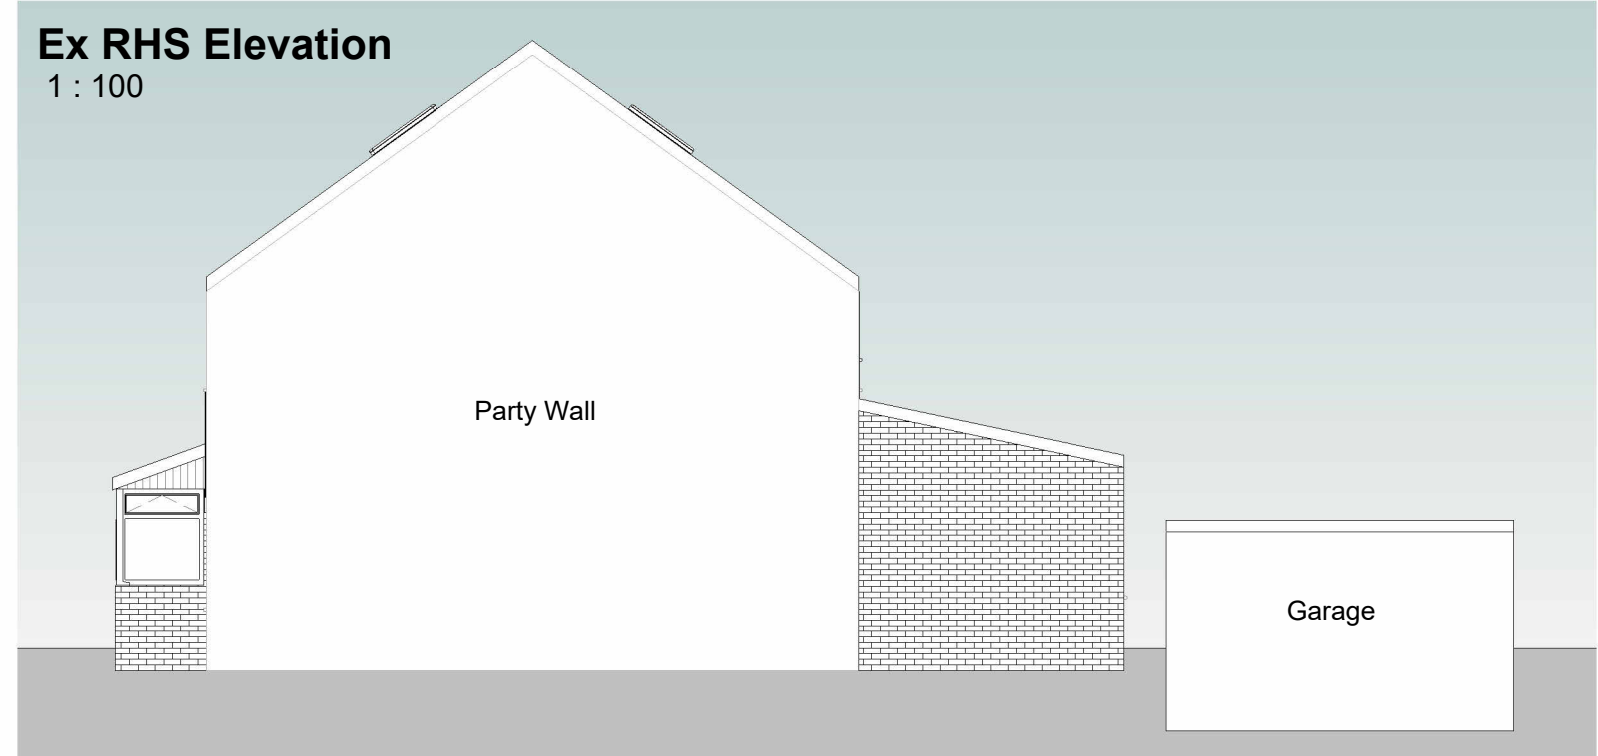

Ex RHS Elevation  
1 : 100

THIS DRAWING IS THE COPYRIGHT OF MD DESIGN CONSULTANCY. DO NOT SCALE FROM THESE DRAWINGS. ALL LEVELS/DIMENSIONS TO BE CHECKED ON SITE PRIOR TO WORKS COMMENCING. REPORT ALL DISCREPANCIES TO CLIENT/DESIGNER.

**Proposed Rear Roof Change & Internal Renovation**  
76 Cardinal Street, Cheetham Hill, Manchester, M8 0WN

Existing Elevations  
(DR) A101  
  
Project Number  
0039

Client Name  
Aamir Ashfaque  
  
Drawn By  
MDR

| Rev               | Description                               | Date     |
|-------------------|-------------------------------------------|----------|
| A                 | First Issue                               | 28.02.25 |
| B                 | Plans Amended                             | 11.03.25 |
| C                 | Submitted For Planning Approval           | 12.03.25 |
| D                 | Plans Amended Following Planners Comments | 30.04.25 |
| E                 | Porch removed                             | 06.04.25 |
| F                 | Plans Amended                             | 06.04.25 |
| Revision <b>F</b> |                                           |          |

CIAT

affiliate

**MD DESIGN**  
CONSULTANCY  
07728417797  
dabeer@mddesigns.co.uk



THIS DRAWING IS THE COPYRIGHT OF MD DESIGN CONSULTANCY. DO NOT SCALE FROM THESE DRAWINGS. ALL LEVELS/DIMENSIONS TO BE CHECKED ON SITE PRIOR TO WORKS COMMENCING. REPORT ALL DISCREPANCIES TO CLIENT/DESIGNER.

CIAT

affiliate



**MD DESIGN**  
CONSULTANCY  
07728417797  
dabeer@mddesigns.co.uk

**Proposed Rear Roof Change & Internal Renovation**

**76 Cardinal Street, Cheetham Hill, Manchester, M8 0WN**


Existing 3D Views  
(DR) A102

Project Number  
0039

Client Name  
Aamir Ashfaque


Drawn By  
MDR

| Rev      | Description                               | Date     |
|----------|-------------------------------------------|----------|
| A        | First Issue                               | 28.02.25 |
| B        | Plans Amended                             | 11.03.25 |
| C        | Submitted For Planning Approval           | 12.03.25 |
| D        | Plans Amended Following Planners Comments | 30.04.25 |
| E        | Porch removed                             | 06.04.25 |
| F        | Plans Amended                             | 06.04.25 |
| Revision | <b>F</b>                                  |          |

 


VISUAL SCALE 1:100 @ A3

Demoilish existing walls.  
For all wall openings  
Refer to engineers  
report for further details

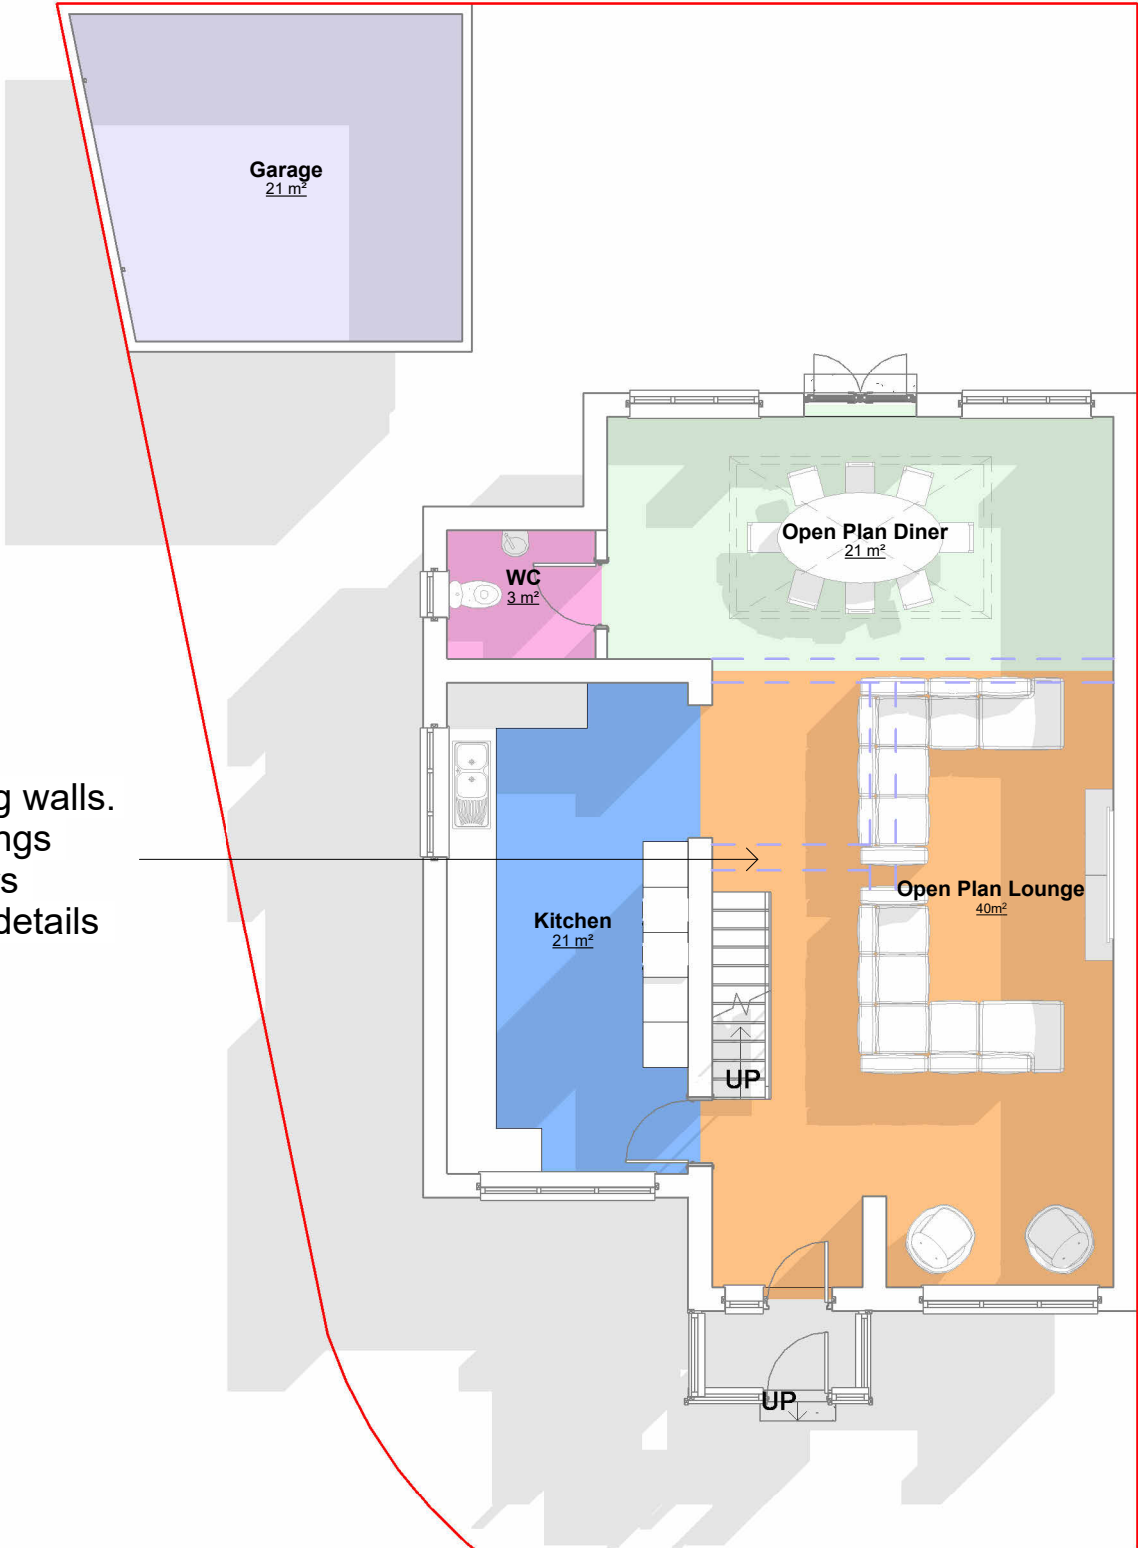

PP Ground Floor Plan  
1 : 100

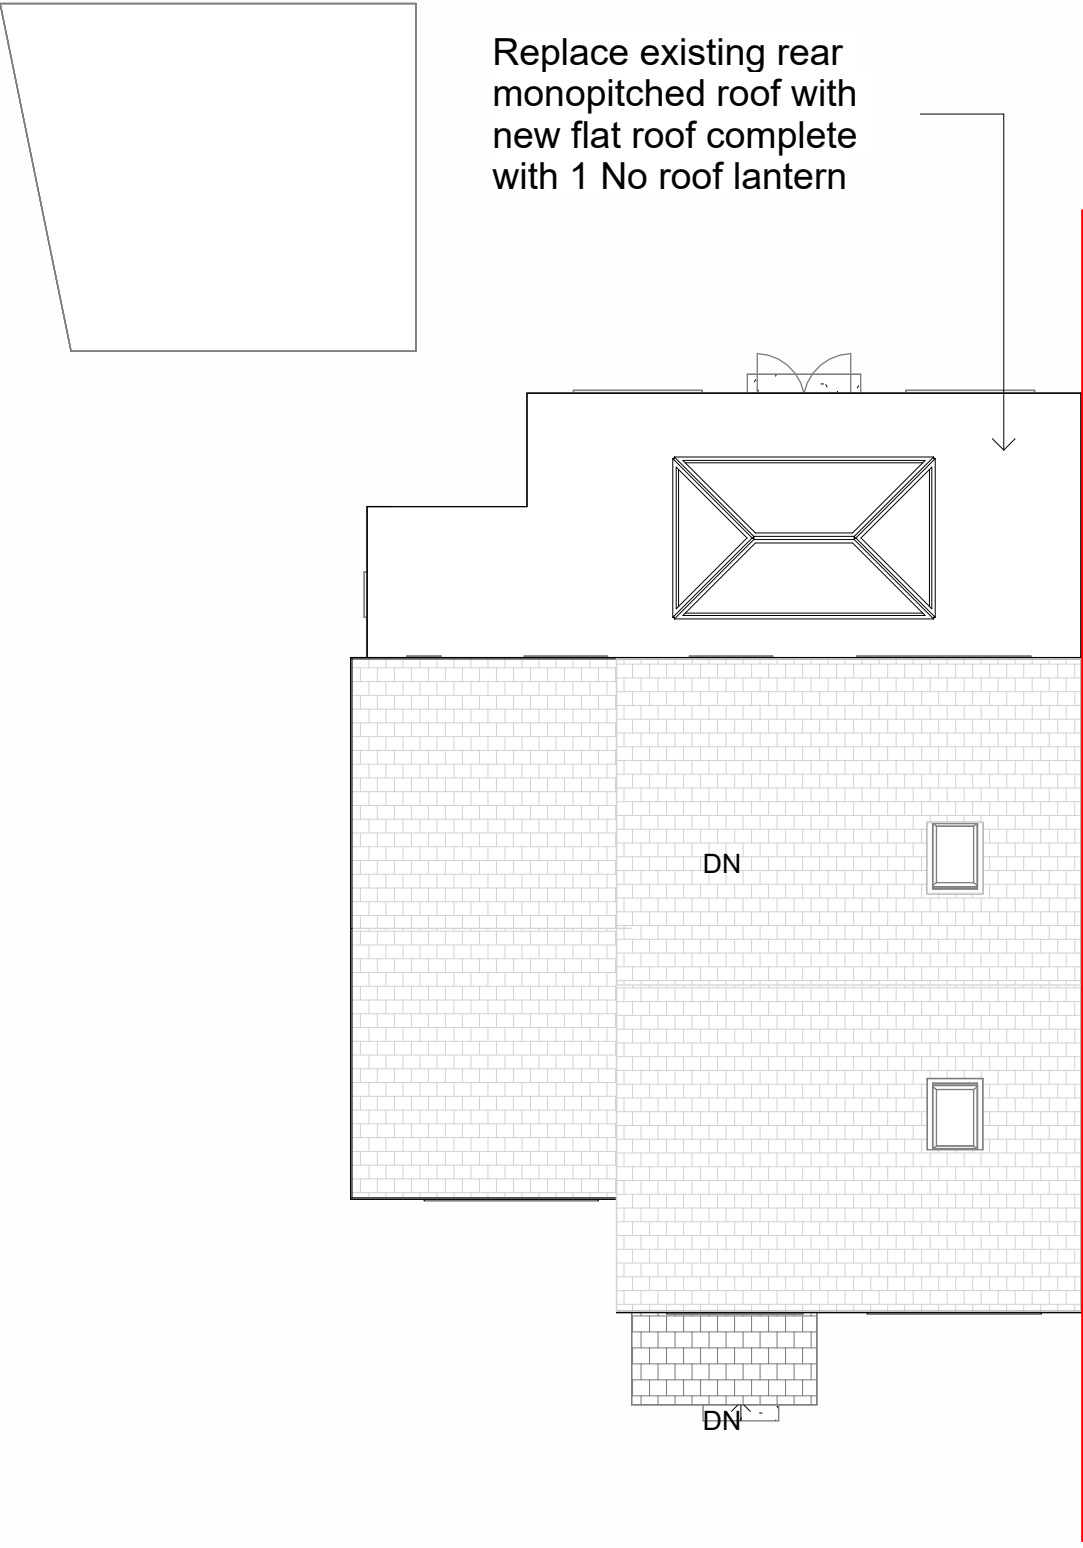

PP Roof Plan  
1 : 100

THIS DRAWING IS THE COPYRIGHT OF MD DESIGN CONSULTANCY. DO NOT SCALE FROM THESE DRAWINGS. ALL LEVELS/DIMENSIONS TO BE CHECKED ON SITE PRIOR TO WORKS COMMENCING. REPORT ALL DISCREPANCIES TO CLIENT/DESIGNER.

**Proposed Rear Roof Change & Internal Renovation**  
76 Cardinal Street, Cheetham Hill, Manchester, M8 0WN

Proposed Plans  
(DR) A200  
  
Project Number  
0039

Client Name  
Aamir Ashfaq  
  
Drawn By  
MDR

| Rev               | Description                               | Date     |
|-------------------|-------------------------------------------|----------|
| A                 | First Issue                               | 28.02.25 |
| B                 | Plans Amended                             | 11.03.25 |
| C                 | Submitted For Planning Approval           | 12.03.25 |
| D                 | Plans Amended Following Planners Comments | 30.04.25 |
| E                 | Porch removed                             | 06.04.25 |
| F                 | Plans Amended                             | 06.04.25 |
| Revision <b>F</b> |                                           |          |

CIAT

affiliate

MD DESIGN

CONSULTANCY

07728417797

dabeer@mddesigns.co.uk




PP Front Elevation  
1 : 100



PP LHS Elevation  
1 : 100



PP Rear Elevation  
1 : 100

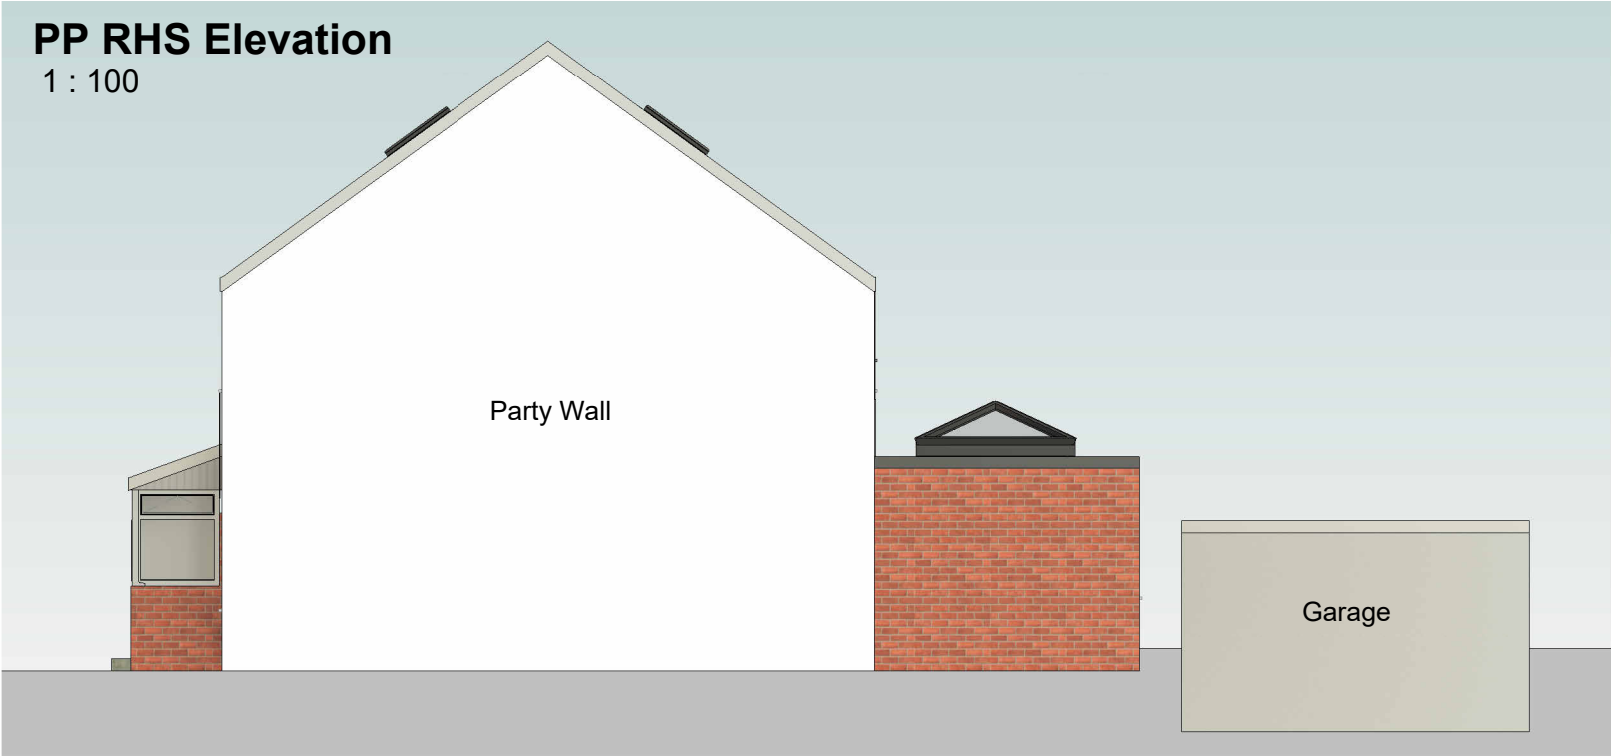

PP RHS Elevation  
1 : 100

THIS DRAWING IS THE COPYRIGHT OF MD DESIGN CONSULTANCY. DO NOT SCALE FROM THESE DRAWINGS. ALL LEVELS/DIMENSIONS TO BE CHECKED ON SITE PRIOR TO WORKS COMMENCING. REPORT ALL DISCREPANCIES TO CLIENT/DESIGNER.

CIAT

affiliate



**MD DESIGN**  
CONSULTANCY  
07728417797  
dabeer@mddesigns.co.uk

**Proposed Rear Roof Change & Internal Renovation**

**76 Cardinal Street, Cheetham Hill, Manchester, M8 0WN**

Proposed Elevations  
(DR) A201

Project Number  
0039

Client Name  
Aamir Ashfaque


Drawn By  
MDR

| Rev               | Description                               | Date     |
|-------------------|-------------------------------------------|----------|
| A                 | First Issue                               | 28.02.25 |
| B                 | Plans Amended                             | 11.03.25 |
| C                 | Submitted For Planning Approval           | 12.03.25 |
| D                 | Plans Amended Following Planners Comments | 30.04.25 |
| E                 | Porch removed                             | 06.04.25 |
| F                 | Plans Amended                             | 06.04.25 |
| Revision <b>F</b> |                                           |          |



THIS DRAWING IS THE COPYRIGHT OF MD DESIGN CONSULTANCY. DO NOT SCALE FROM THESE DRAWINGS. ALL LEVELS/DIMENSIONS TO BE CHECKED ON SITE PRIOR TO WORKS COMMENCING. REPORT ALL DISCREPANCIES TO CLIENT/DESIGNER.

|                                      |   |   |                                |                               |            |                                           |          |
|--------------------------------------|---|---|--------------------------------|-------------------------------|------------|-------------------------------------------|----------|
| <div>CIAT</div> <div>affiliate</div> | <div></div> <div>MD DESIGN<br/>CONSULTANCY</div> <div>07728417797</div> <div>dabeer@mddesigns.co.uk</div> | <div>Proposed Rear Roof Change &amp; Internal Renovation</div> <div>76 Cardinal Street, Cheetham Hill,Manchester, M8 OWN</div> | Proposed 3D Views<br>(DR) A202 | Client Name<br>Aamir Ashfaque | Rev A      | First Issue                               | 28.02.25 |
|                                      |   |   | Project Number<br>0039         | Drawn By<br>MDR               | B          | Plans Amended                             | 11.03.25 |
|                                      |   |   |                                |                               | C          | Submitted For Planning Approval           | 12.03.25 |
|                                      |   |   |                                |                               | D          | Plans Amended Following Planners Comments | 30.04.25 |
|                                      |   |   |                                |                               | E          | Porch removed                             | 06.04.25 |
|                                      |   |   |                                |                               | F          | Plans Amended                             | 06.04.25 |
|                                      |   |   |                                |                               | Revision F |                                           |          |


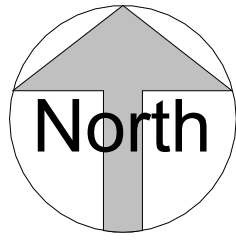


### Location Plan

1 : 1250



VISUAL SCALE 1:1250 @ A3

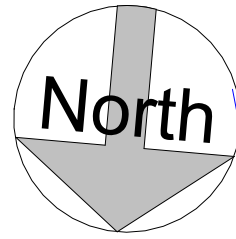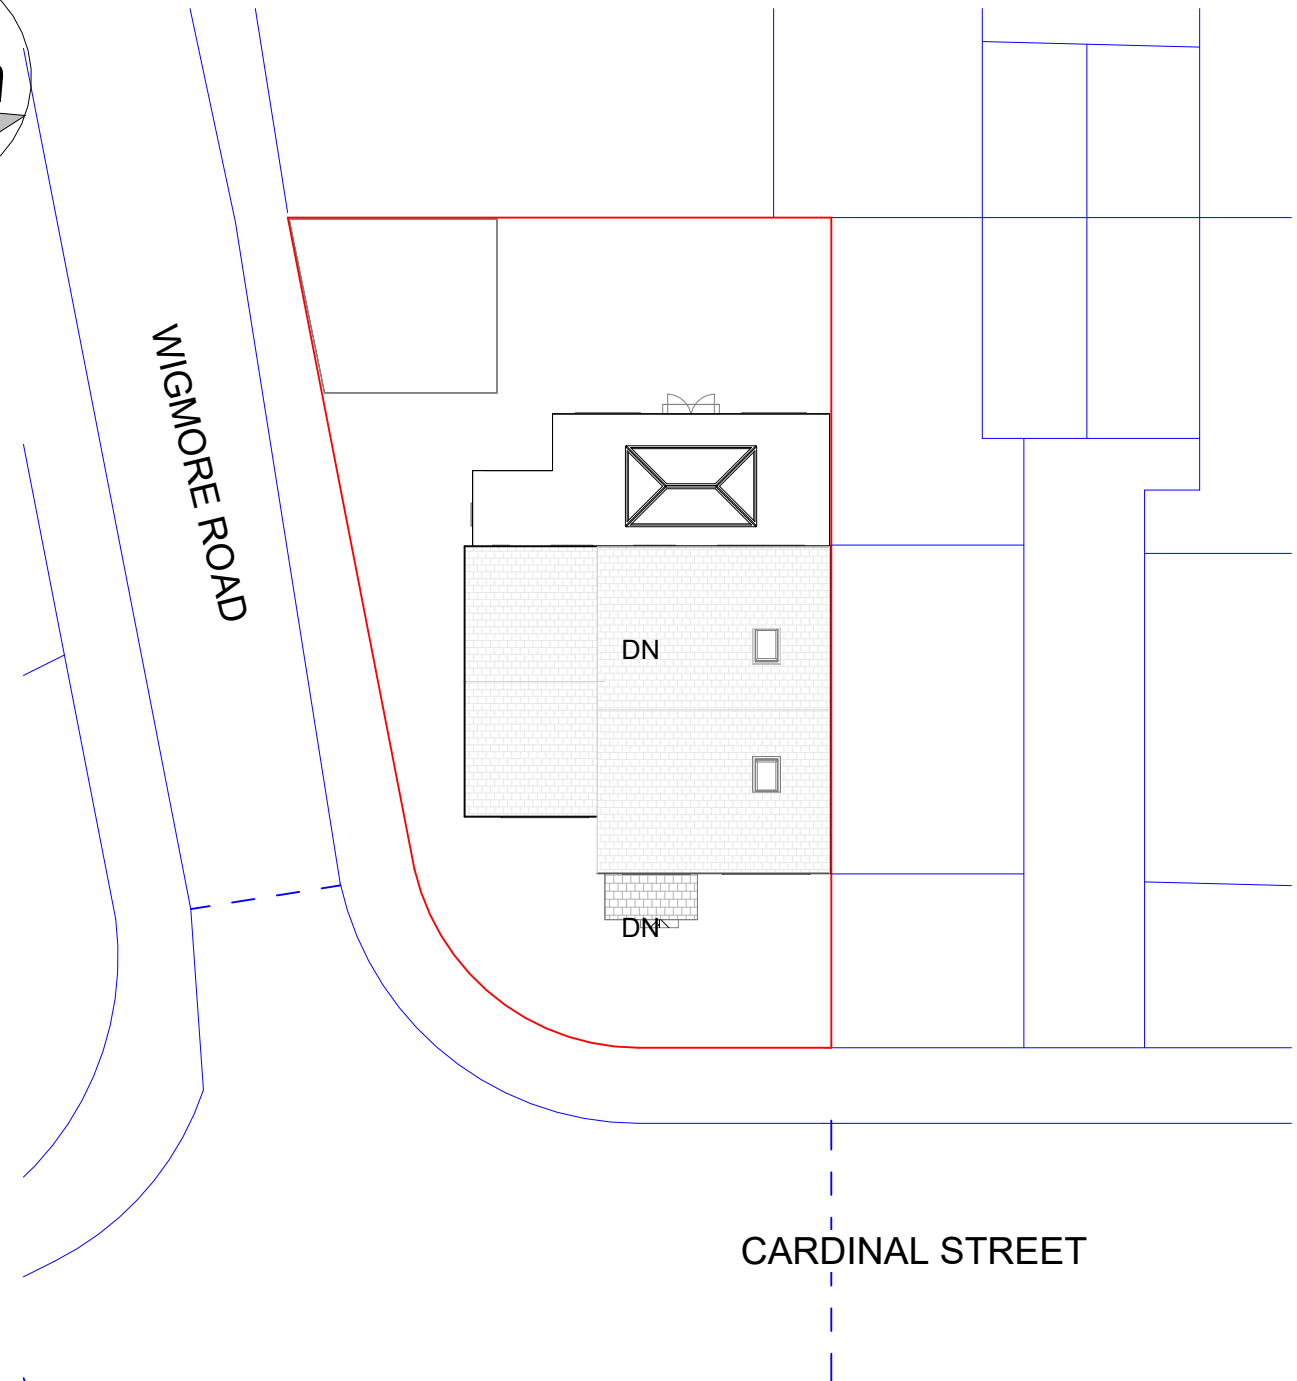

VISUAL SCALE 1:1250 @ A3

THIS DRAWING IS THE COPYRIGHT OF MD DESIGN CONSULTANCY. DO NOT SCALE FROM THESE DRAWINGS. ALL LEVELS/DIMENSIONS TO BE CHECKED ON SITE PRIOR TO WORKS COMMENCING. REPORT ALL DISCREPANCIES TO CLIENT/DESIGNER.

## Proposed Rear Roof Change & Internal Renovation

76 Cardinal Street, Cheetham Hill, Manchester, M8 0WN

Location & Site Plan  
(DR) A203

Project Number  
0039

Client Name  
Aamir Ashfaq

Drawn By  
MDR

| Rev | Description                               | Date     |
|-----|-------------------------------------------|----------|
| A   | First Issue                               | 28.02.25 |
| B   | Plans Amended                             | 11.03.25 |
| C   | Submitted For Planning Approval           | 12.03.25 |
| D   | Plans Amended Following Planners Comments | 30.04.25 |
| E   | Porch removed                             | 06.04.25 |
| F   | Plans Amended                             | 06.04.25 |

Revision **F**

CIAT

affiliate



**MD DESIGN**  
CONSULTANCY

07728417797  
dabeer@mddesigns.co.uk