



PROPOSED ROOF TOP EXTENSION
MATERIALS TO MATCH EXISTING

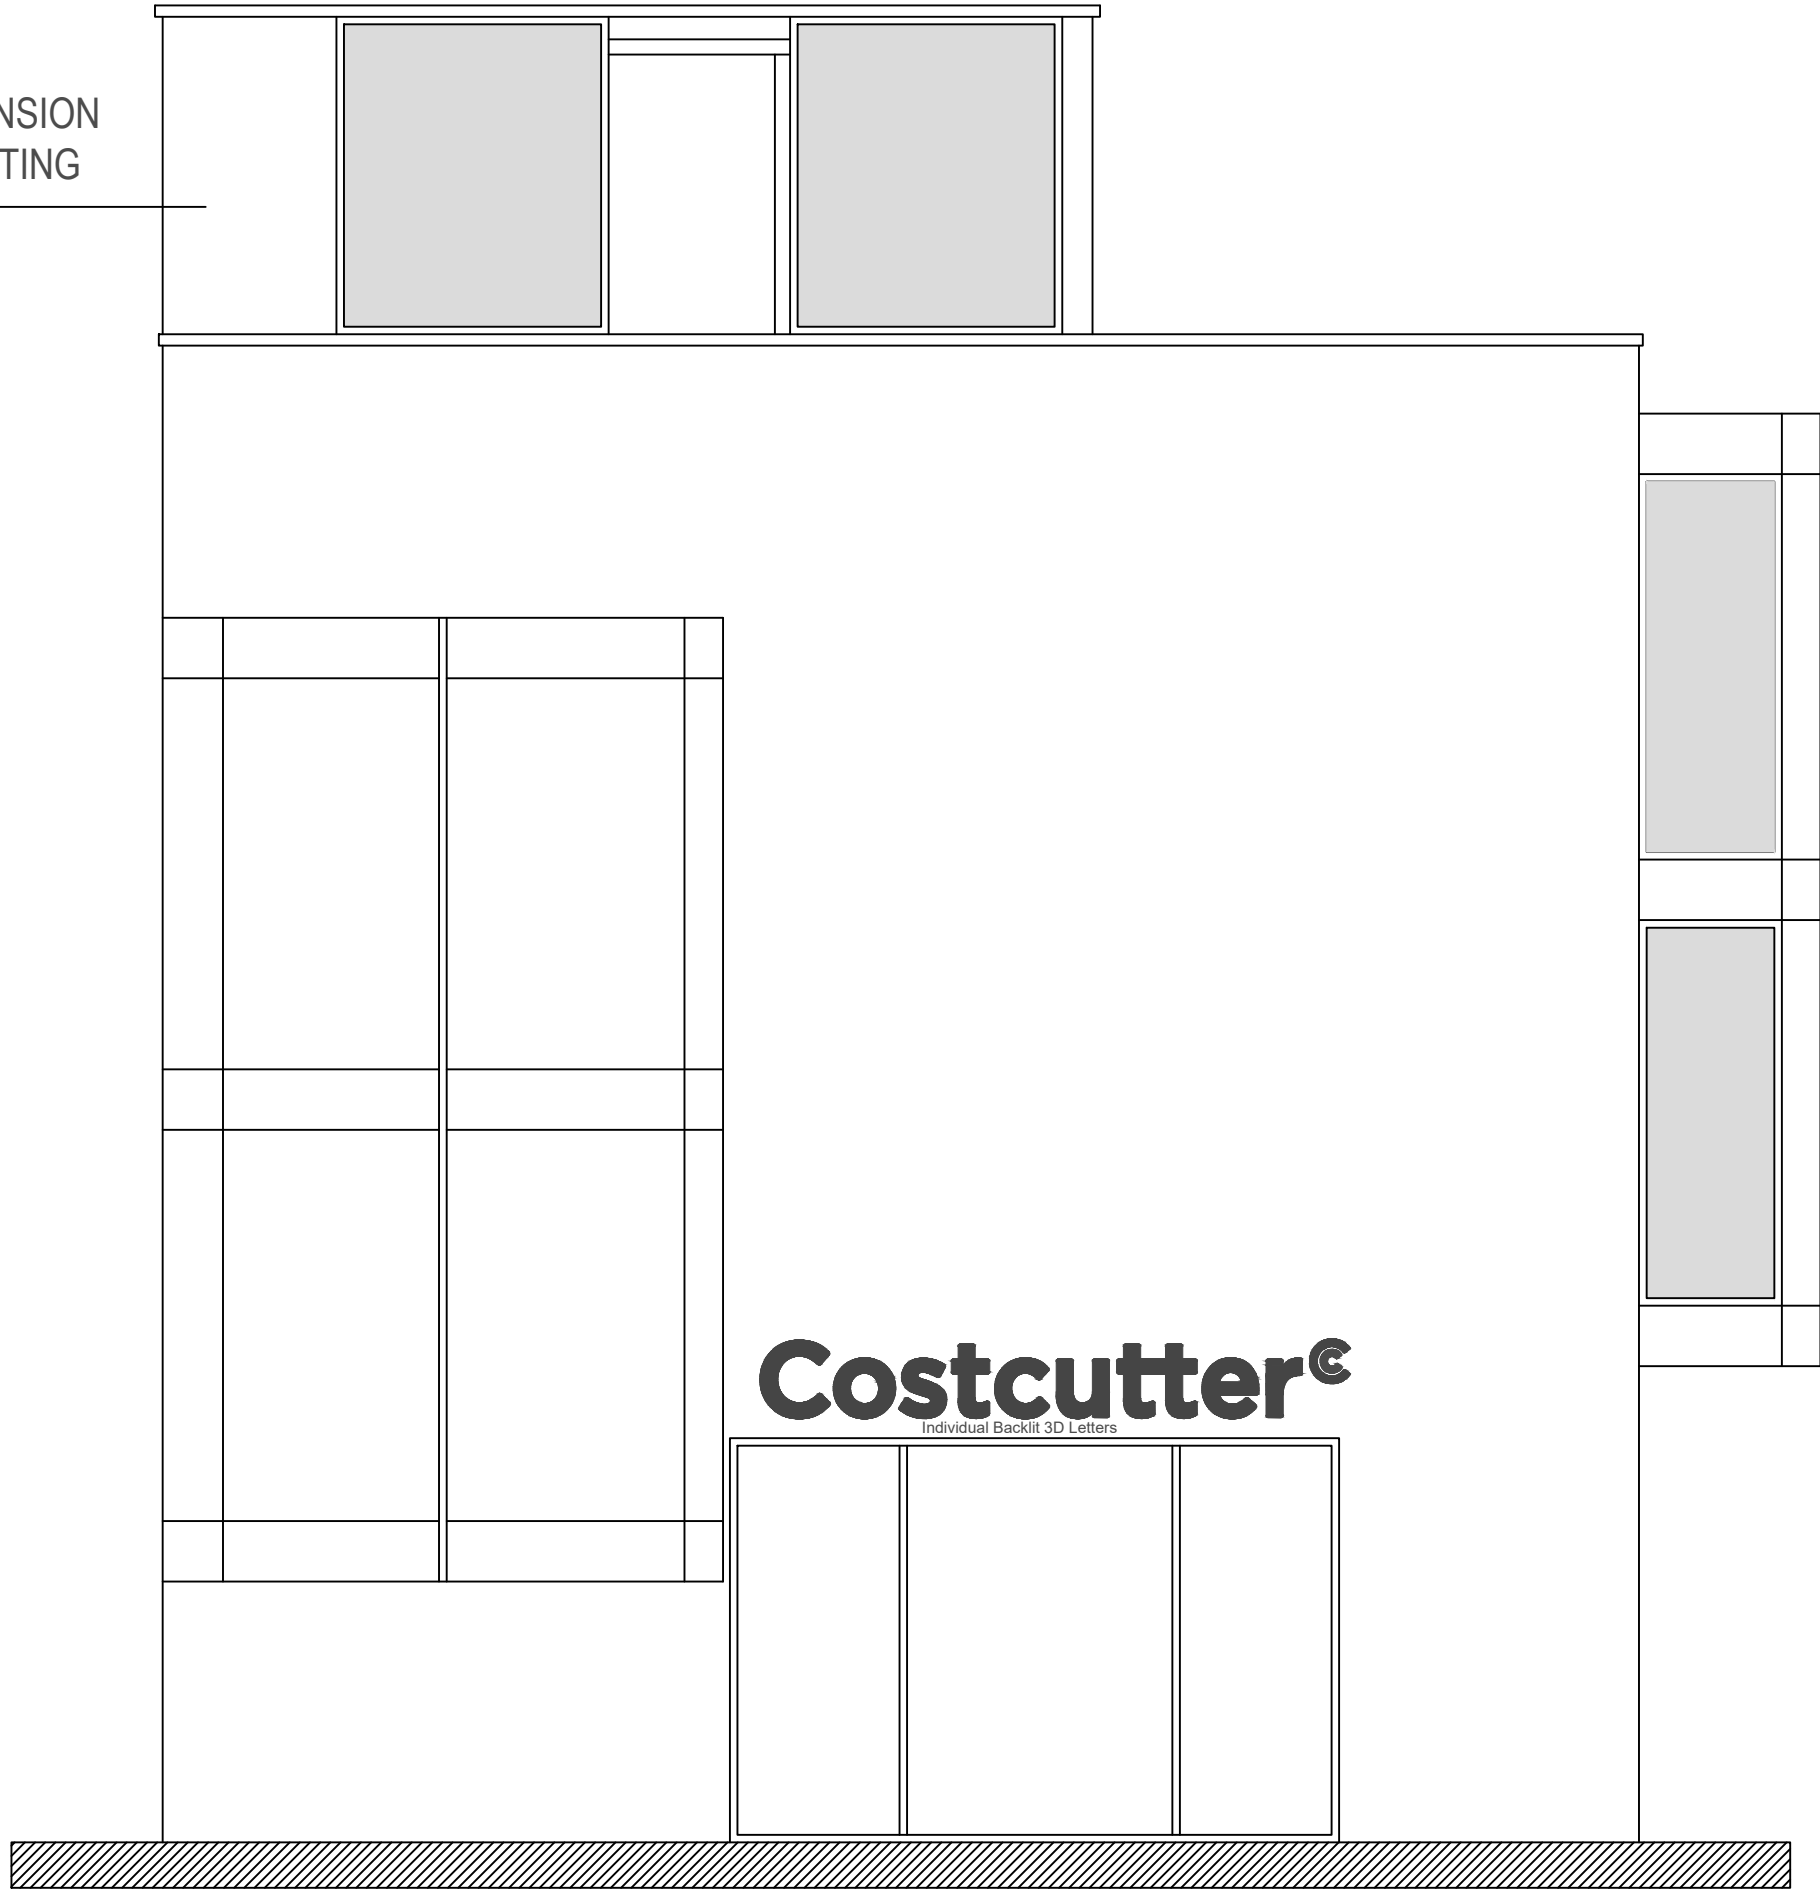


PROPOSED WEST ELEVATION


PROPOSED ROOF TOP EXTENSION
MATERIALS TO MATCH EXISTING

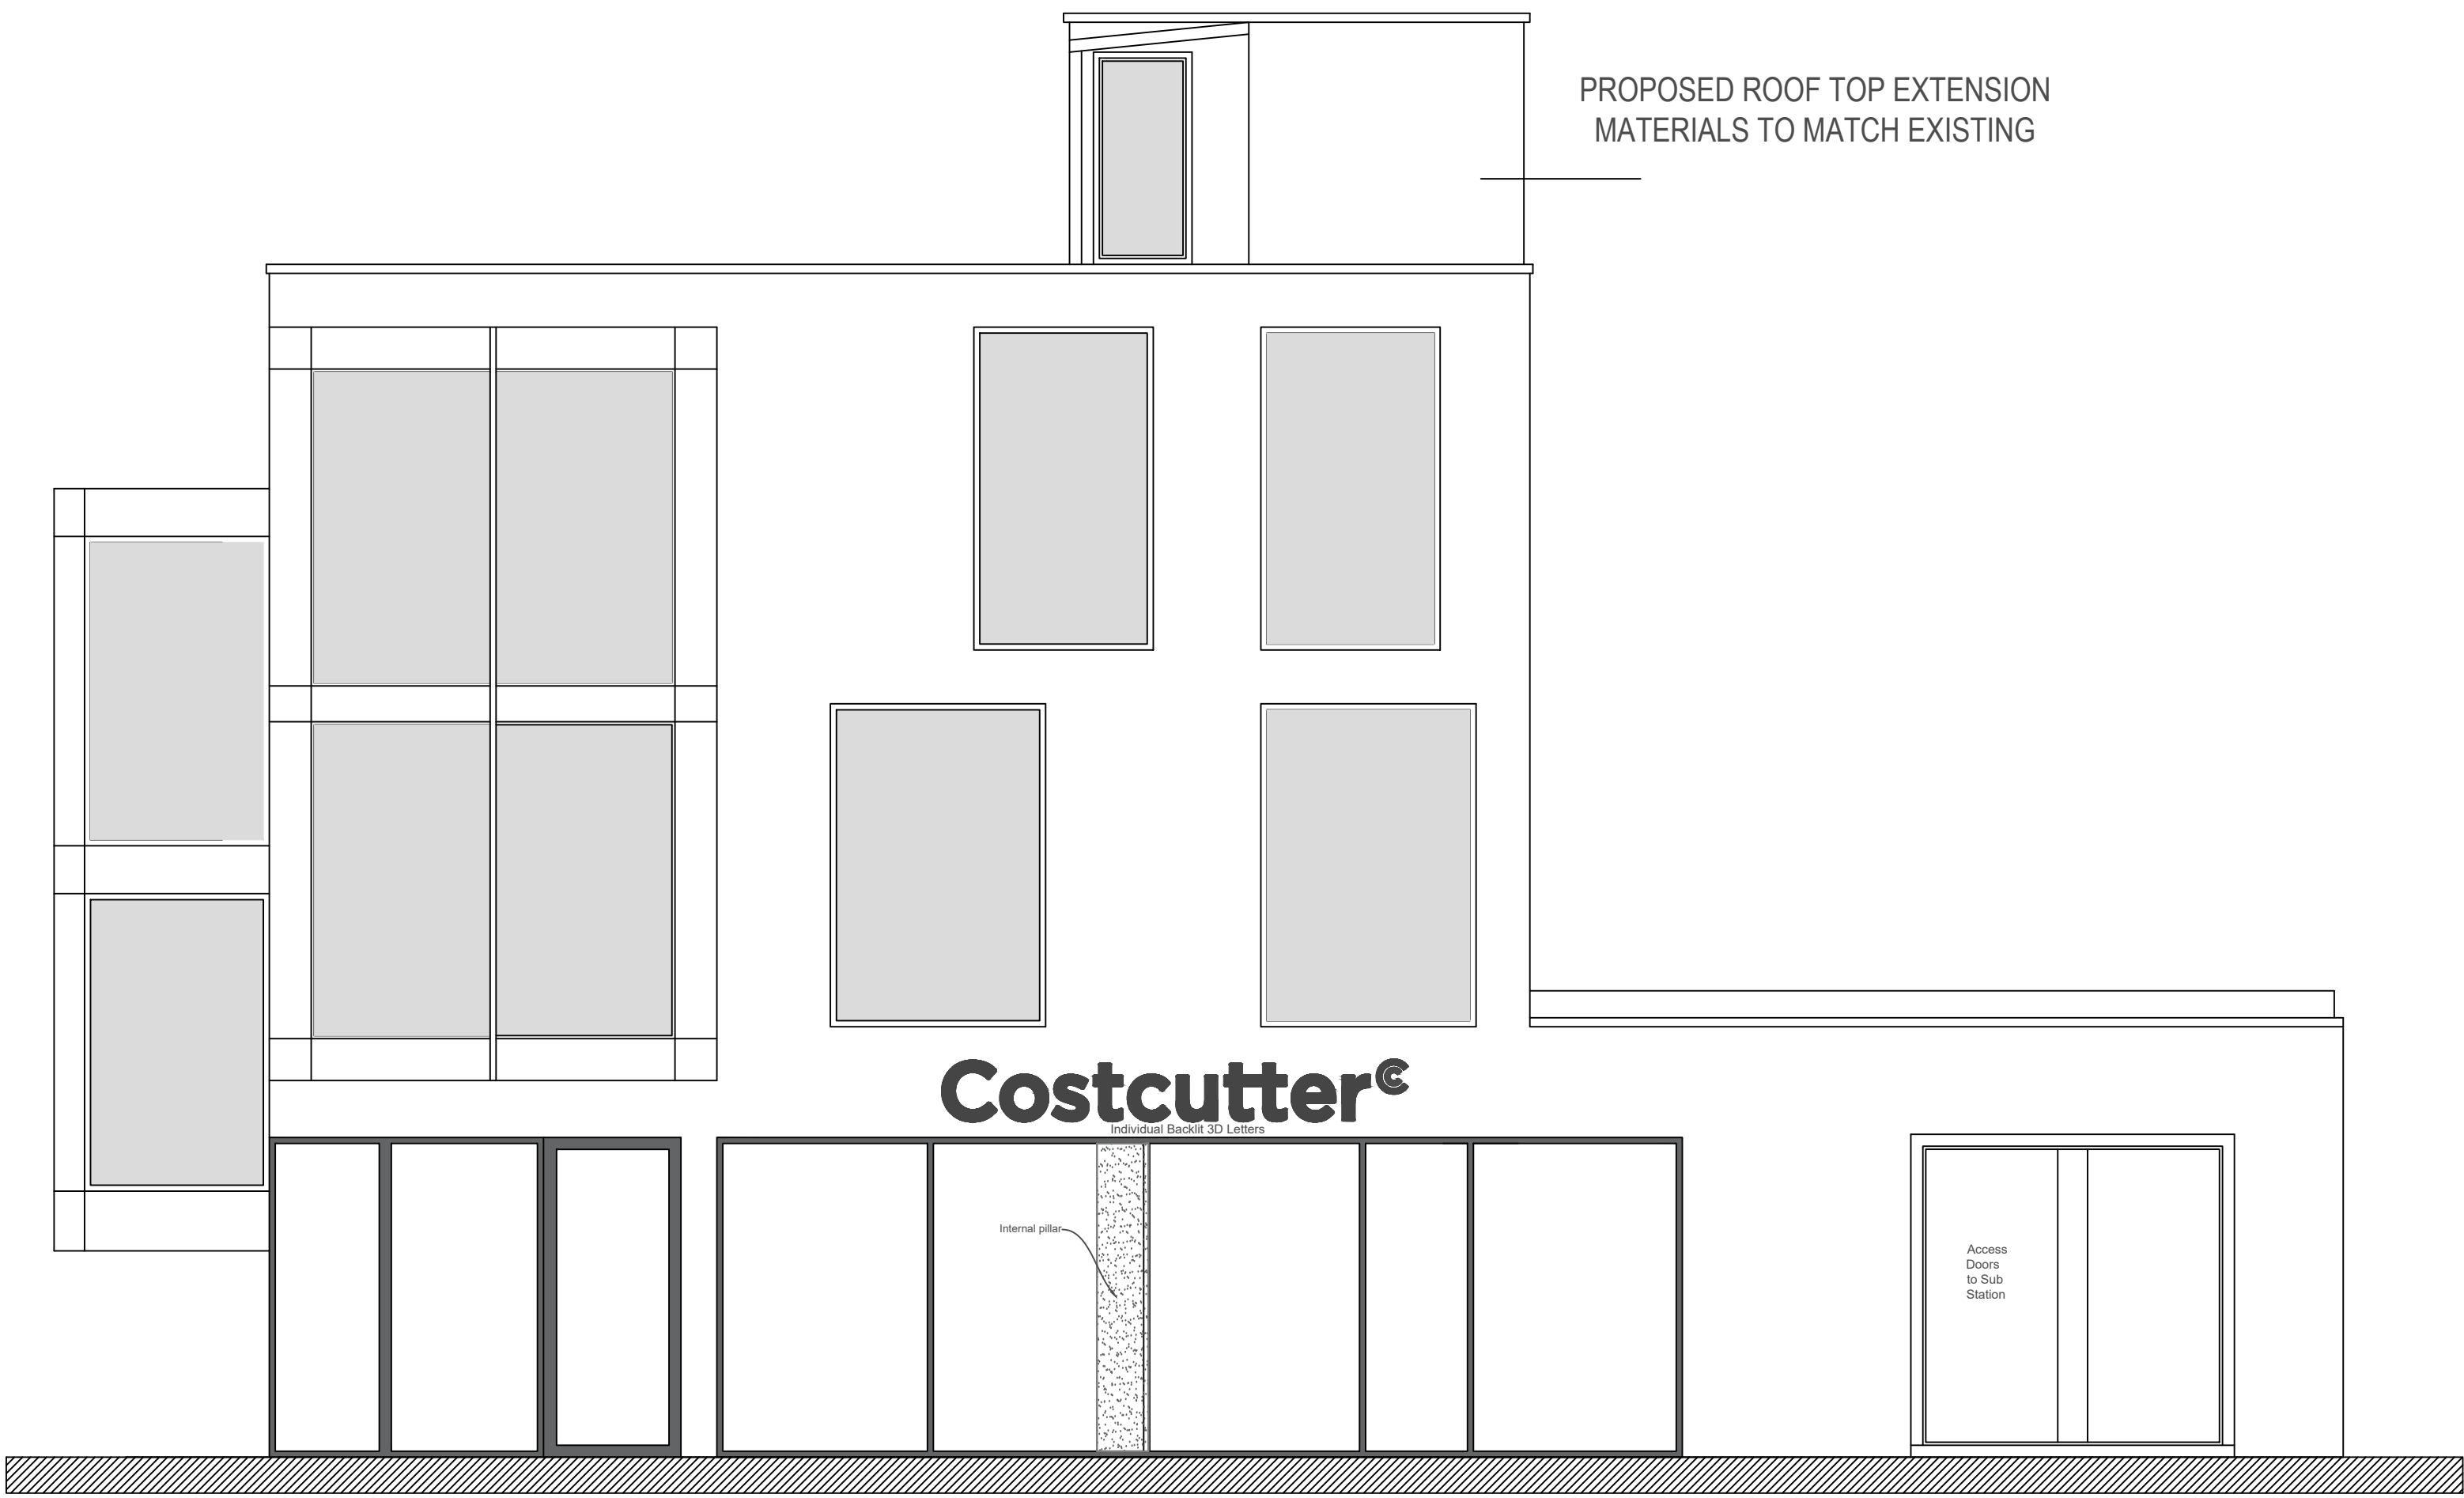


PROPOSED SOUTH ELEVATION

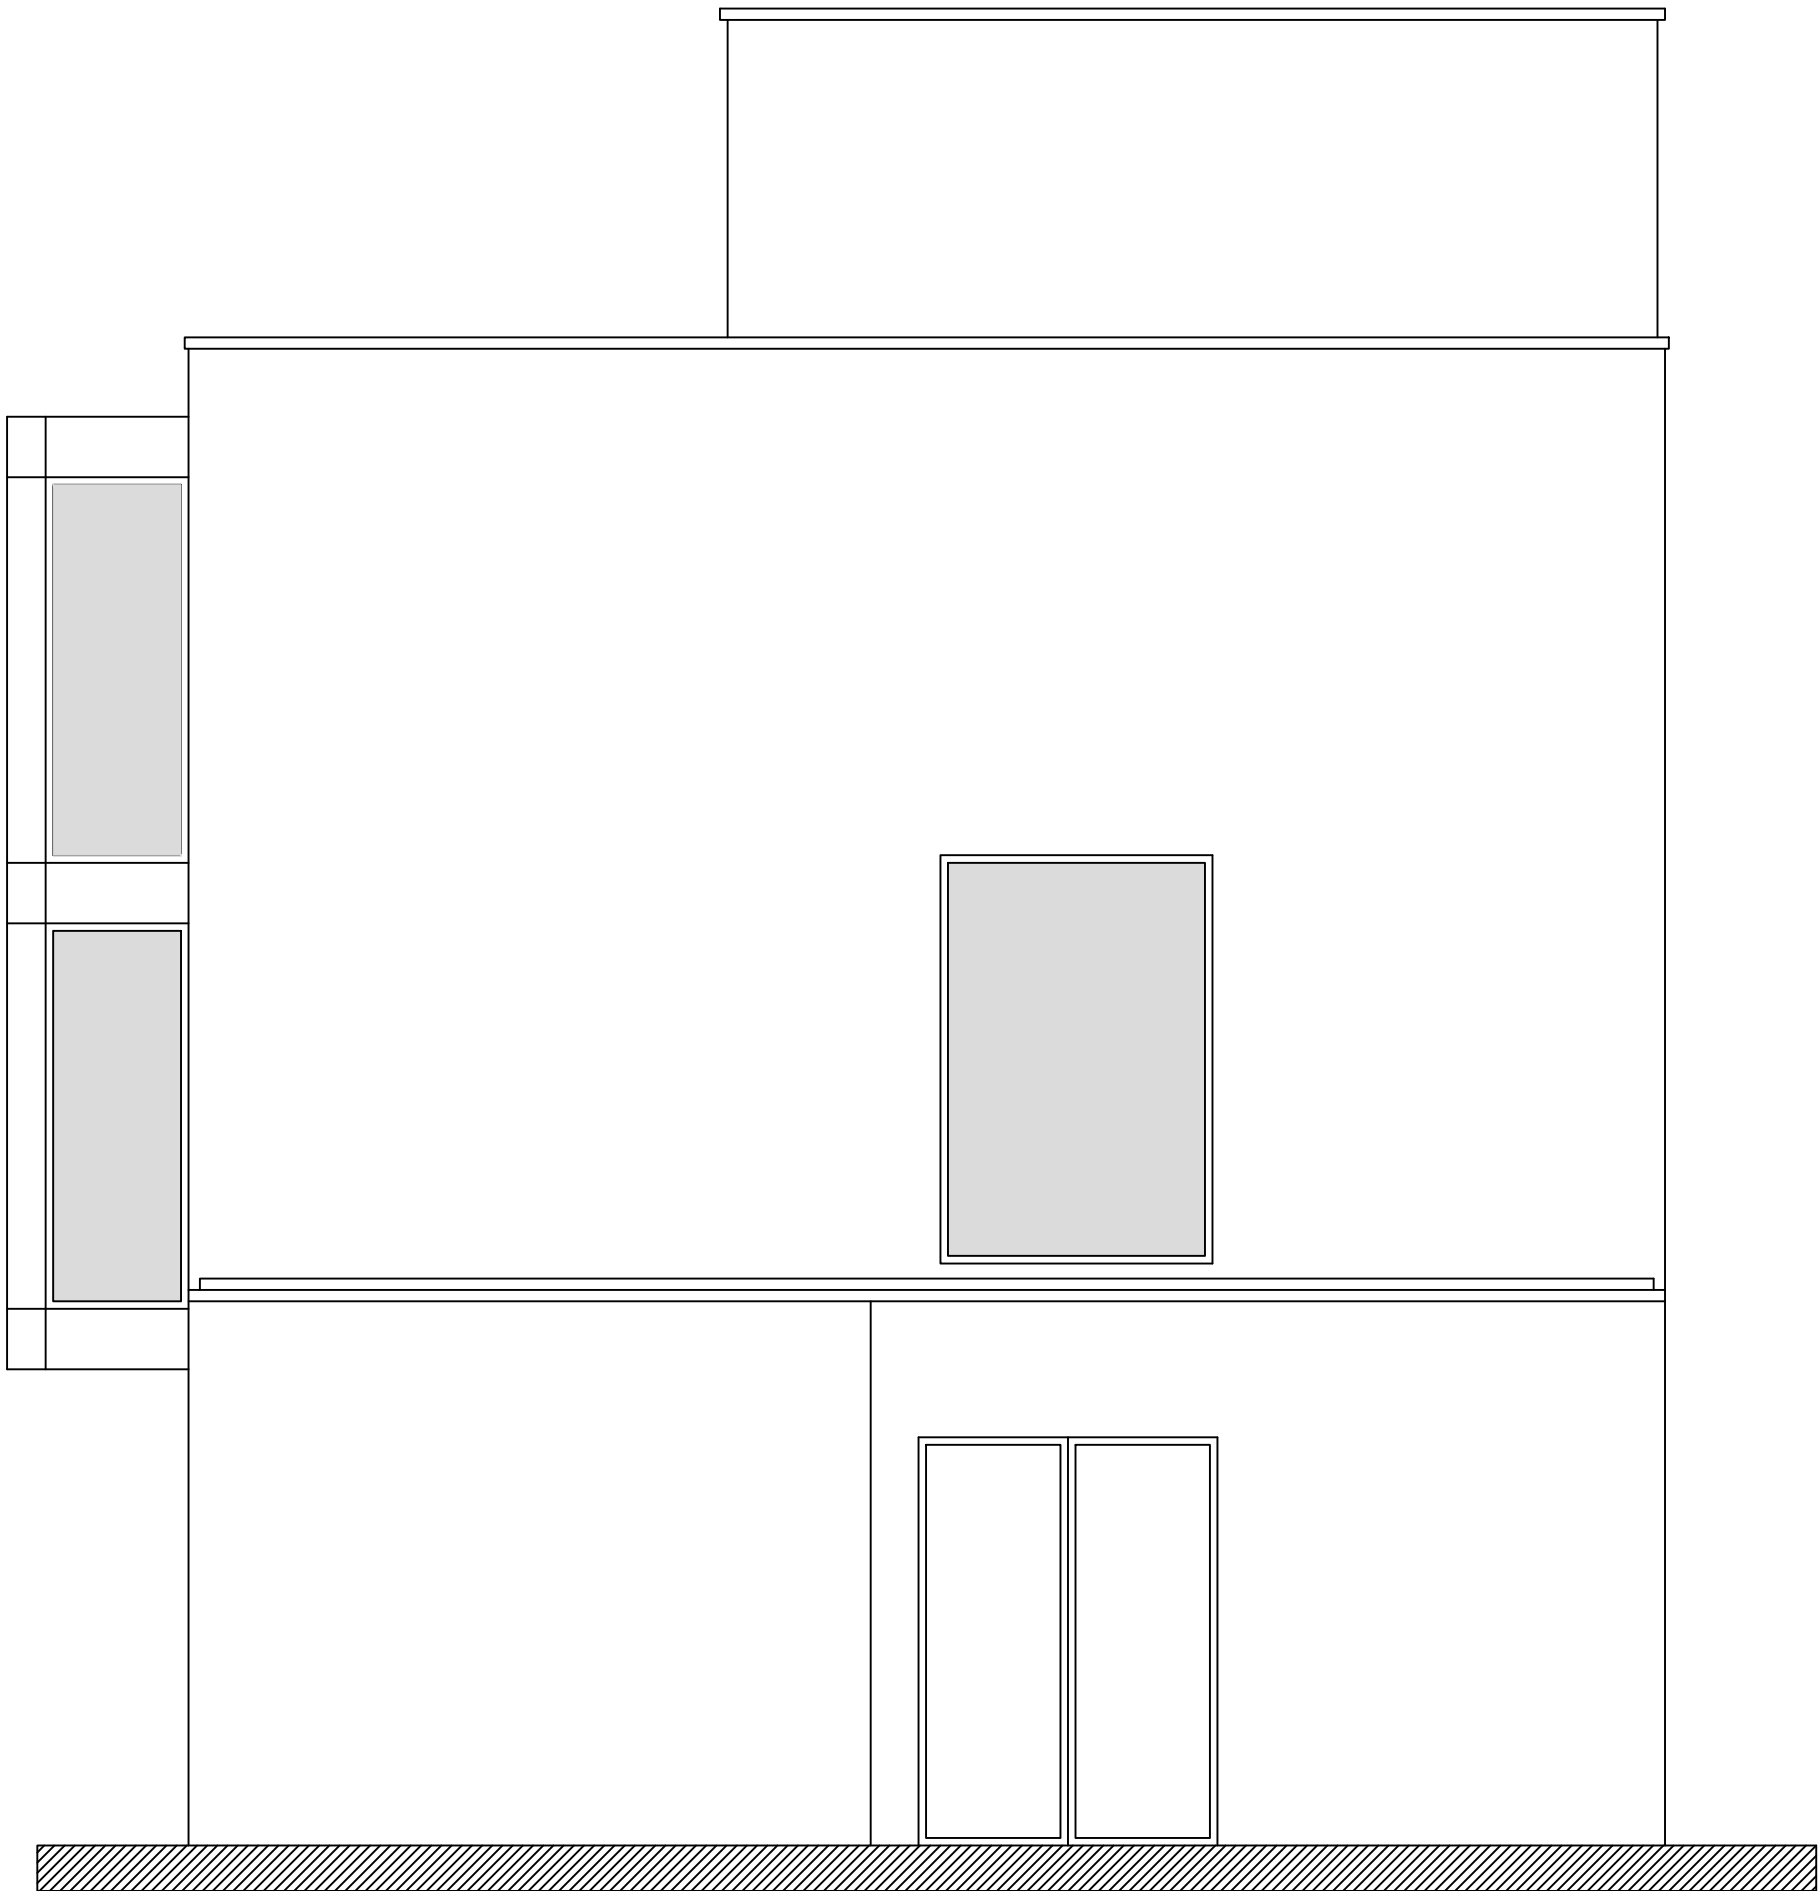

PROPOSED EAST ELEVATION

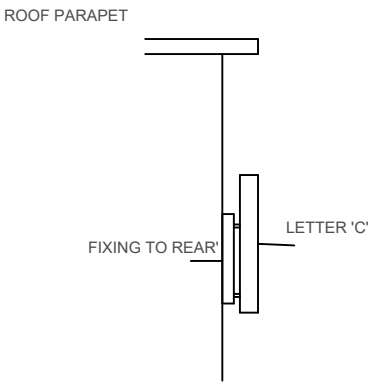


SIGN FITTED TO
BUILDING

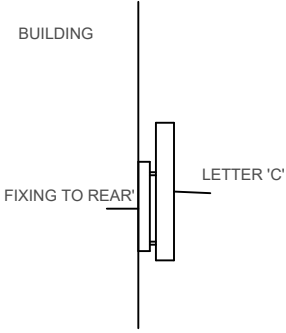

SIGN FITTED TO
BUILDING

IF IN ANY DOUBT PLEASE ASK THE ARCHITECT FOR CLARIFICATION.
DO NOT SCALE FROM DRAWING. ALL DIMENSIONS TO BE CHECKED ON SITE.
THE COPYRIGHT FOR THESE DRAWINGS REMAINS THE PROPERTY OF THE ARCHITECT.
THEY MUST NOT BE REPRODUCED IN ANY WAY WITHOUT THE ARCHITECTS PRIOR
WRITTEN CONSENT.

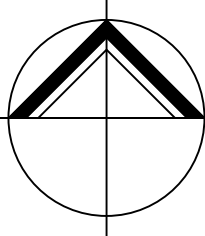

**NORTHERN
DESIGN**

(OLDHAM)
CHARTERED ARCHITECTS

NORTHERN DESIGN
17 STATION LANE
GROTTON
OLDHAM
OL14 5QY

TELEPHONE : 07753 859616

CLIENT
FOUR PILLARS INVESTMENTS LTD

PROJECT
MARKETING SUITE
40 POTATO WHARF
MANCHESTER

DRAWING TITLE
PROPOSED ELEVATIONS SIGNAGE
PLANNING APPLICATION

Rev.	Notes	Date	Drawn
A	SIGNAGE APPLICATION	02.25	R.D.
B	SIGNAGE REVISED	04.25	R.D.

SCALE
1:50 AT A1
01.25 AD

PROJECT No.	DRAWING No.	Rev.
2460	11	B