

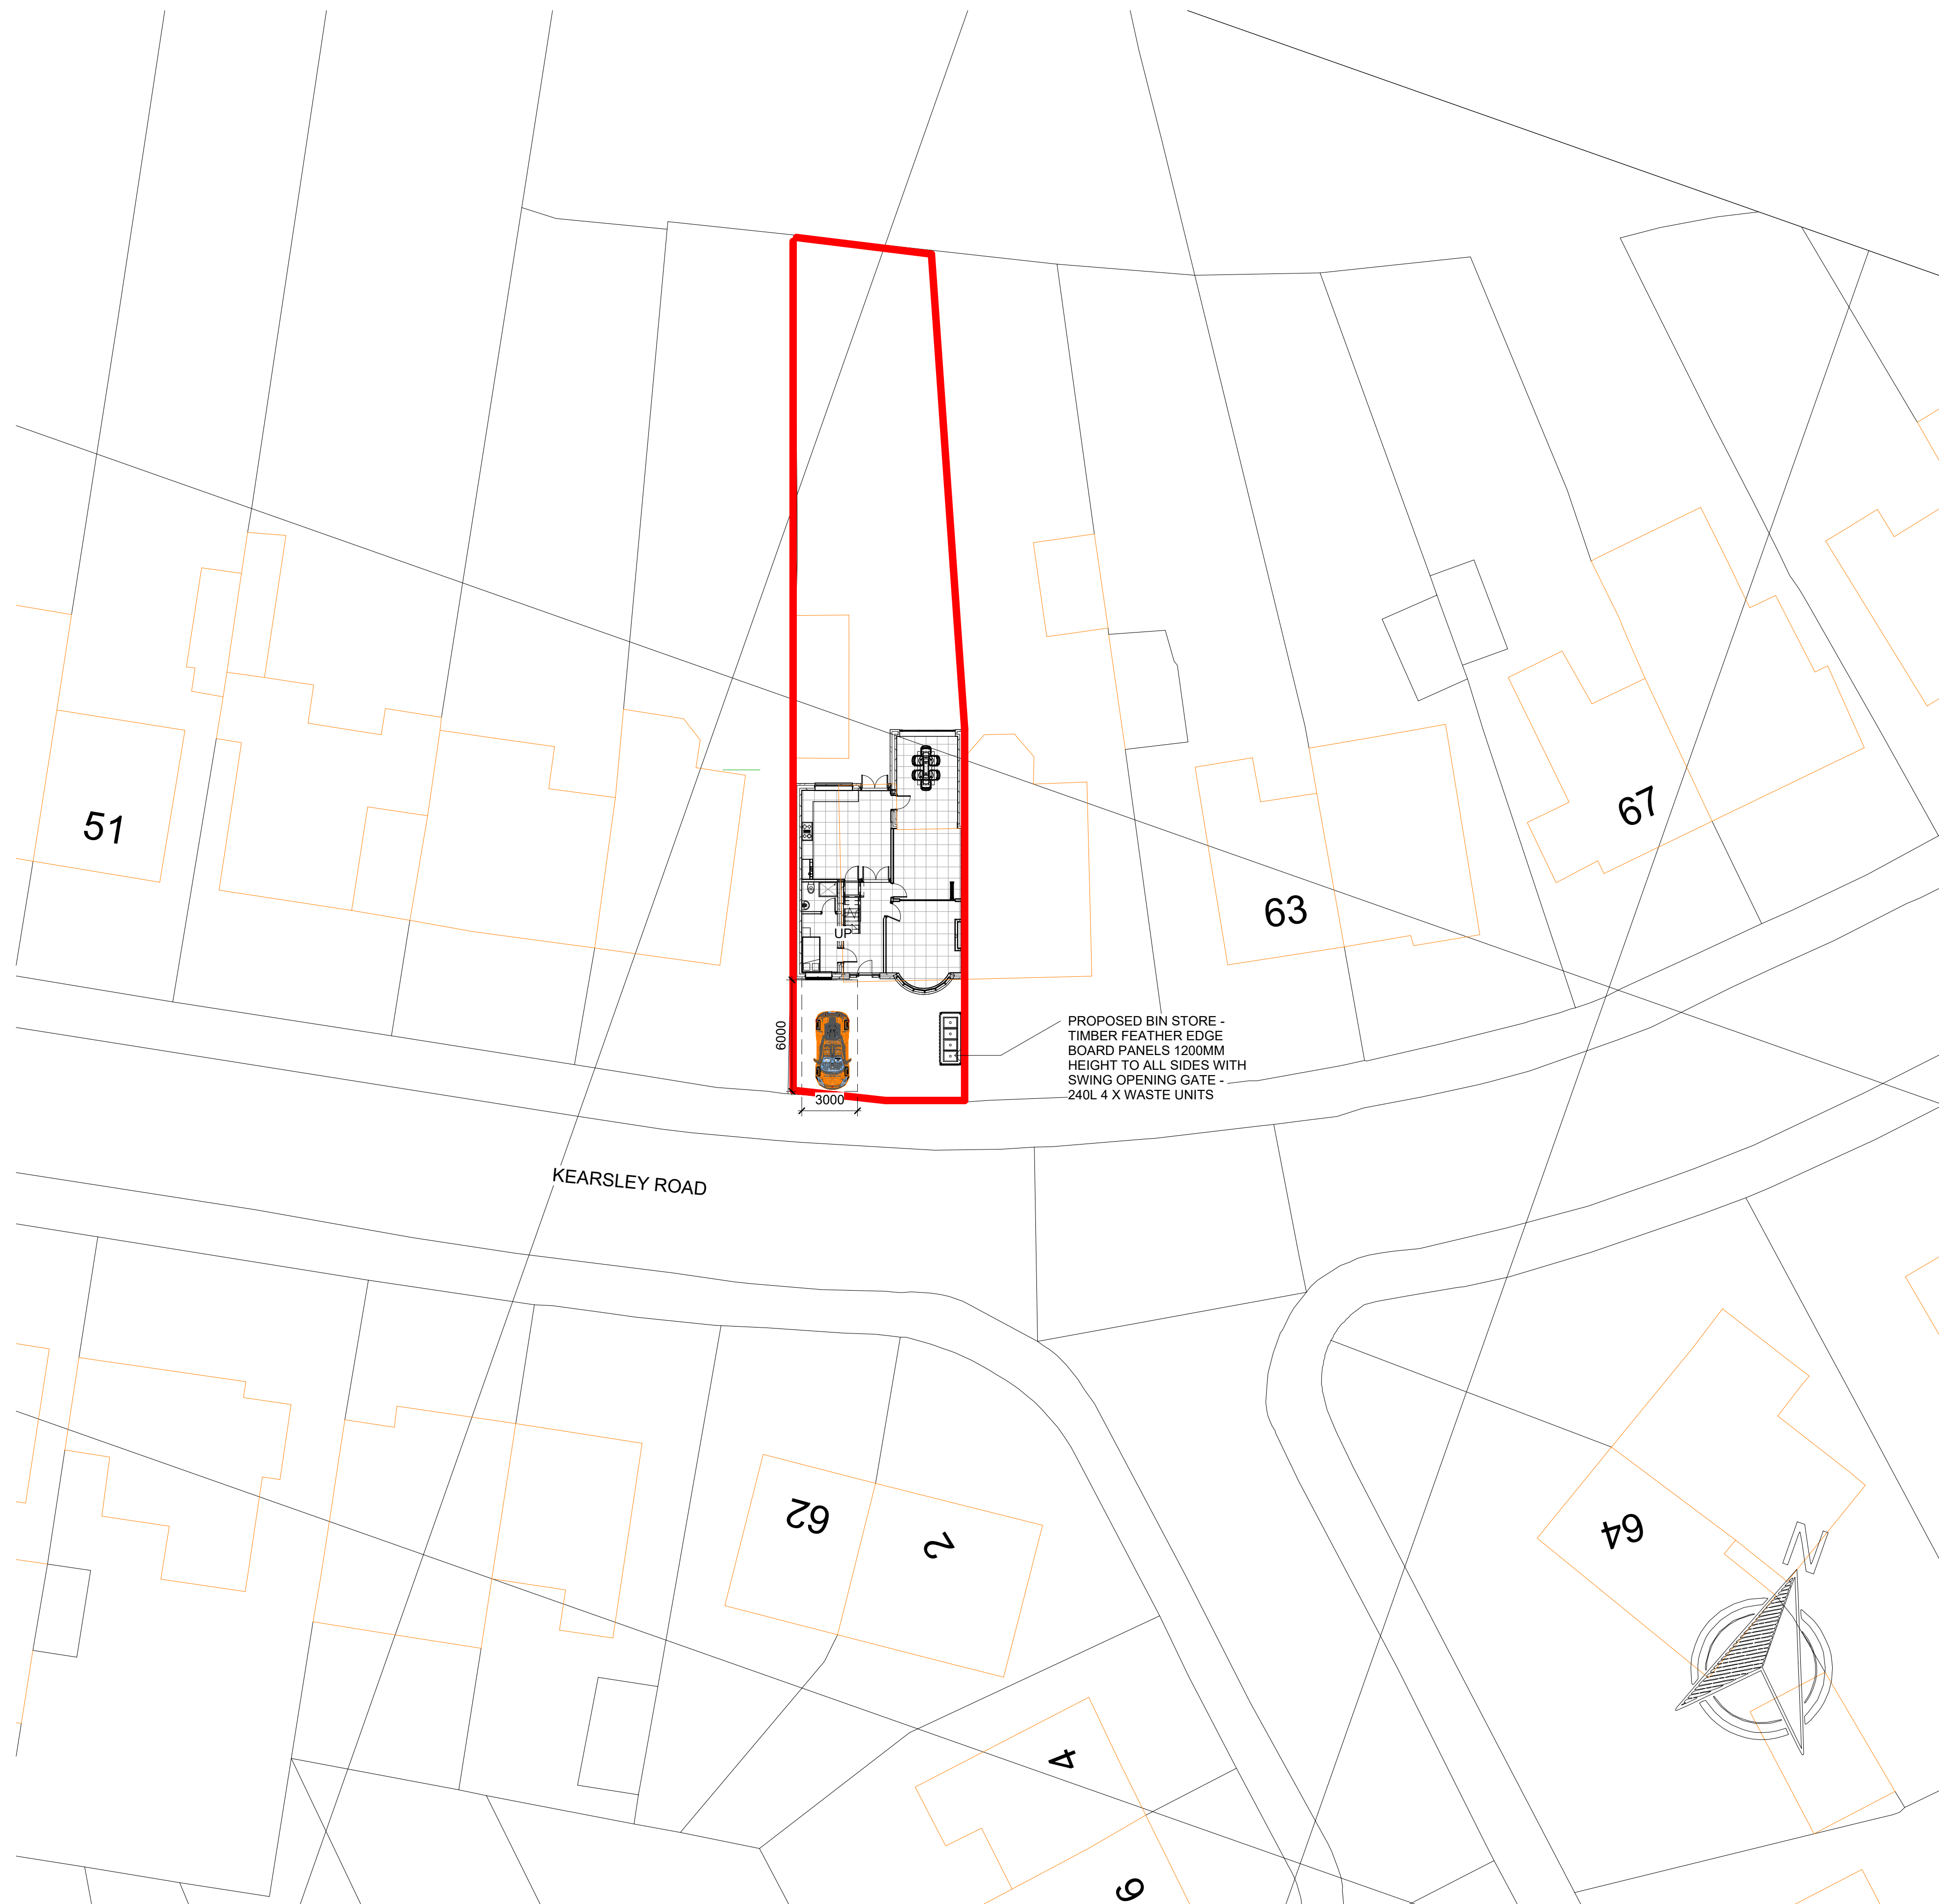


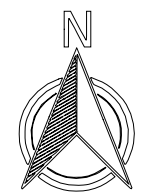

2 SITE PLAN

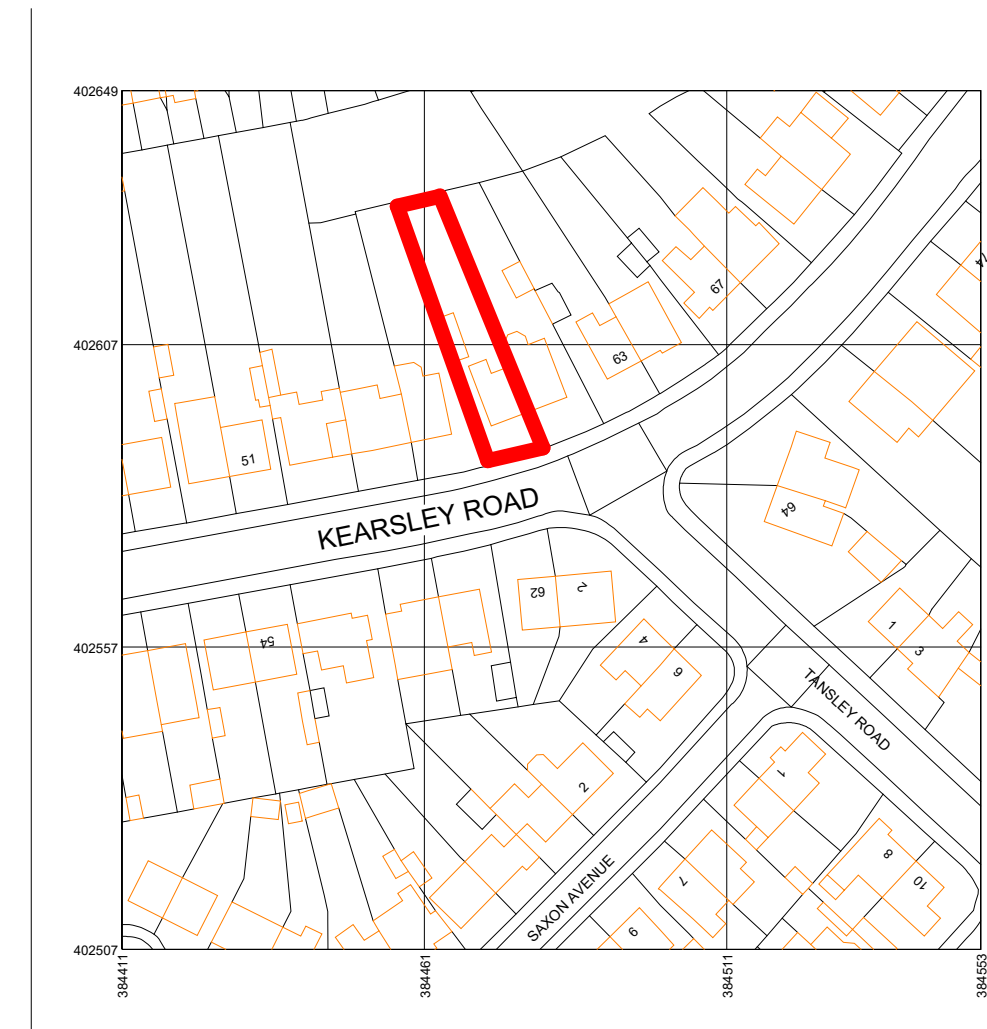

1 LOCATION PLAN

RED LINE INDICATING SITE BOUNDARY
24 Conway Road, Sale M33 2TB

Rev	Description	Date	Dr by	App by
original by NK		date created 15/01/25	approved by NK	



Enquiries@inkarchitectural.co.uk

0161 818 4727

www.NKARCHITRCTURAL.co.uk

client name		
MR AMJAD		
project		
59 Kearsley Road, Manchester M8 4GH - single storey side extension		
drawing		
SITE AND LOCATION PLAN		
computer file C:\Users\TRADE\Dropbox\MKARC59 Kearsley Road, Manchester M8 4GH\59 Kearsley Road, Manchester M8 4GH.rvt		plot date
project number 2024.0042.2247	scale As indicated	@A1
drawing number A105	rev A	issue status

This drawing is to be read in conjunction with all related drawings. All dimensions must be checked and verified on site before commencing any work or producing shop drawings. The originator should be notified immediately of any discrepancy. This drawing is copyright and remains the property of NK Architectural.

