


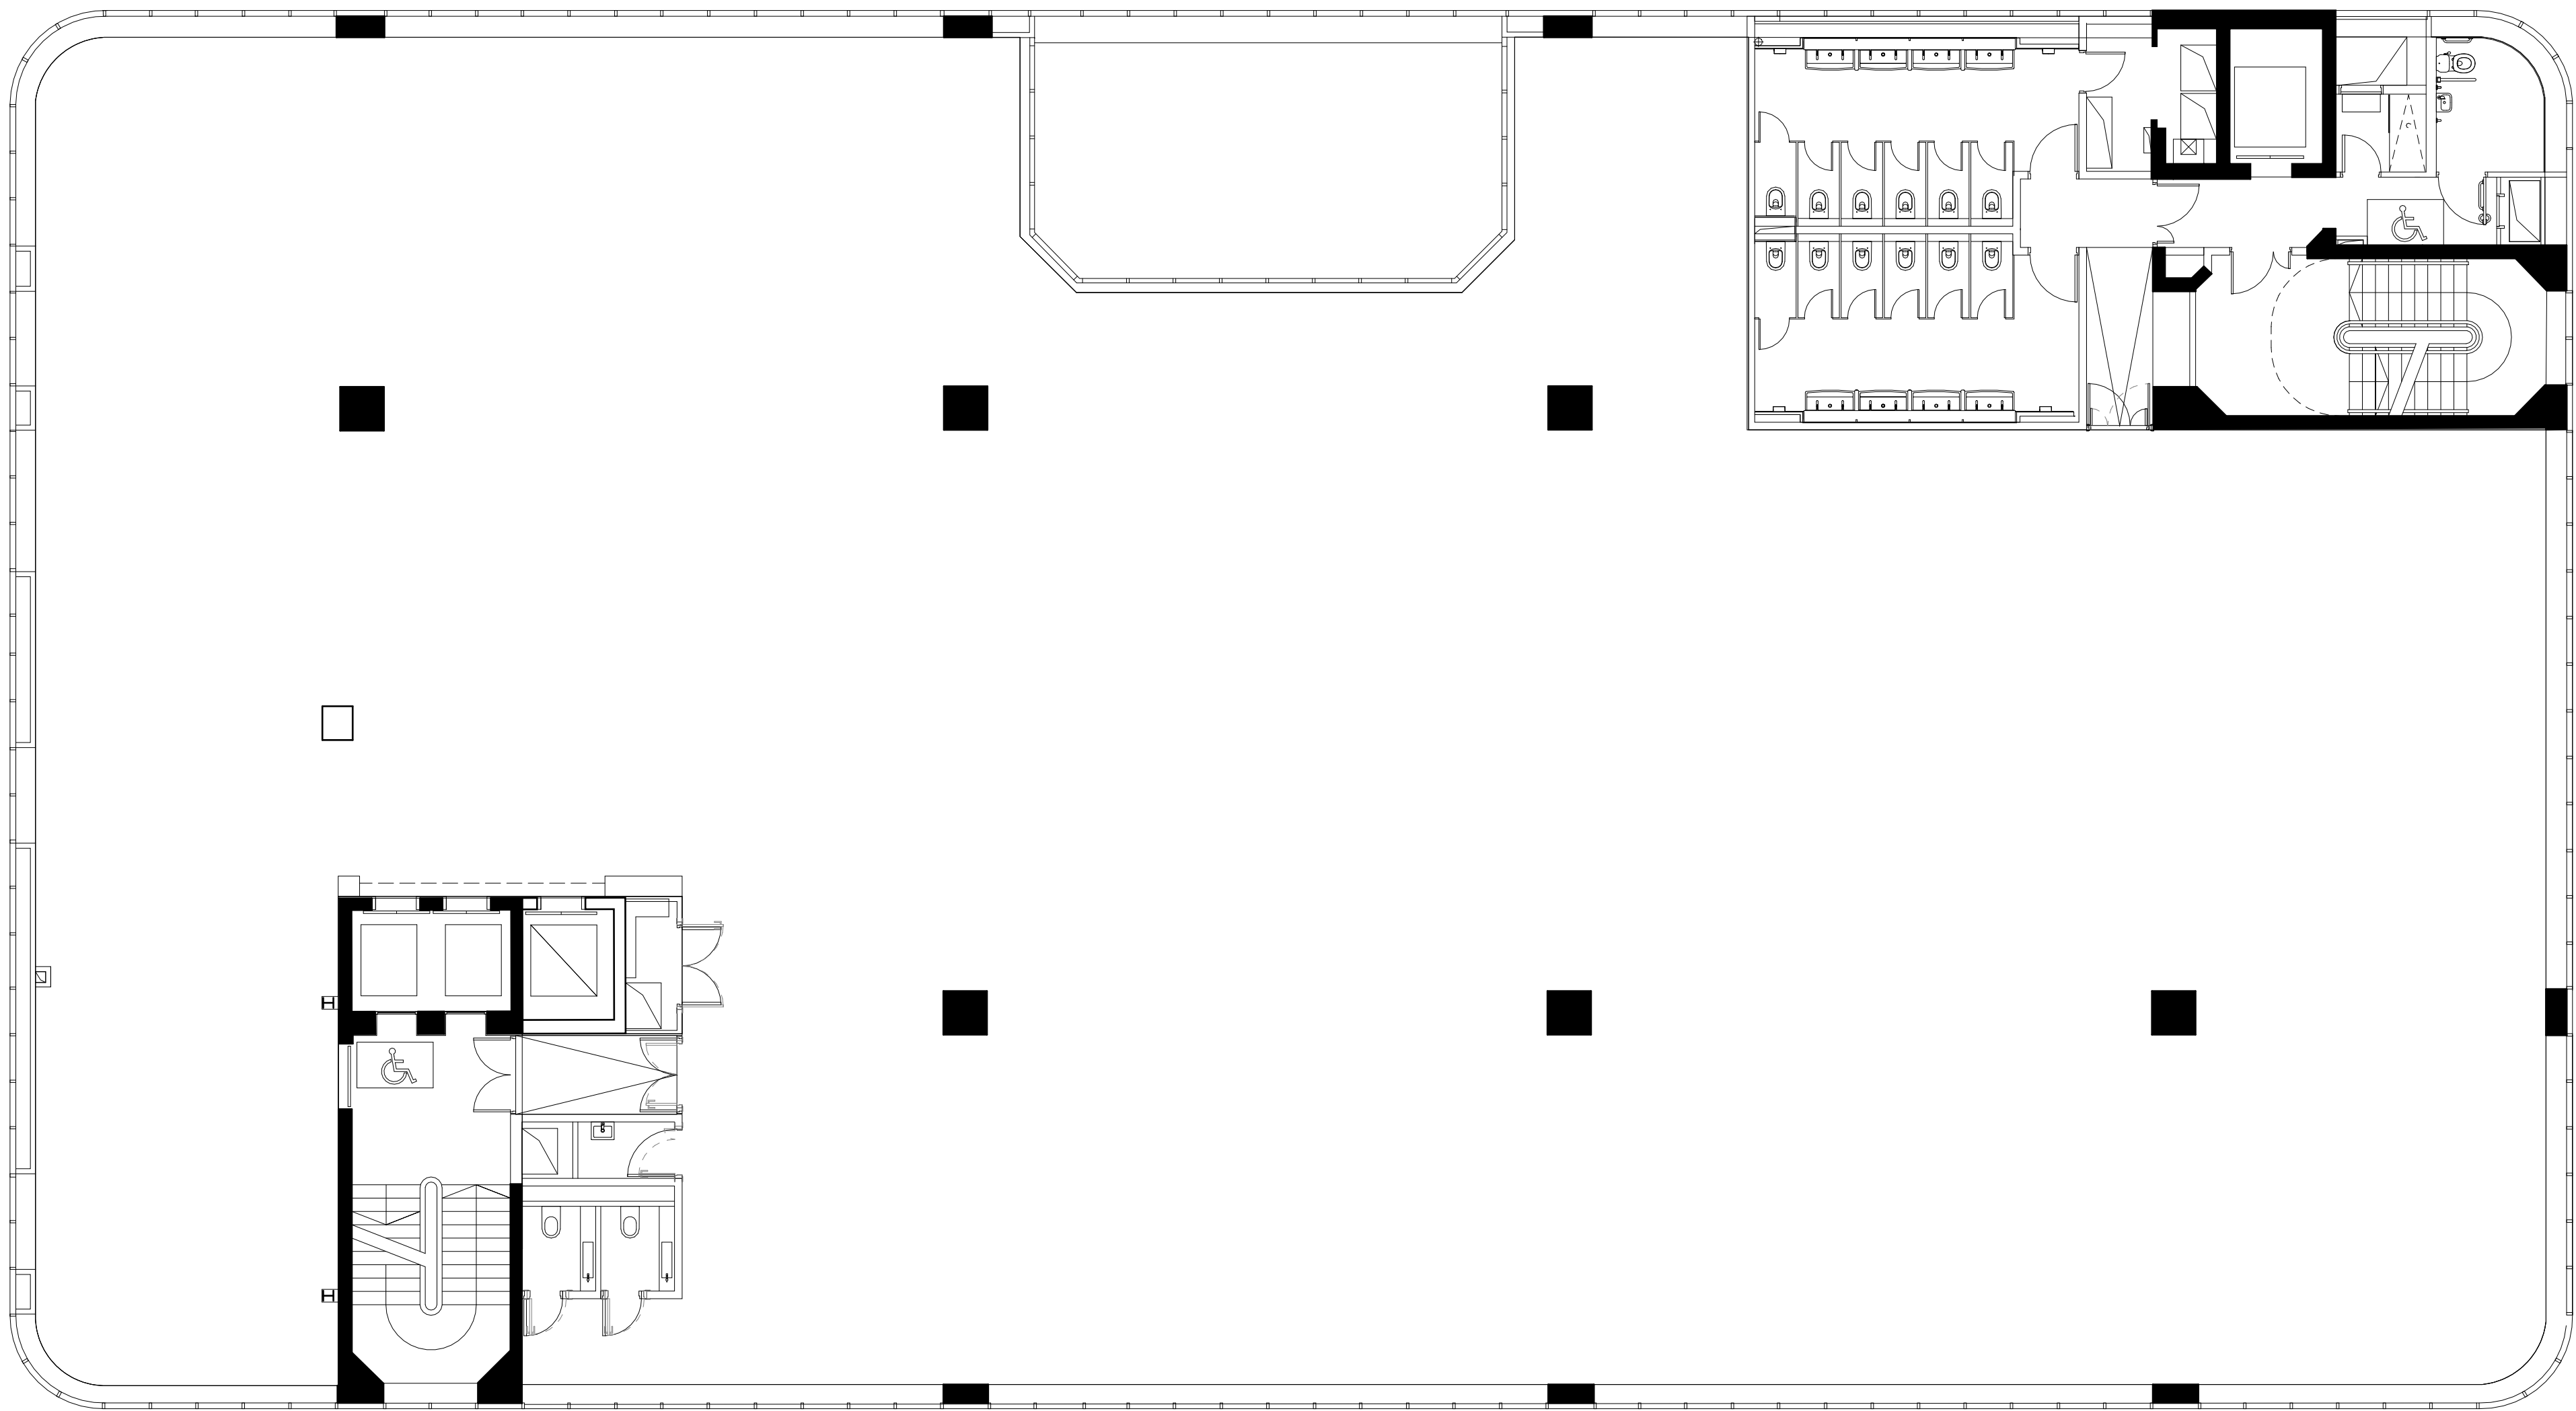

EXISTING PLAN - LEVEL 04

Scale 1 : 100

REVISION No	DESCRIPTION	DATE
CBRE ONE ST PETERS SQUARE, MANCHESTER TEL (+44) 161 455 7866 www.cbre.uk CLIENT DF Capital		
PROJECT EXPRESS BUILDING - DFC		
SHEET NAME Existing - Level 04 - Floor Plan		
SCALE	PROJECT No	REVISION
1 : 100	596133	
SHEET No		
596133_2A010_SHT_EX_L04		