


AS EXISTING SITE PLAN

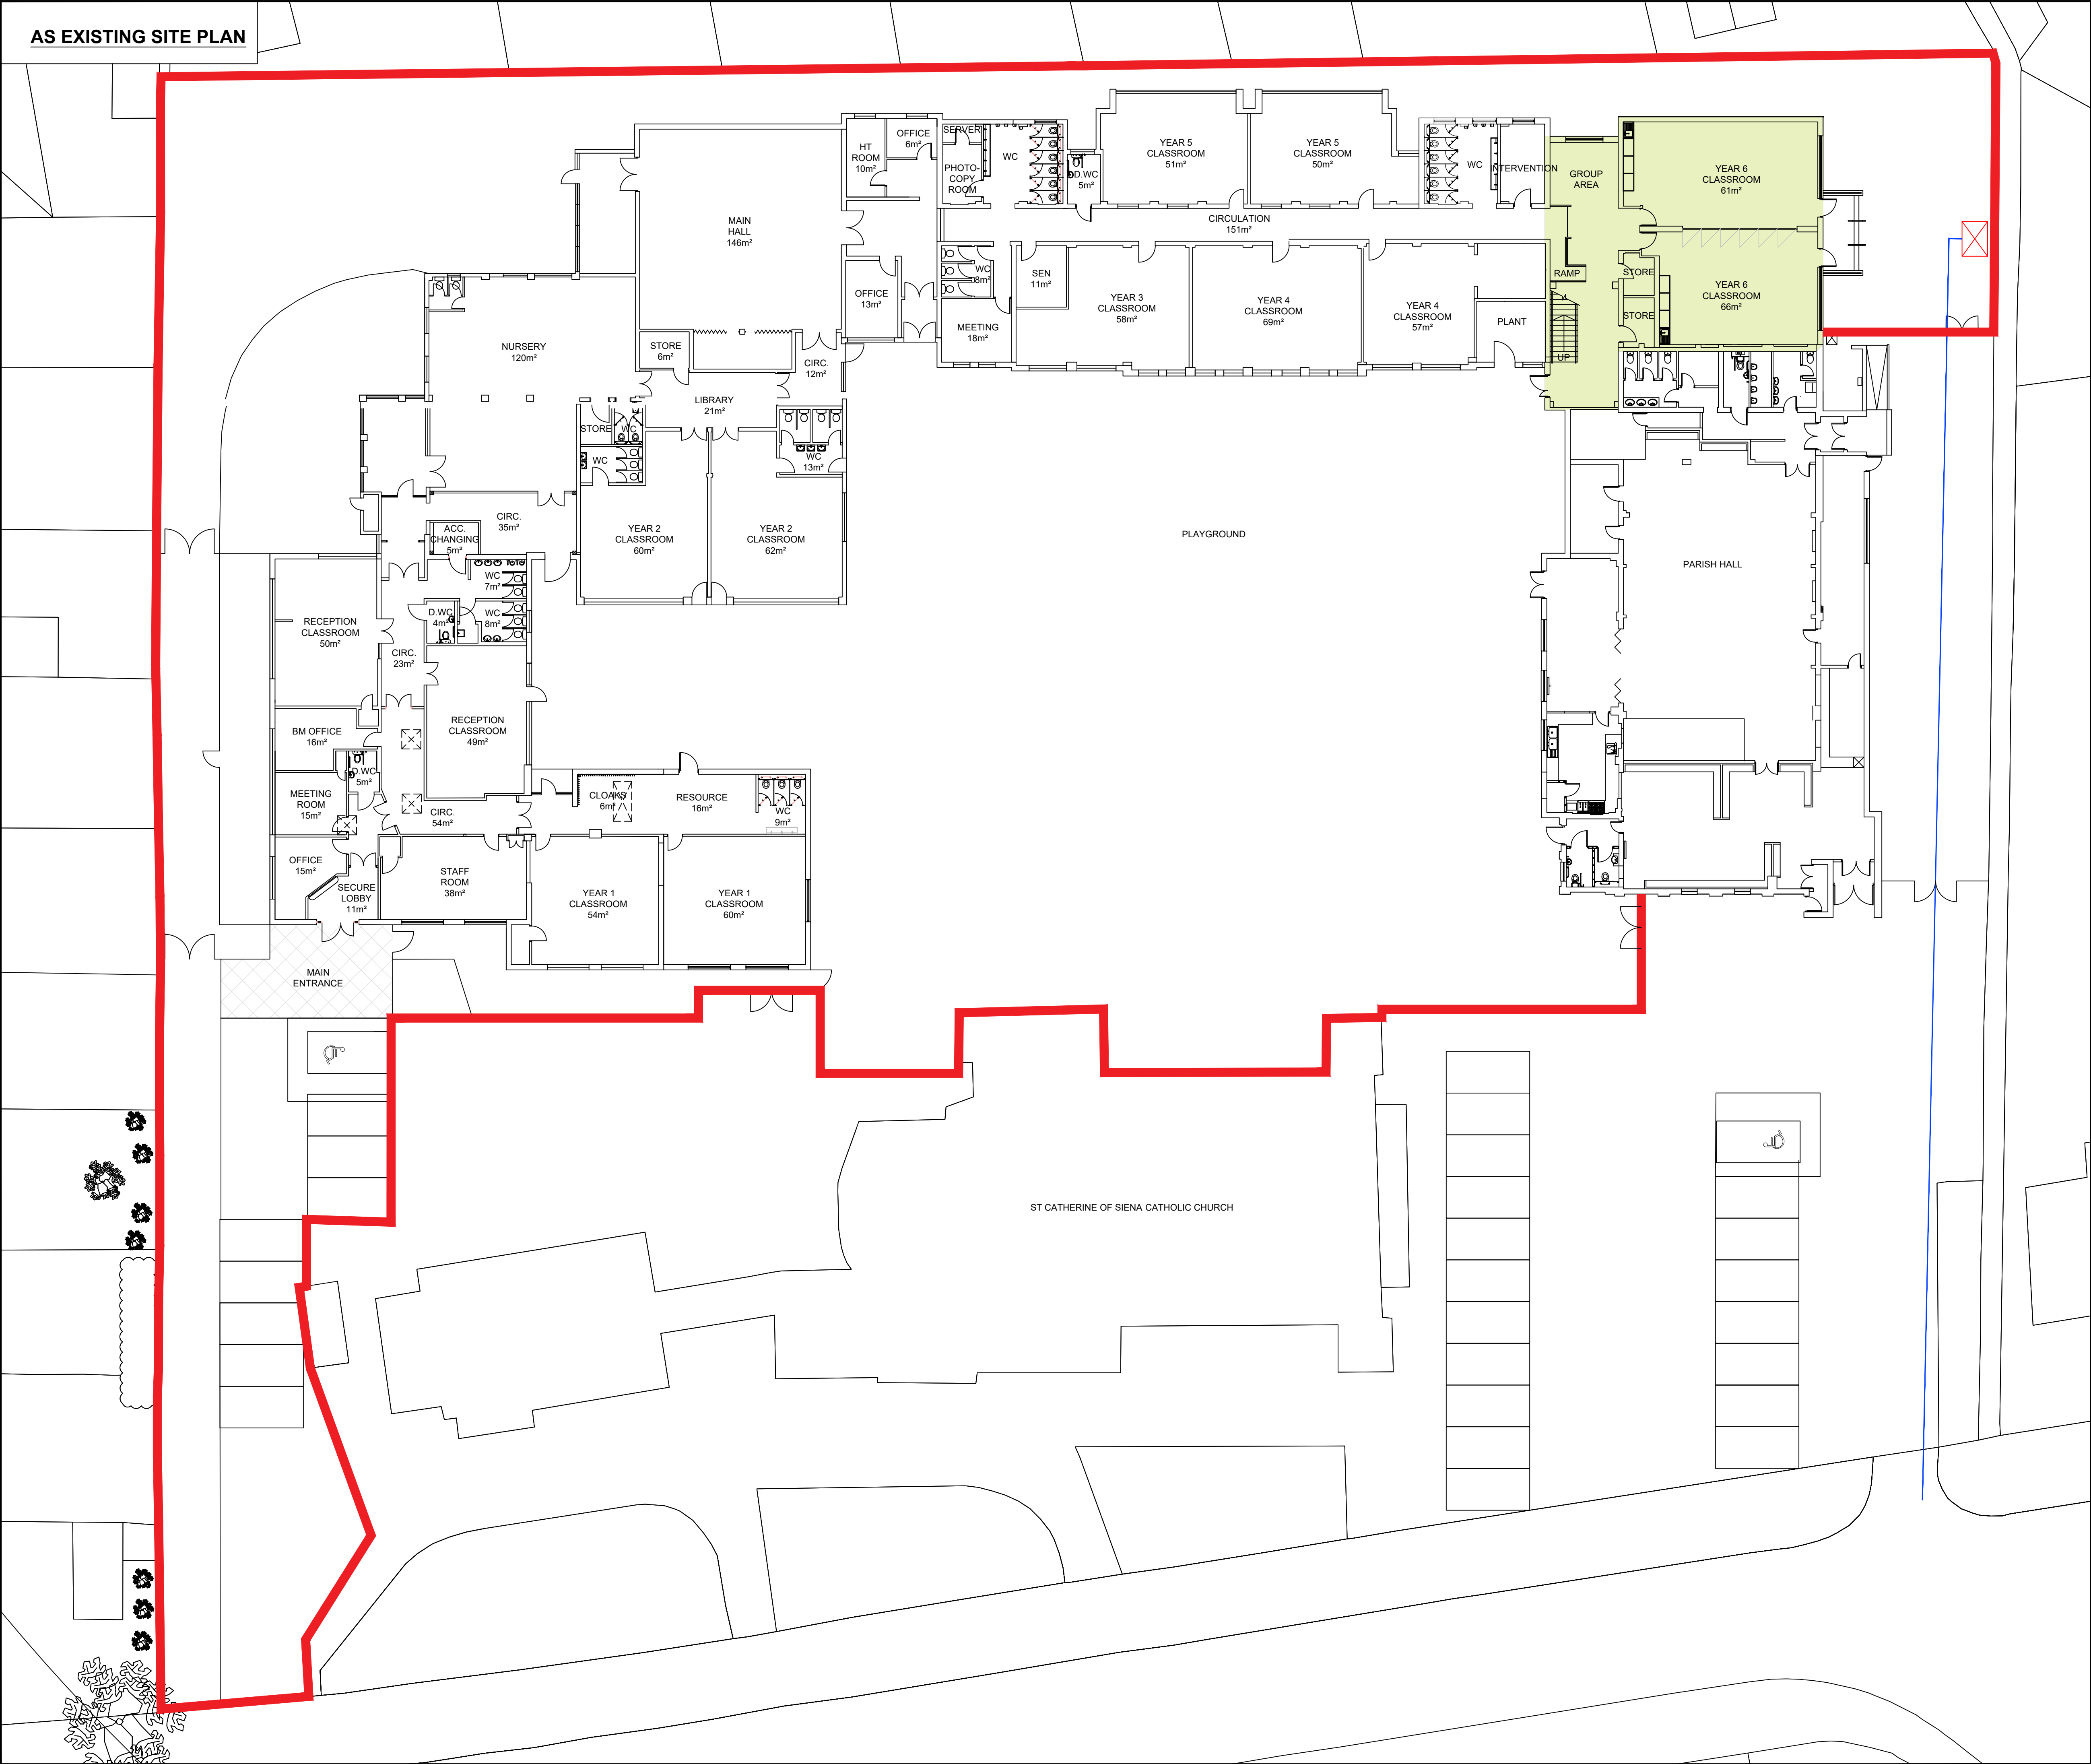

Note:
Contractor is to verify all dimensions and levels on site prior to site works commencement. Under no circumstances are any dimensions or levels to be scaled from this drawing number for the purpose of manufacturing components. Contractor to report any discrepancies to the Designer.

DRAWING KEY:

- School Site Boundary
- Area of Works
- Location of new incoming electric mains enclosure. See Appendix A
- Indicative line of new electric main to serve school building only. Existing electric main to be retained to serve parish site.

REVISION		DESCRIPTION		DATE
--		PLANNING		JUN 25
SCALE	NTS		SIGNATURE	DATE
		DRAWN	RH	JUN 25
ORIGINAL SIZE	A1	CHECKED	MB	JUN 25
		APPROVED	MB	JUN 25
This drawing is copyright and may not be reproduced or made use of unless expressly agreed by M Bradbury Consulting Ltd				
CLIENT St. Catherine's Primary School School Lane Didsbury M20 6HS				
PROJECT First Floor Extension Scheme				
 59 Wilmslow Road, Handforth, Cheshire, SK9 3EN WEB: www.bradbury-consulting.co.uk TEL: 01625 522 209				
TITLE AS EXISTING SITE PLAN				
JOB NUMBER		2025.034		
DRAWING NUMBER		2025.034.PL02		