



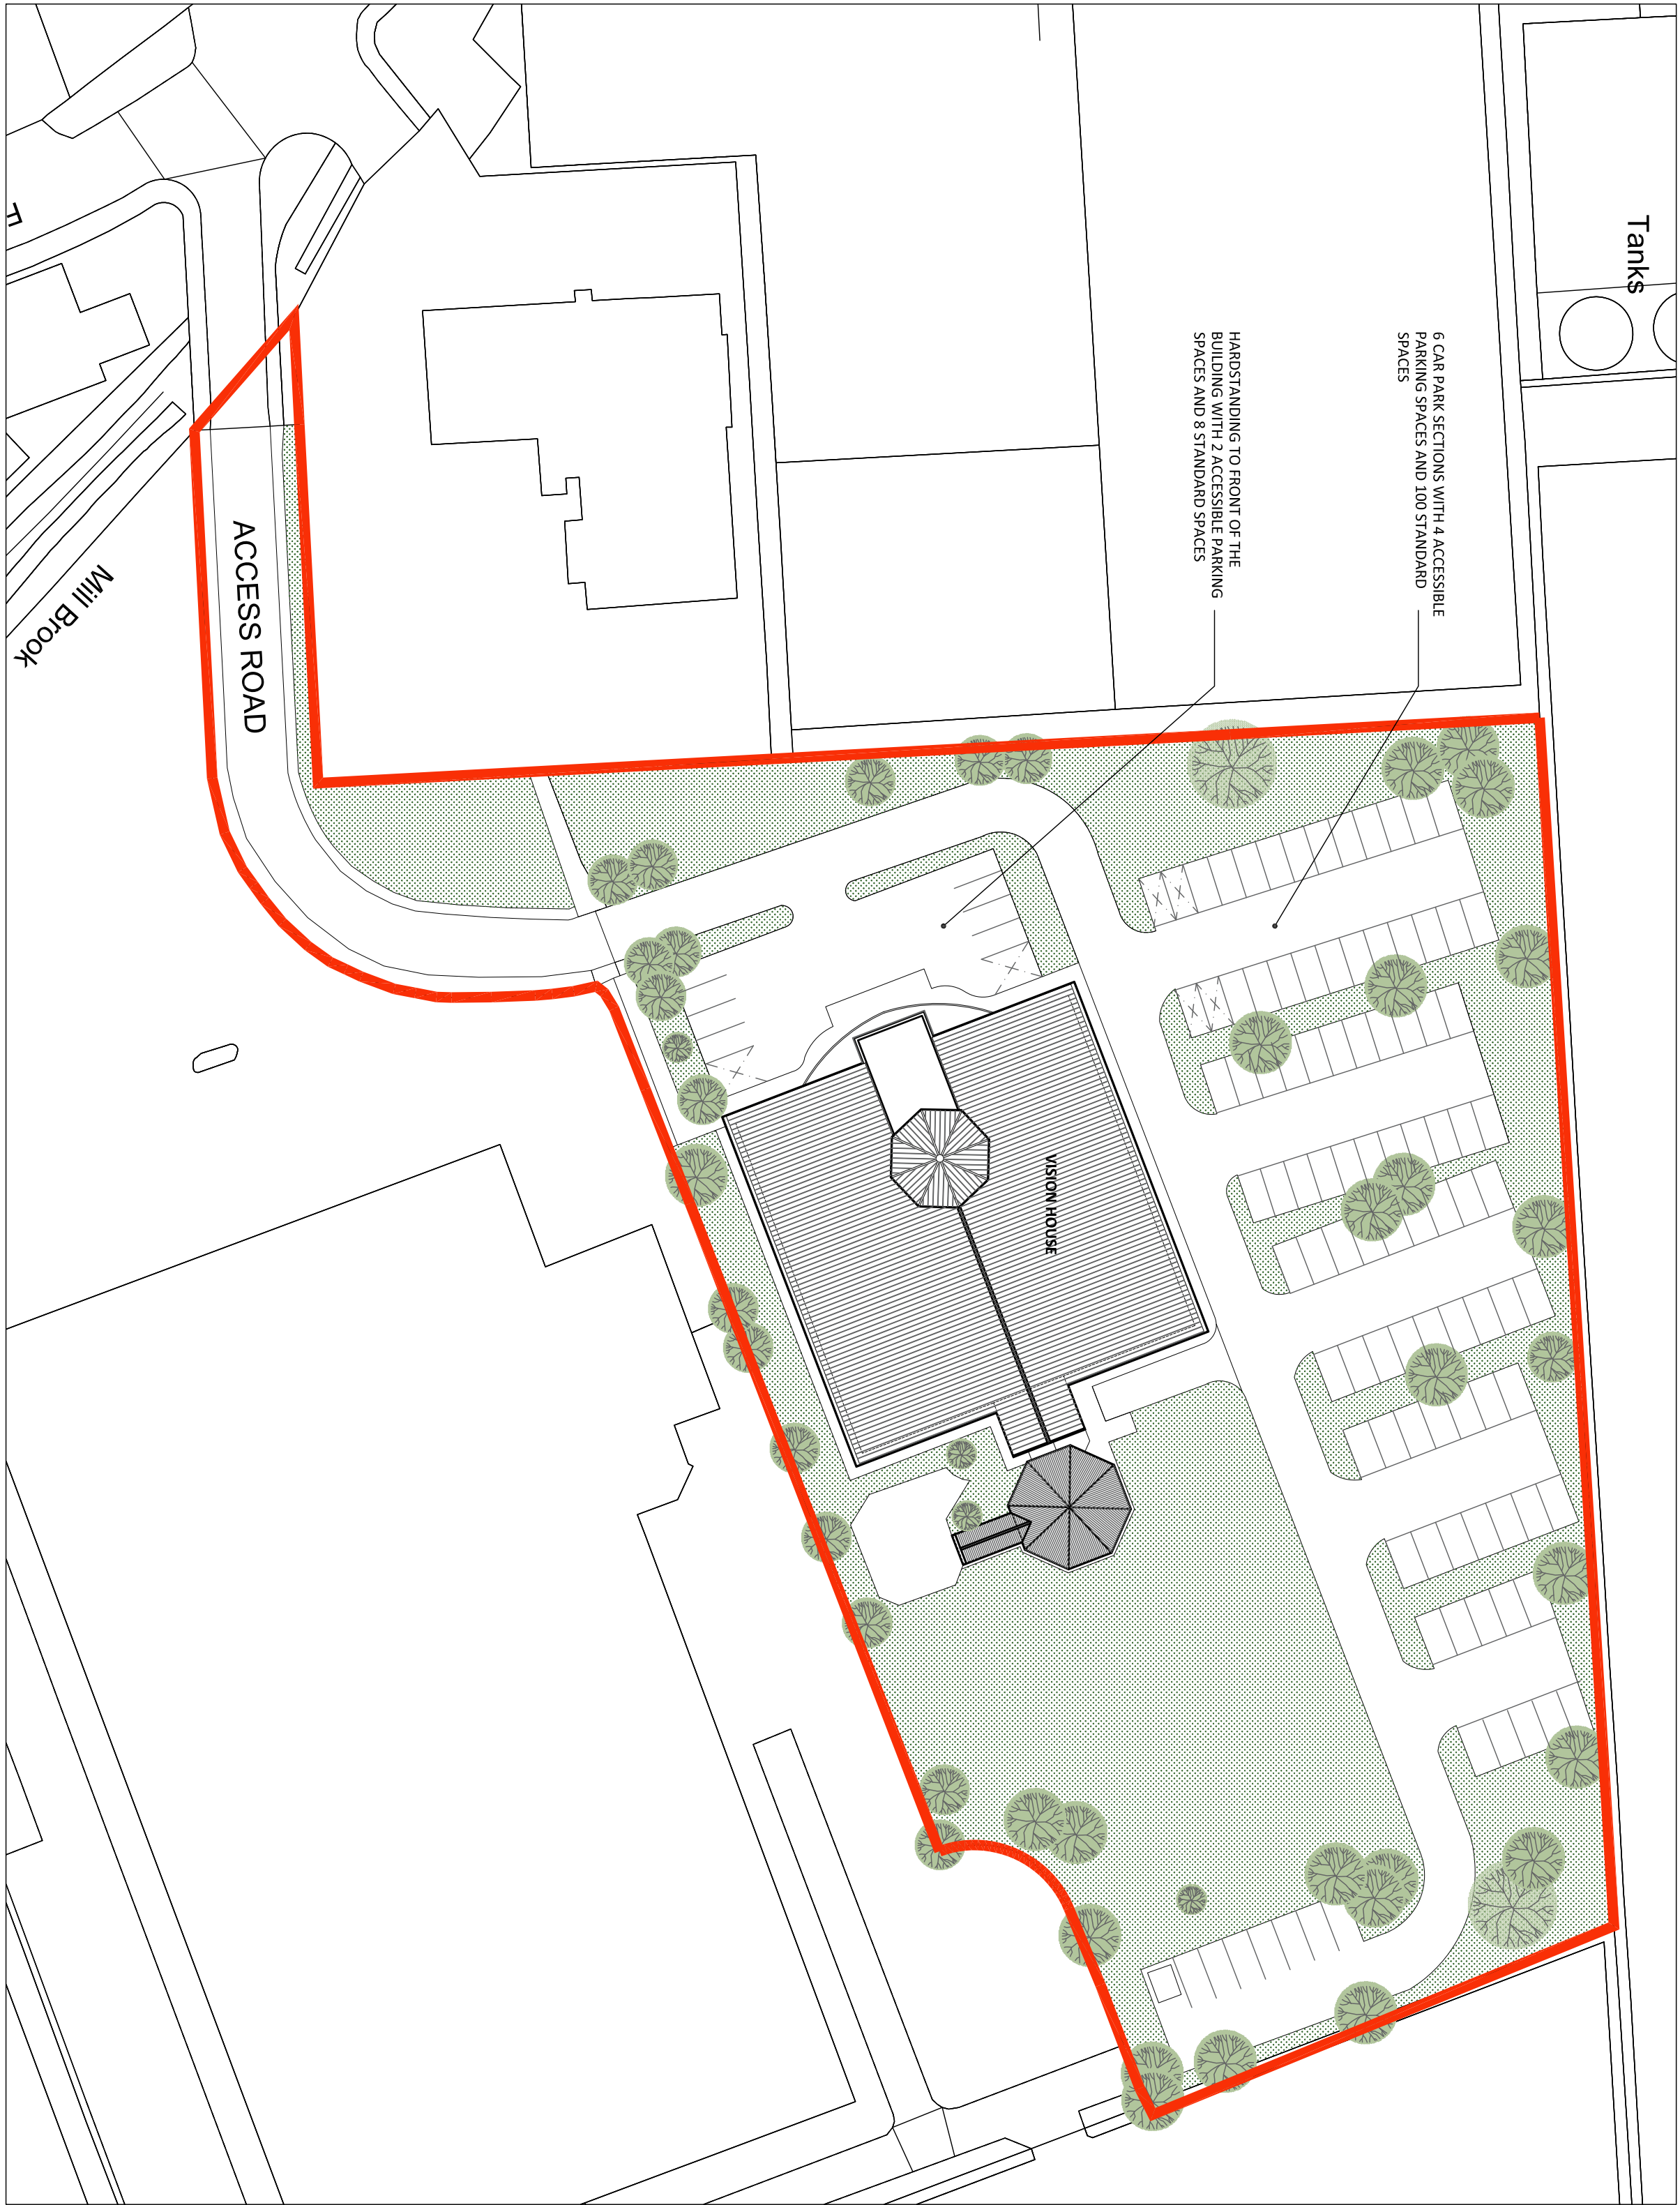


EXISTING SITE PLAN
SCALE 1:500

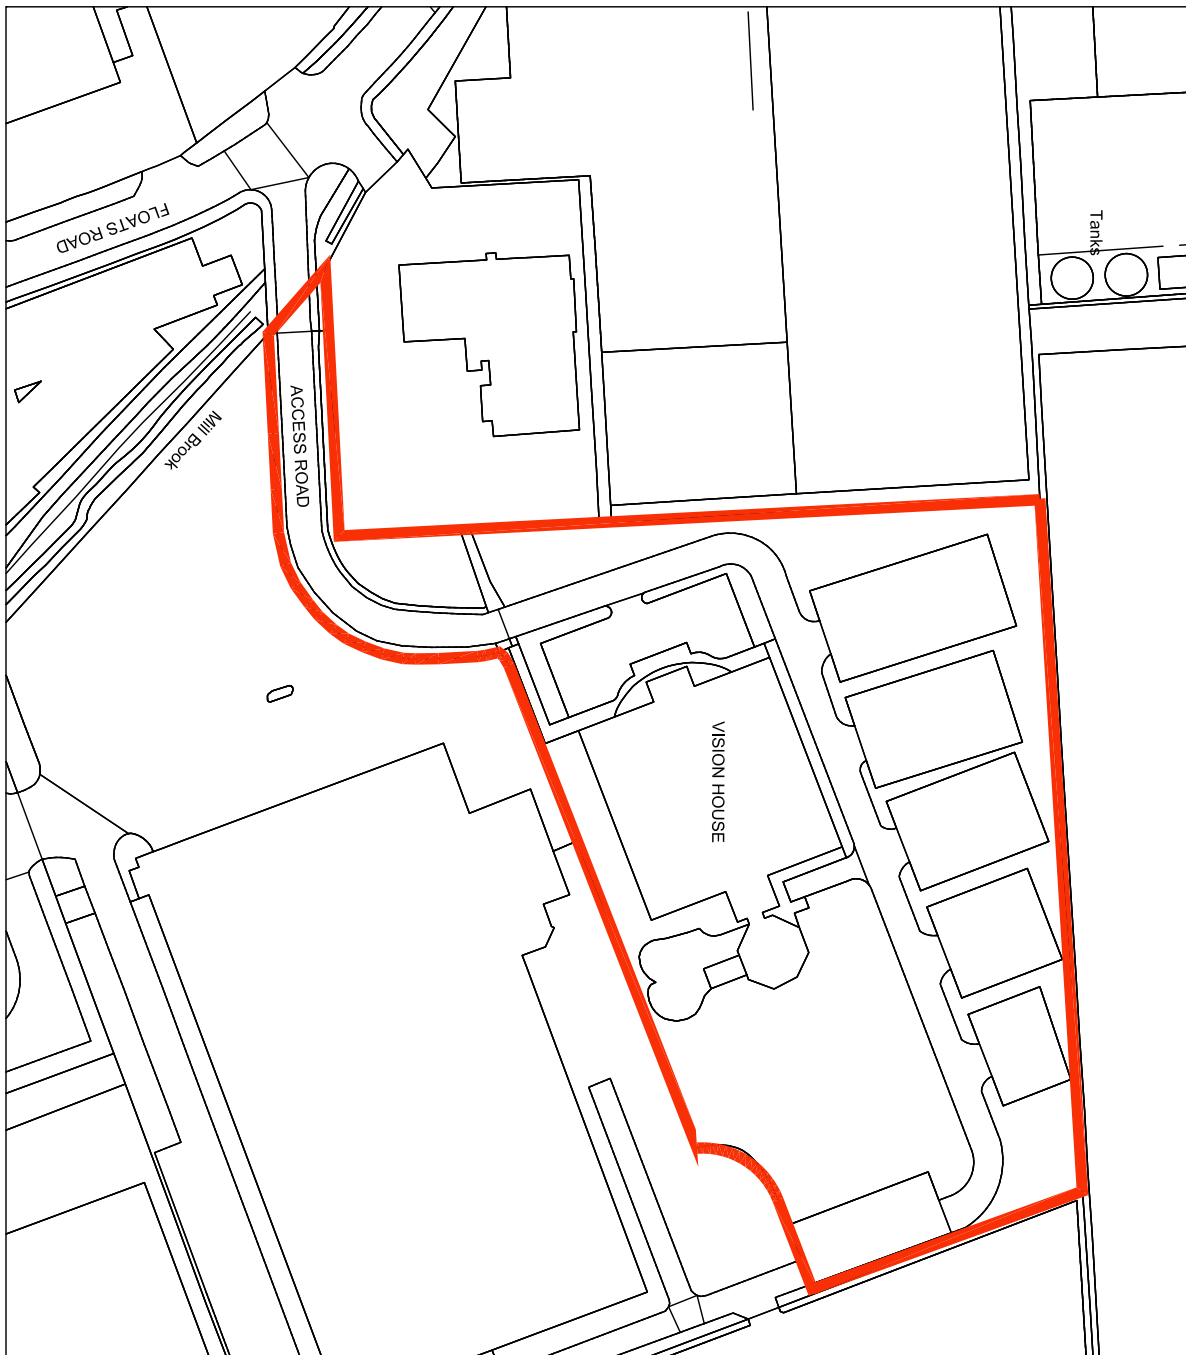


SITE LOCATION PLAN
SCALE 1:1250

Client	HURSTWOOD HOLDINGS
Project	VISION HOUSE
Title	EXISTING ELEVATIONS, LOCATION AND EXISTING SITE PLAN
Scale	VARIES @ A1 Status, PLANNING APPLICATION
Project No.	AF258
Dwg. No.	B100
Rev	
Date	MARCH 2025

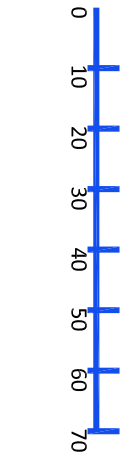

SCALE BAR @ 1:1250

 

SCALE BAR @ 1:500