


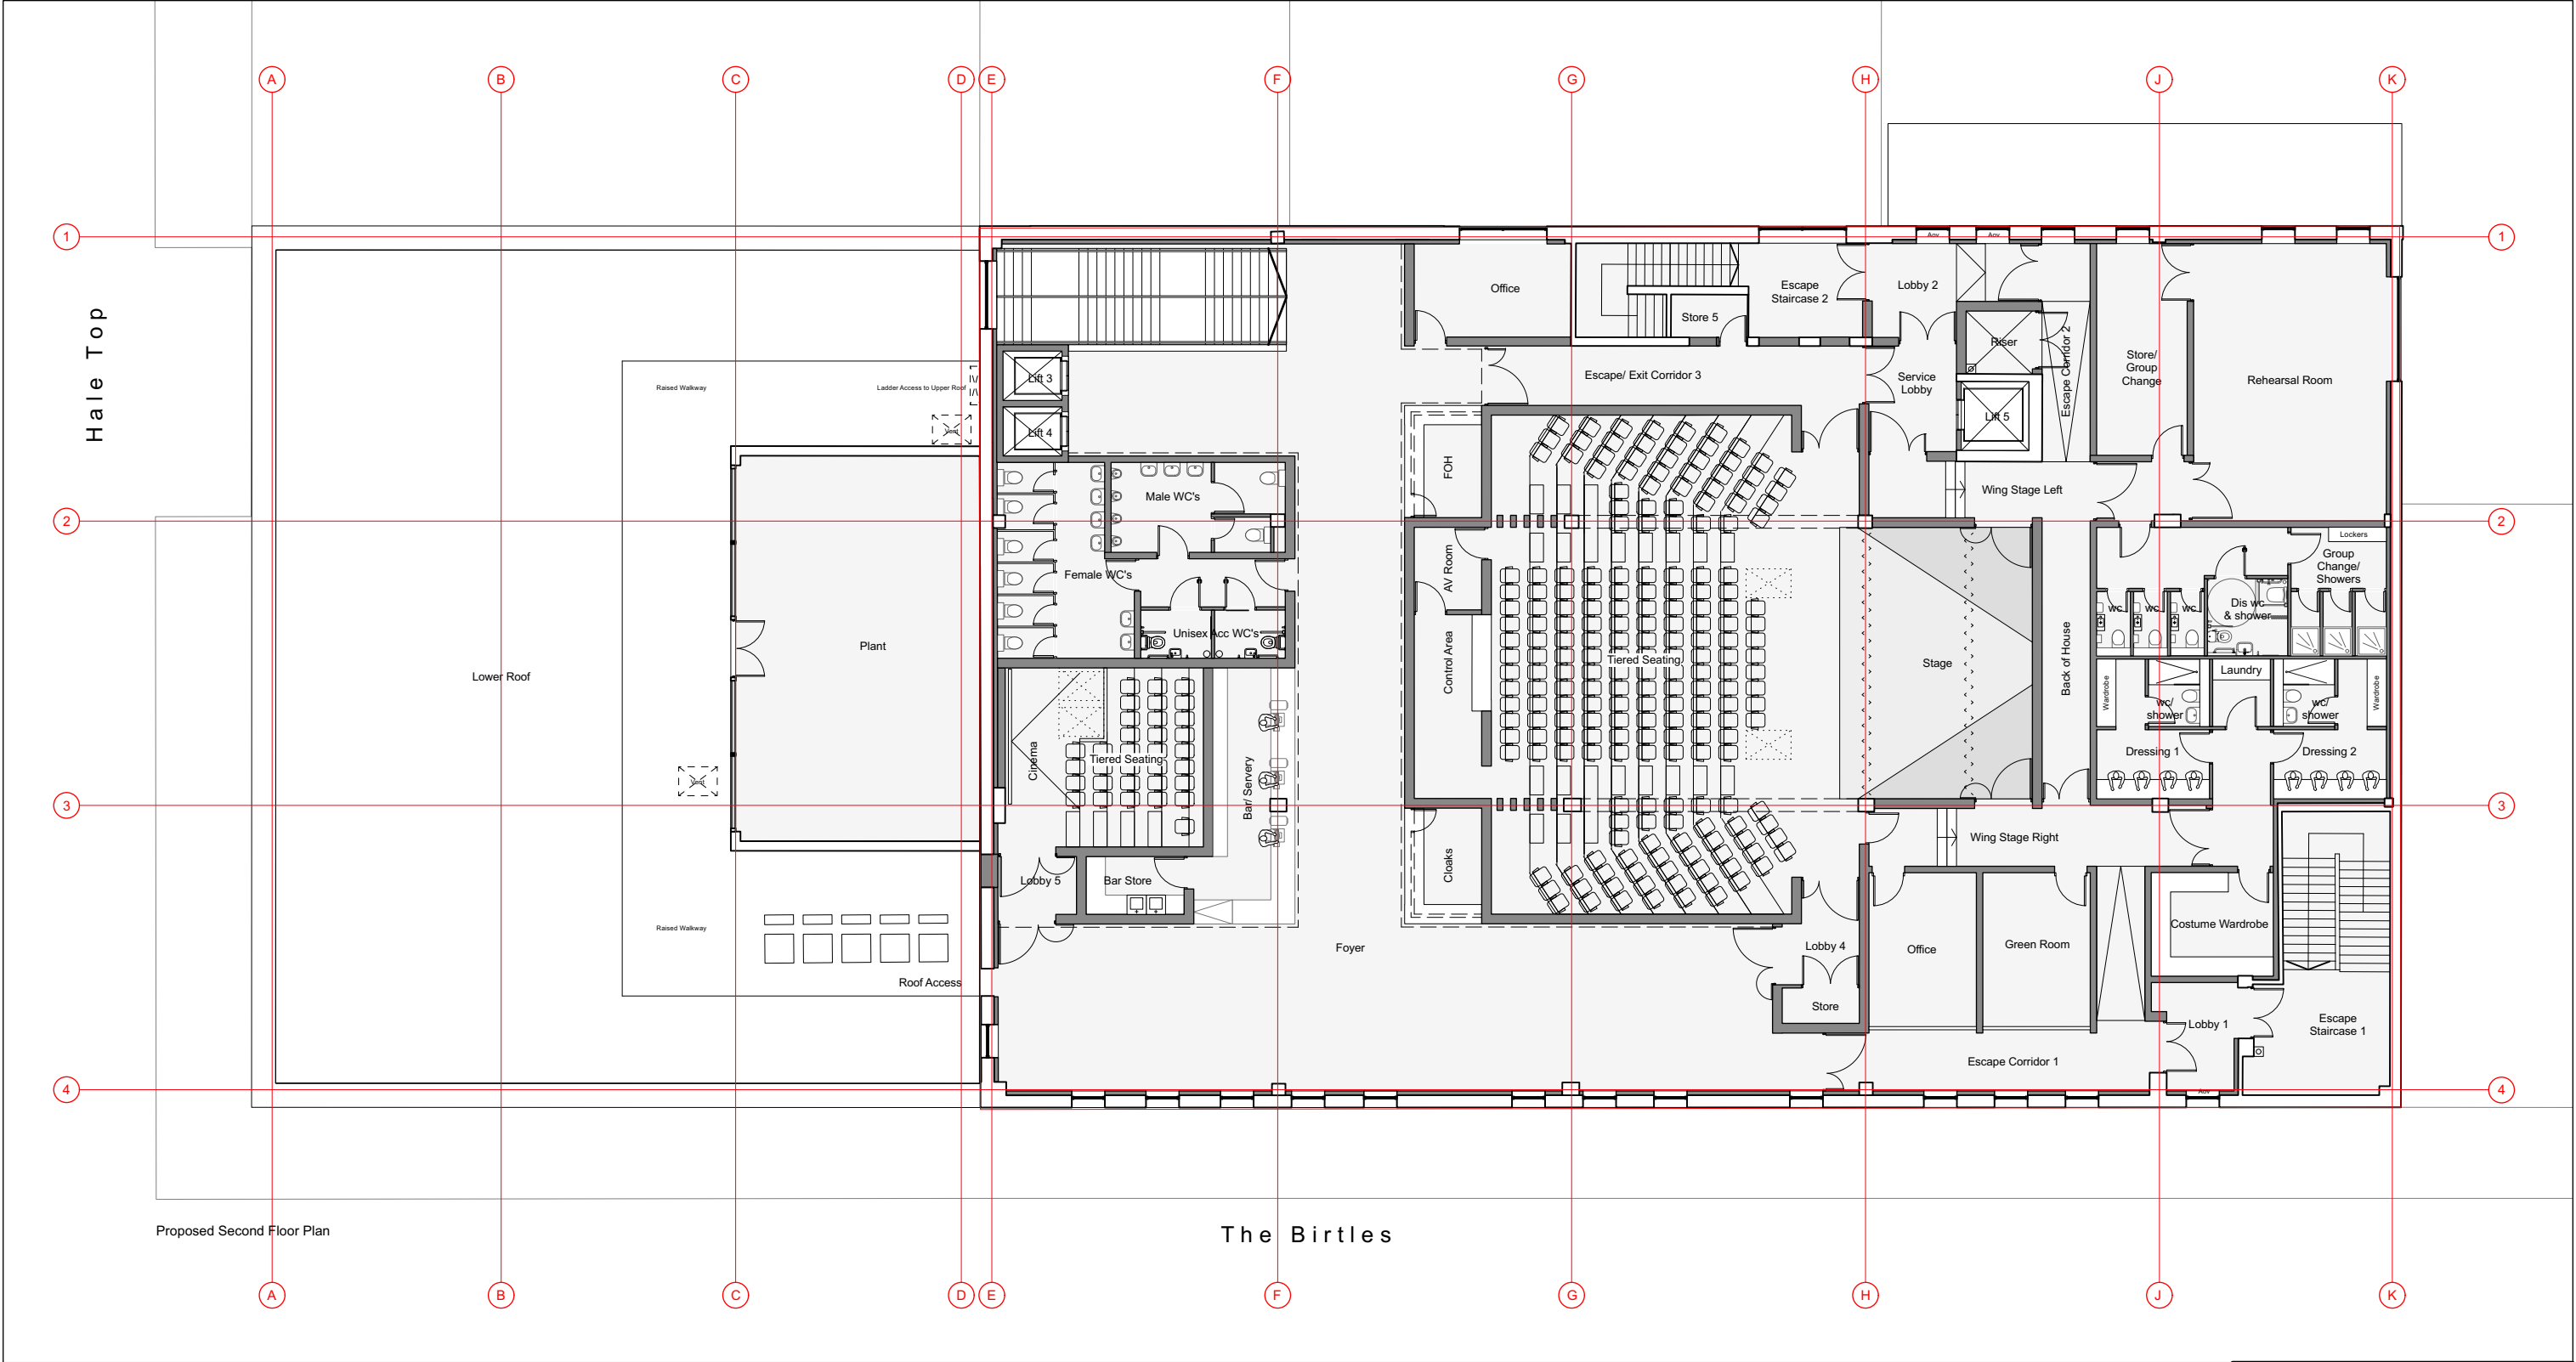

SCALE

0 1 2 5 10

→

GENERAL NOTES

- All dimensions are in millimetres unless otherwise stated
- This drawing is to be read with all other relevant documentation
- Do not scale from this drawing, all measurement data should be taken directly from the model
- No part of this drawing may be reproduced without prior written permission of the author of this document

KEY

Existing Walls
Proposed Walls
Structural Grid

ARCHITECTURAL EMPORIUM Ltd

www.architectural-emporium.co.uk / mail@architectural-emporium.co.uk
87 Kempton St, Liverpool, L3 8HE / +44 (0)151 363 0000

DRAWING STATUS			
PLANNING			
PROPERTY TITLE			
UPRN		DFE NO.	
010090241040		-	
PROJECT TITLE			
Wythenshawe Civic Centre			
DRAWING TITLE			
Proposed Second Floor Plan			
JOB NO.	FIRST ISSUE	REV DATE	REV
601	21/11/2024	06/06/2025	P12
REV	REV NOTE		
P12	Updated Planning Issue.		
SCALE	AUTHOR	CHECKED BY	APPROVED BY
1:200 @ A3	AA	AA	LC
DRAWING NO.			
45848 - AE - 01 - 02 - D - A - 3102 - S3 - P12			