



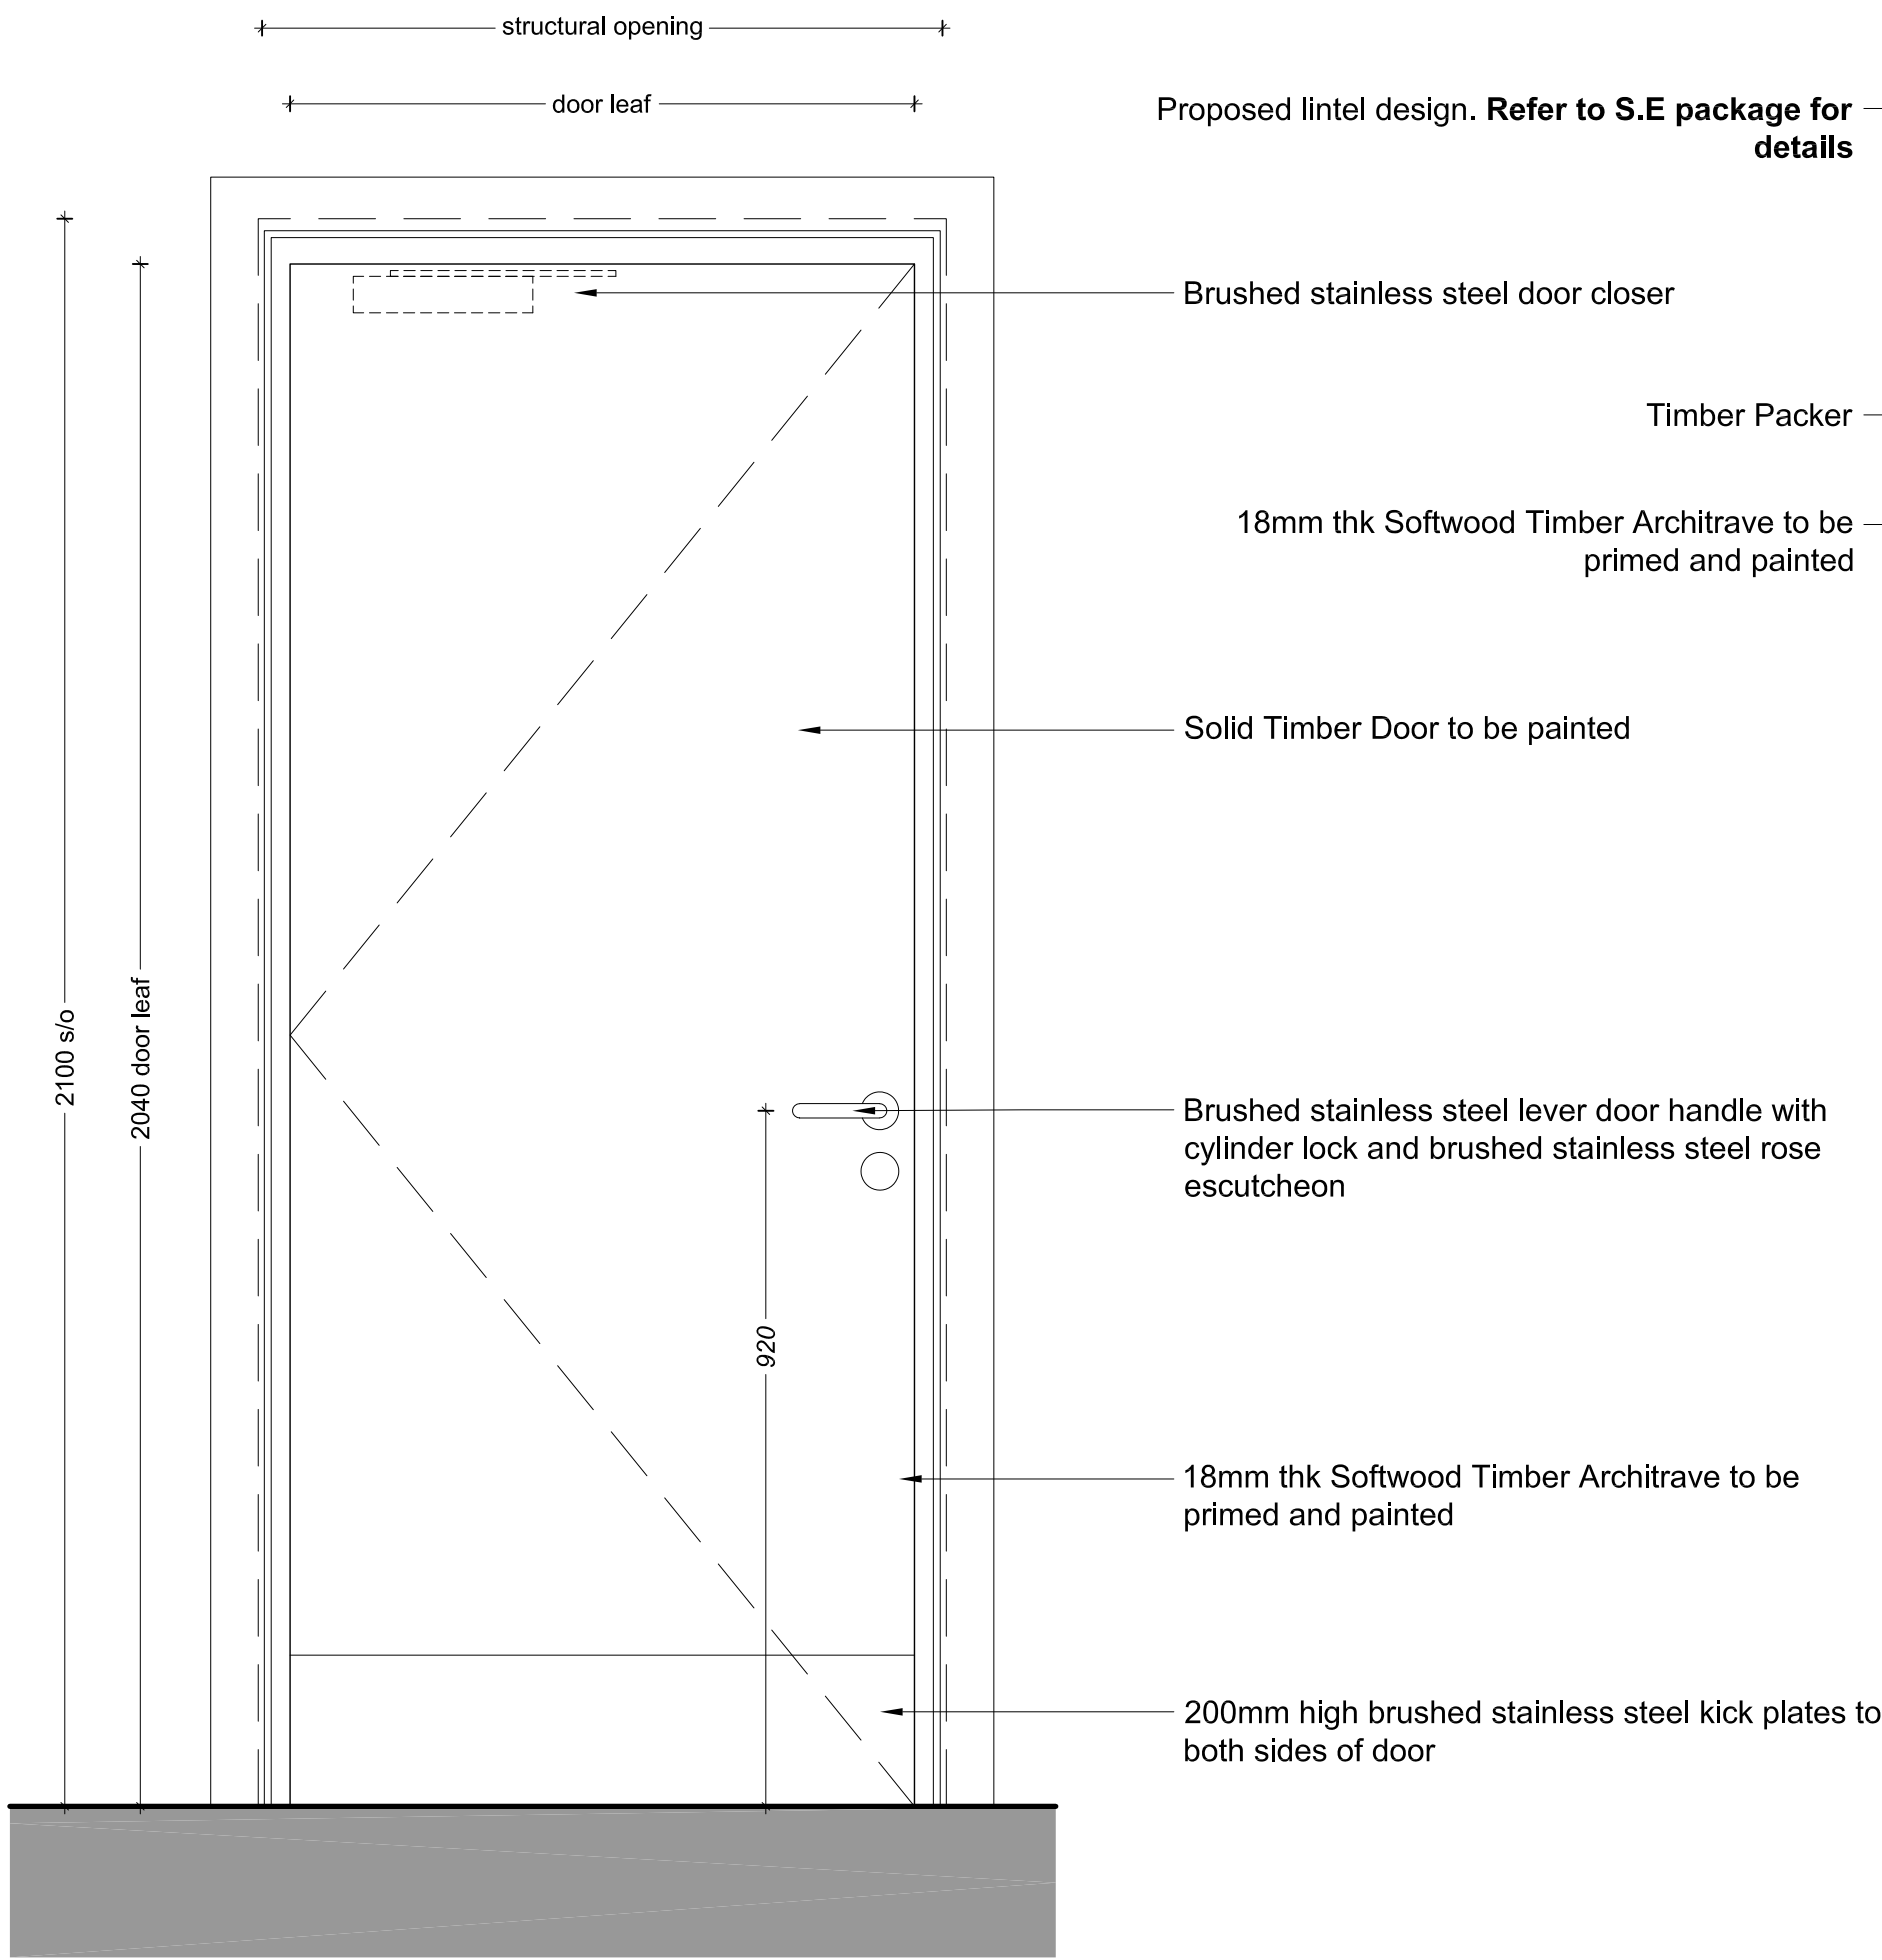


01 | PROPOSED INTERNAL DOOR ELEVATION - D.01

Scale 1:10 @ A1

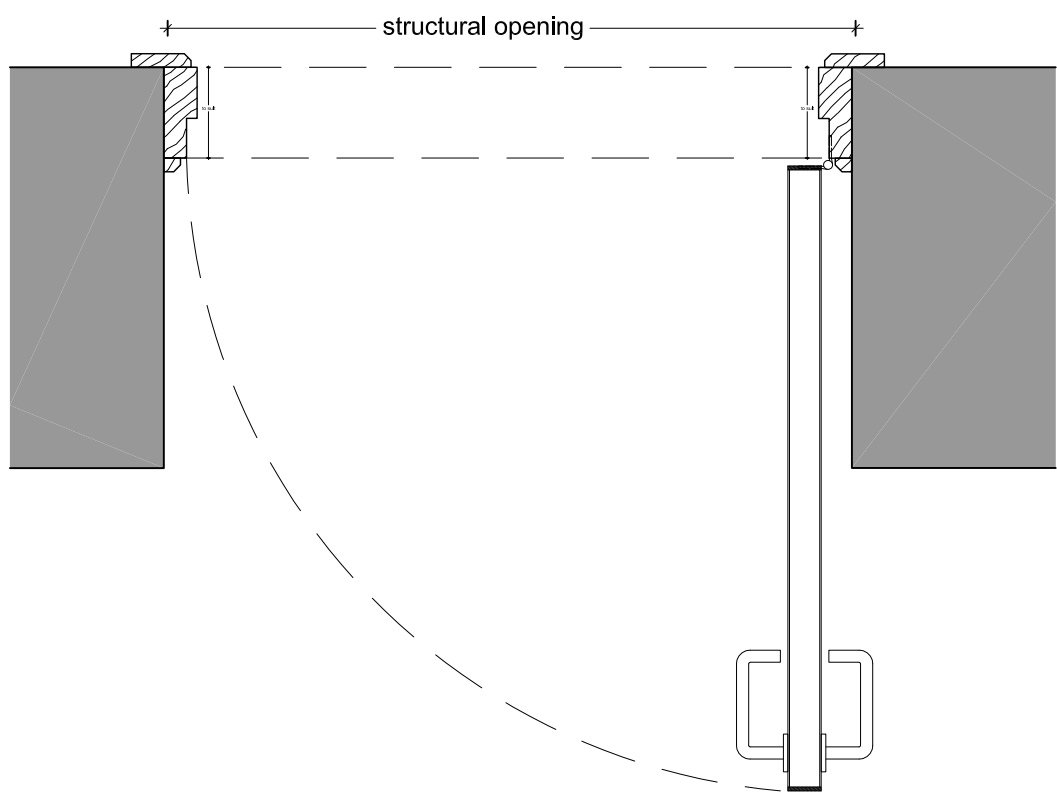


02 | PROPOSED INTERNAL DOOR PLAN - D.01

Scale 1:10 @ A1

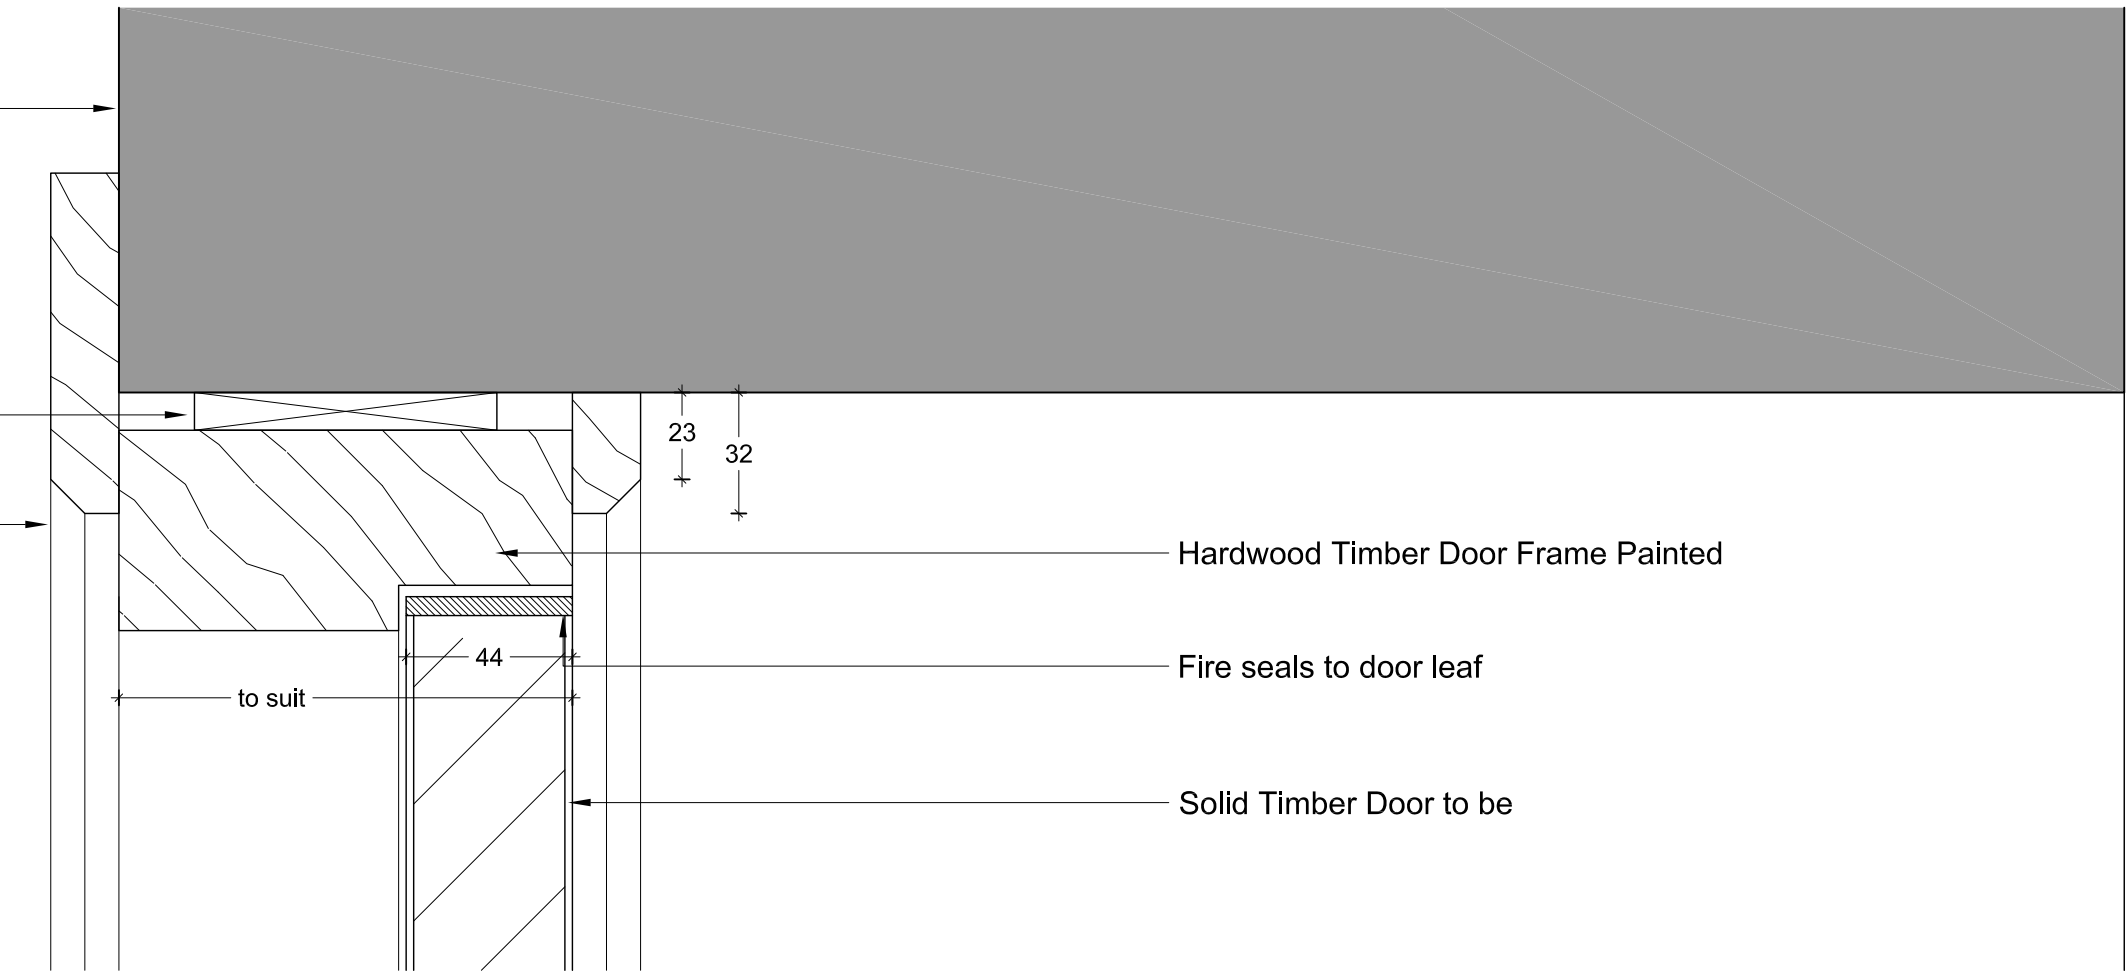


03 | PROPOSED HEAD DETAIL - D.01

1:2 @ A1

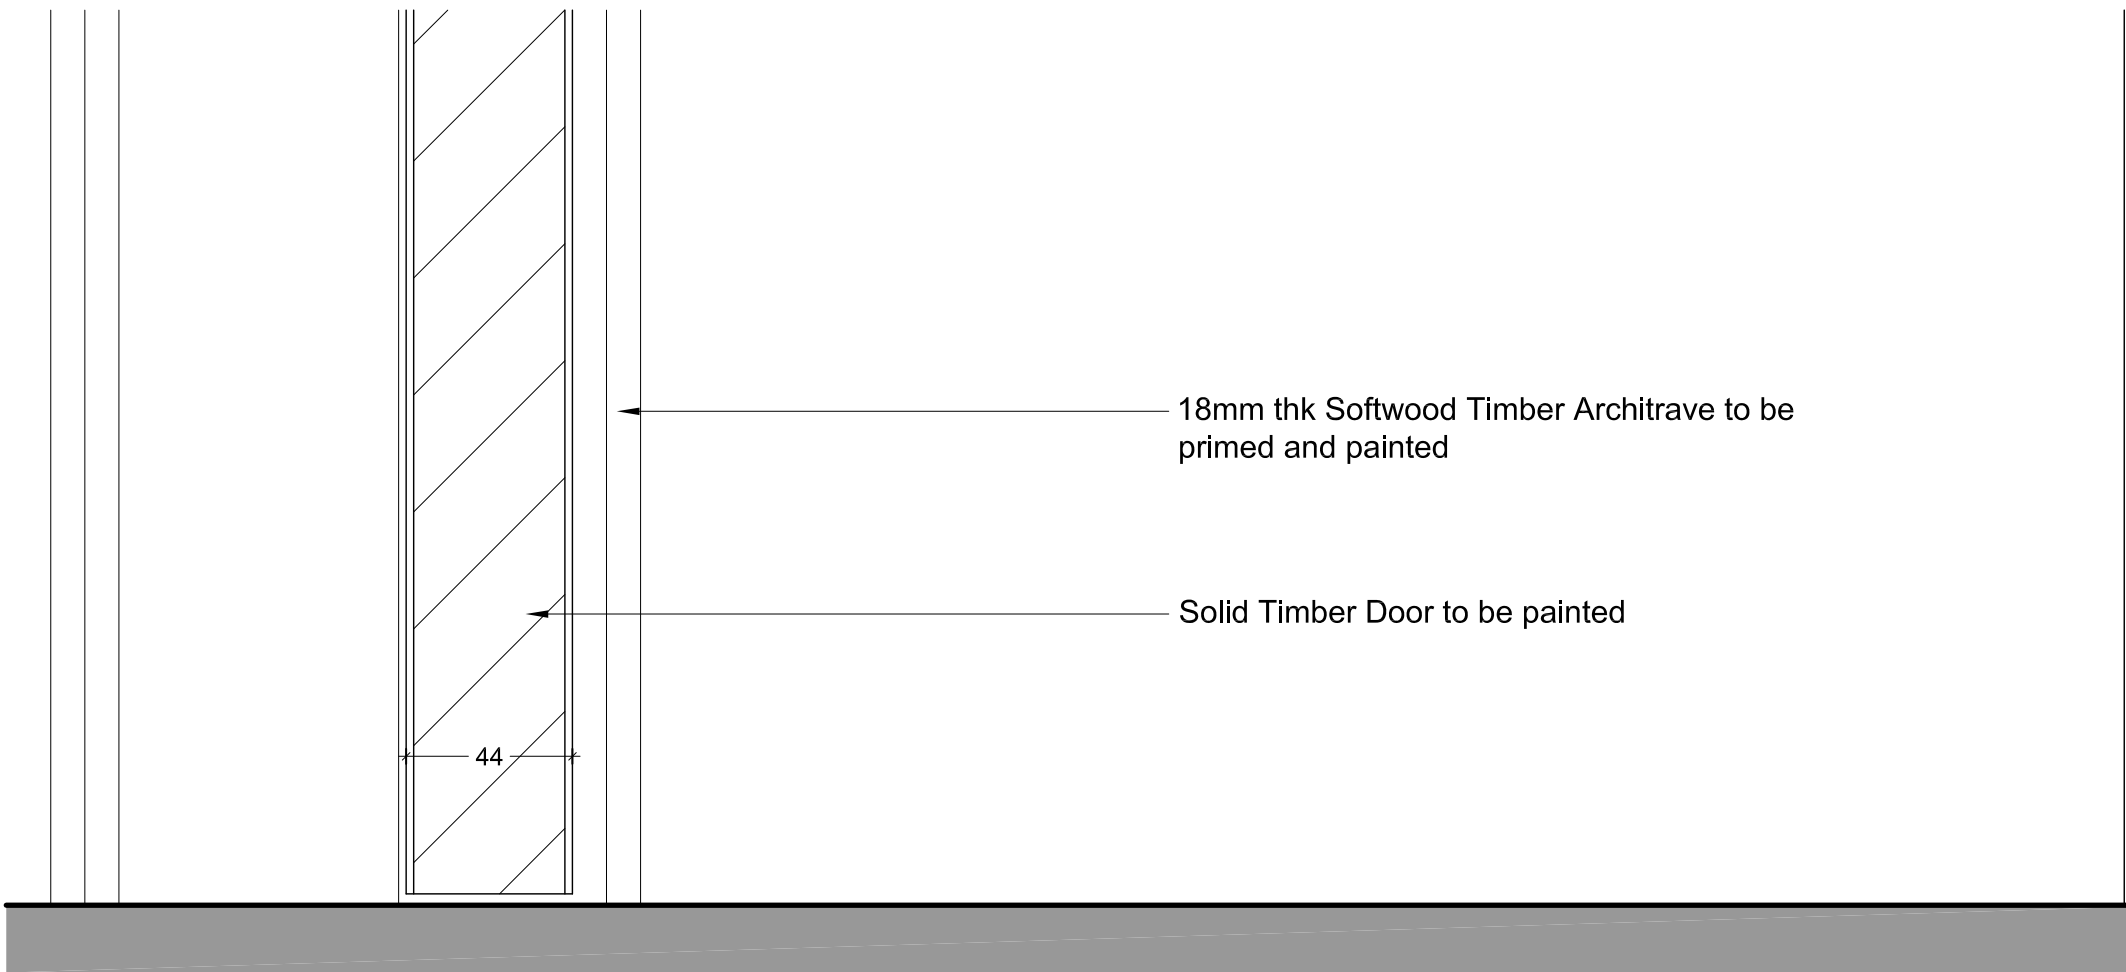

04 | PROPOSED THRESHOLD DETAIL - D.01

1:2 @ A1

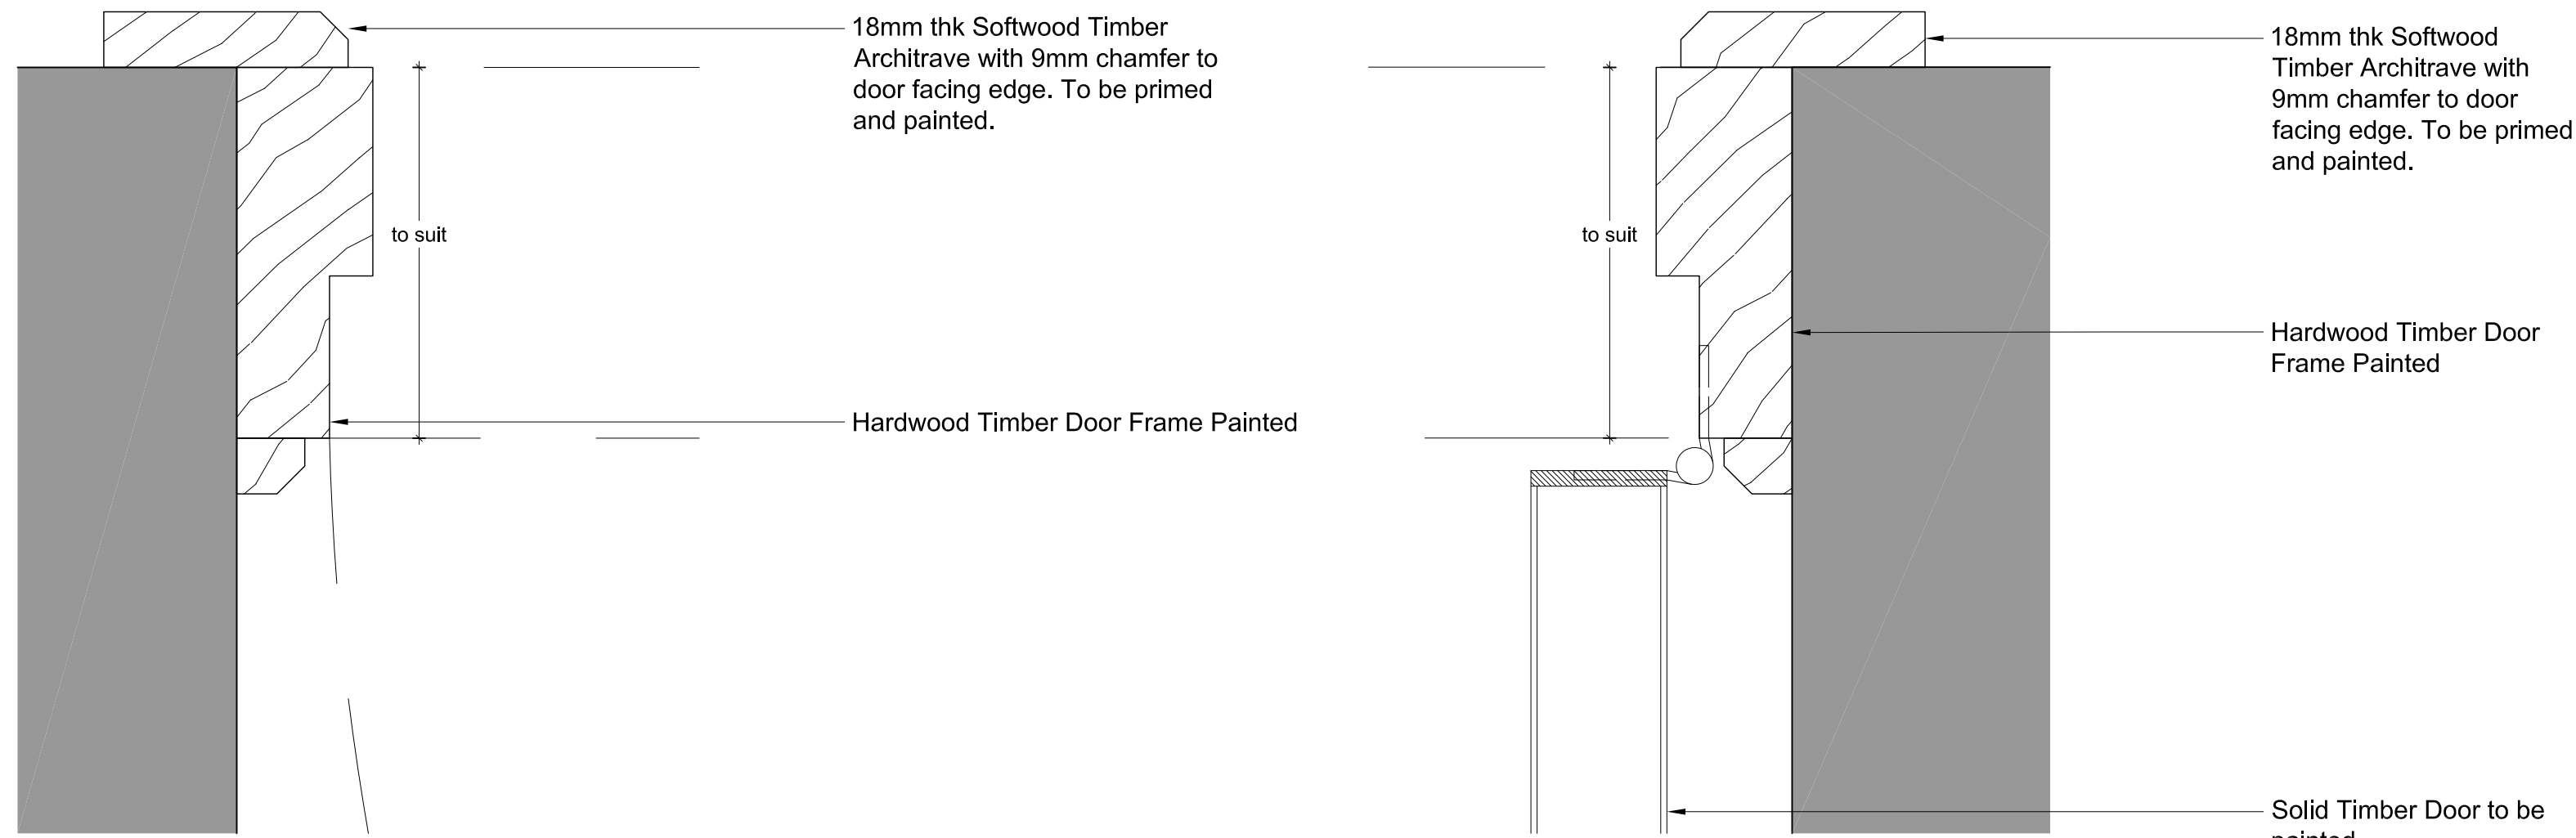

05 | PROPOSED JAMB DETAIL - D.01

1:2 @ A1

06 | PROPOSED JAMB DETAIL - D.01

1:2 @ A1

Door No.	Location	Existing Structural Opening	Proposed Structural Opening	Proposed Leaf Size	No. of Leaves	Finish	Door Type				Signage	Vision Panel	Fire Rating	Intrumescent Strip/Smoke	Access Control System	Notes
D.01	Staircase/Ticket Office	N/A	810x2100mm	726x2040mm	1	Primed and Painted. Door Colour: Dulux 00A07. Door Frame Colour Dulux 00A07	Manual swing, Internal solid timber. Door and Frame.		x		None	No	No	No	No	Allow for 200mm High Stainless Steel Kickplate both sides of the Door Closer.

07 | DOOR SCHEDULE

Scale NTS @ A1



DO NOT SCALE. Use figured dimensions only. Contractor is to check all dimensions before commencement of works. This drawing is copyright. This data to be used as and for only - not as live data. This drawing must only be used for the purpose for which it is supplied.

/	21/03/25	EM	FOR ACCEPTANCE	AF	AF
/	04/06/24	EM	FOR INFORMATION	AF	AF
no.	date	by	revision details	Ckd	App

STRALA architects

3rd Floor, 9 Stevenson Square
Northern Quarter, Manchester, M1 1DB

Tel: 0161 236 5866
E: office@strzarch.co.uk



NETWORK RAIL TECHNICAL APPROVAL
AUTHORISED FOR ISSUE:
DESIGNER.....
CHECKER.....
AUTHORISER (CRE).....
DATE.....

APPROVED FOR FORM ???
CEM.....
DATE.....

project ELR: MCV, MILEAGE: 0m 00ch, OS Ref: SJ839990
MANCHESTER VICTORIA TRAIN STATION
CIF WORKS

drawing status
FOR ACCEPTANCE

drawing title
PROPOSED INTERNAL DOOR
DETAILS AND SCHEDULE D.01

drawn by	date	checked by	date
EM	21/03/25	AF	21/03/25

CRE Approved by	date	CEM Reviewed by	date
AF	21/03/25		

Network Rail dwg no.	revision no.	sht no.
	S4	1 of 1

consultant dwg no.	scale	sht size
3266-109	VARIES	A1