




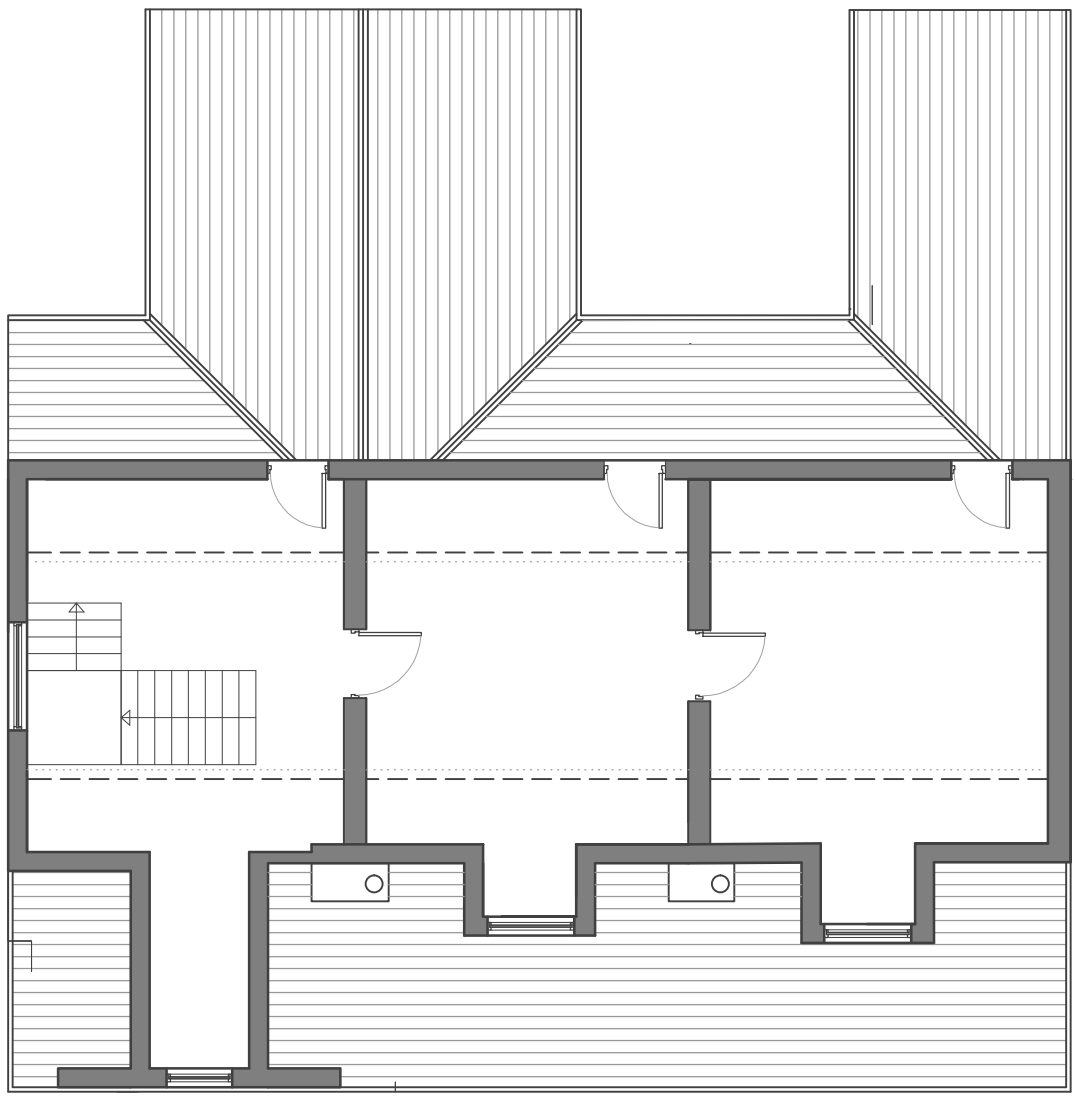

Second Floor Plan 1:100

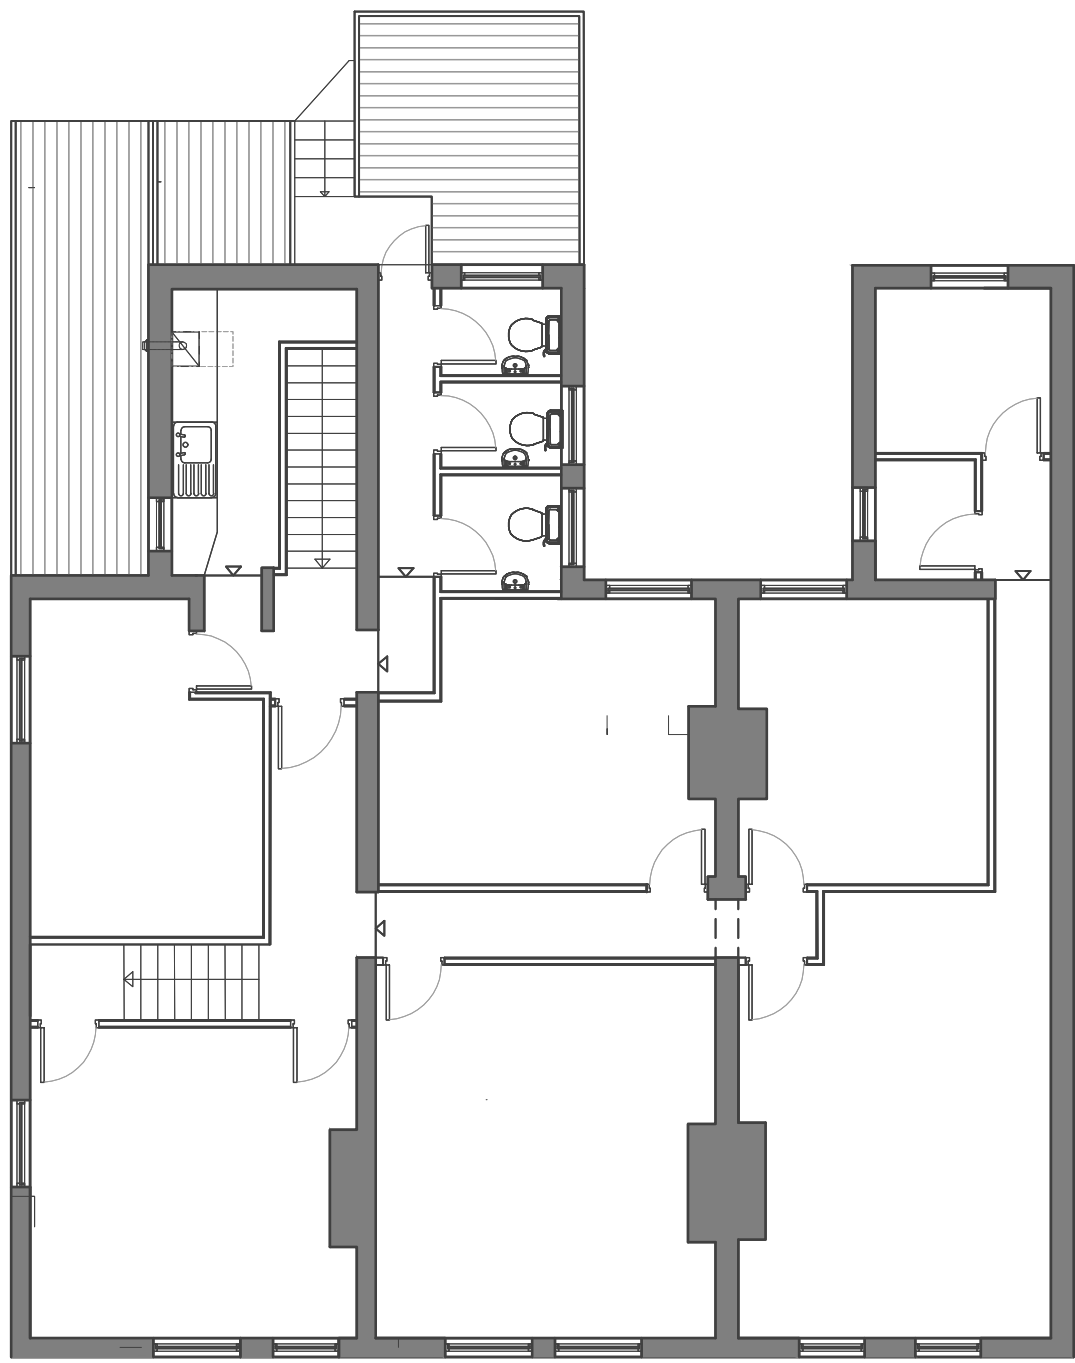


First Floor Plan 1:100

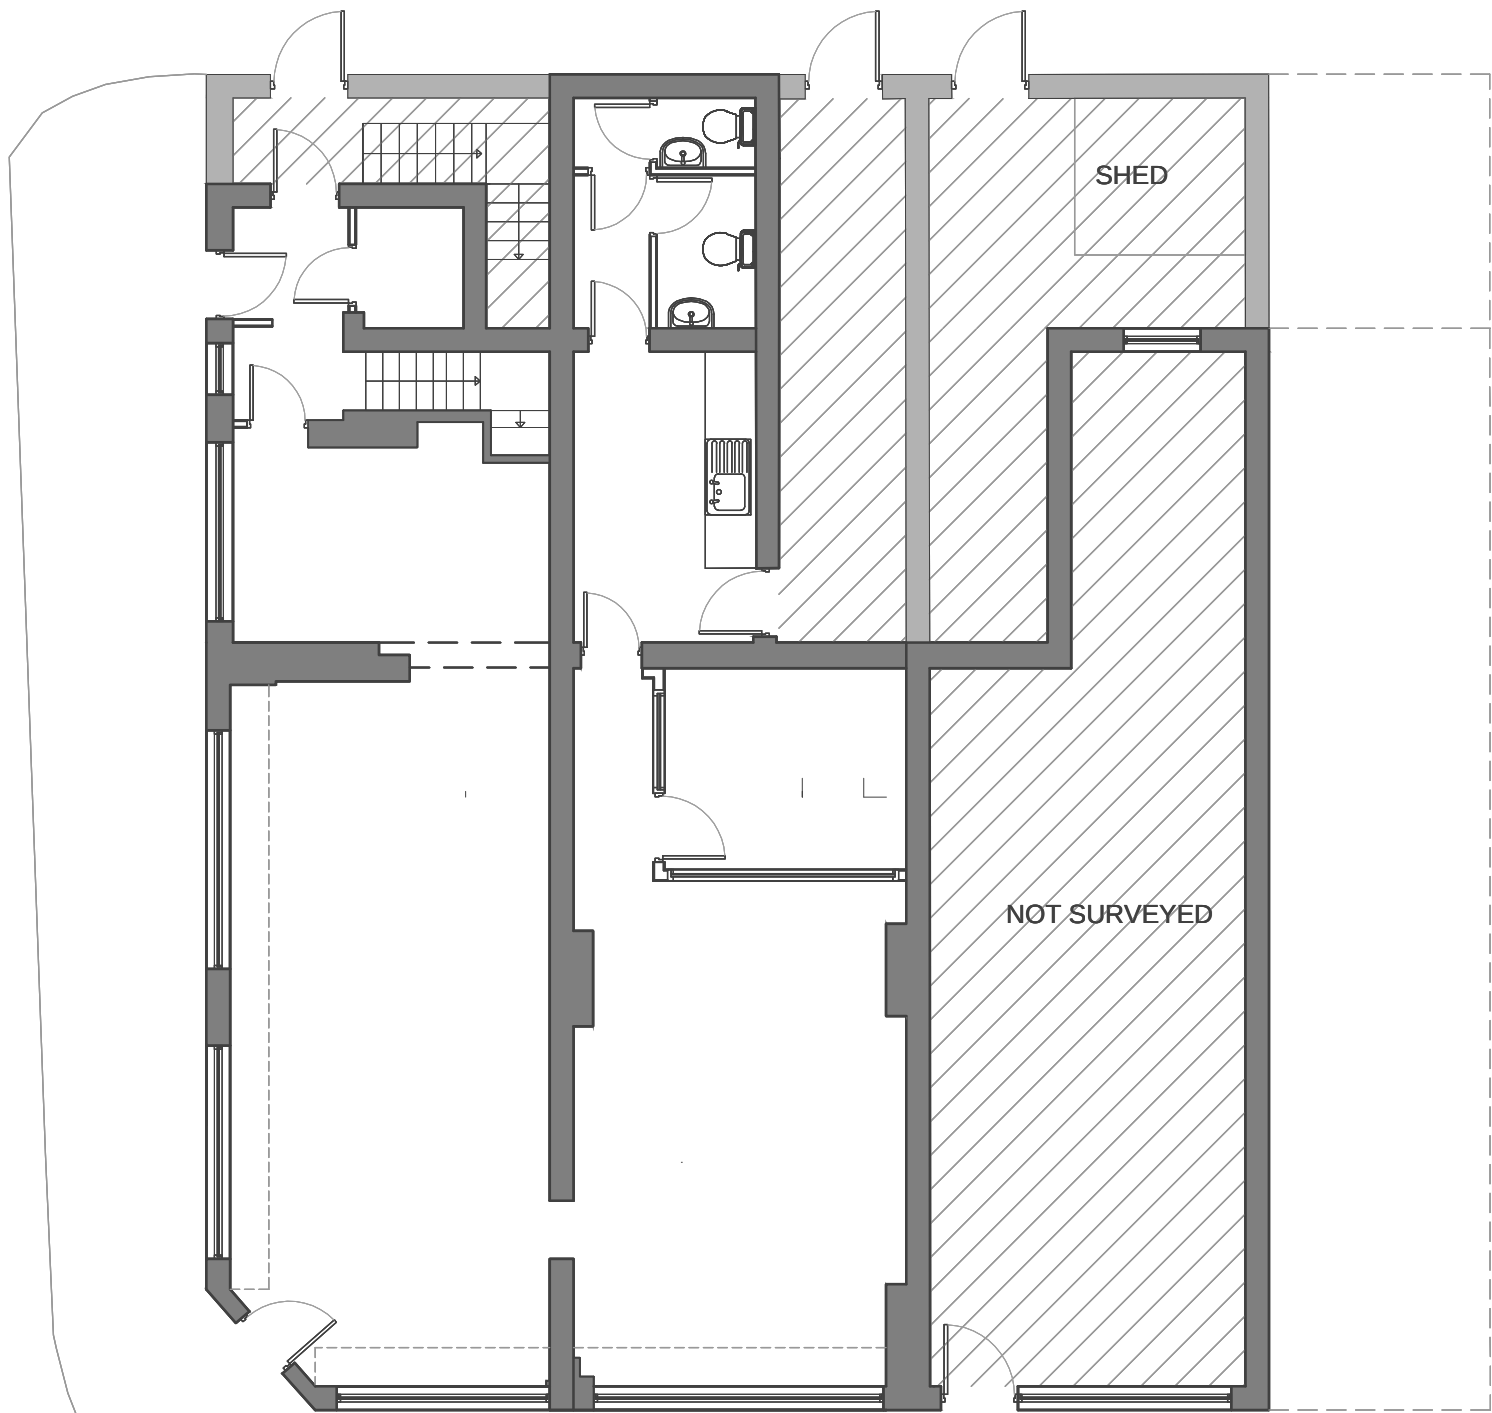

Ground Floor Plan 1:100

Notes

Jennings Design Associates take no responsibility for any dimensions obtained by scaling from this drawing. If no dimension is shown the recipient must ascertain the dimension specifically from the Architect or by site measurement. Supplying this drawing in digital form is solely for convenience and no reliance may be placed on digital data. All data must be checked against hard copy. Dimensions must be checked on site. Any discrepancies must be reported to the Architect immediately. This drawing is copyright of Jennings Design Associates

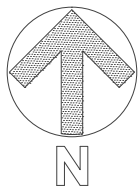

Front Elevation (Reddish Lane) 1:100



Rear Elevation 1:100



West Elevation (Cranbrook Road) 1:100

Rev	Description	Date	By

C	Concept	G	Contract
D	Planning	J	Construction
E	Building Regs	L	As Built
F	Tender	Sk	Sketch

j d a architects

info@jda-architects.com
www.jda-architects.com

manchester: 0161 336 5011
liverpool: 0151 665 0112

Client:

Edward Mellor Estate Agents, Reddish Lane

Project:

116-120 Reddish Lane

Scale:

@ original size

Date:

22.08.2017

Drawn by:

AC

Checked By:

BJ

Job Number

988

A

SK005

Existing Plans and Elevations

Rev



Z:\988- 116-120 Reddish Lane, Stockport\Drawings\Liverpool\988 SK005 Existing Plans and Elevations.dwg