


- General Notes:
1.

This drawing is to be read in conjunction with all relevant architectural information and other consultants drawings.
2.

Discrepancies must be reported directly to the Architect.
3.

All dimensions must be checked on site and not scaled from drawing.
4.


This drawing is copyright.

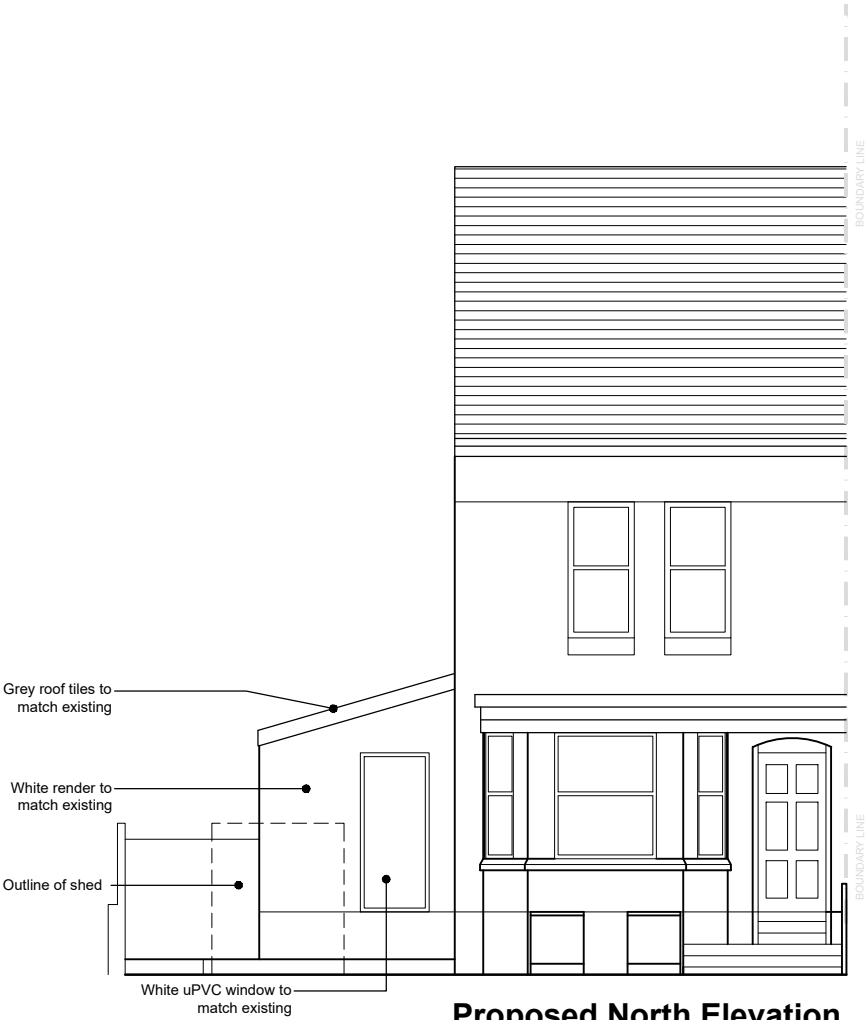

Proposed North Elevation
Scale 1:100@A3



Proposed East Elevation
Scale 1:100@A3

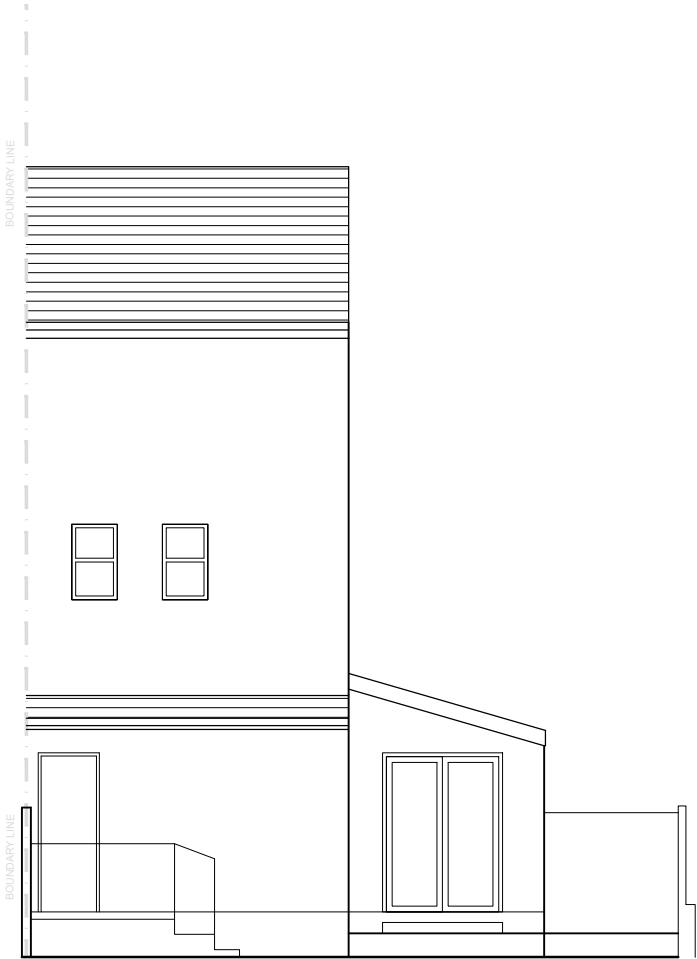

Proposed South Elevation
Scale 1:100@A3

B	13/06/25	Reduced width	JS
A	30/05/25	Window Adj.	JS
Rev	Date	Notes	Drawn
Scale		1:100@A3	0 0.5 1 1.5 2 2.5m 1:100
Issue			
PLANNING			
<div><div>JJA</div><div>Jeffrey Jordan Architects w: www.jeffreyjordanarchitects.co.uk e: info@jeffreyjordanarchitects.co.uk t: 0161 823 1181</div></div>			
Project Address		Littleways Nursery, Levenshulme	
Project Description		Single Storey Side Extension	
Drawing Title		Proposed Elevations	
Drawing No.		PL04	Rev. B