

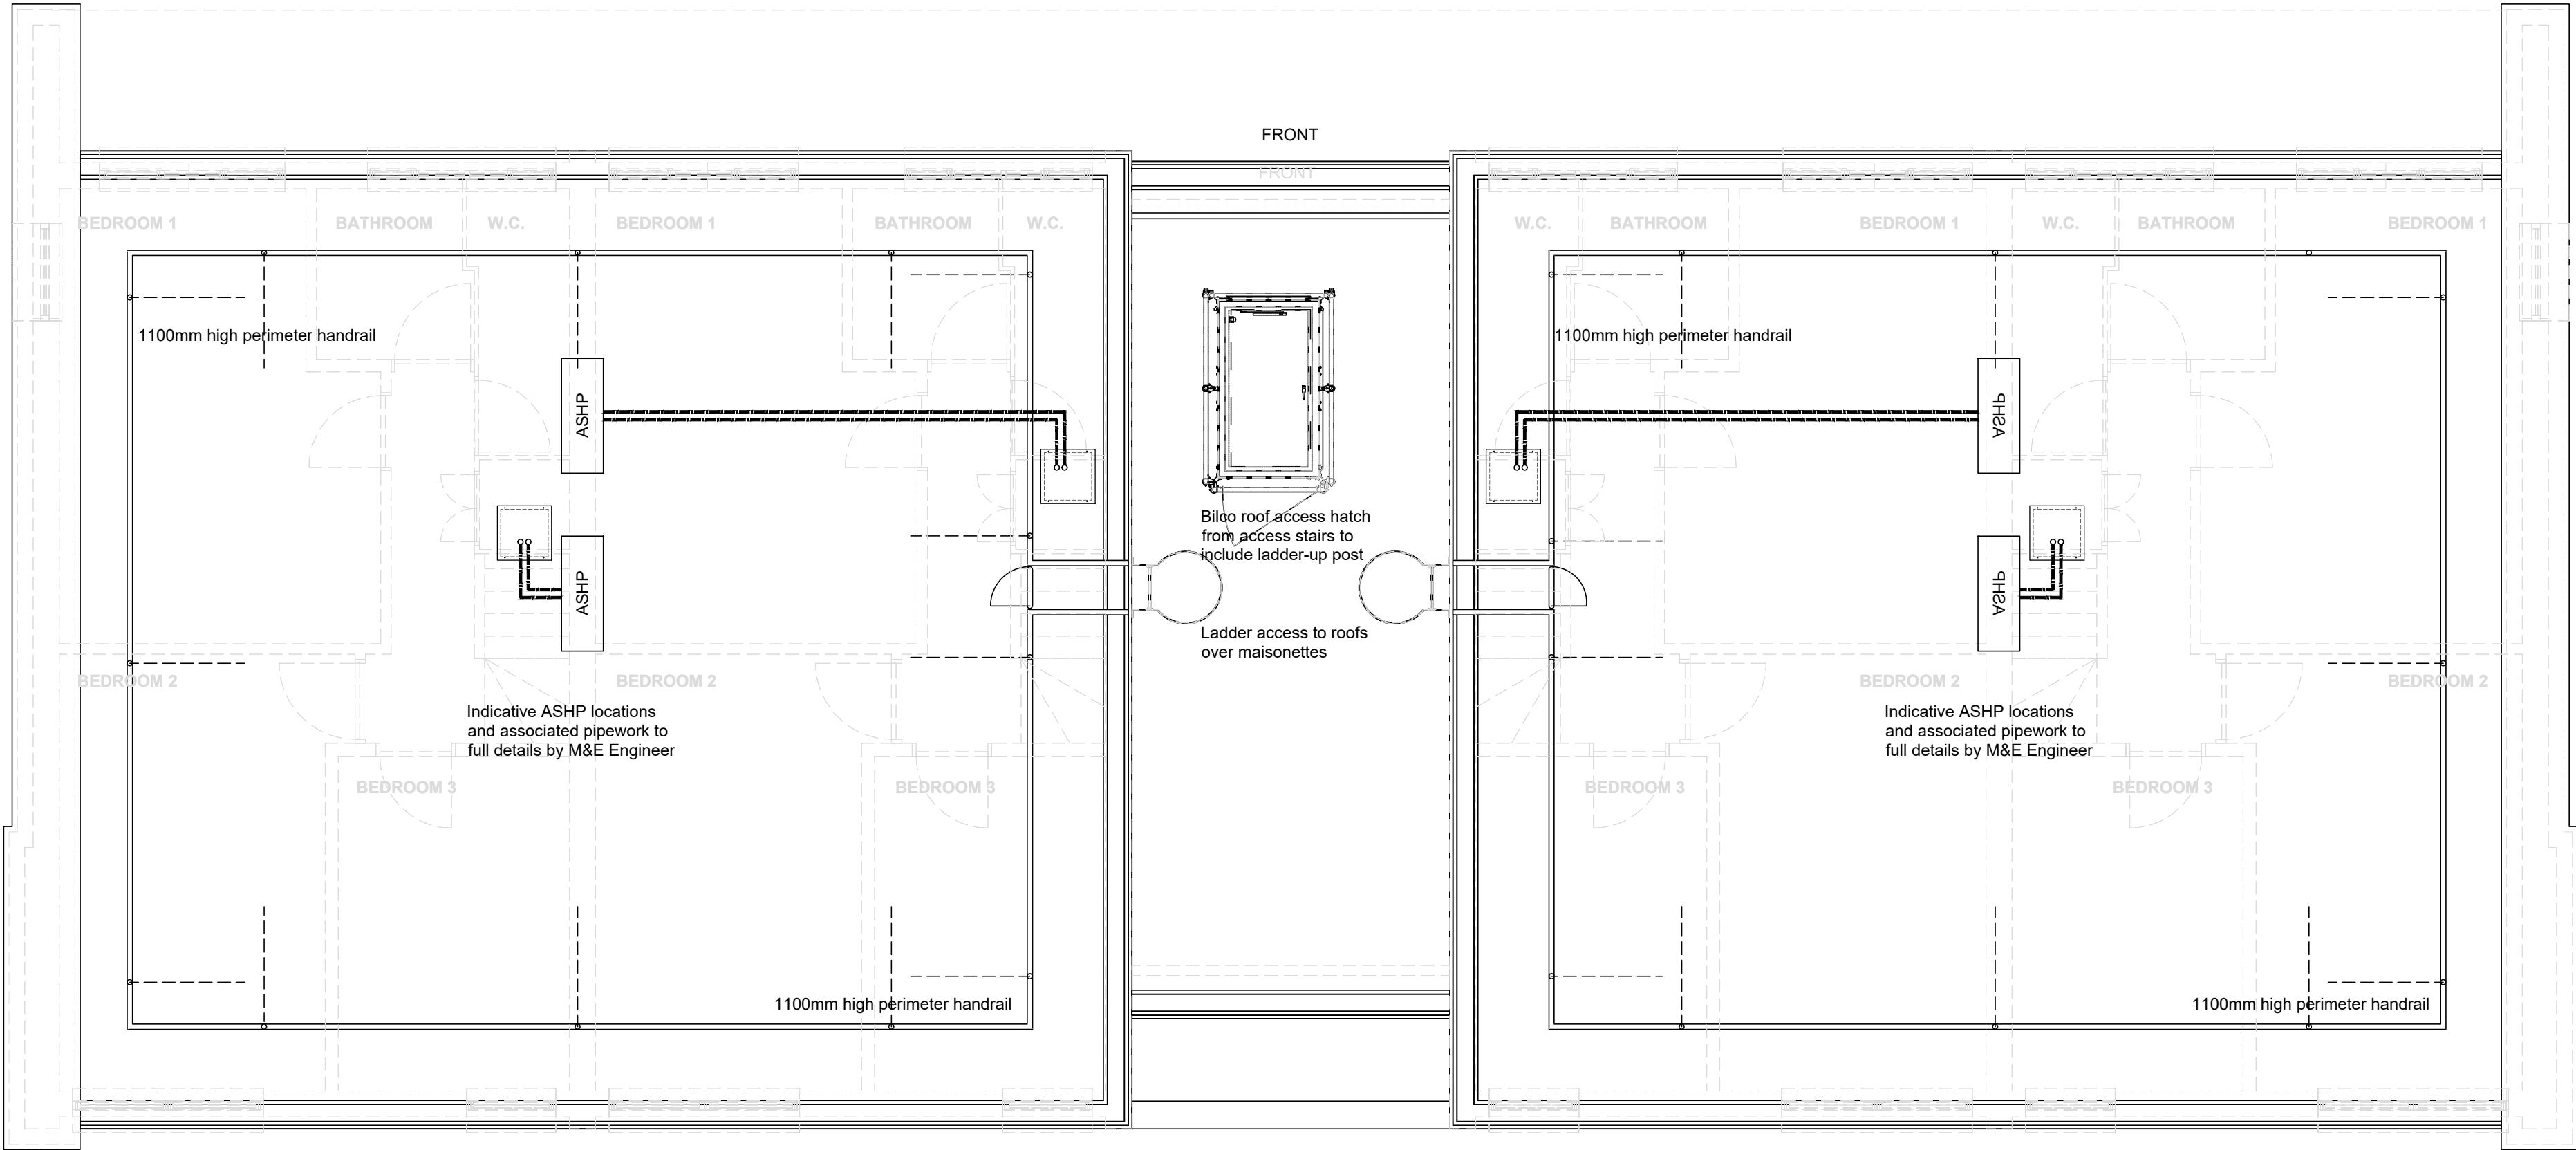


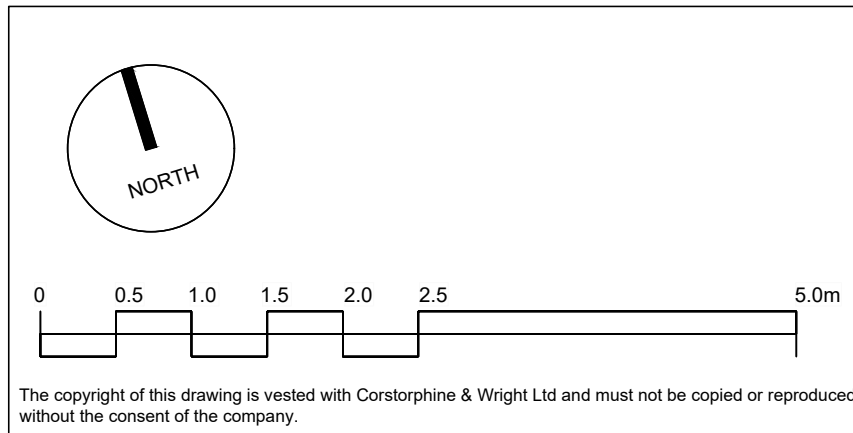

P-01	PLANNING ISSUE: POSITIONS OF ASHPs ADJUSTED, FOLLOWING SITE REVIEW / INPUT FROM SPECIALIST INSTALLER	20.06.25	DN	RE
P-00	PLANNING ISSUE	21.05.25	DN	RE
Rev.	Description	Date	Drawn	Chk.

Roof guarding to be Kee Safety Kee Guard free standing roof top edge protection or agreed alternative

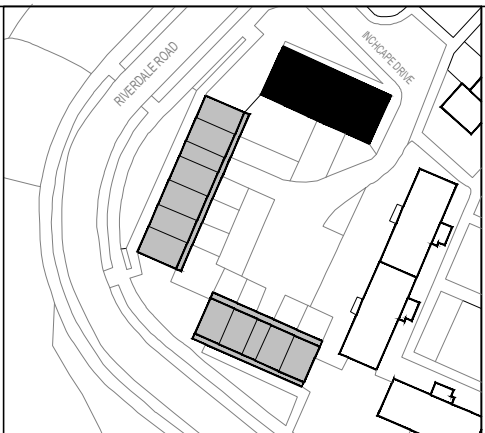

Client
NORTHWARDS HOUSING
Project
RIVERDALE MAISONNETTES FABRIC FIRST REFURBISHMENT
Drawing Title
PROPOSED ROOF PLAN - NORTH BLOCK 10-16 INCHCAPE DRIVE
Drawing Status
PLANNING

Corstorphine & Wright
Manchester Studio
4th Floor, Tribeca House, 21-27 Dale Street, Manchester, M1 1EY
0161 272 8100
corstorphine-wright.com

Drawing No. 23746-2019				Revision P-01
Drawn PR	Checked KE	Paper Size A1	Scale 1:50	Date 20.06.25