




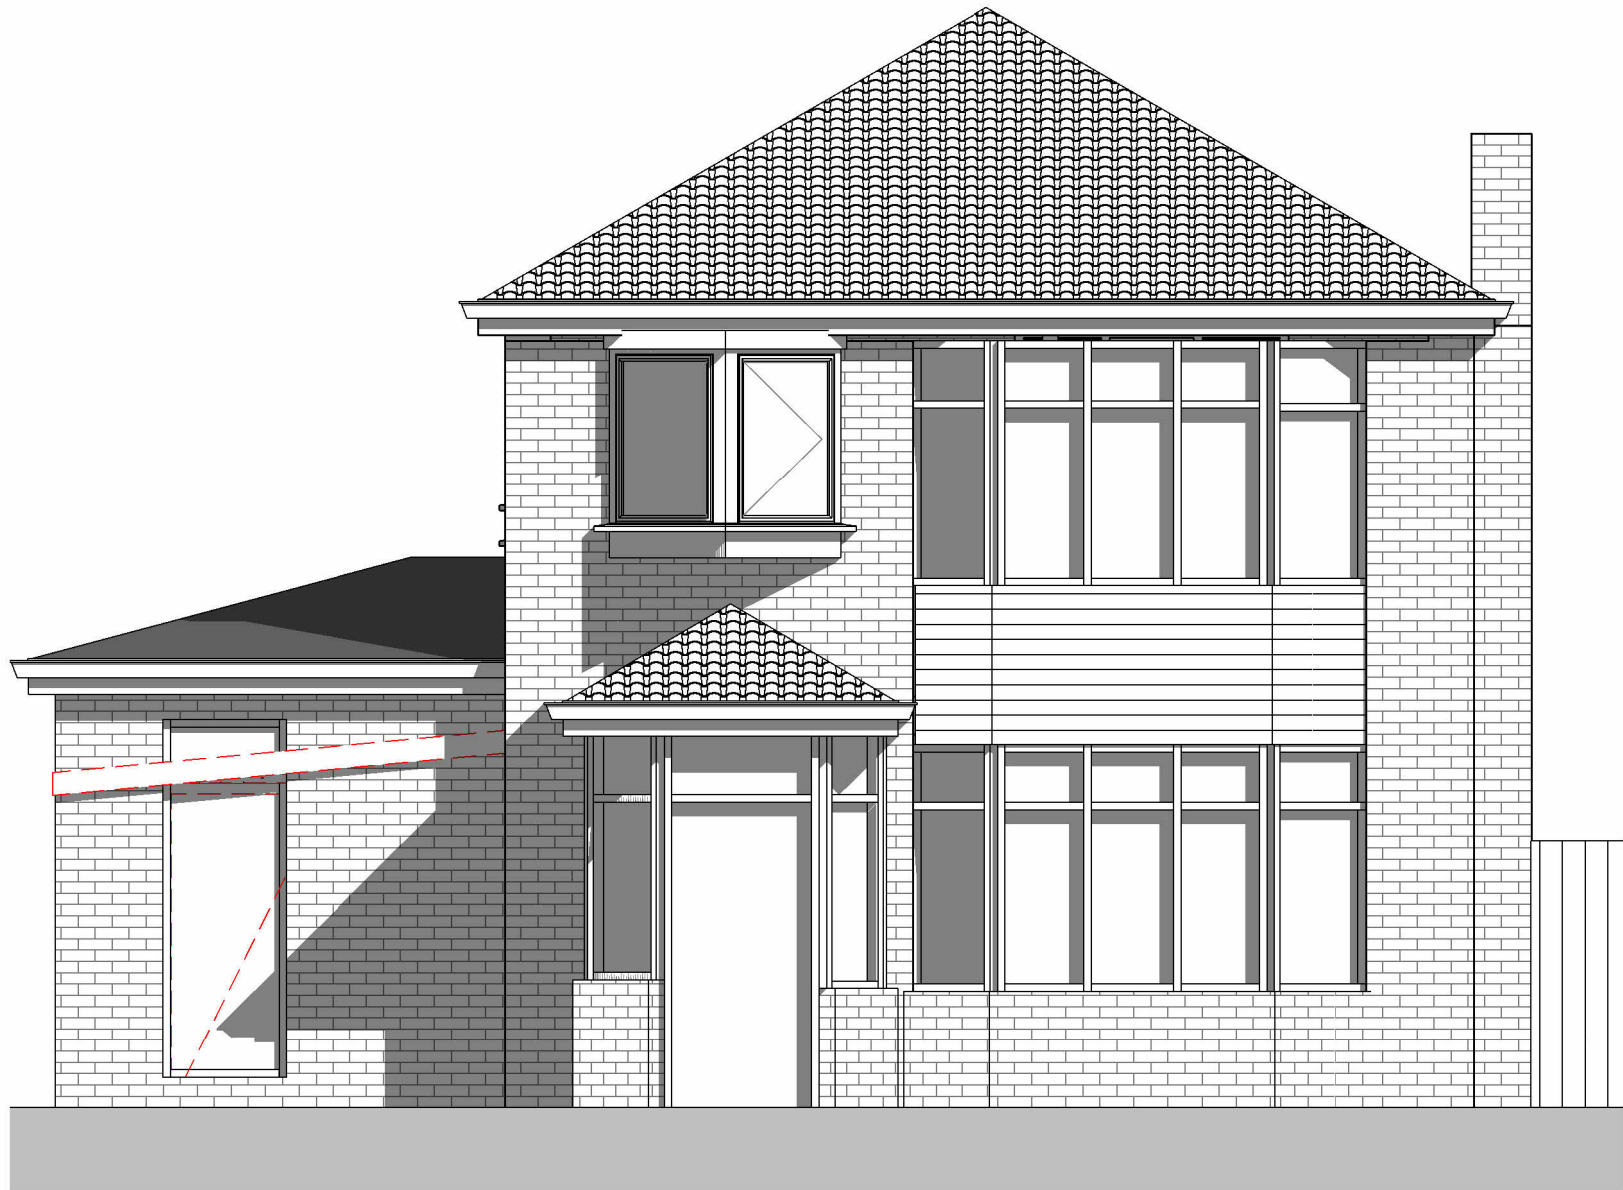


Front Elevation
1 : 50

 

Side Elevation
1 : 50

 

Rear Elevation
1 : 50

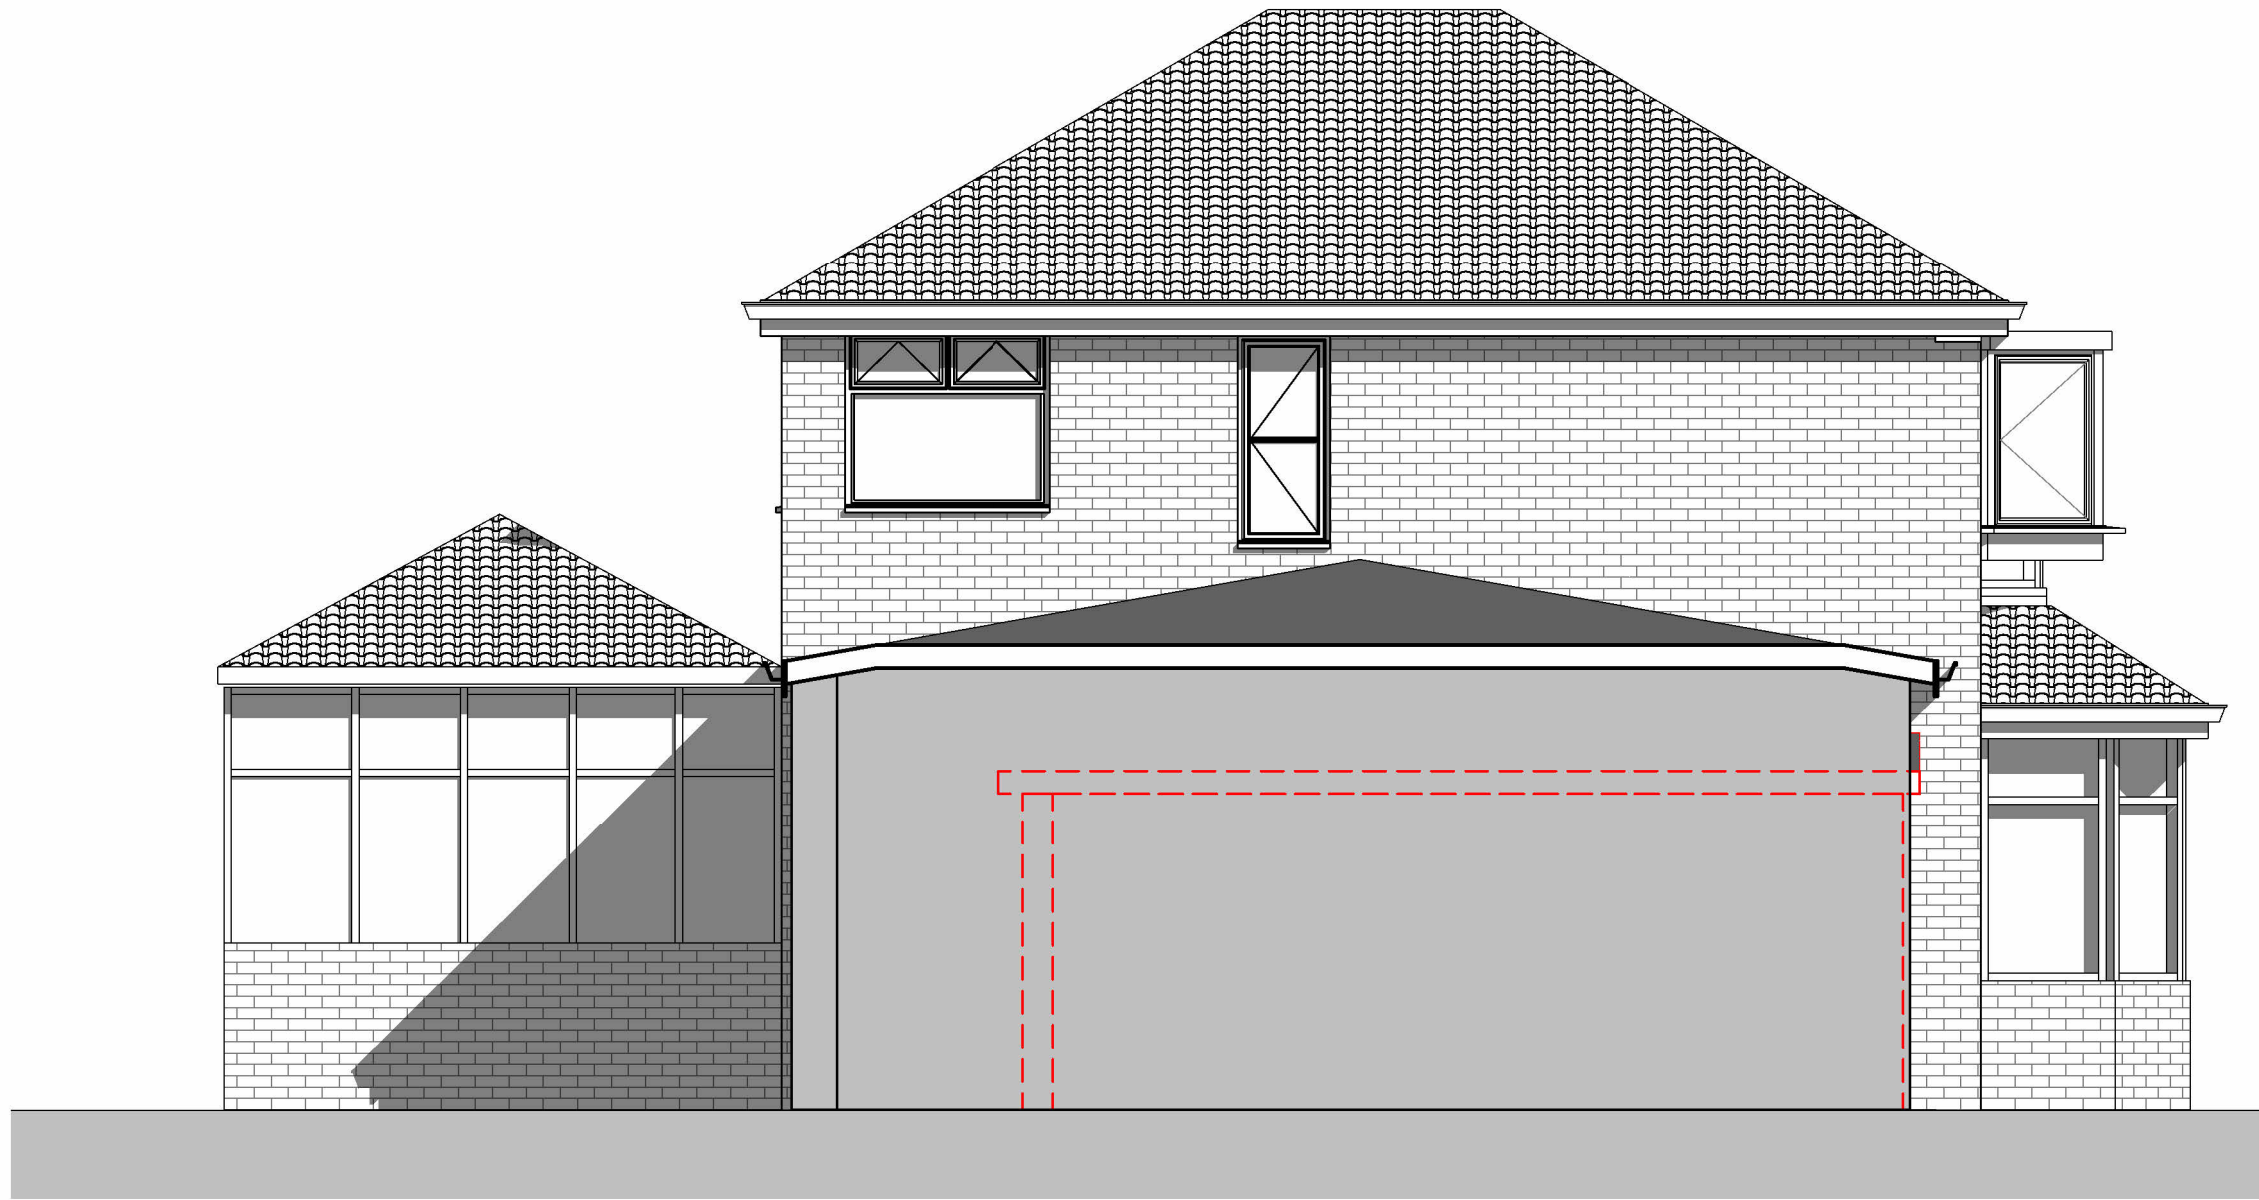

Side Elevation
1 : 50

Revision		Description	
Location Mr&Mrs Kulokas 19 Blue Bell Avenue Manchester M40 9PS			
Title Proposed Elevations			
Scale	Drawing No.	Revision	
1 : 50 @A1	25001 P06		